




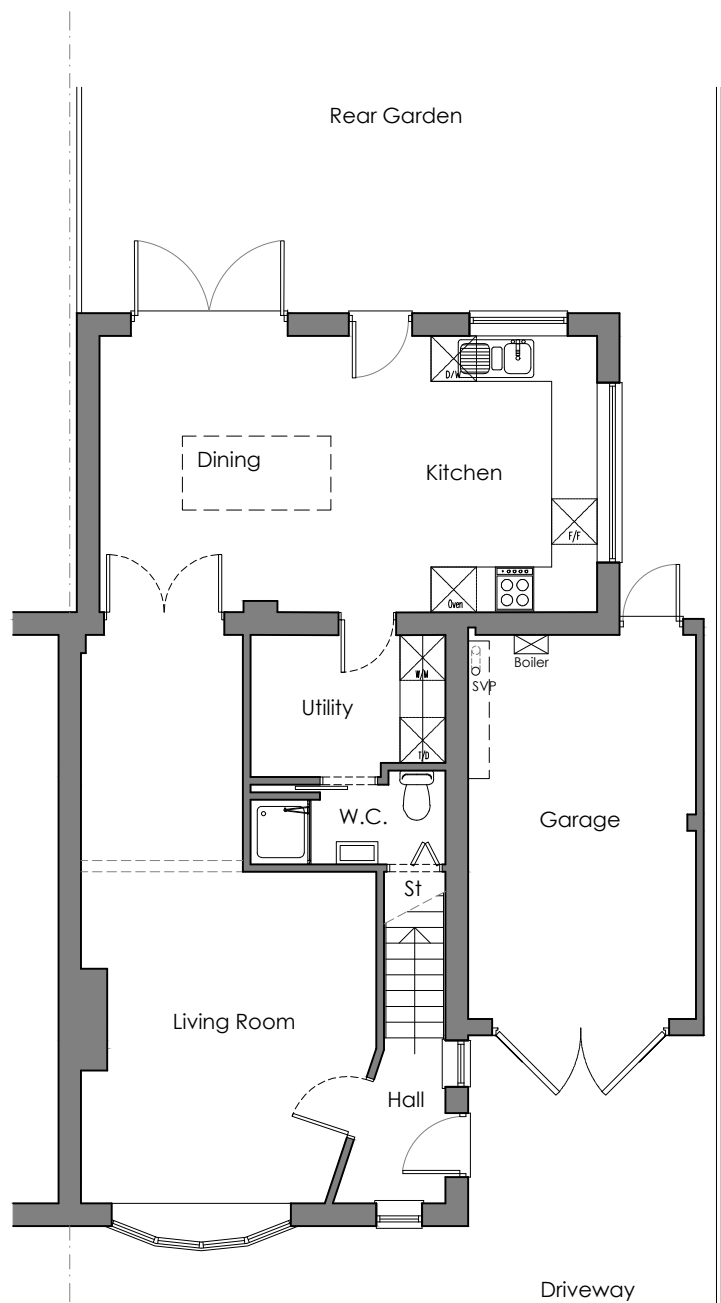


Existing Ground Floor Plan

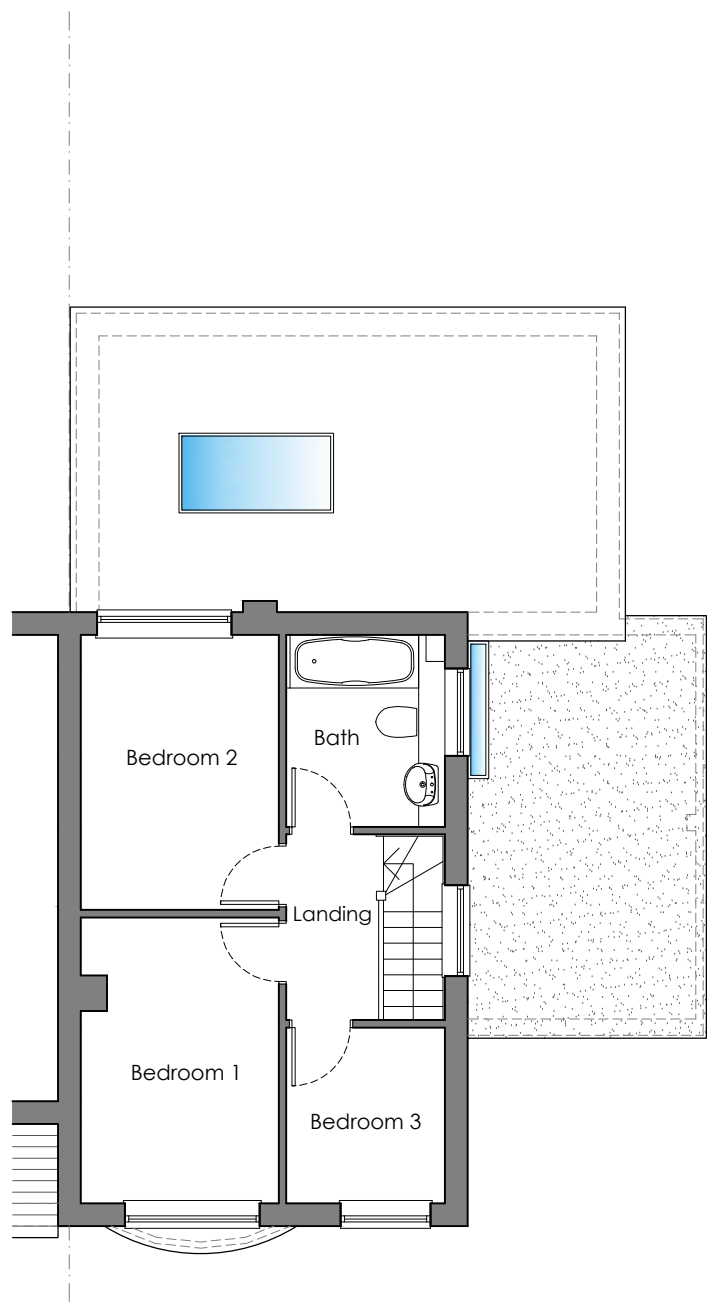

Existing First Floor Plan

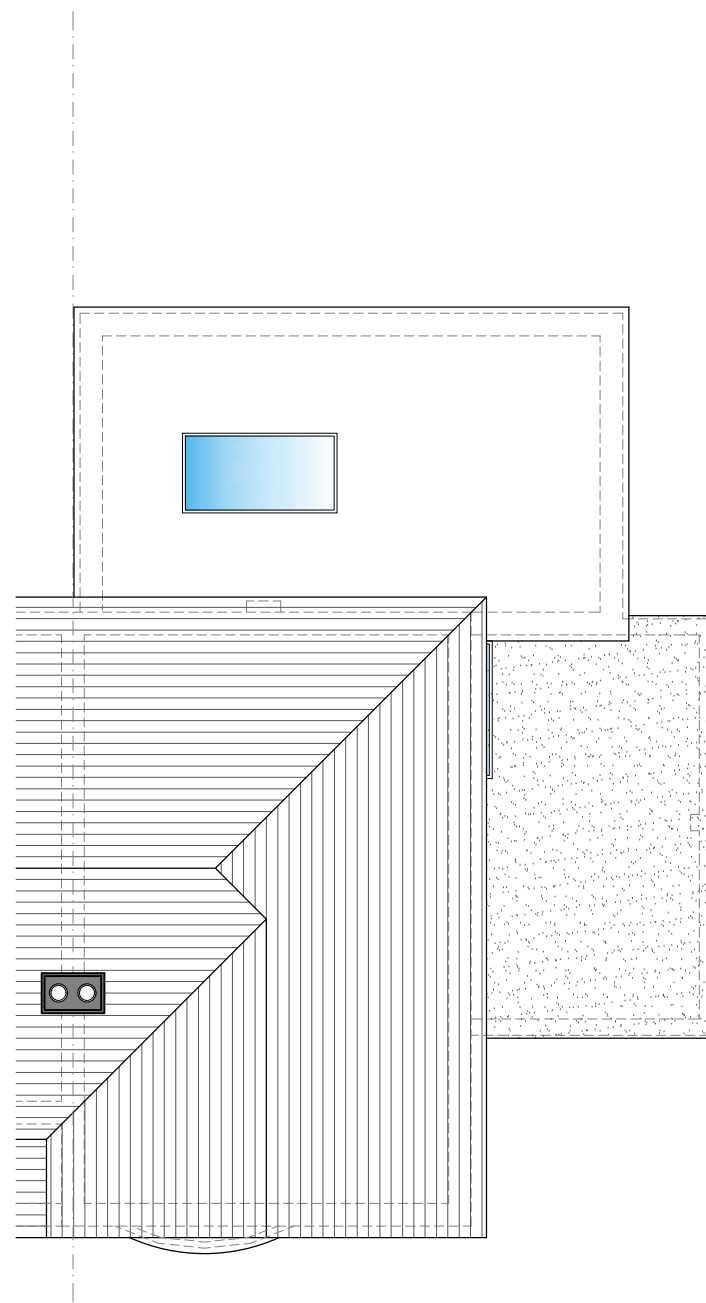

Existing Roof Plan

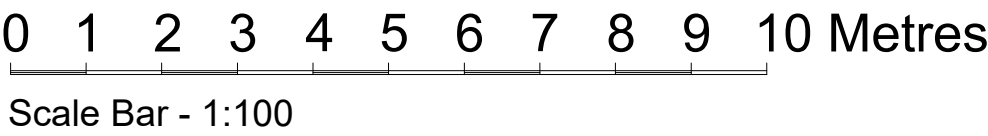

		No.	Date	Revisions
 JAYSON PARSONS DESIGN		Project Address		
		Mr & Mrs Billen 44 Hatch Ride Crowthorne Wokingham RG45 6LB		
Drawing Title Existing Plans	Date 15/05/2024	Drawn by JP	Drawing No. JP-24-02	
	Scale 1:100 @ A3	Checked by JP	Stage EXISTING	
Company Address		135 Owlsmoor Road, Sandhurst, Bracknell Forest, GU47 0ST M: 07850 765491, E: jayson.e.parsons@gmail.com		