





Existing Front Elevation

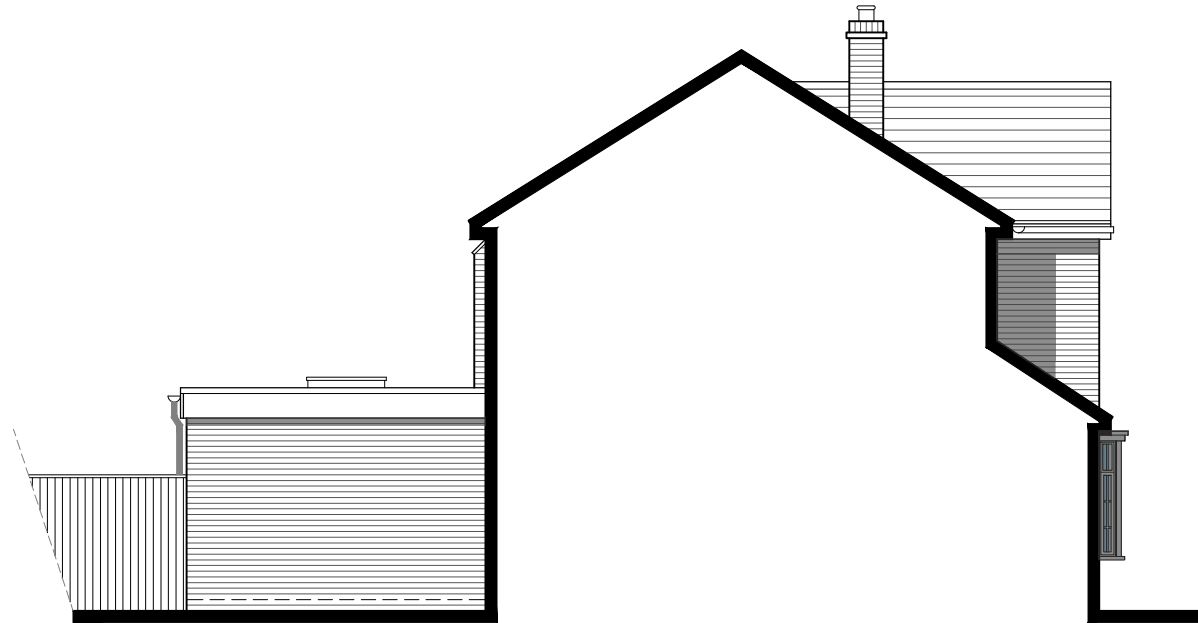

Existing Side Elevation

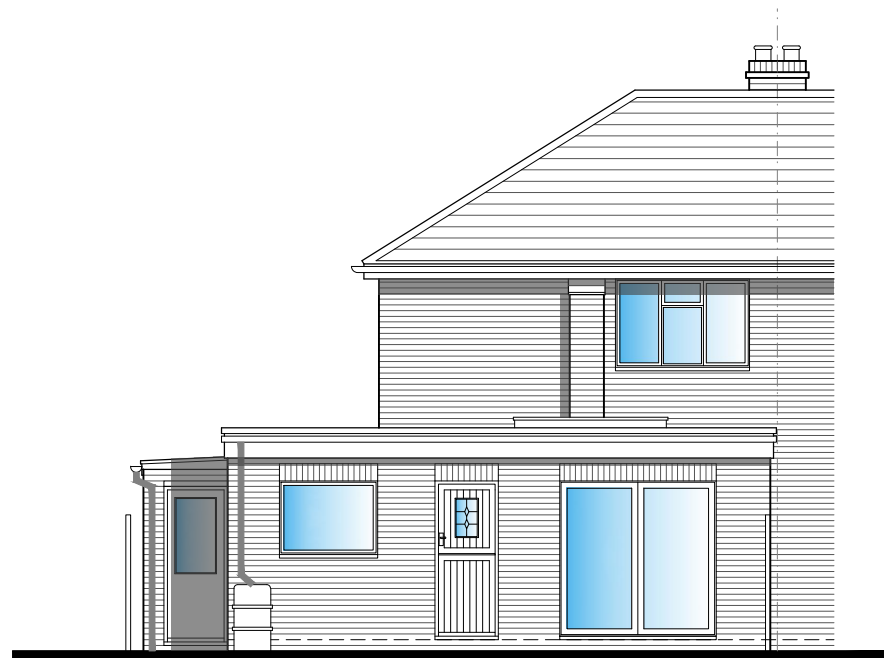

Existing Rear Elevation



Existing Side Elevation

0 1 2 3 4 5 6 7 8 9 10 Metres

Scale Bar - 1:100

 JAYSON PARSONS DESIGN		No.	Date
		Project Address	
Drawing Title Existing Elevations		Mr & Mrs Billen 44 Hatch Ride Crowthorne Wokingham RG45 6LB	
		Date 15/05/2024	Drawn by JP
Company Address 135 Owlsmoor Road, Sandhurst, Bracknell Forest, GU47 0ST M: 07850 765491, E: jayson.e.parsons@gmail.com		Scale 1:100 @ A3	Drawing No. JP-24-03
		Checked by JP	Stage EXISTING