




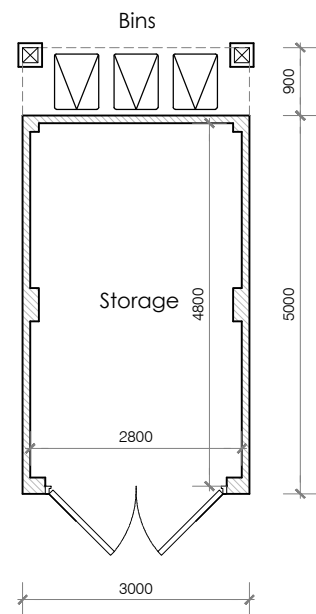


Proposed Floor Plan

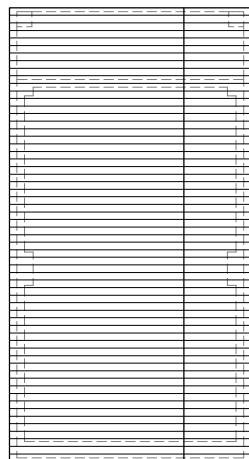


Proposed Roof Plan

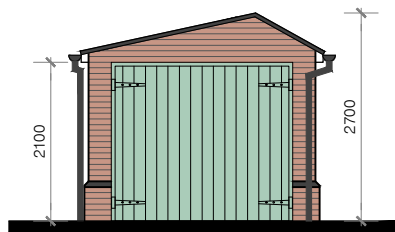


Proposed Front Elevation

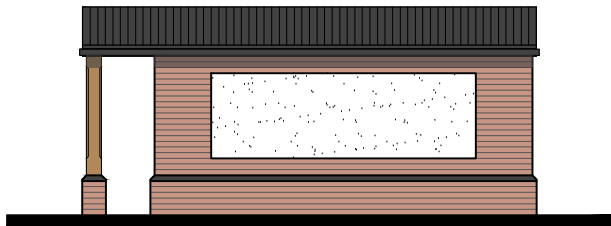


Proposed Side Elevation

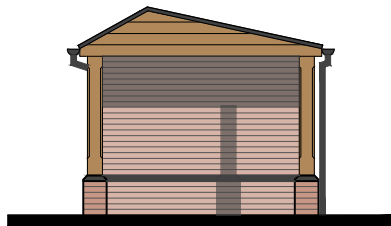

Proposed Rear Elevation

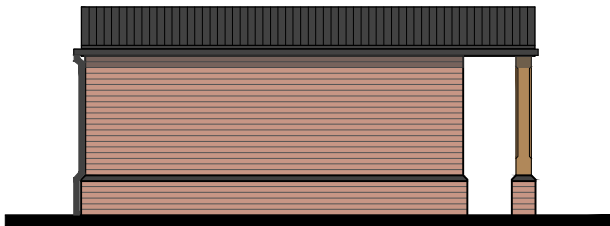

Proposed Side Elevation

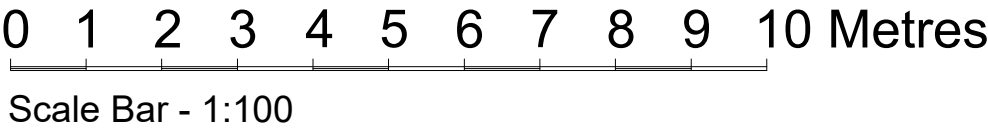

 JAYSON PARSONS DESIGN		No.	Date
		Project Address	
Drawing Title Proposed Outbuilding		Mr & Mrs Billen 44 Hatch Ride Crowthorne Wokingham RG45 6LB	
		Date 28/05/2024	Drawn by JP
Company Address 135 Owlsmoor Road, Sandhurst, Bracknell Forest, GU47 0ST M: 07850 765491, E: jayson.e.parsons@gmail.com		Scale 1:100 @ A3	Checked by JP
			Drawing No. JP-24-06
			Stage PROPOSED