



DEVELOPMENTS IN DESIGN LTD


WWW.DEVELOPMENTSINDSIGN.CO.UK
TEL.01344 641286

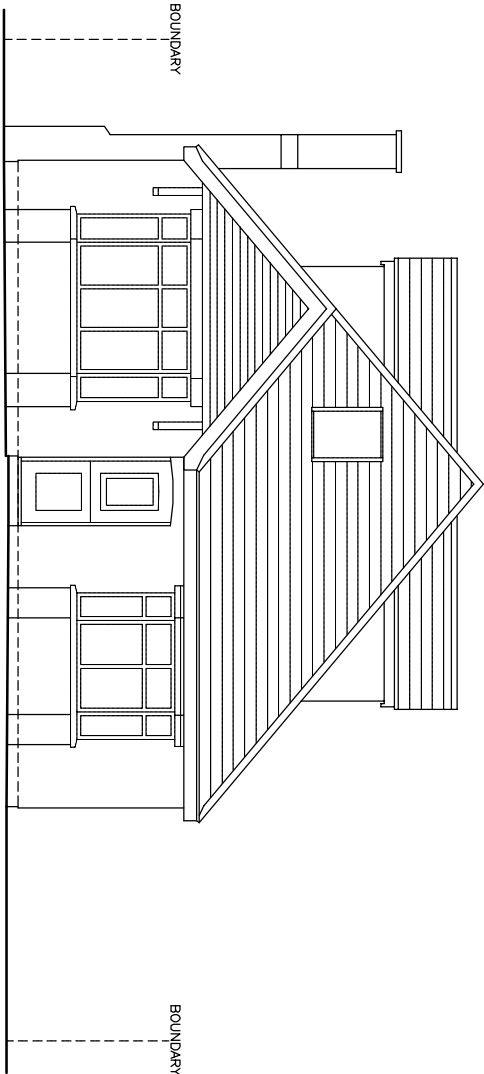


EXISTING FRONT ELEVATION

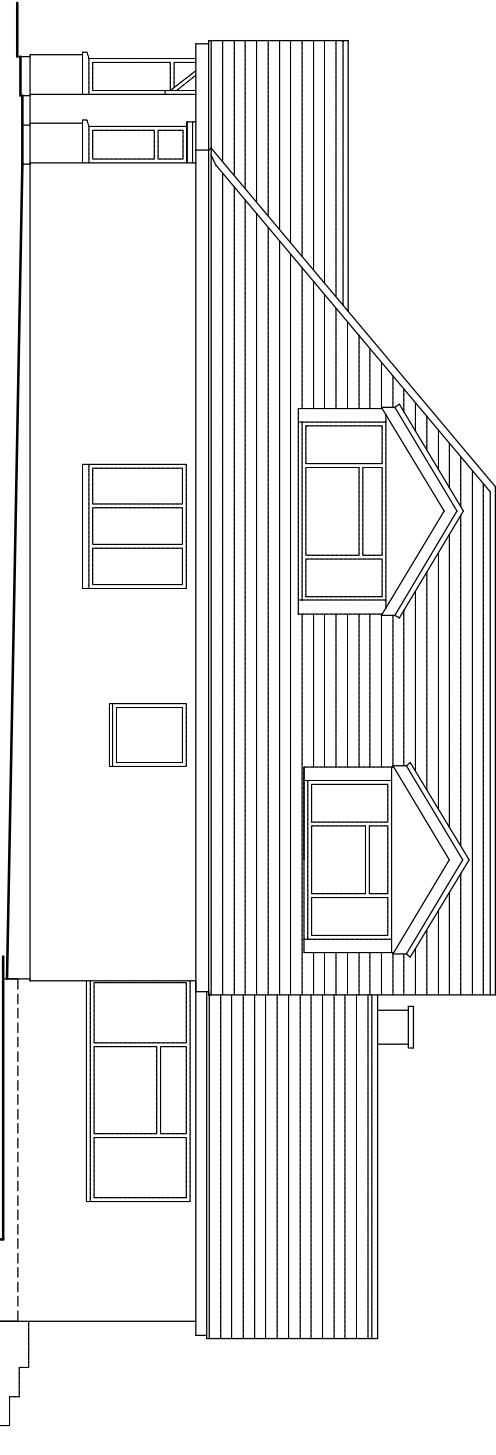


EXISTING SIDE ELEVATION

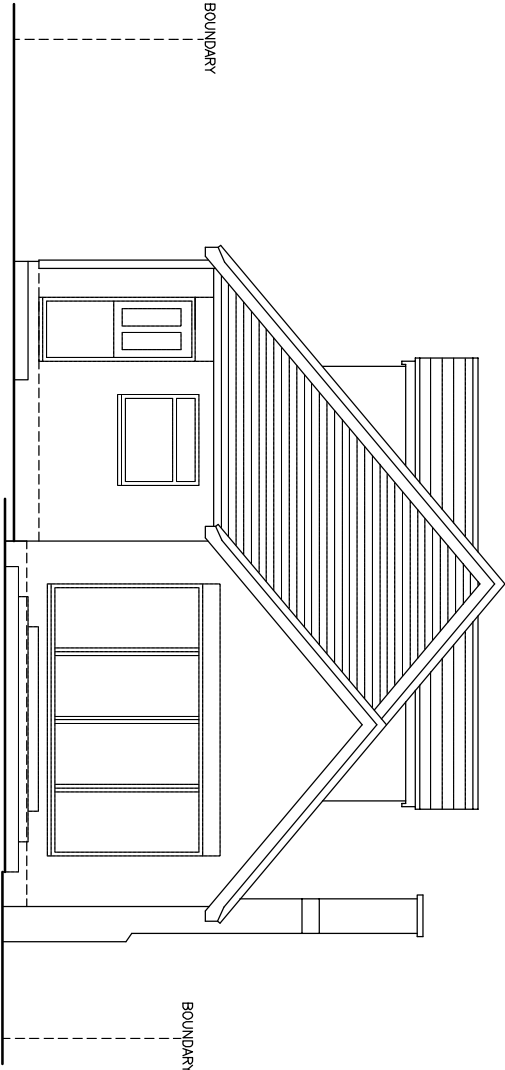

EXISTING REAR ELEVATION

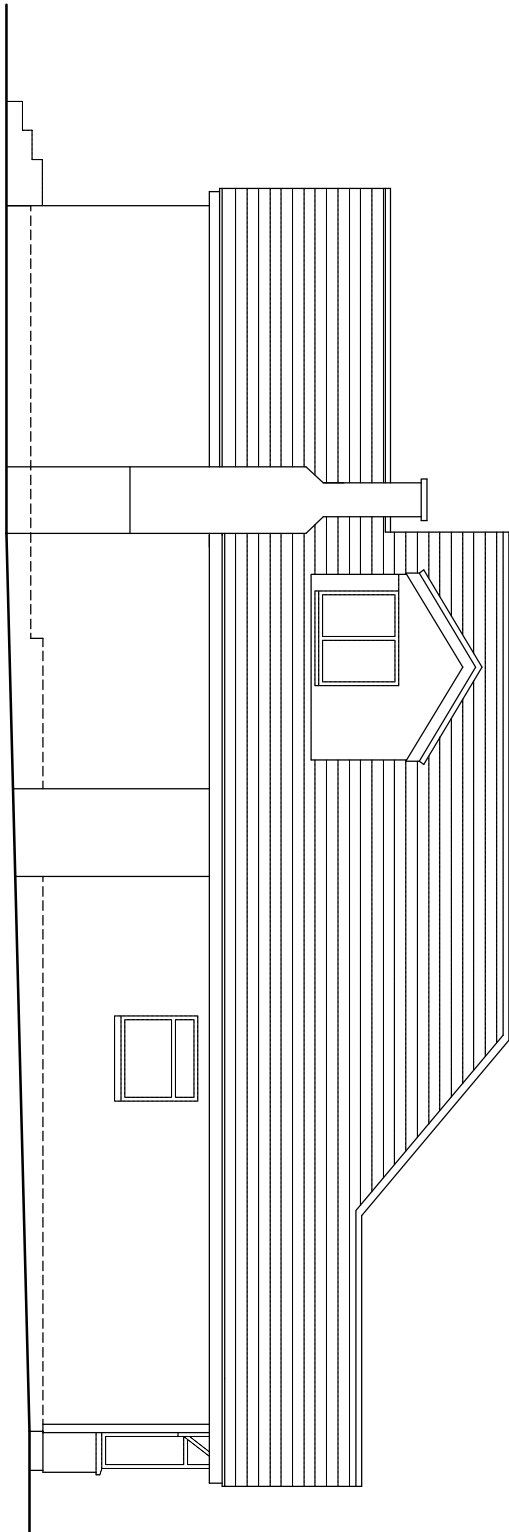


EXISTING SIDE ELEVATION

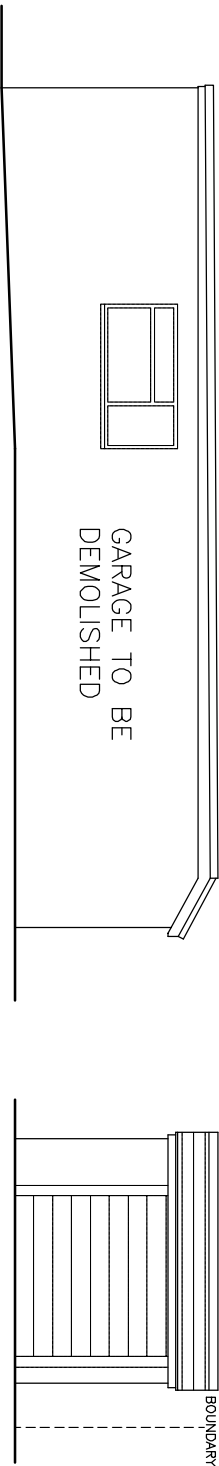

EXISTING GARAGE ELEVATIONS

ROOF TILES, DARK GREY PLAIN TILES
BRICKWORK, RED/BROWN MIX FACING BRICK
WHITE PAINTED RENDER
ALL GUTTERING AND DOWNPIPES BLACK PLASTIC
WINDOWS WHITE UPVC
ALL EXTERNAL TIMBER CLAD IN WHITE UPVC

PROPOSED REAR AND FIRST FLOOR EXTENSION

 

DRAWING NO. KG.001
DATE 21.8.25
SCALE 1:100

MR AND MRS KING

113A NINE MILE RIDE FINCHAMPSTEAD BERKS RG40 4HX