



DEVELOPMENTS IN DESIGN LTD

WWW.DEVELOPMENTSINDESIGN.CO.UK
TEL.01344 641286

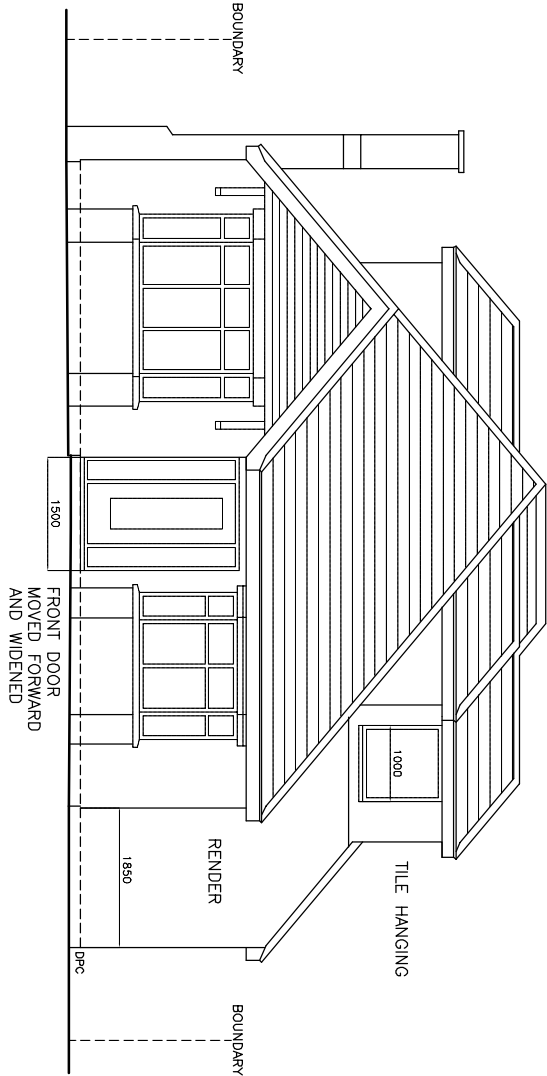


PROPOSED FRONT ELEVATION

ROOF TILES AND DORMER HANGING TILES TO BE AS
EXISTING COLOURS
BRICKWORK, RED/BROWN MIX FACING BRICK AS EXISTING
WHITE PAINTED RENDER
ALL GUTTERING AND DOWNPIPES BLACK PLASTIC
WINDOWS WHITE UPVC/ANTHRACITE GREY ON REAR
ELEVATION
ALL EXTERNAL TIMBER CLAD IN WHITE UPVC

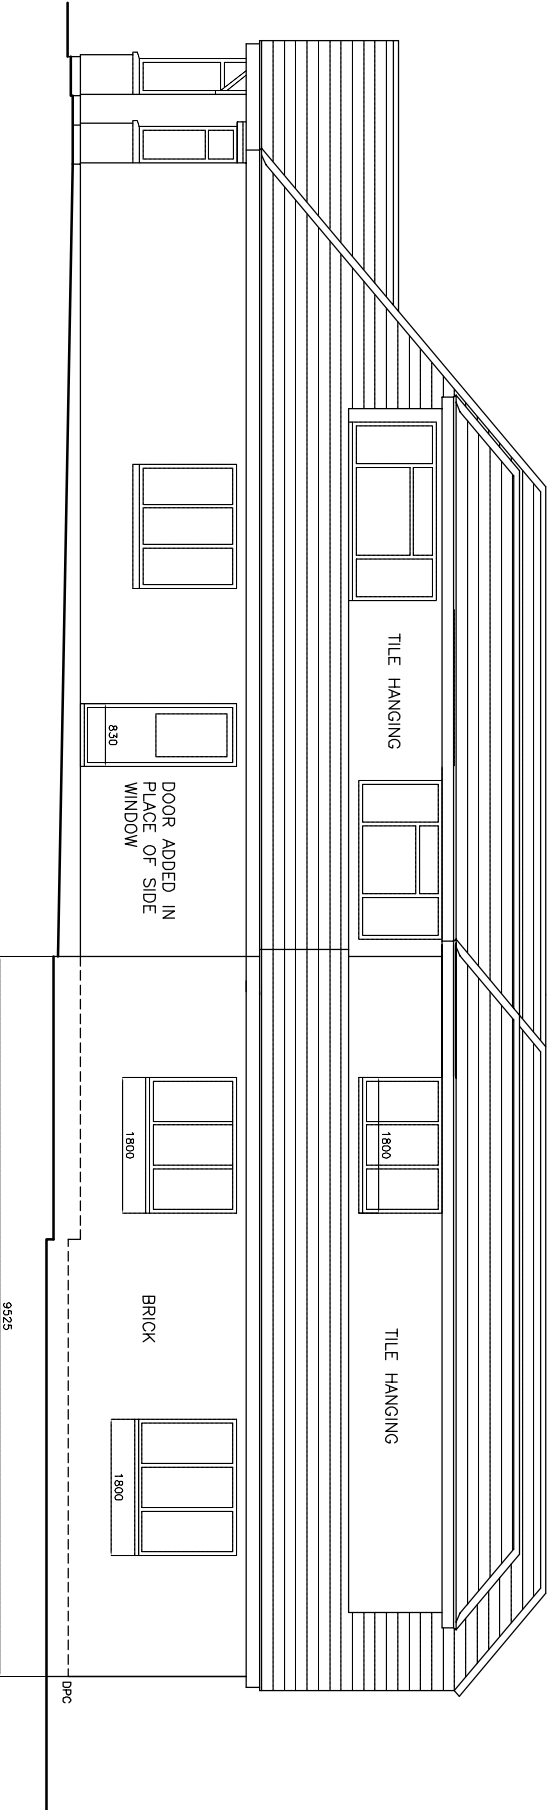


PROPOSED SIDE ELEVATION

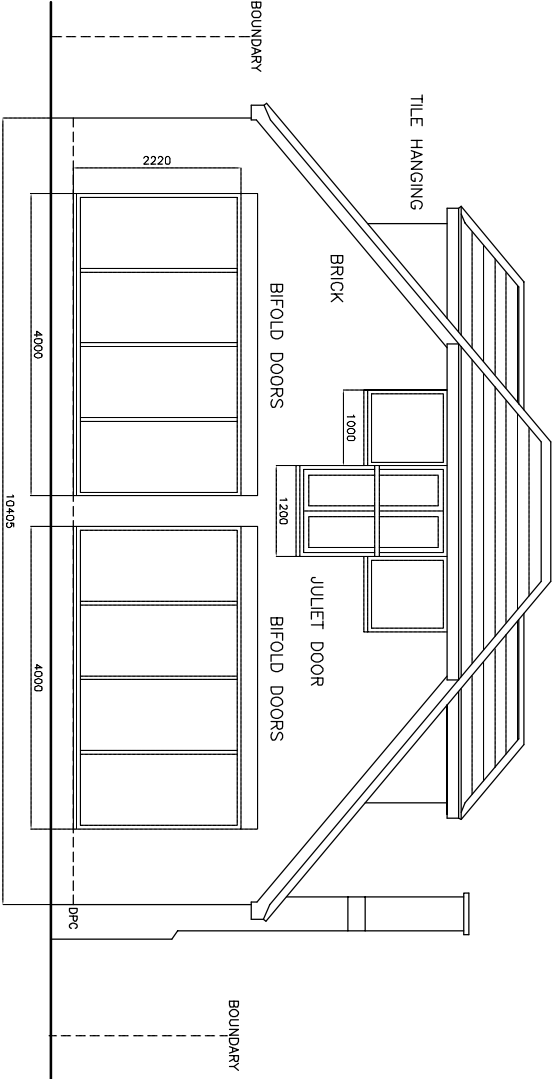

PROPOSED REAR ELEVATION

JULET DOORS AND WINDOWS
AND JULET DOORS TO BE
ANTHRACITE GREY

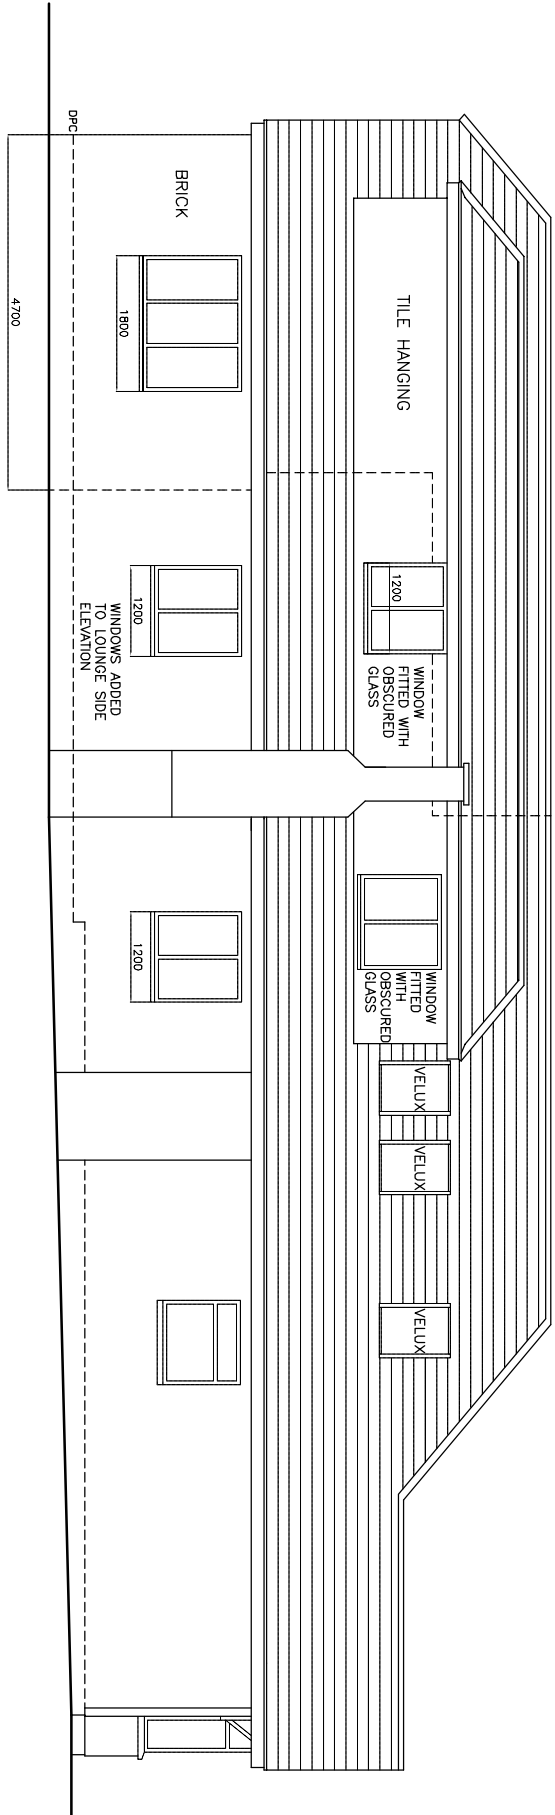

PROPOSED SIDE ELEVATION

PROPOSED REAR AND FIRST FLOOR EXTENSION

MR AND MRS KING

113A NINE MILE RIDE FINCHAMPSTEAD BERKS RG40 4HX

0 1 2 3 4 5M

DRAWING NO. KG.002
DATE 21.8.25
SCALE 1:100