


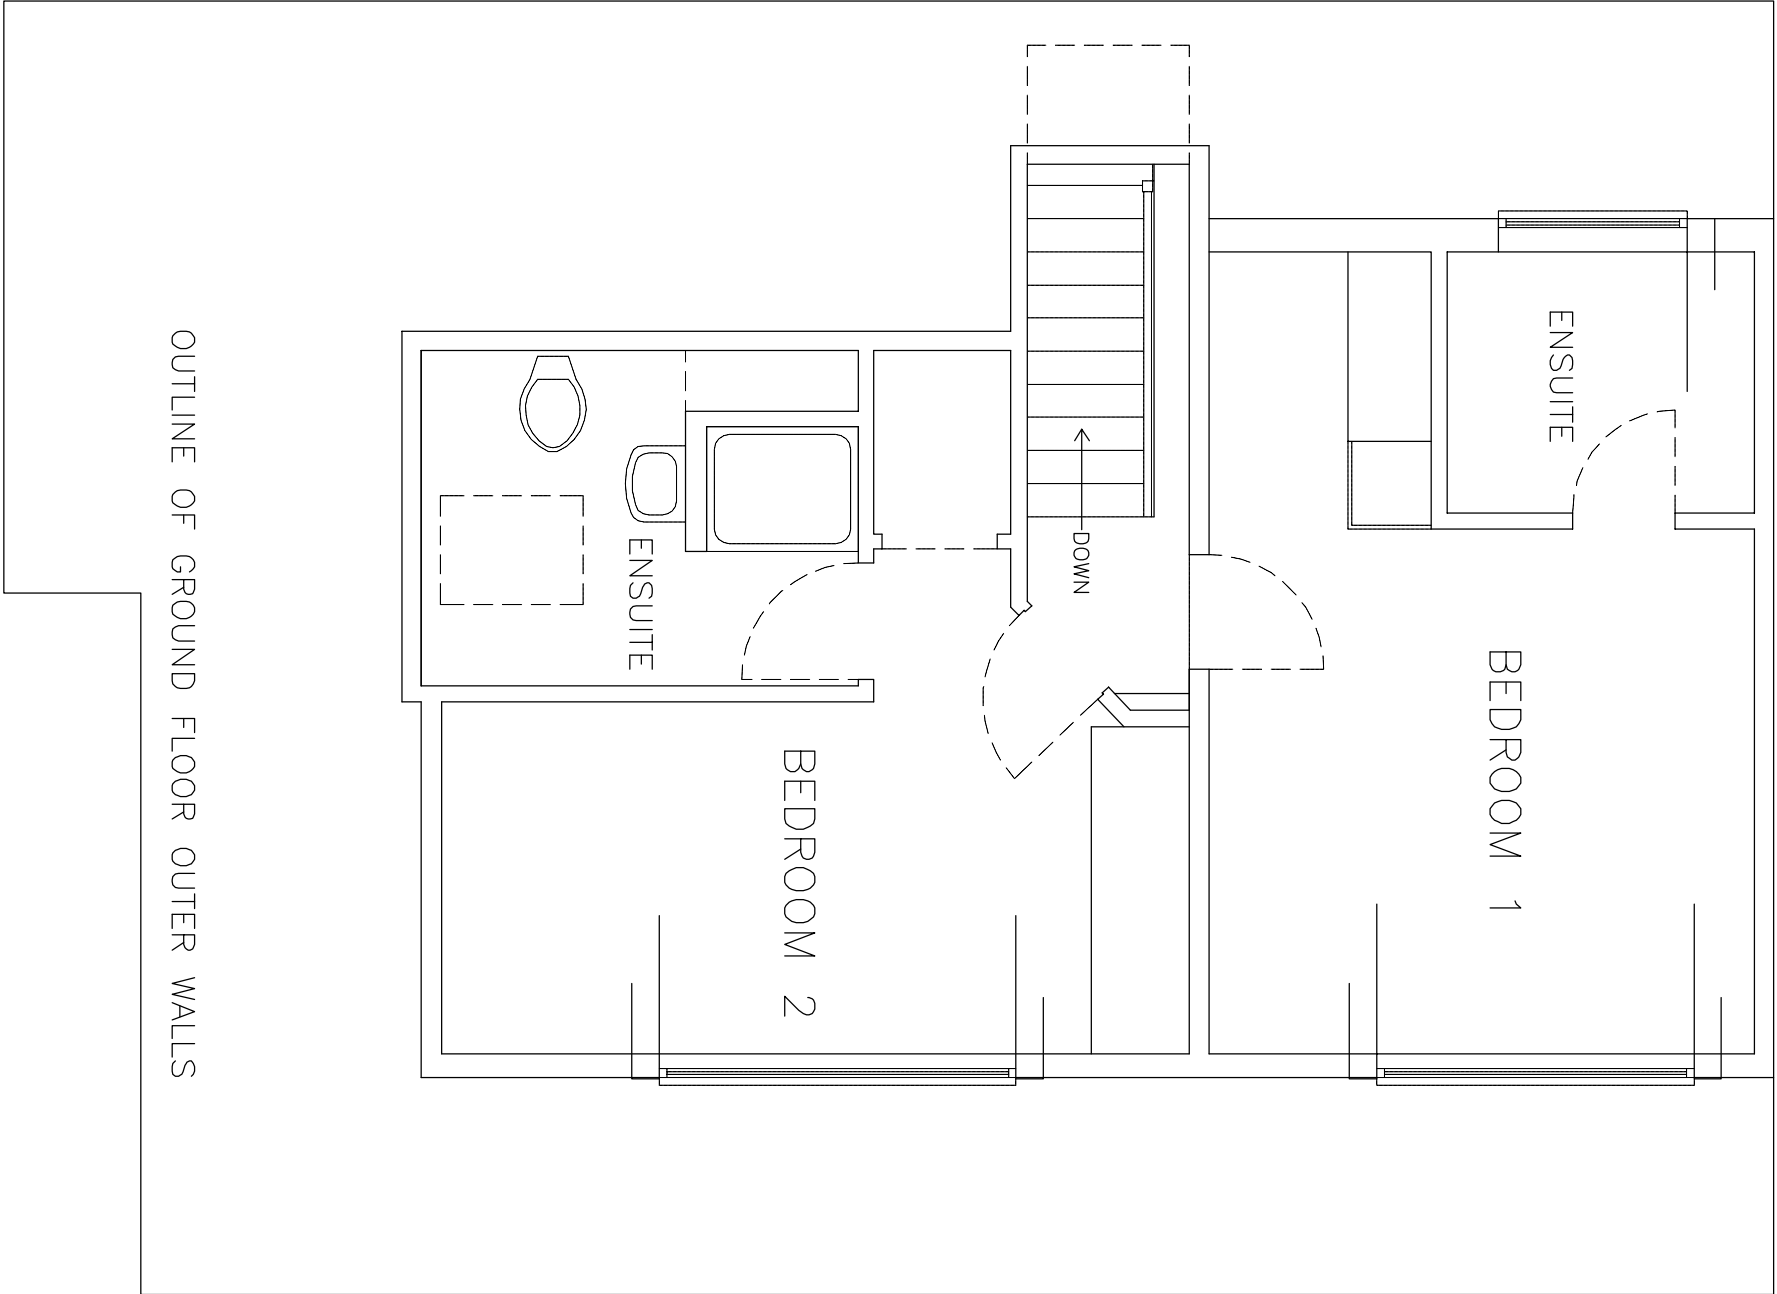

EXISTING FIRST FLOOR PLAN

PROPOSED REAR AND FIRST FLOOR EXTENSION		0 1 2 3 4 5M	DRAWING NO. KG.004 DATE 21.8.25 SCALE 1:50
MR AND MRS KING	113A NINE MILE RIDE FINCHAMPSTEAD BERKS RG40 4HX		