



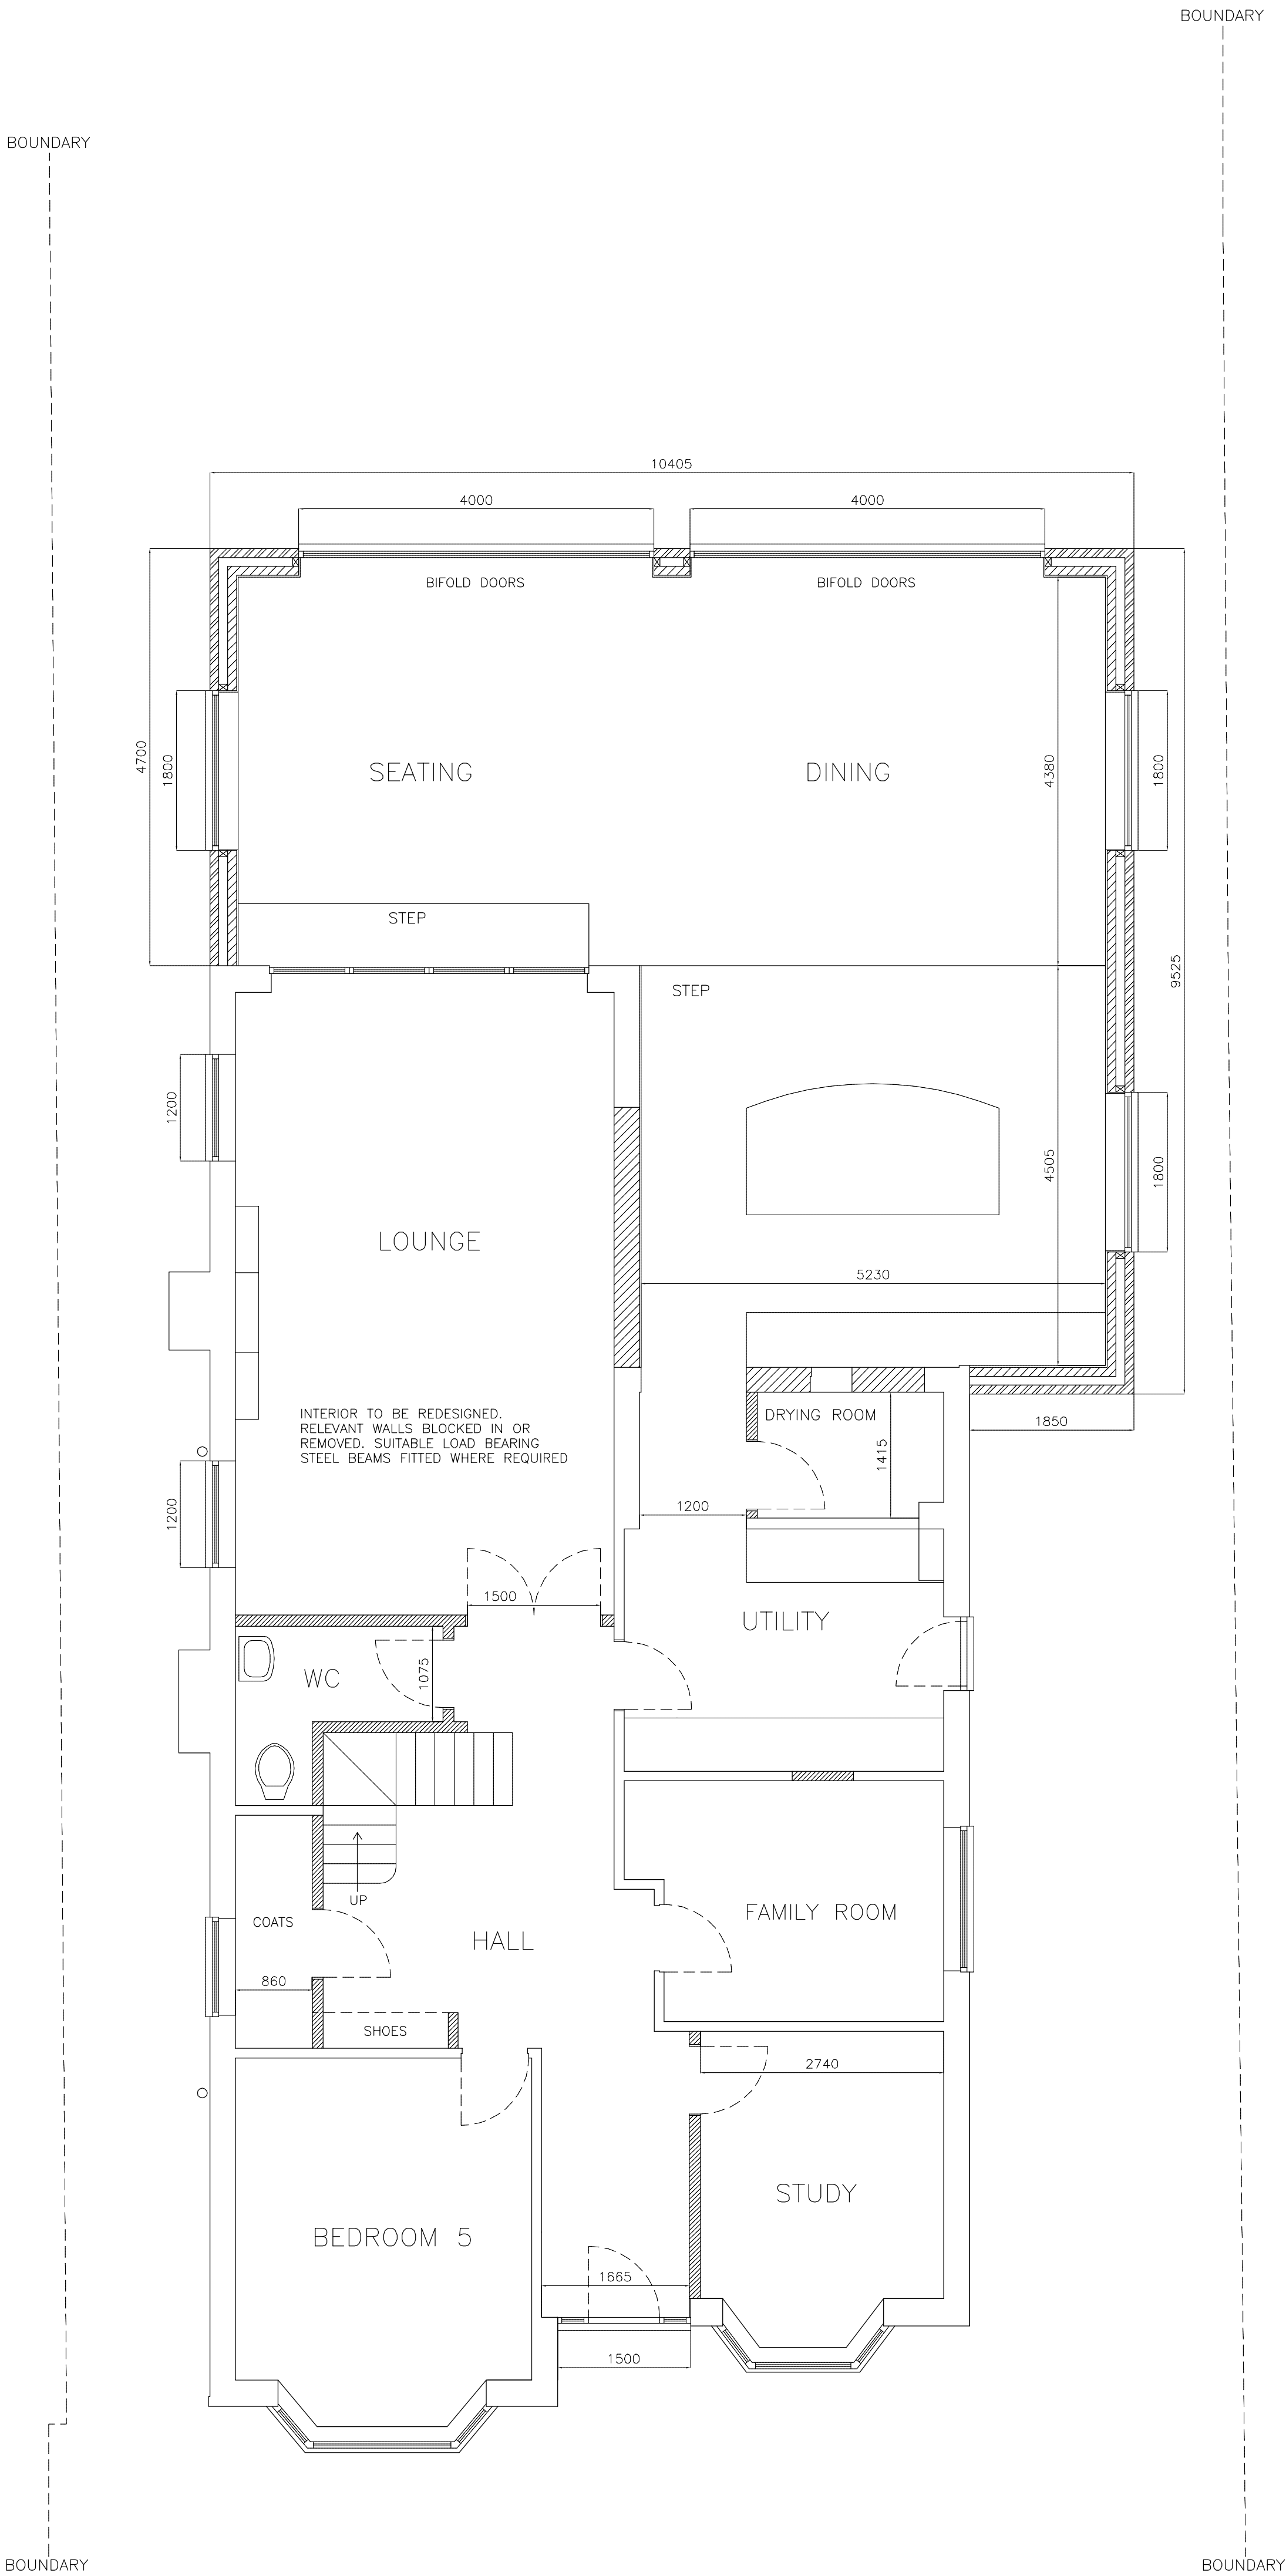

PROPOSED GROUND FLOOR PLAN

DO NOT SCALE FROM PLANS

PROPOSED REAR AND FIRST FLOOR EXTENSION

 

DRAWING NO. KG.005
DATE 21.8.25
SCALE 1:50

MR AND MRS KING

113A NINE MILE RIDE FINCHAMPSTEAD BERKS RG40 4HX