



DEVELOPMENTS IN DESIGN LTD

WWW.DEVELOPMENTSINDESIGN.CO.UK
TEL.01344 641286

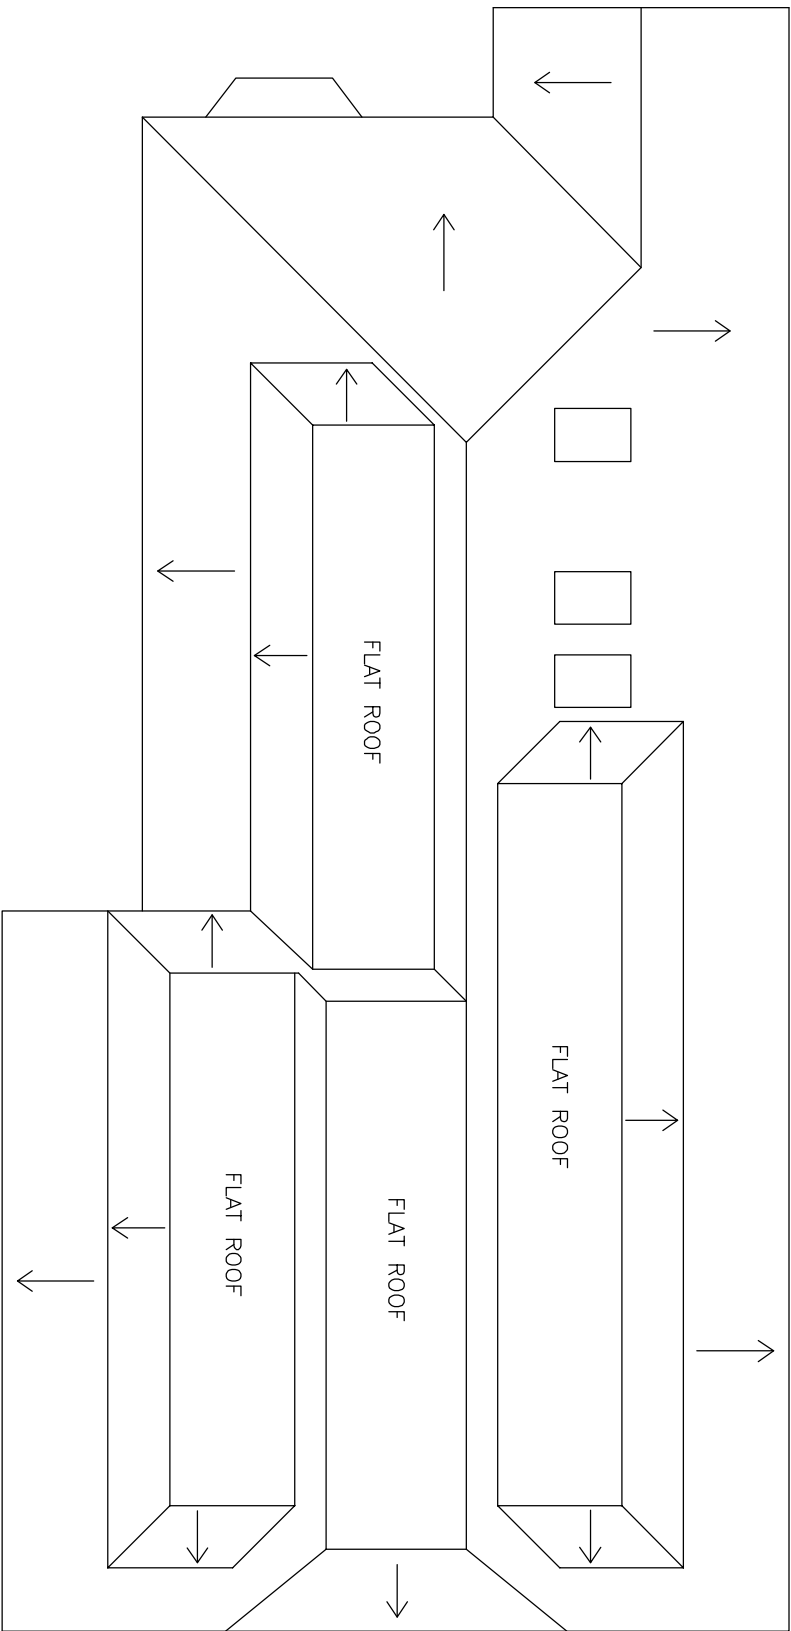

PROPOSED ROOF PLAN

PROPOSED REAR AND FIRST FLOOR EXTENSION

 

DRAWING NO. KG.007
DATE 21.8.25
SCALE 1:100

MR AND MRS KING

113A NINE MILE RIDE FINCHAMPSTEAD BERKS RG40 4HX