


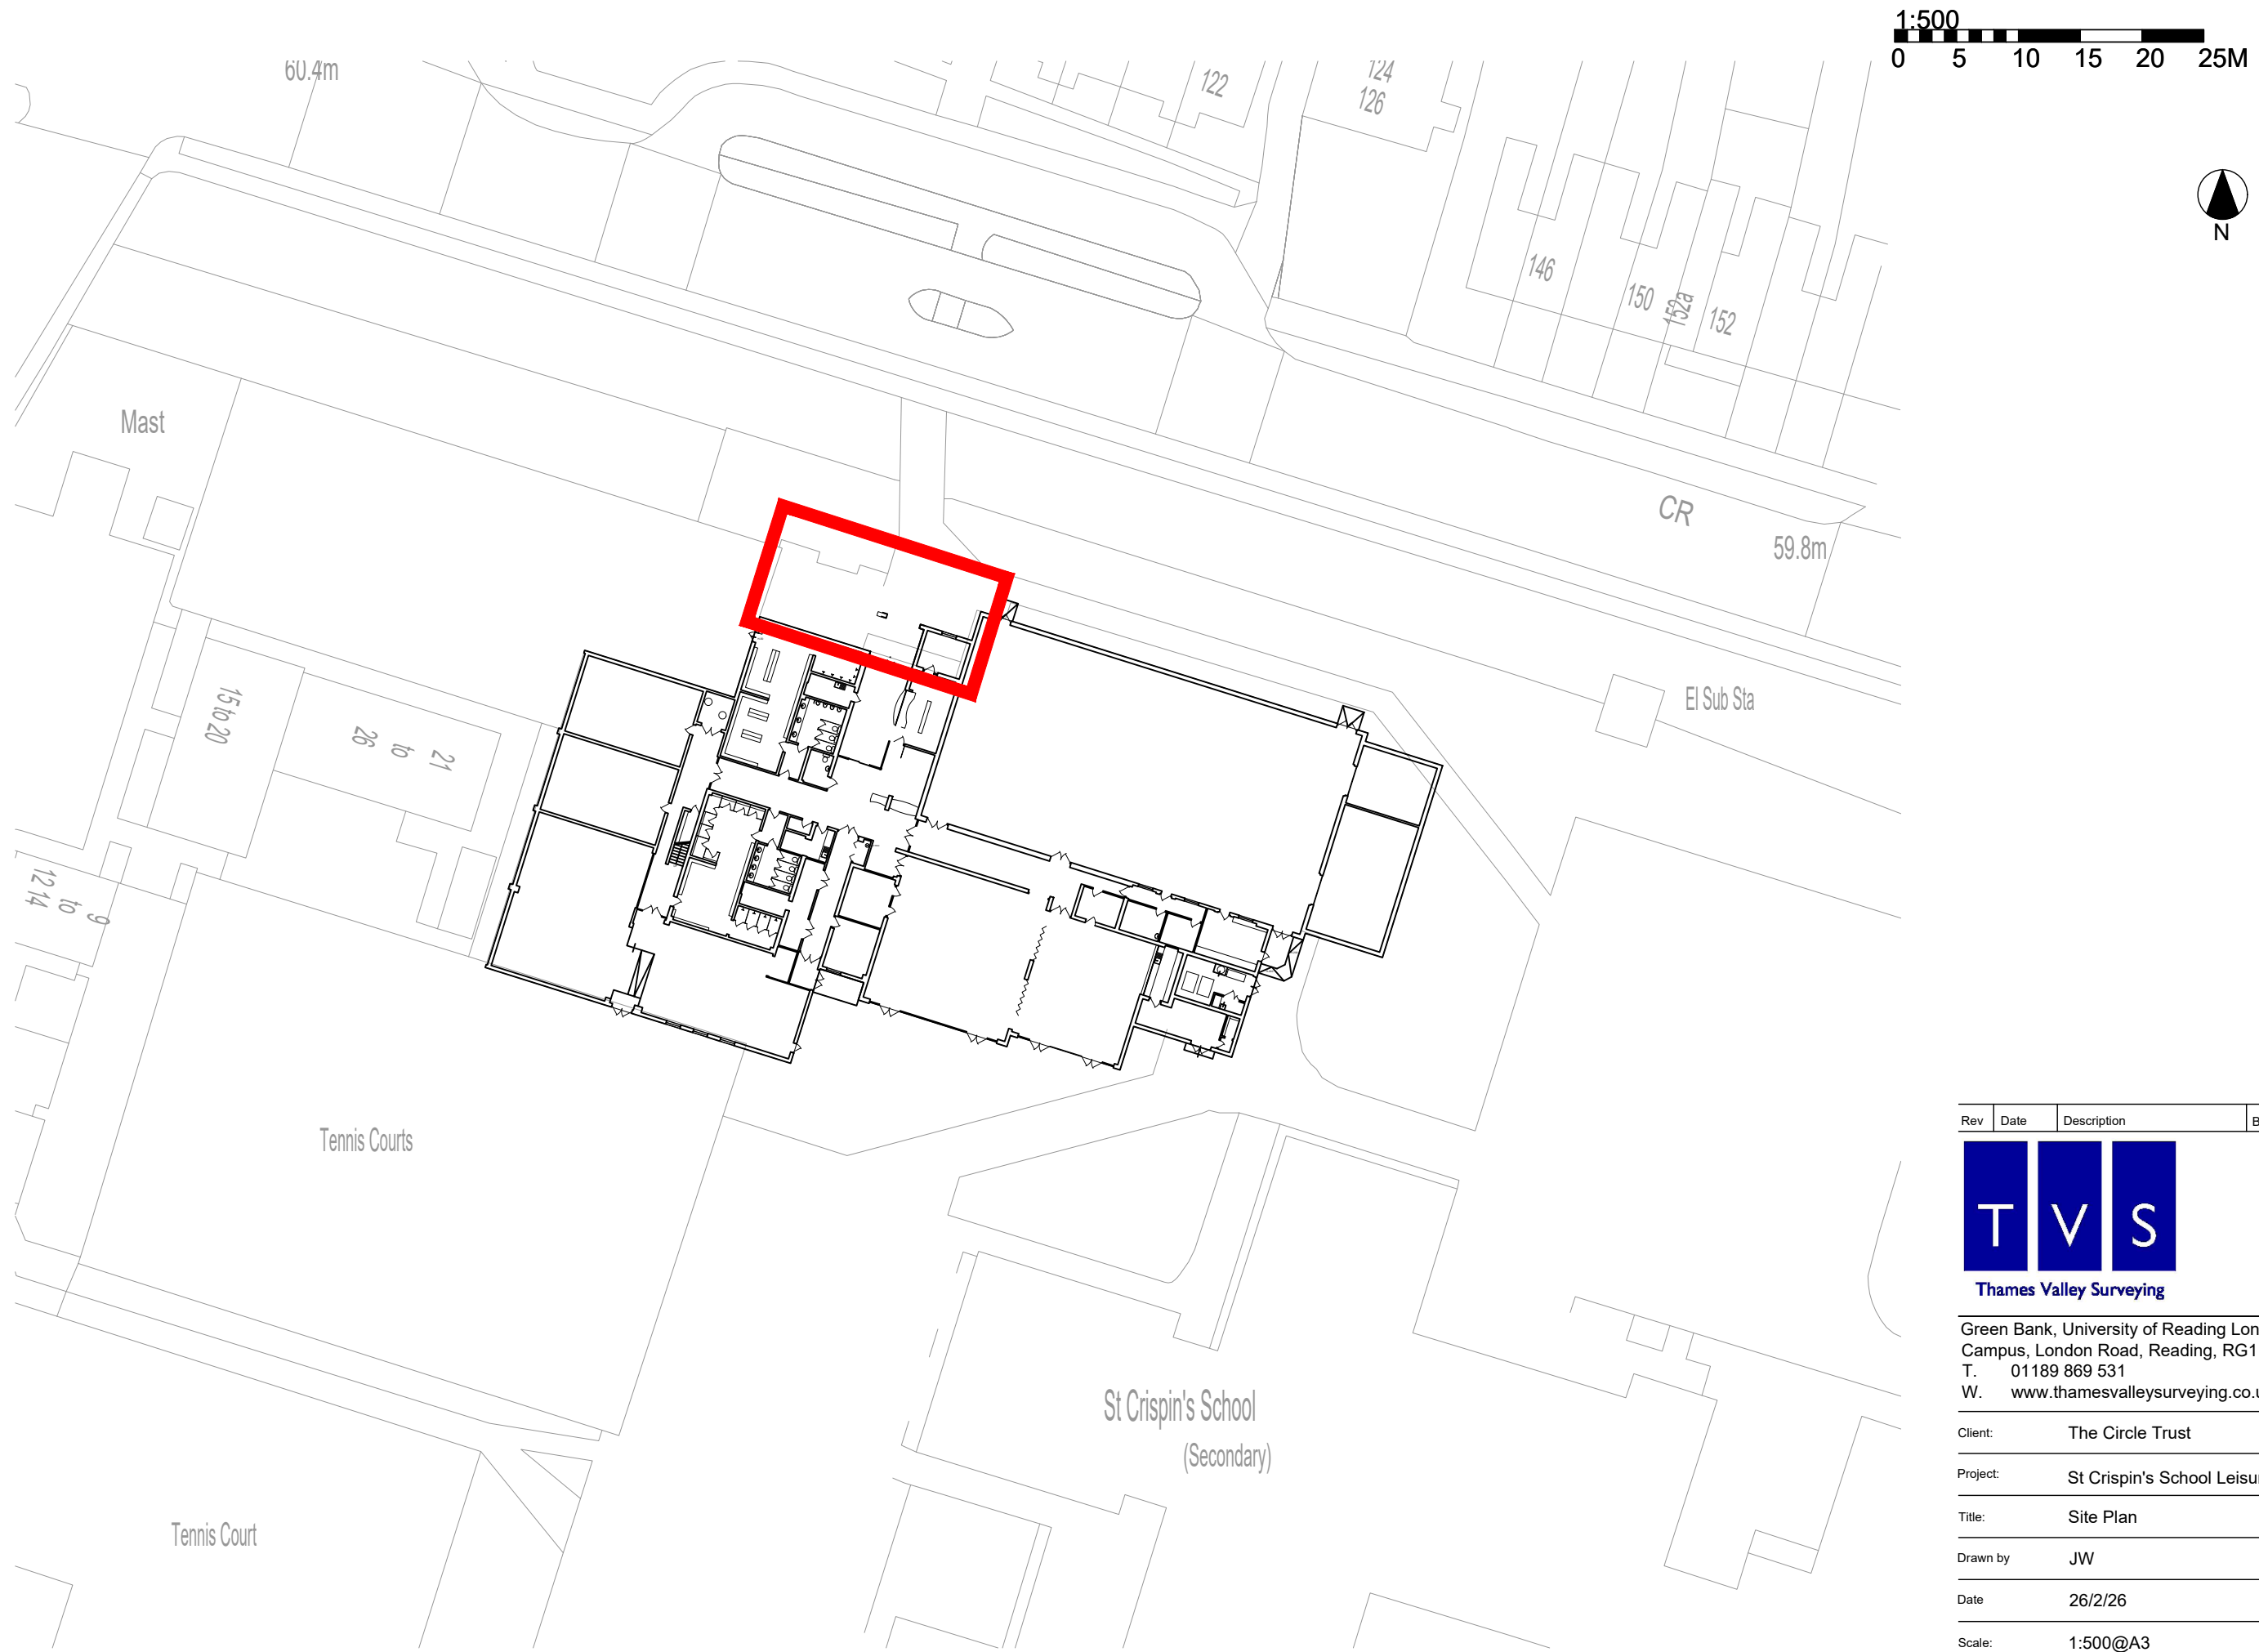

Rev	Date	Description	By	Checked
T V S Thames Valley Surveying				
Green Bank, University of Reading London Road Campus, London Road, Reading, RG1 5AQ T. 01189 869 531 W. www.thamesvalleysurveying.co.uk				
Client:		The Circle Trust		
Project:		St Crispin's School Leisure Centre		
Title:		Site Plan		
Drawn by		JW		
Date		26/2/26		
Scale:		1:500@A3		
Drawing Ref:		250041-20-001	Revision:	