


NORTH

0 0.5m 1m 2m 2.5m

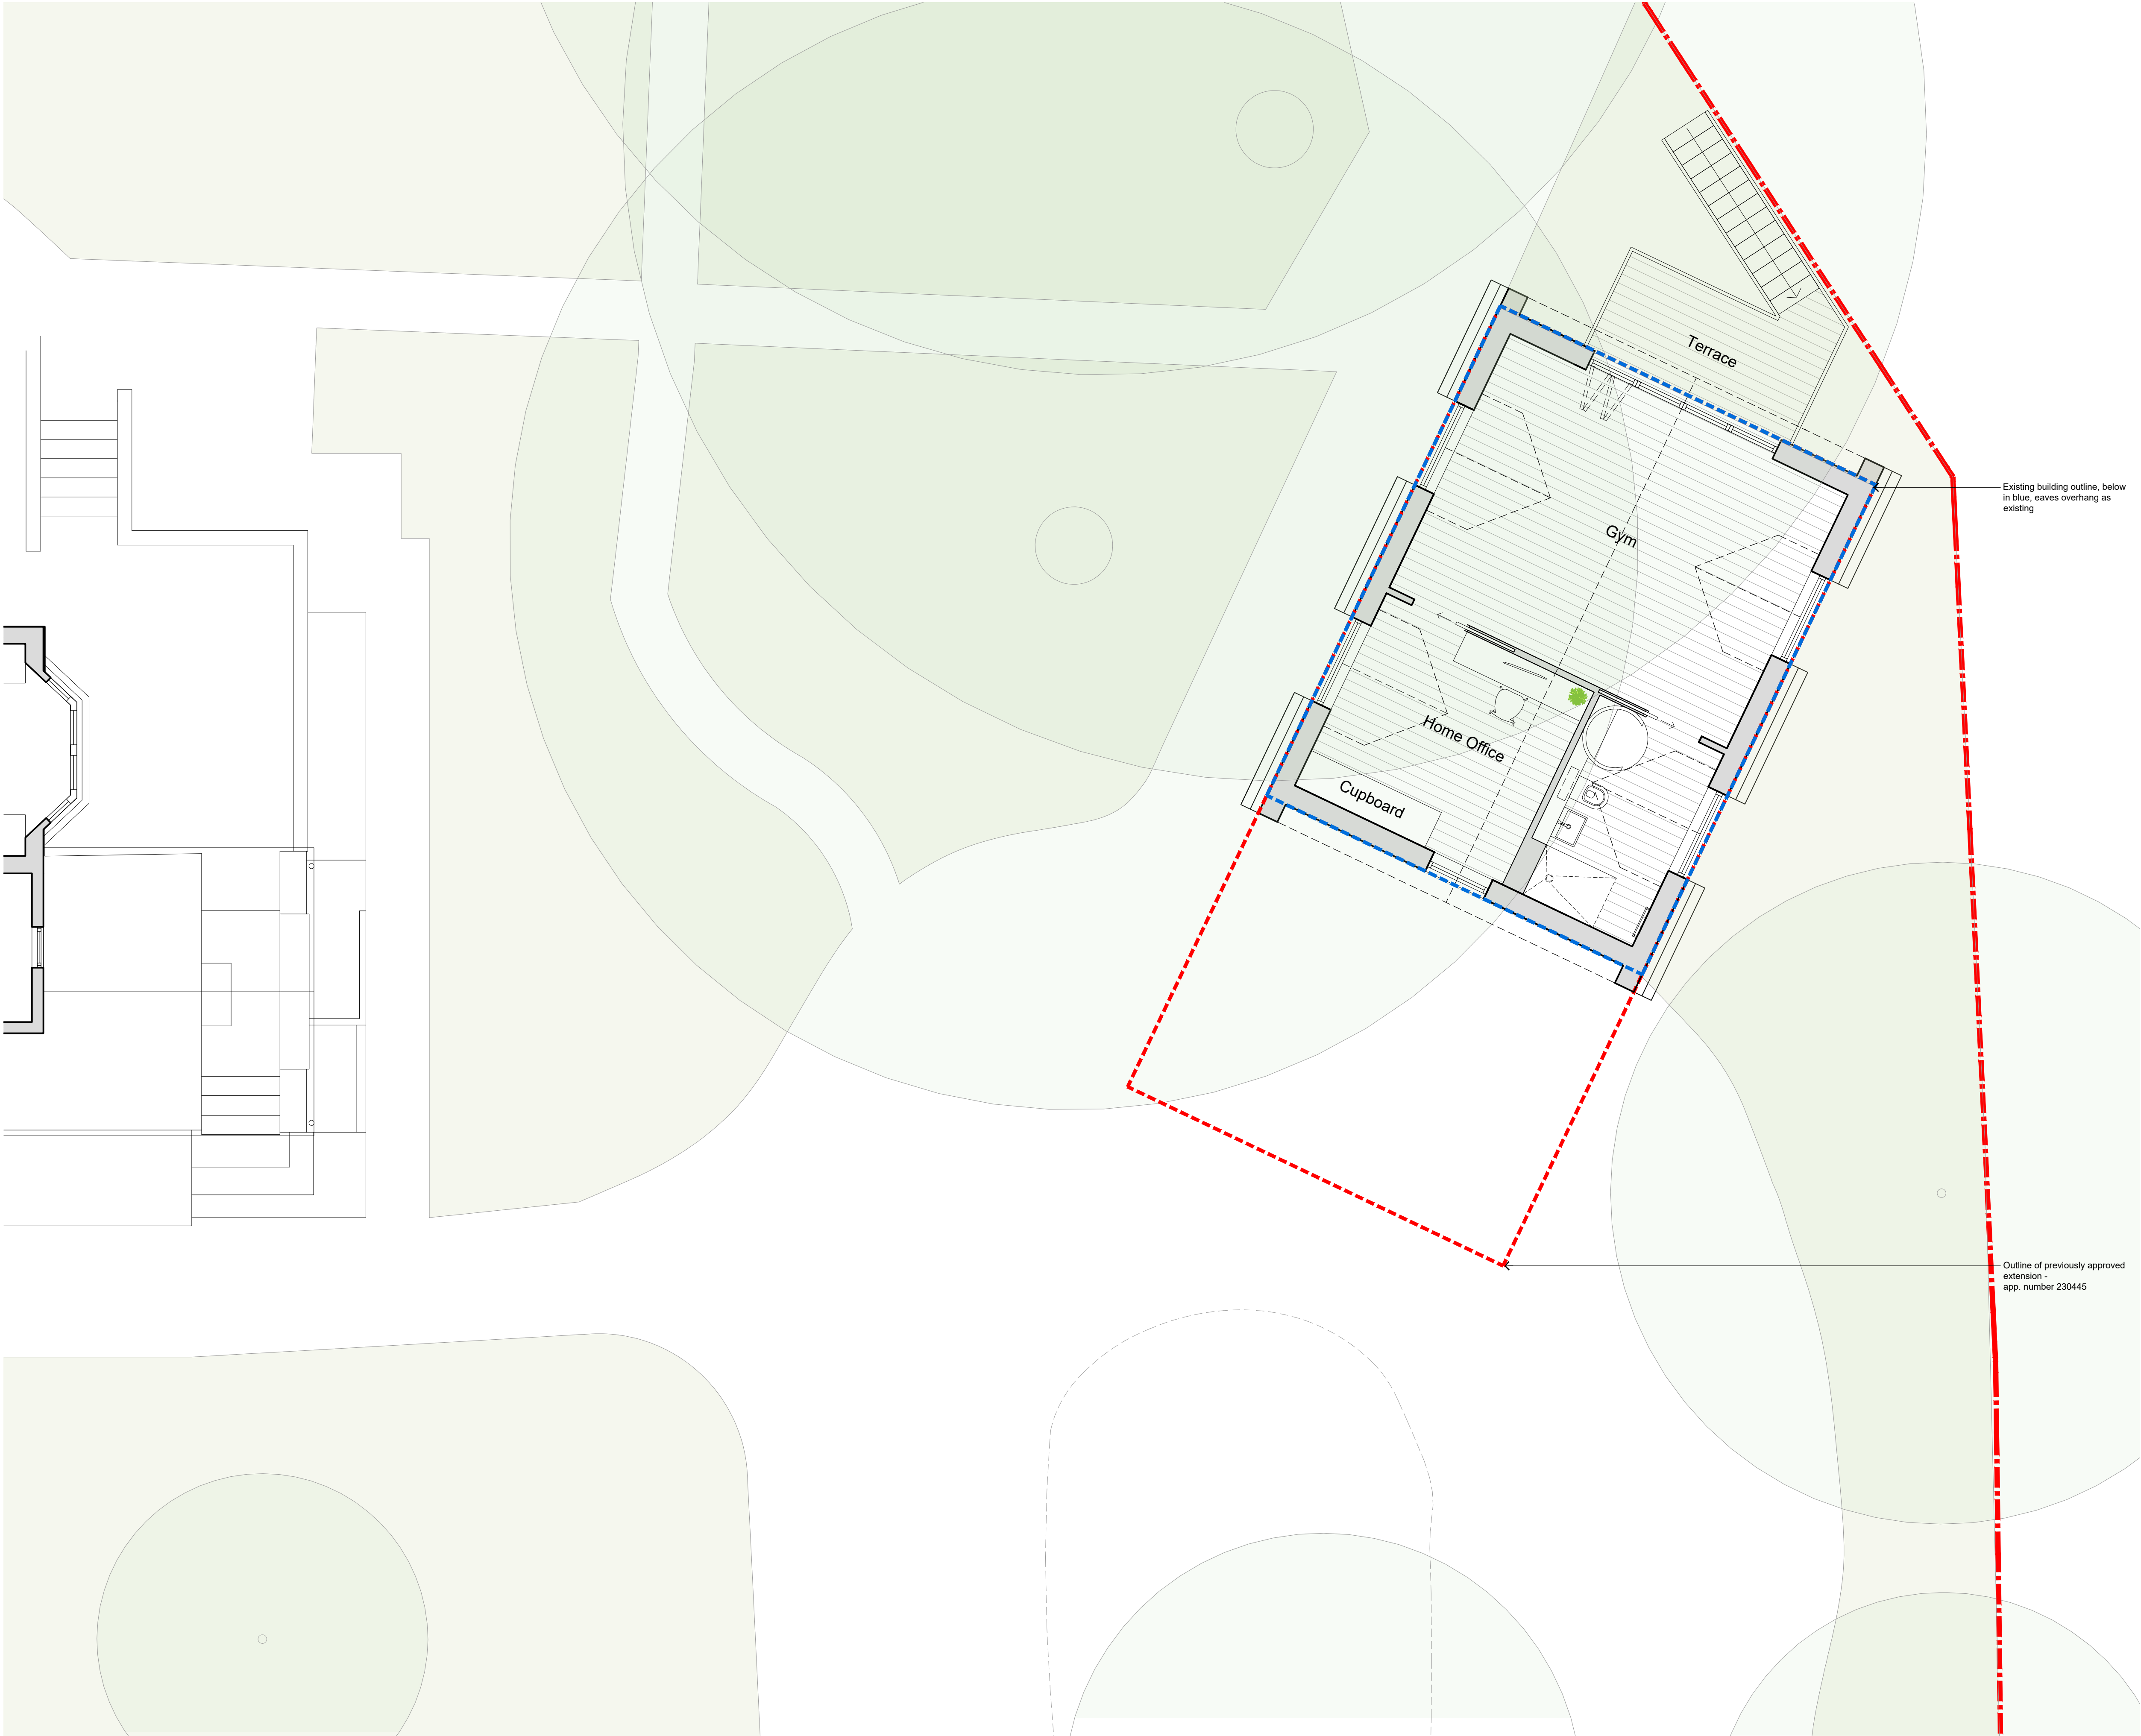

P04	02/12/25		Minor Revision
TL	LG		
P03	11/11/25		Minor Revision
TL	WW		
P02	04/11/25		Changes to suit client
TL	WW		
P01	31/10/25		First Issue for comment
TL	WW		
rev	date		description
	drawn	checked	

stage

PLANNING



**MDLR
Architects**

56 Little Yard
London, SE17 3QA
t: +44 (0)20 7703 0124
e: info@mdlr-architects.co.uk
www.mdlr-architects.co.uk

client	project name
	London Acres
	drawing title
Lachlan Ross	Proposed Garage First Floor Plan
	status
	S0 (Work in progress)
	scale
	1:50@A1 (1:100@A3)

PROJECT	ORIGINATOR	FUNCTION	SPATIAL	TYPE	ROLE	NUMBER	REV
25044	MA	PL	ZZ	DR	A	111	P04