



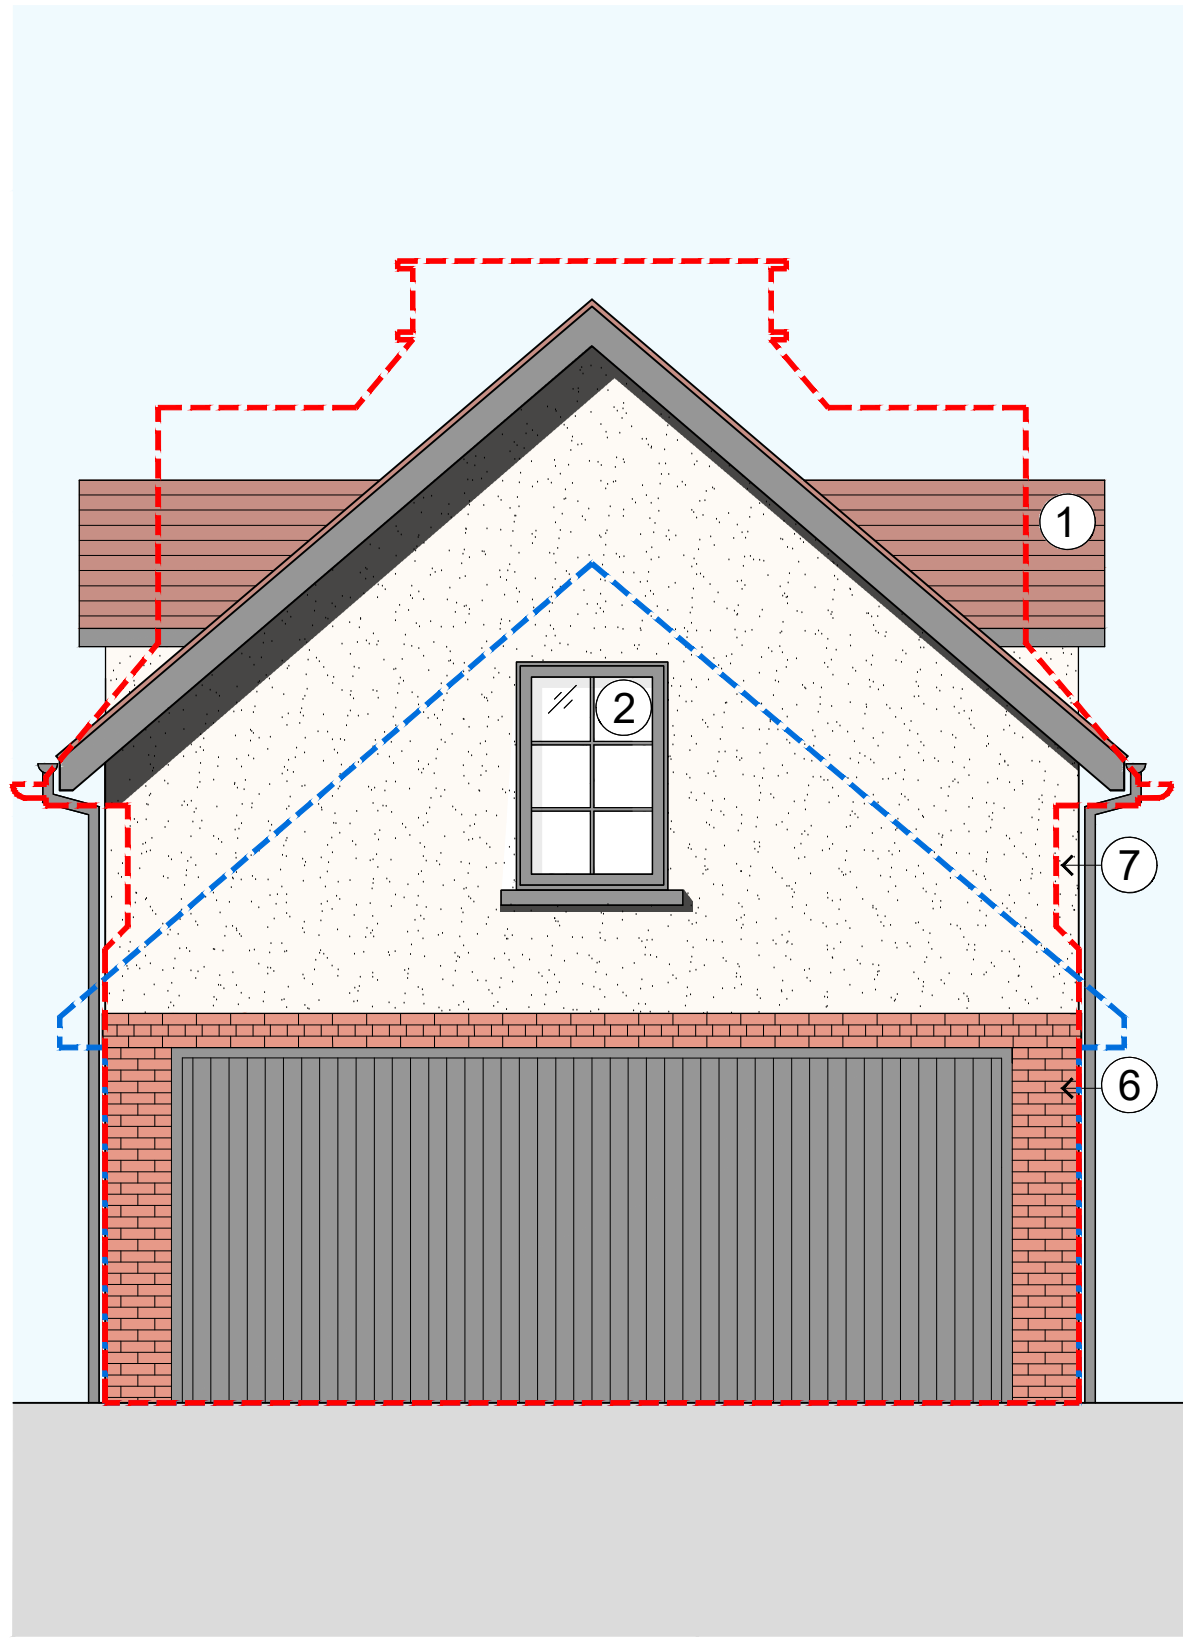


1 East Elevation
1:50 @ A1

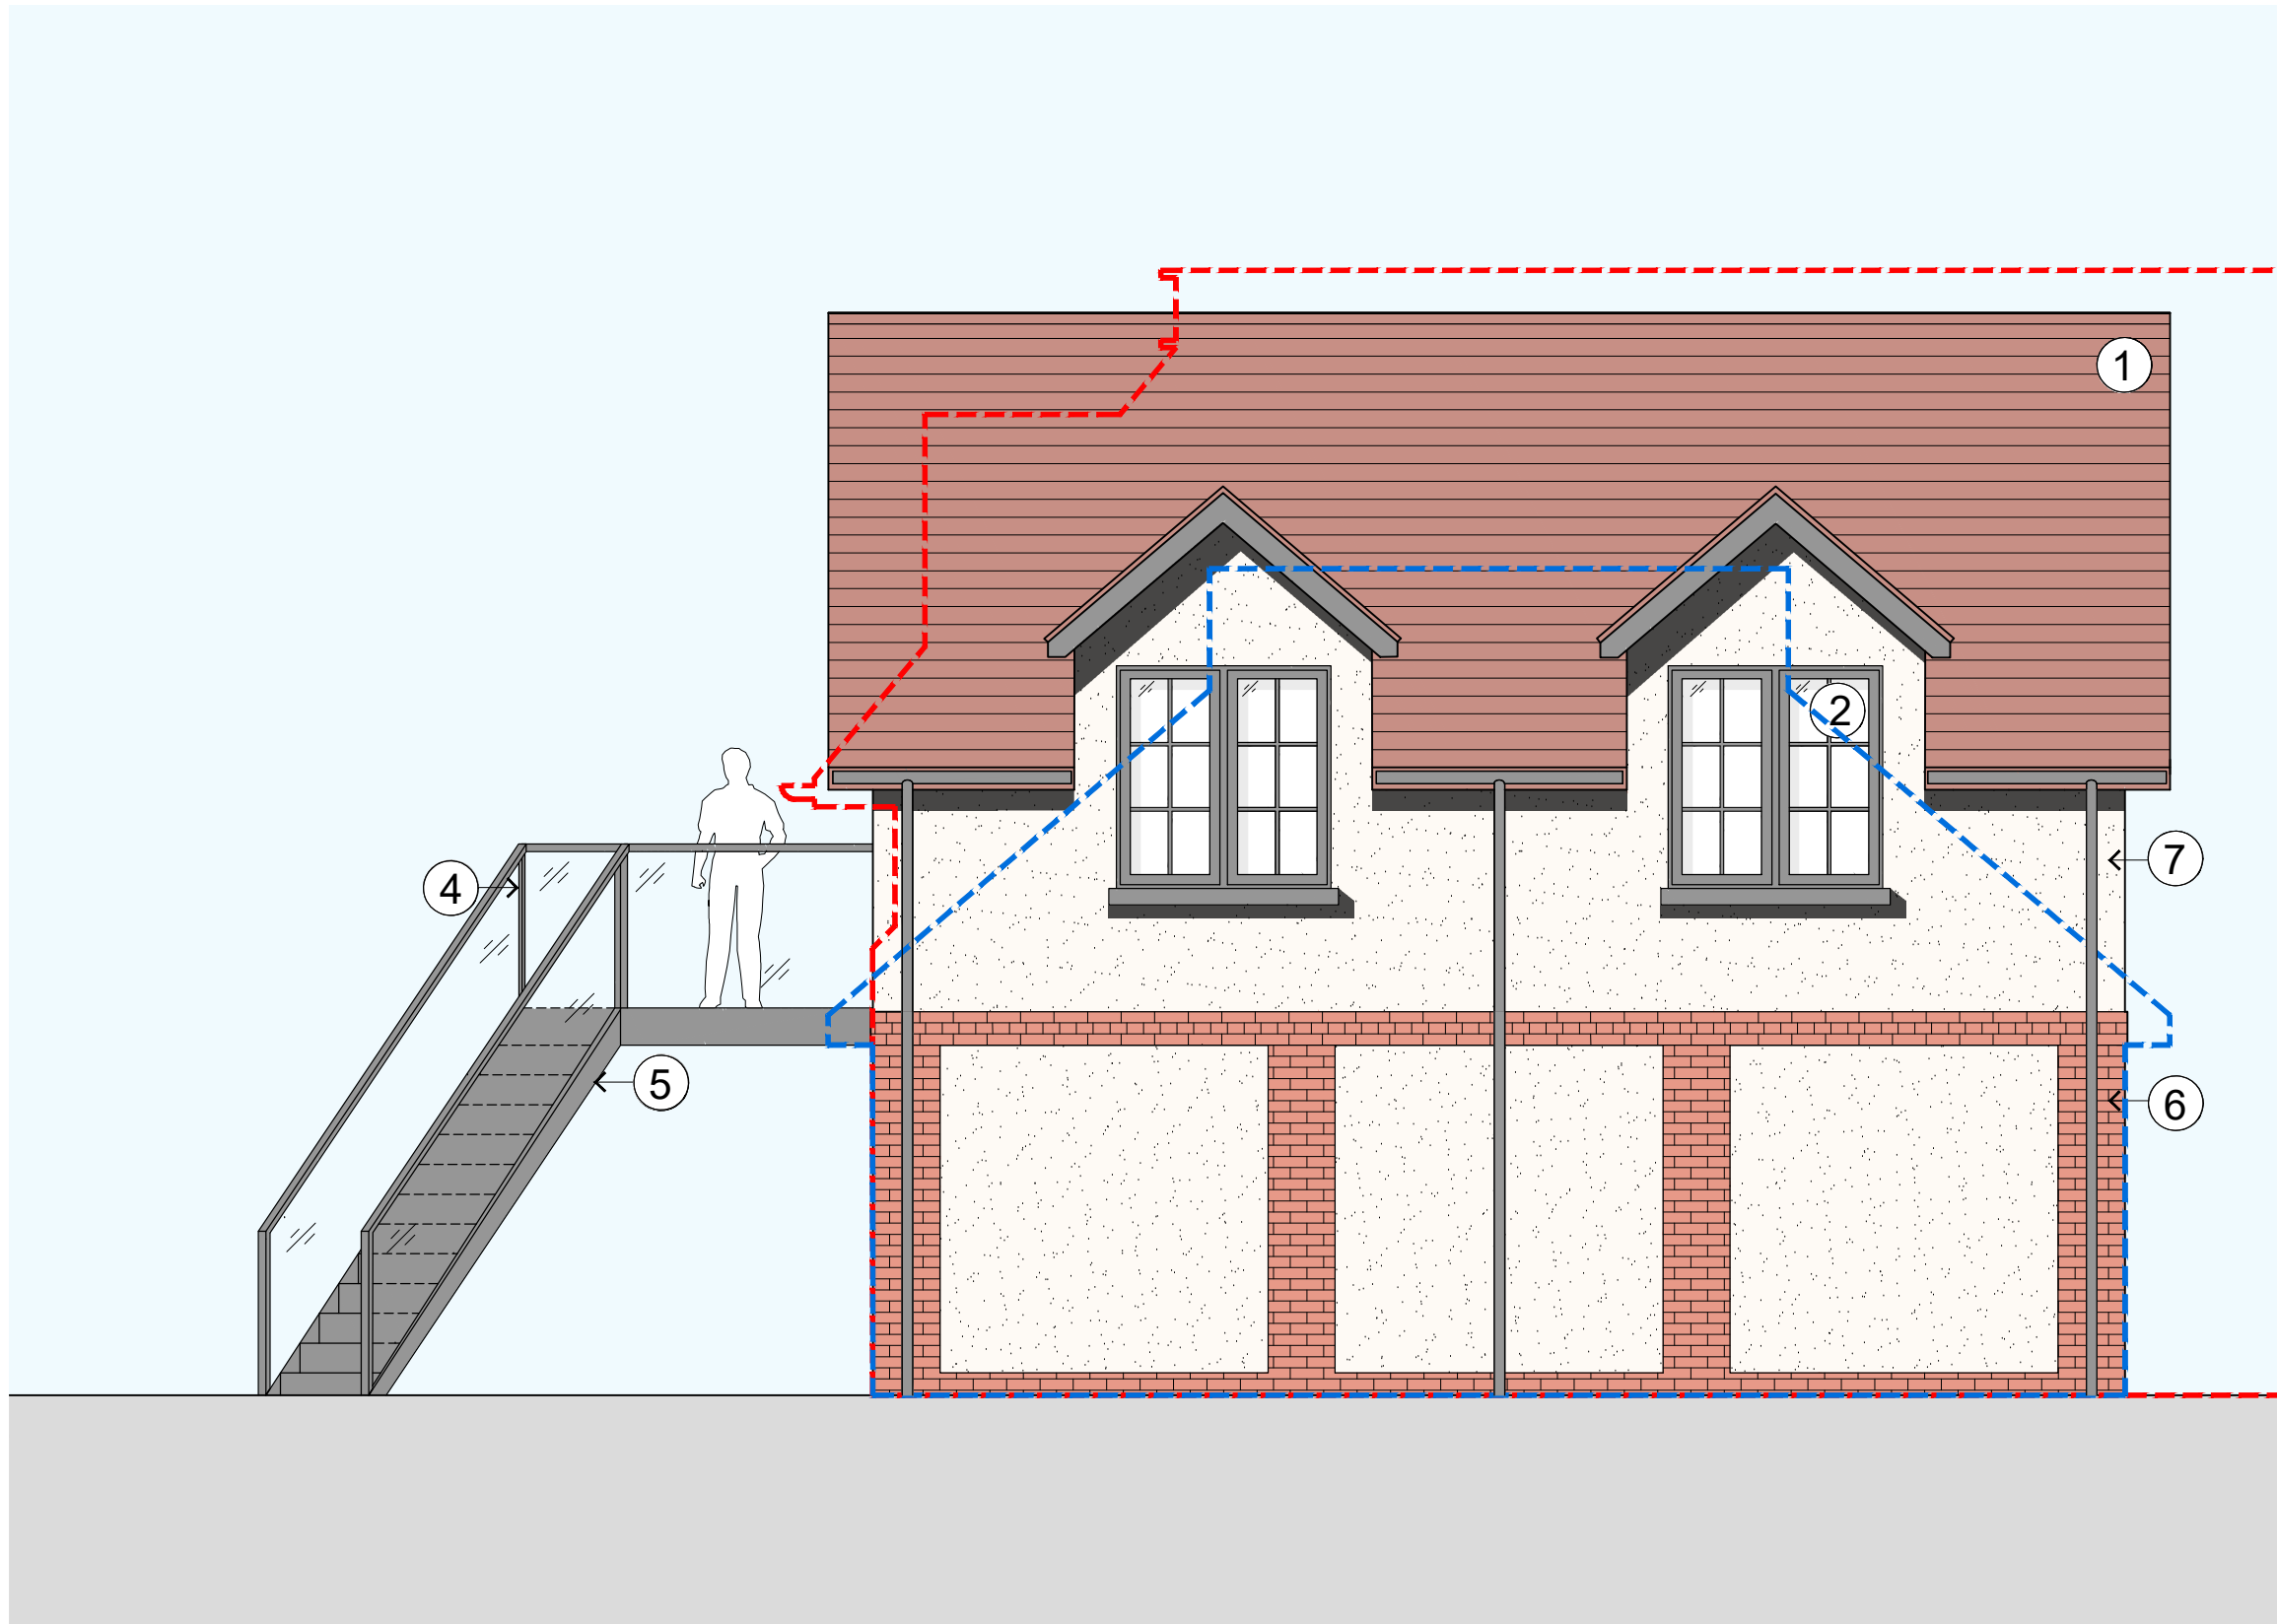


2 South Elevation
1:50 @ A1

MATERIAL KEY:


- 1 Plain clay tiles in rustic red mix
- 2 Timber framed casement windows in grey
- 3 Aluminium framed casement patio doors in dark grey
- 4 Glass Balustrade
- 5 Cantilevered Metal Stair and balcony
- 6 Render and brick to ground floor as per existing
- 7 Render to First Floor

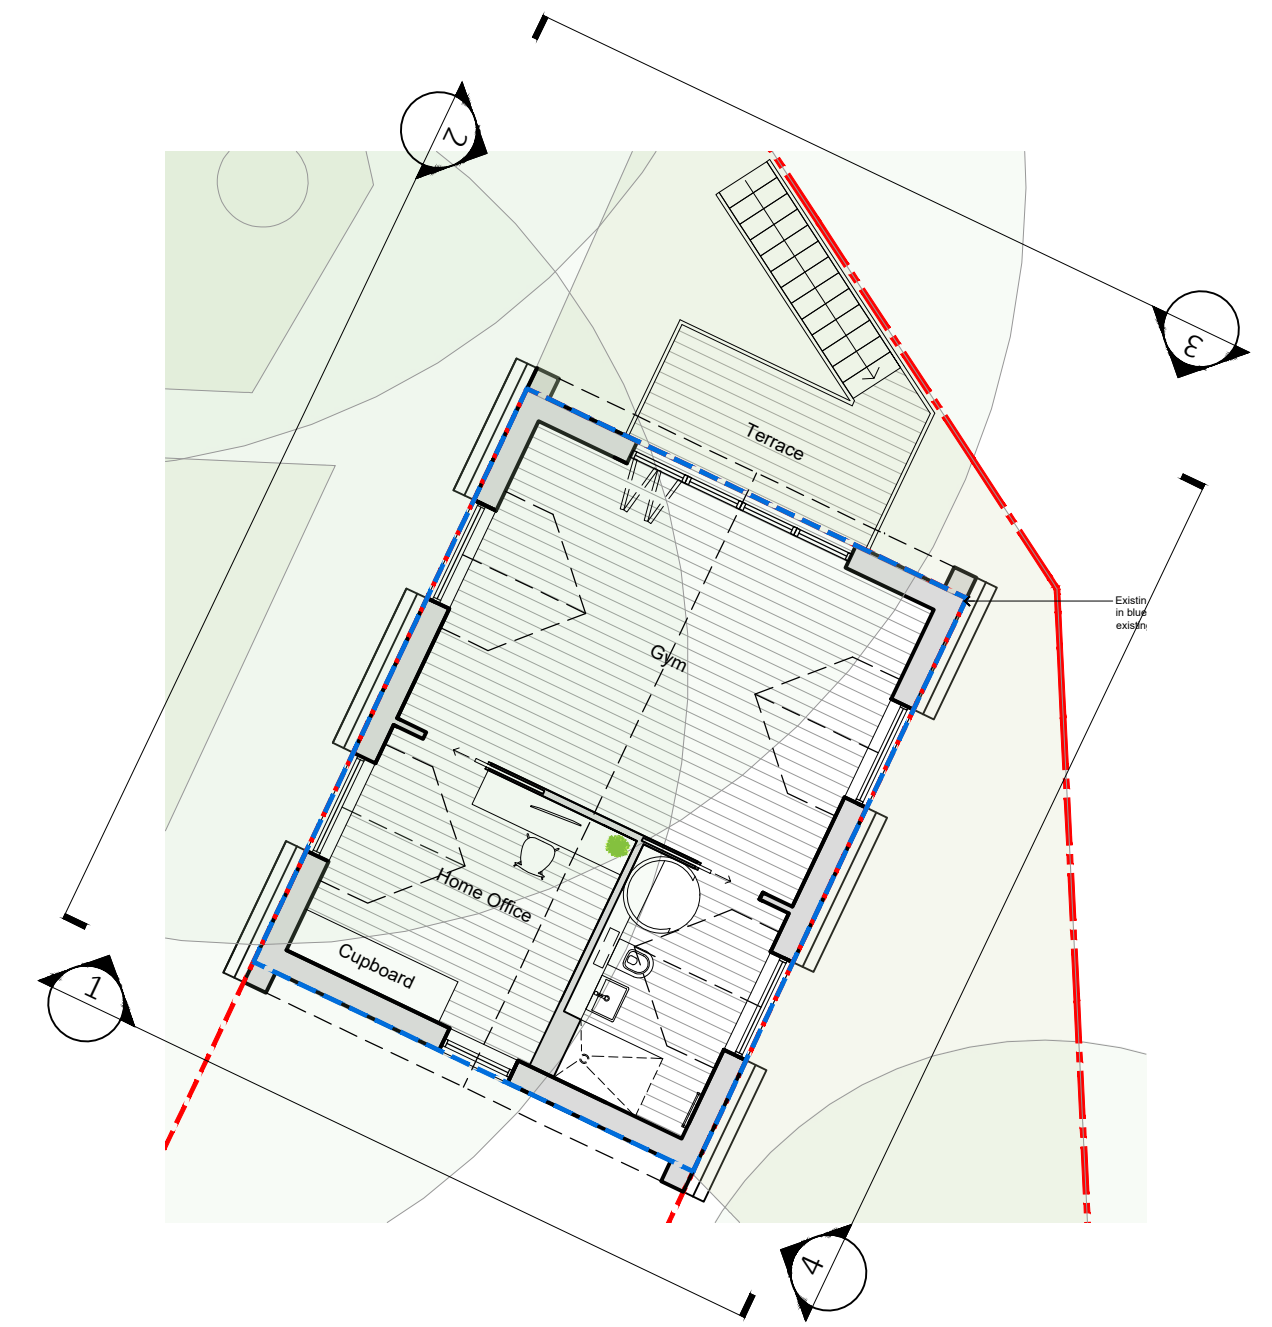


6 Key Plan
1:100 @ A1

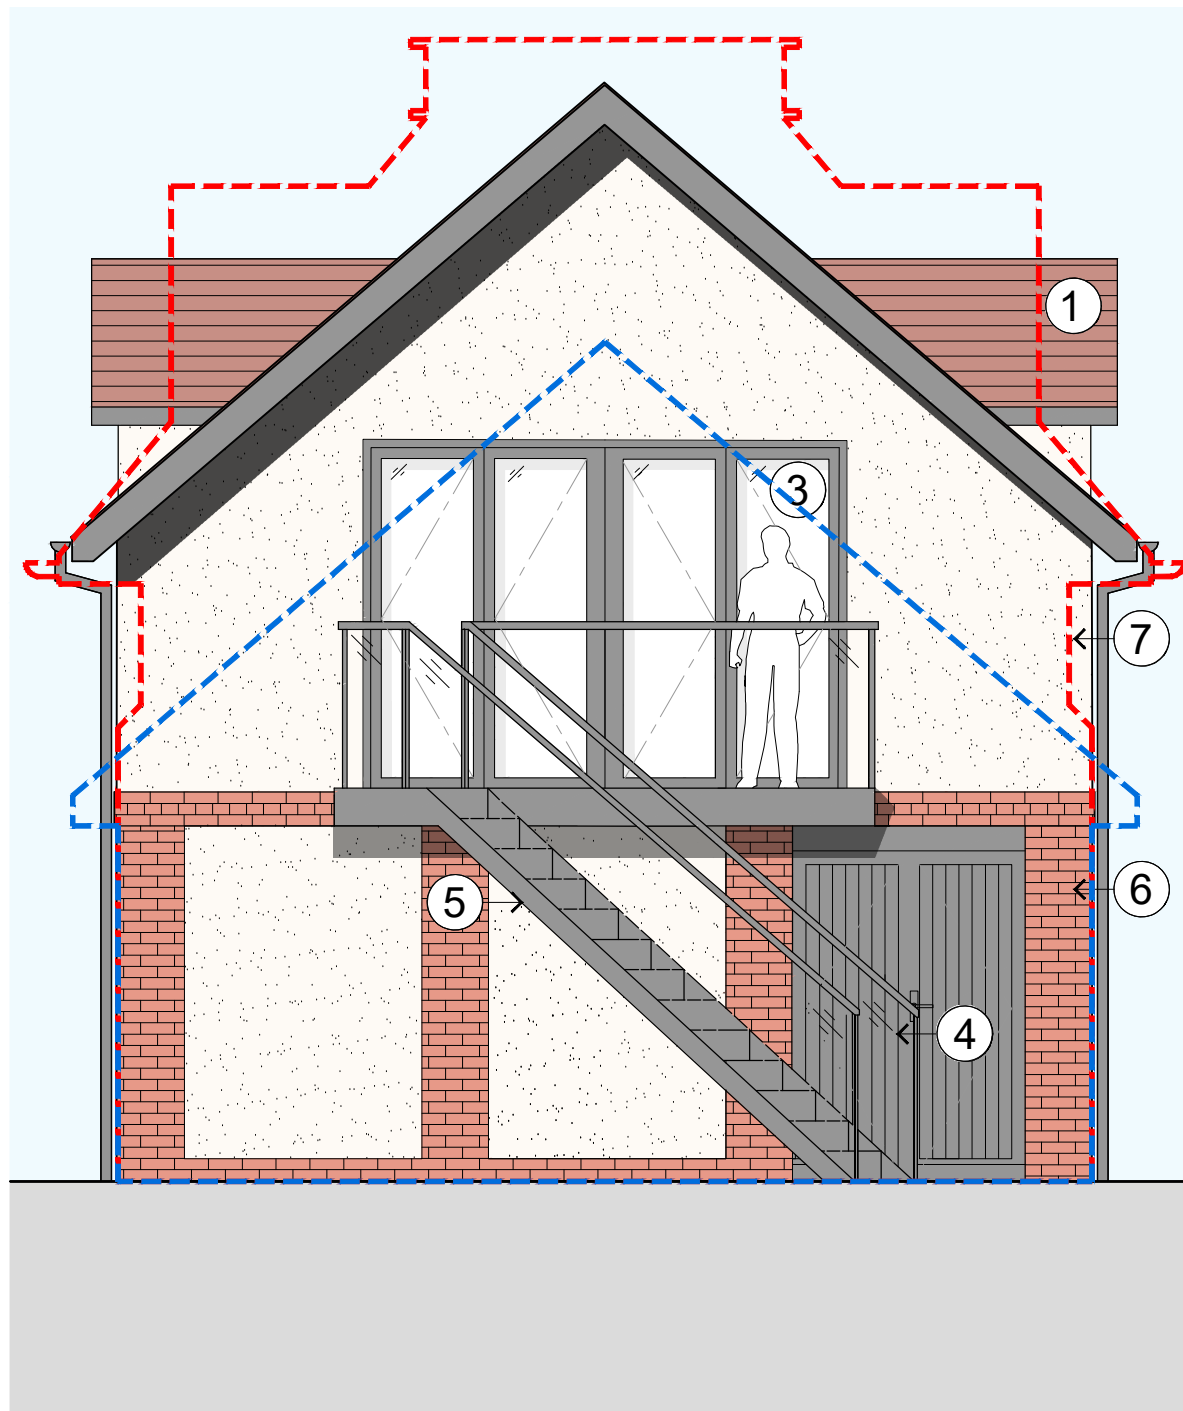

3 West Elevation
1:50 @ A1

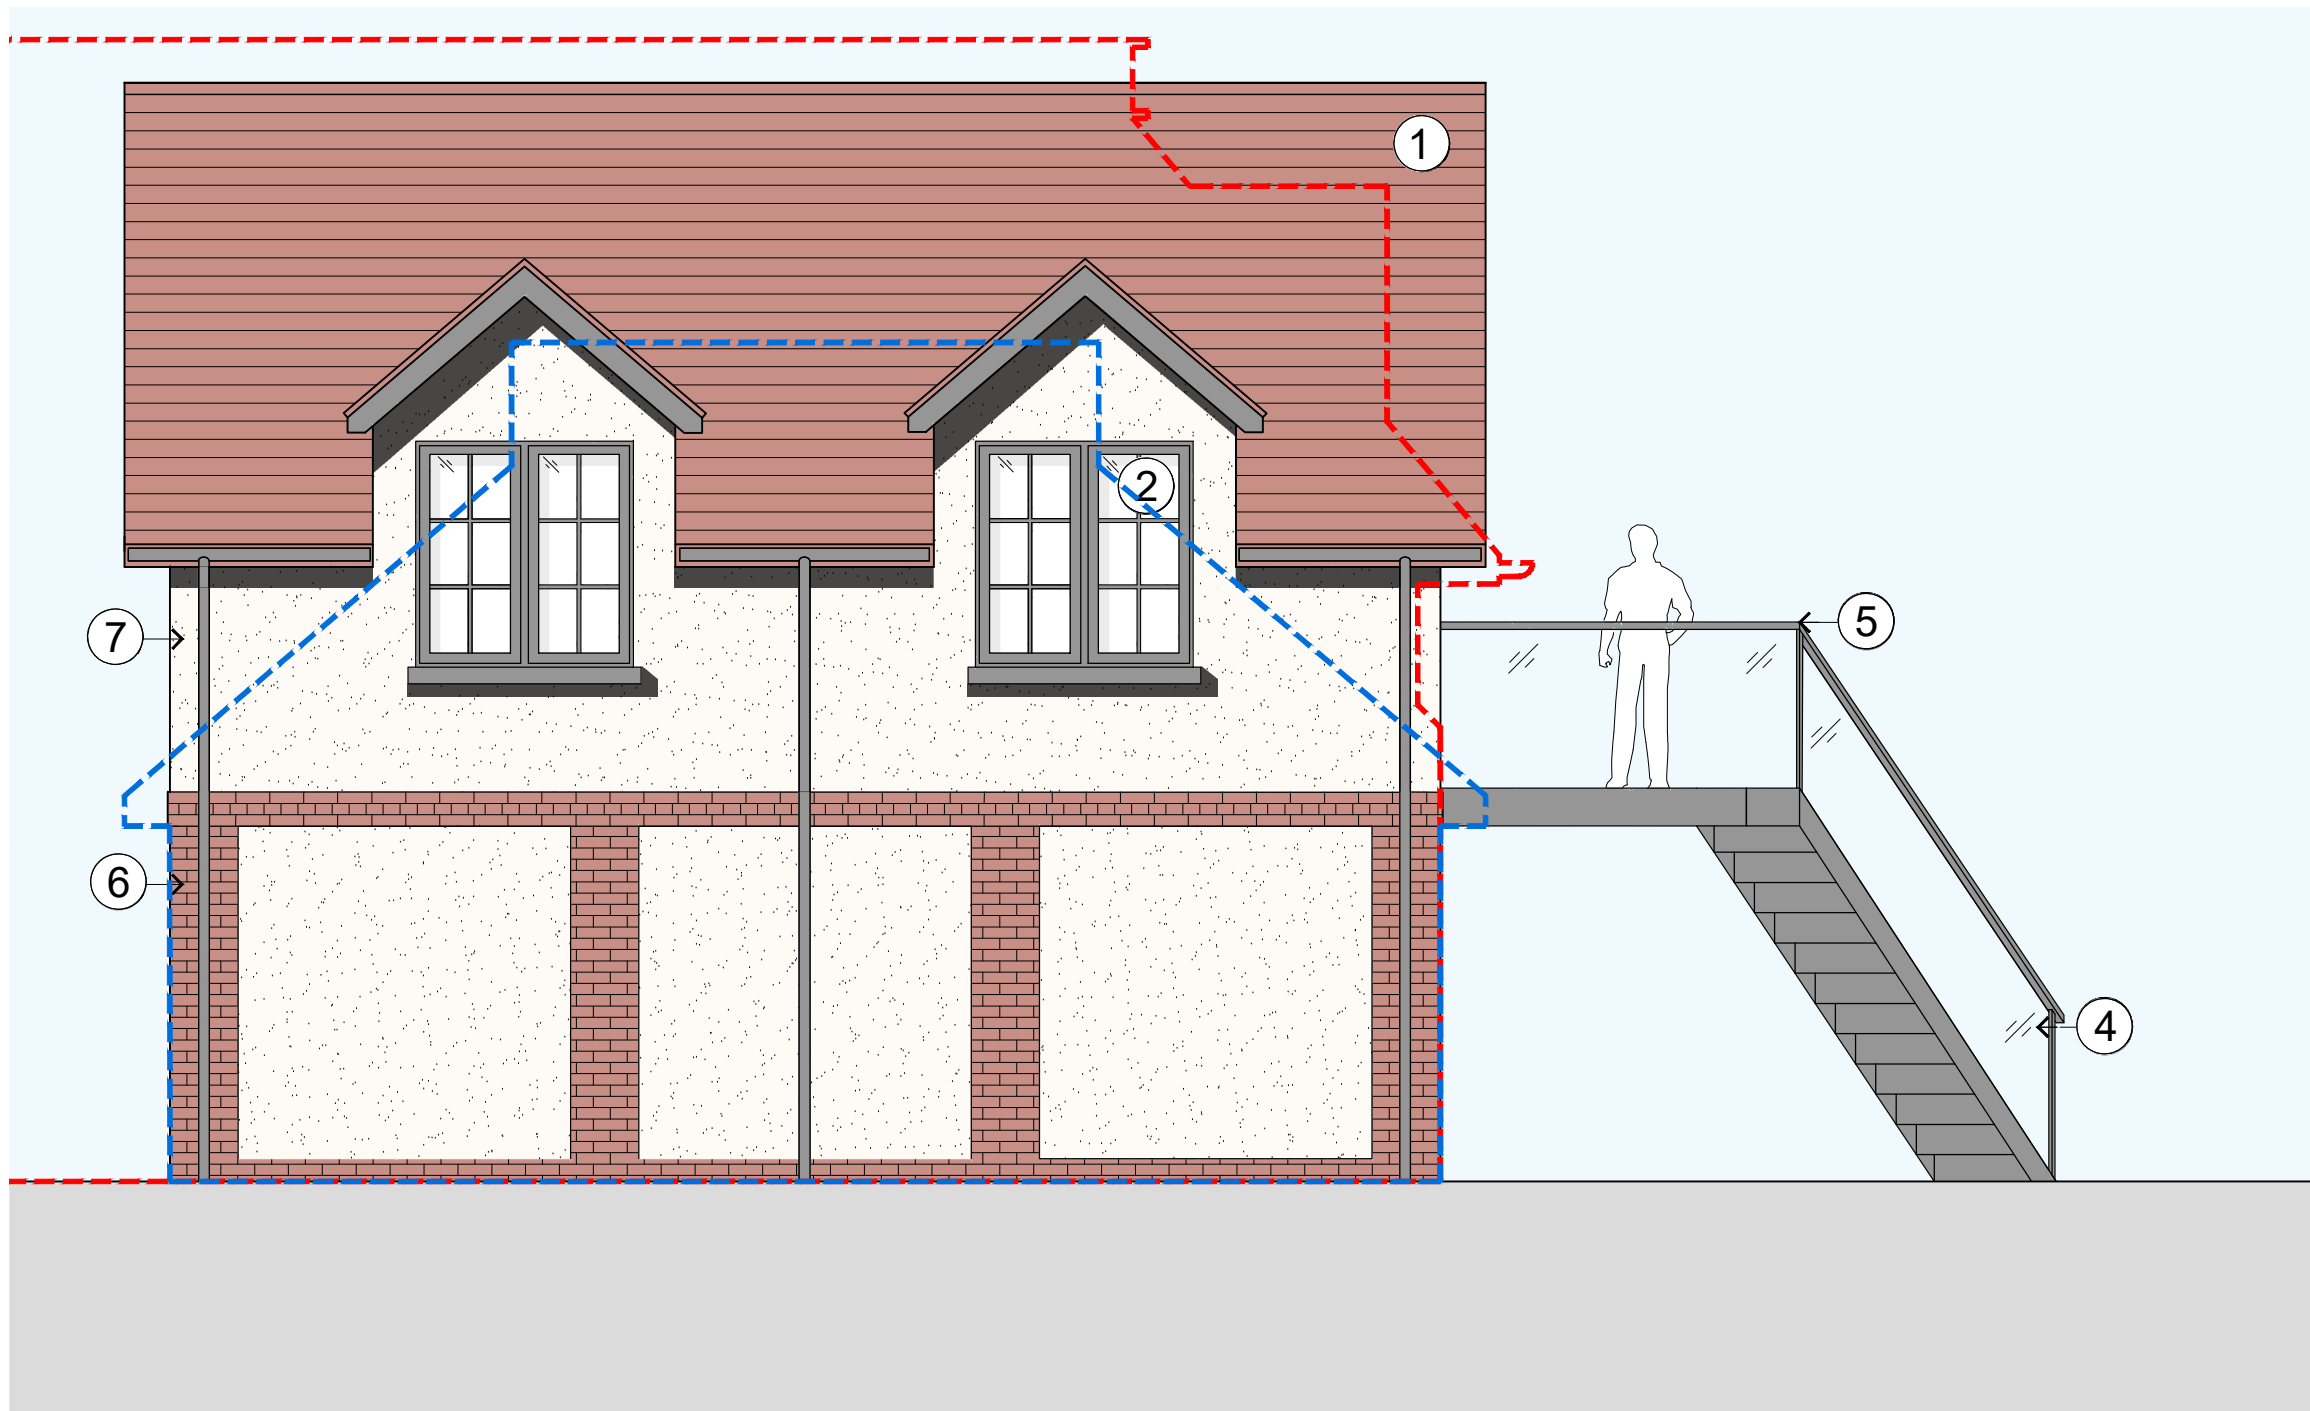

4 North Elevation
1:50 @ A1

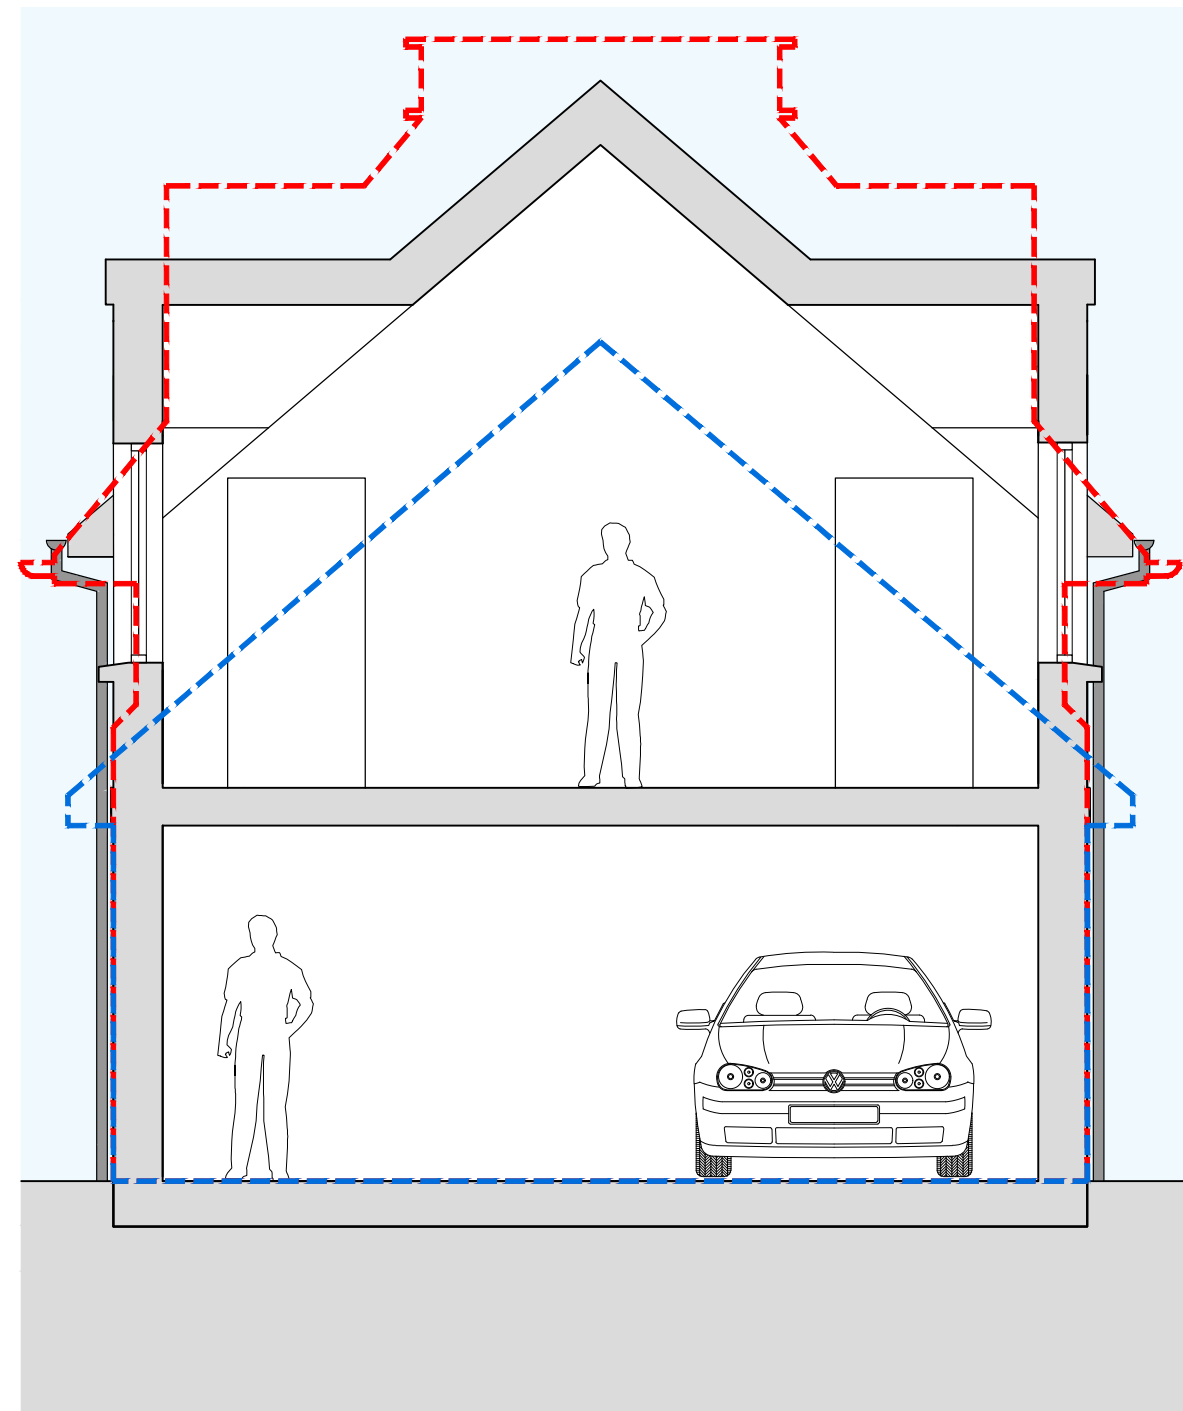

5 Section
1:50 @ A1

P06	02/12/25	TL	LG	Minor Revision
P05	21/11/25	TL	LG	First Floor Revision
P04	11/11/25	TL	WW	Minor Revision
P03	06/11/25	TL	WW	Additional material annotations
P02	04/11/25	TL	WW	Changes to suit client
P01	31/10/25	TL	WW	First Issue for Comment
rev	date	drawn	checked	description

stage

PLANNING



MDLR
Architects

5a Little Yard
London, SE17 3DA
t: +44 (0)20 7703 0124
e: info@mdlr-architects.co.uk
www.mdlr-architects.co.uk

client	project name
Lachlan Ross	London Acres
	drawing title
Garage - Proposed Elevations	
status	
S0 (Work in progress)	
scale	
1:50@A1 (1:100@A3)	

PROJECT	ORIGINATOR	FUNCTION	SPATIAL	TYPE	ROLE	NUMBER	REV
25044	MA	PL	ZZ	DR	A	170	P06