



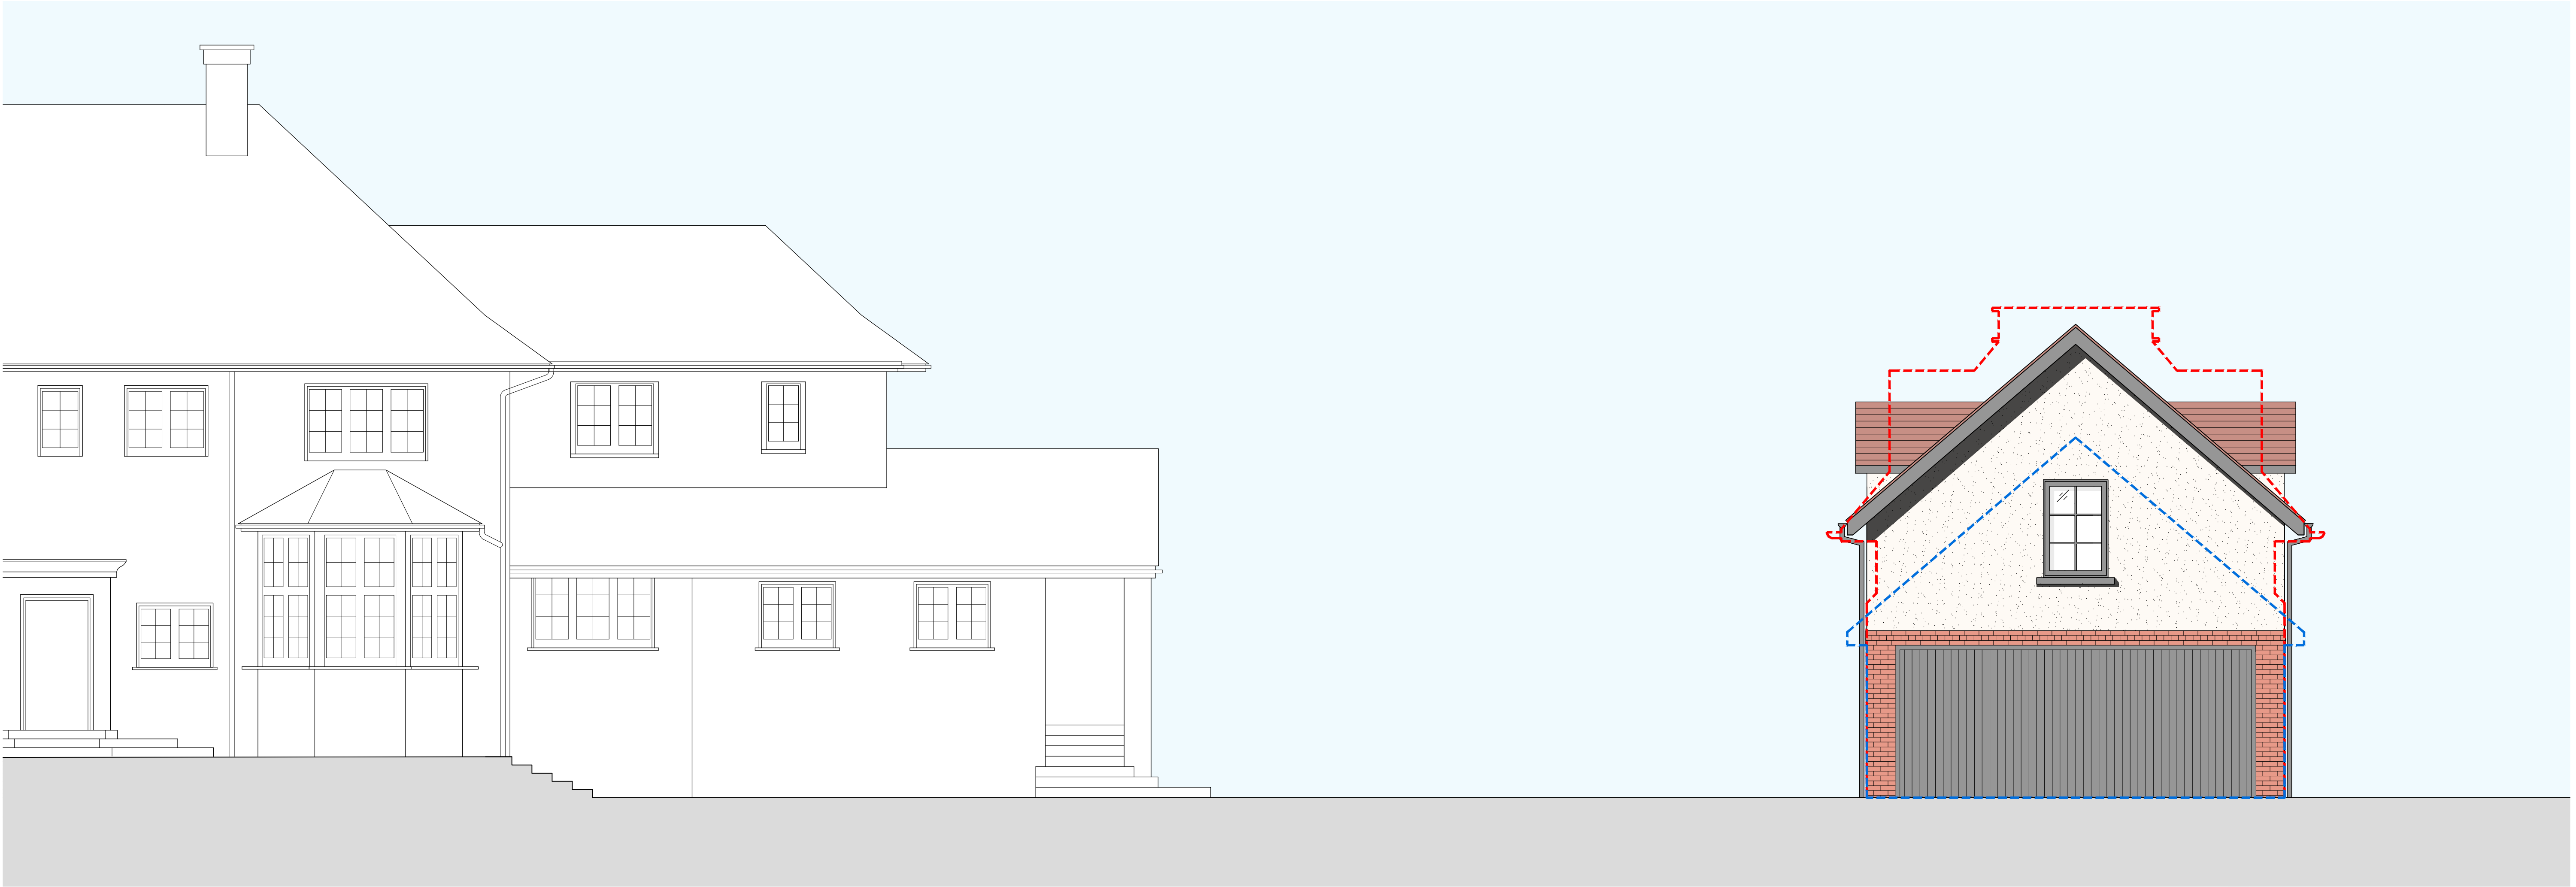

1 Front Elevation
1:50 @ A1

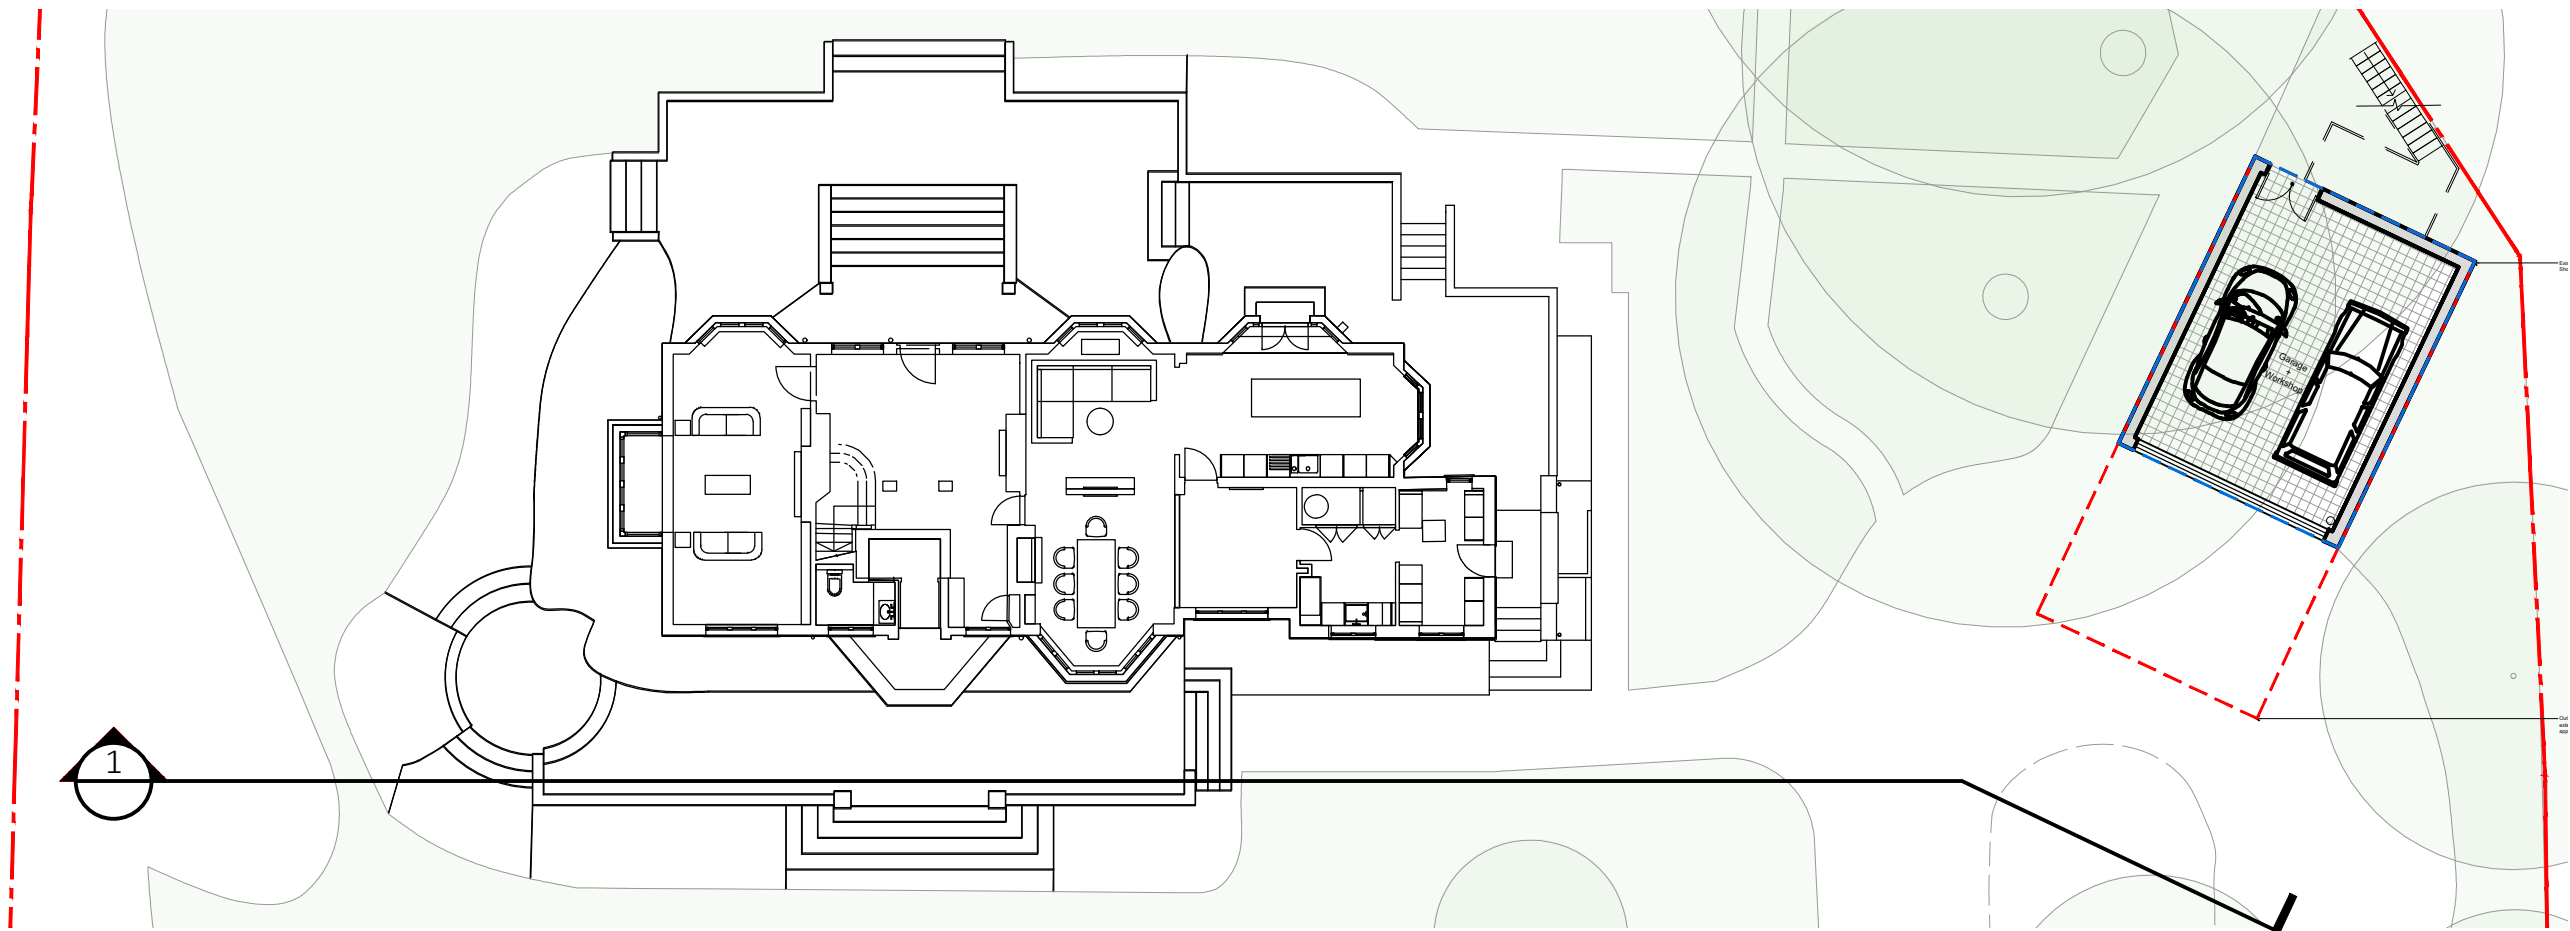

2 Key Plan
1:200 @ A1

P03	02/12/25	Minor Revision
TL	LG	
P02	04/11/25	Changes to suit client
TL	WW	
P01	31/10/25	First Issue for Comment
TL	WW	
rev	date	description
	drawn	checked

stage

PLANNING

	MDLR Architects	
	Eu little Yard London SE17 3QA t: +44 (0)20 7703 0124 e: info@mdlr-architects.co.uk www.mdlr-architects.co.uk	
client		project name
Lachlan Ross		London Acres
		drawing title
		Garage - Proposed Front Elevations
		status
		S0 (Work in progress)
		scale
		1:50@A1 (1:100@A3)

PROJECT	ORIGINATOR	FUNCTION	SPATIAL	TYPE	ROLE	NUMBER	REV
25044	MA	PL	ZZ	DR	A	171	P03