




Boat House

Proposed Hip To Gable Conversion
of Existing Garage.
Doesn't increase appearance and
mass from entrance to property
Or encroach on existing trees.
Minimal impact on existing setting


Existing Garage

Main House

Loddon Drive

 

1 Site Plan
1:500 @ A1

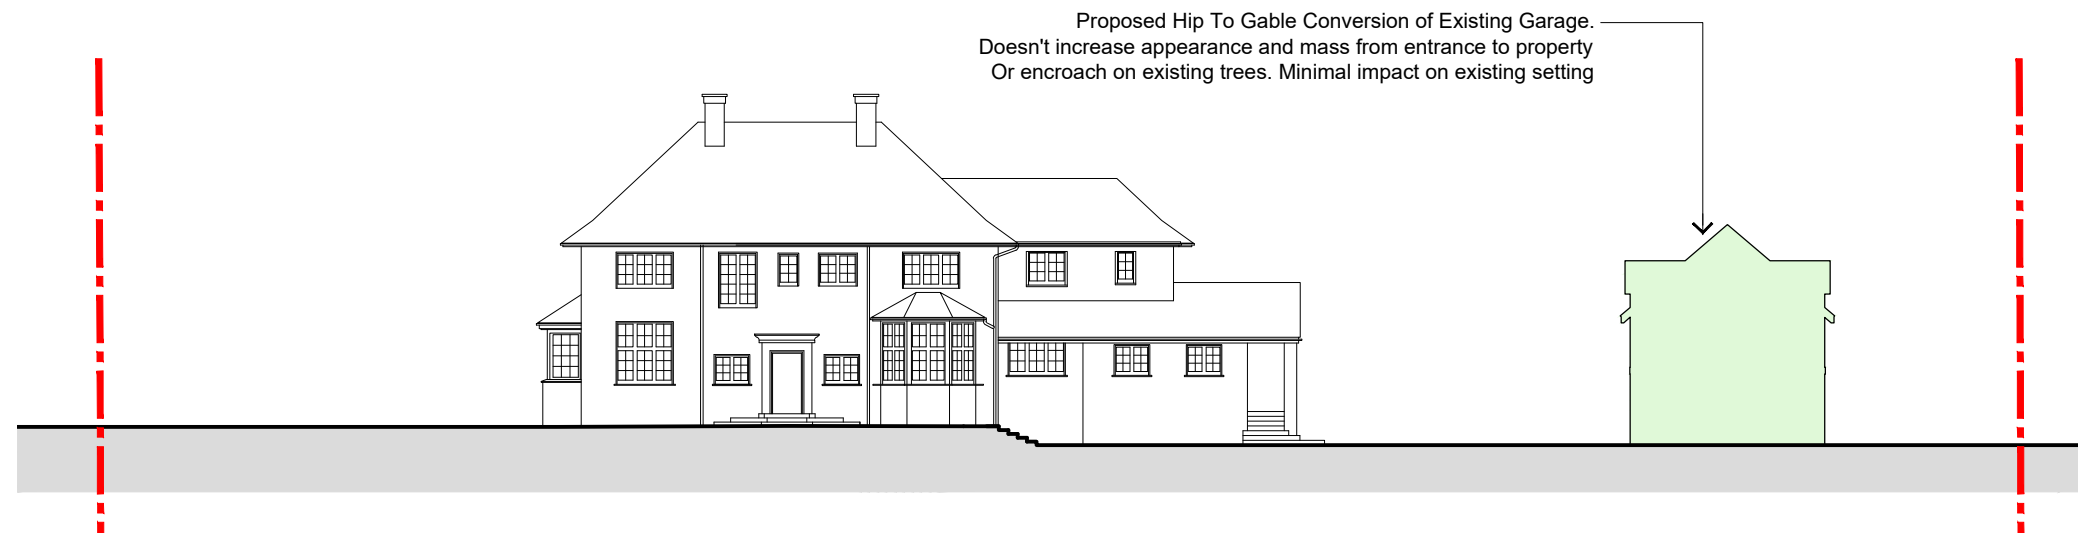

Proposed Hip To Gable Conversion of Existing Garage.
Doesn't increase appearance and mass from entrance to property
Or encroach on existing trees. Minimal impact on existing setting

2 Section
1:250 @ A1

P03	02/12/25	Minor Revision
TL	LG	
P02	11/11/25	Minor Revision
TL	WW	
P01	31/10/25	First Issue for Comment
TL	WW	
rev	date	description
	drawn	checked

stage

PLANNING



client	project name
Lachlan Ross	London Acres
	drawing title
	Proposed Site Plan
	stage
	S0 (Work in progress)
	scale
	1:500/1:250 @A3

PROJECT	ORIGINATOR	FUNCTION	SPATIAL	TYPE	ROLE	NUMBER	REV
25044	MA	PL	ZZ	DR	A	006	P03

©2025 do not scale from drawing, report discrepancies immediately