





Front Elevation (west)

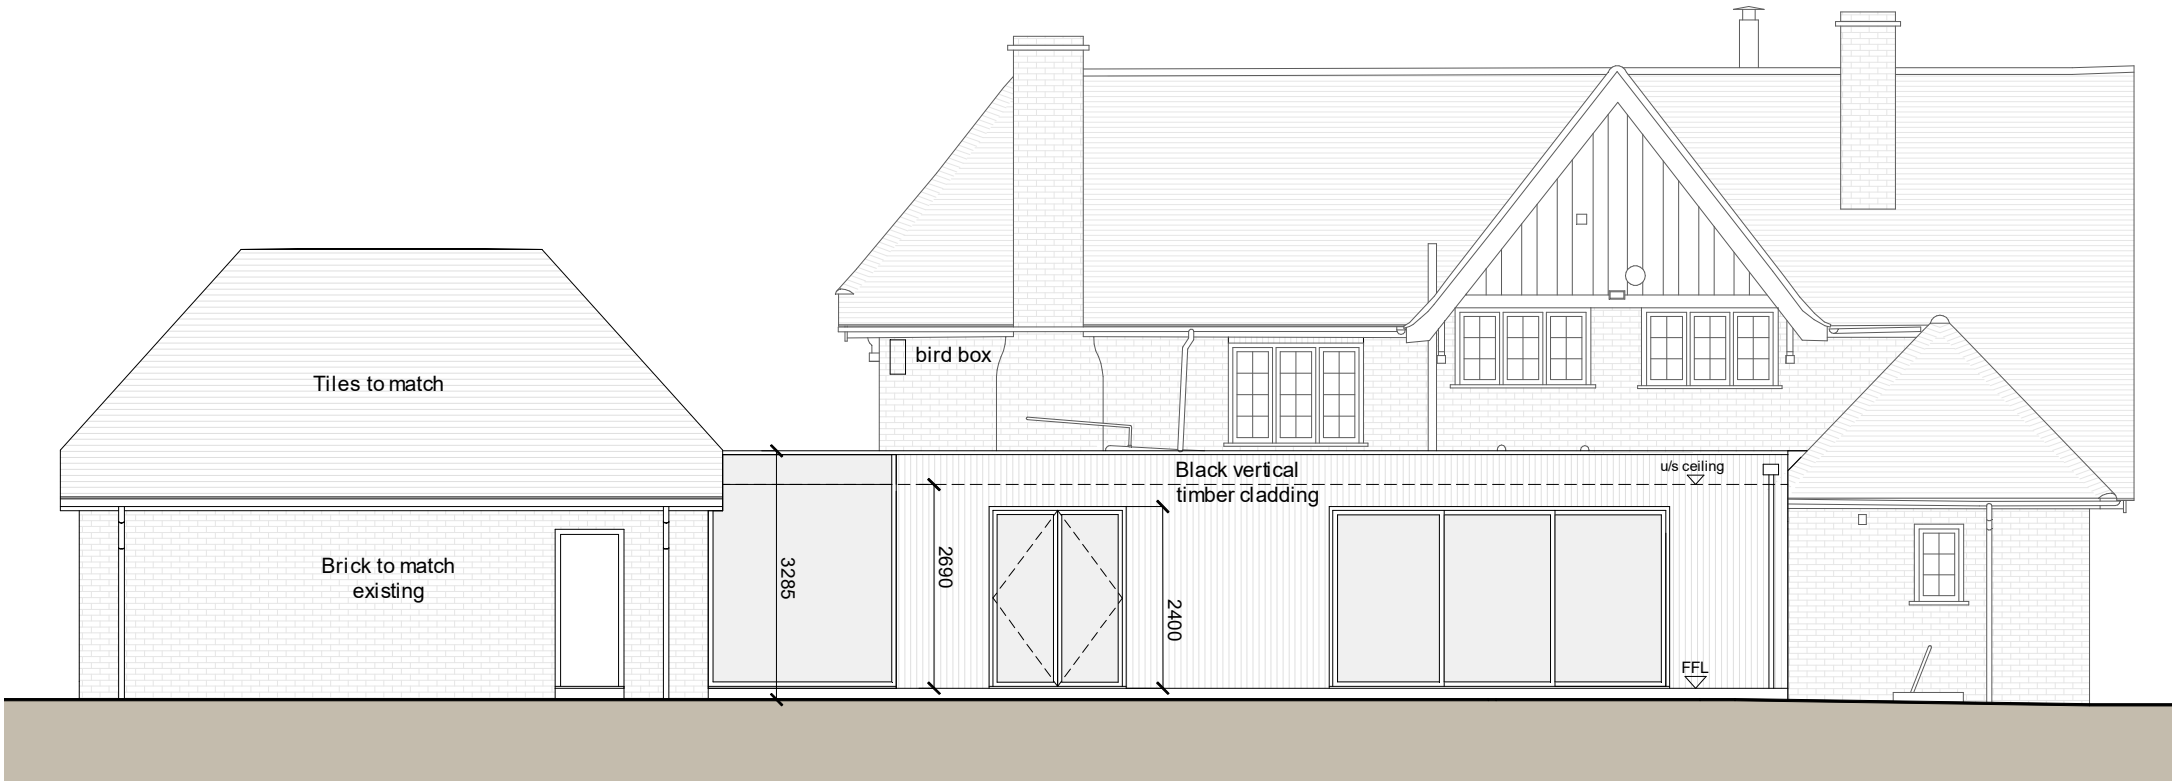

Rear Elevation (east)

 

Scale 1:100

Rev description date by ch

Project
Avenue House
Mill Lane, Sindlesham, RG41 5DF

Scale Date Drawn
1:100@A3 10/07/24 MH

Drawing Title
Proposed Elevations

Status
Planning

Drawing No. Rev
24715 - P011 A



MJH Architects, 4 Rodswood, Alton, Hants, GU34 2LD
T.01420 544501 www.mjharchitects.co.uk

Notes
This drawing is the copyright of MJH Architects.
This drawing is to be read in conjunction with all consultant's drawing, details and specification.
All dimensions to be checked on site prior to commencement of building work.
Scale for planning purposes only.
Any discrepancies to be reported to the architect prior to implementation.