
 


38 Louden Square Block/Site Plan

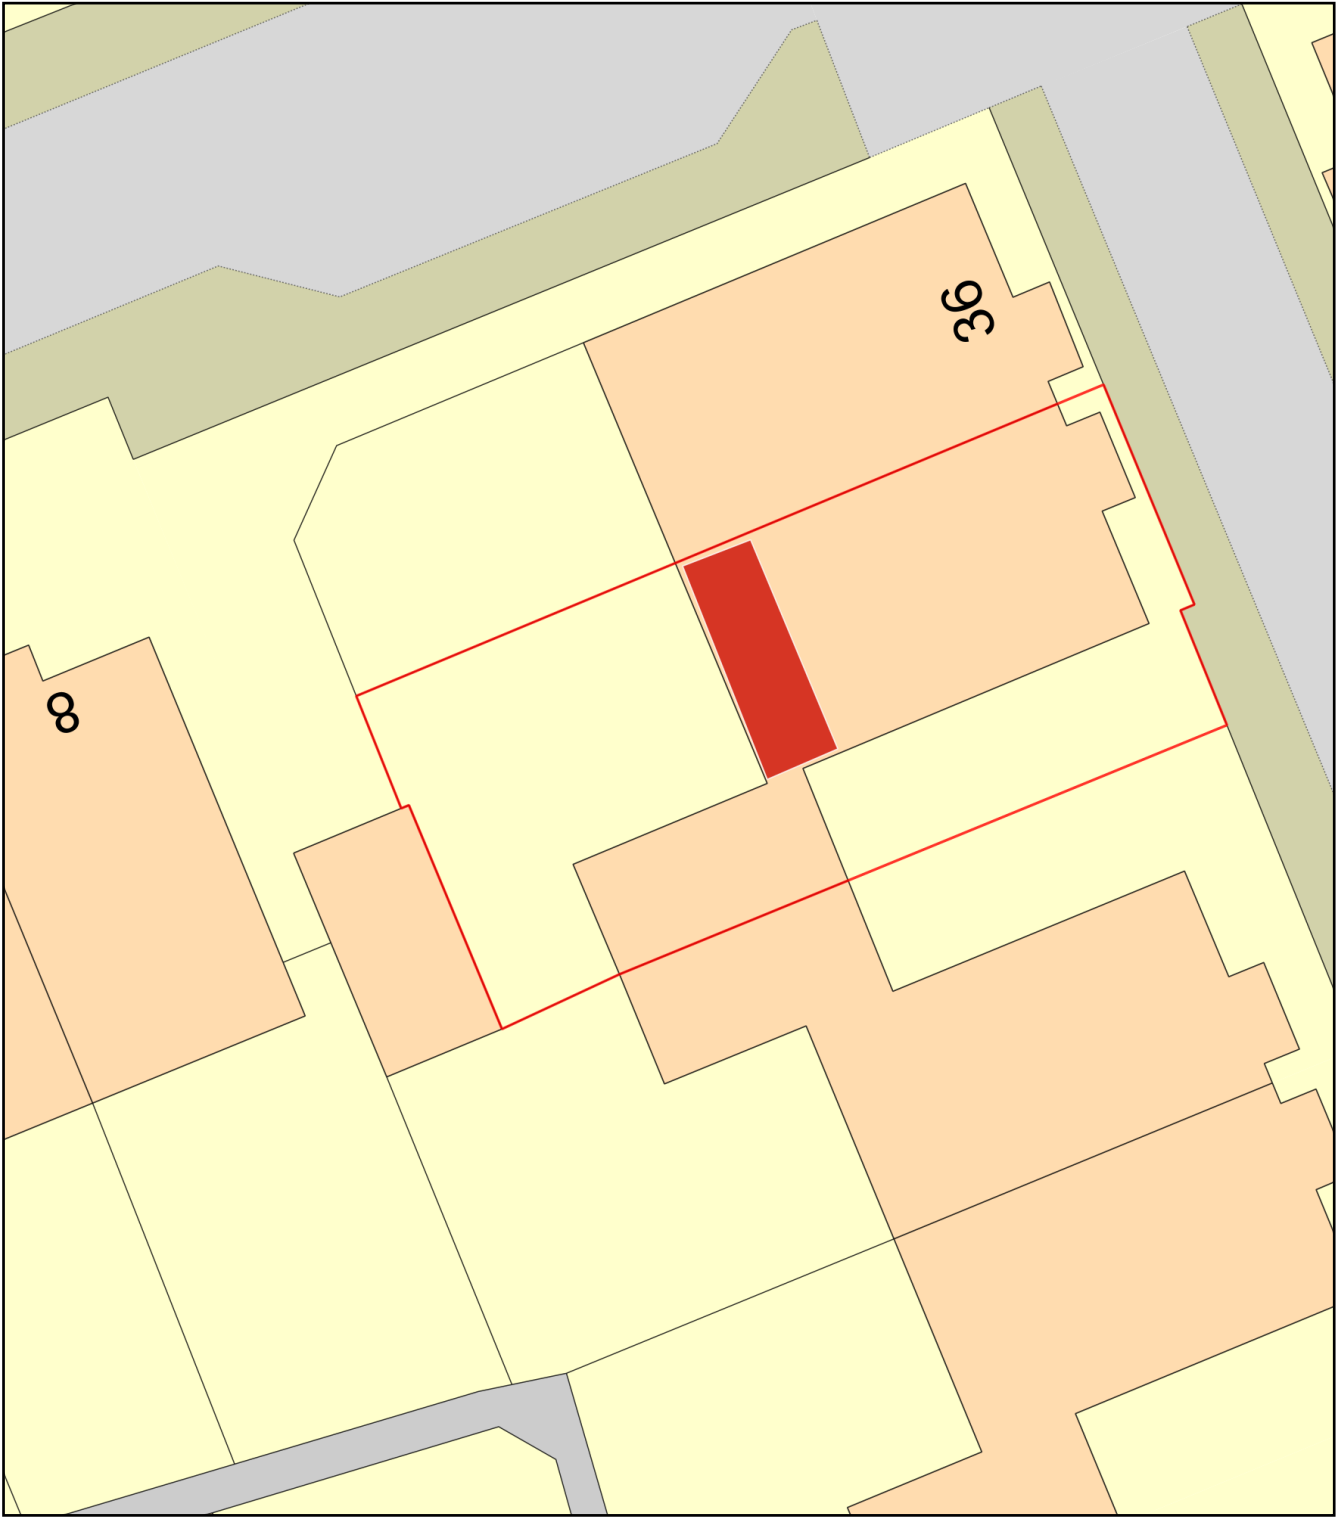

Plan Produced for: Mr & Mrs Smith

Date Produced: 18 Mar 2025

Plan Reference Number: TQRQM25077131313758

Scale: 1:200 @ A4