
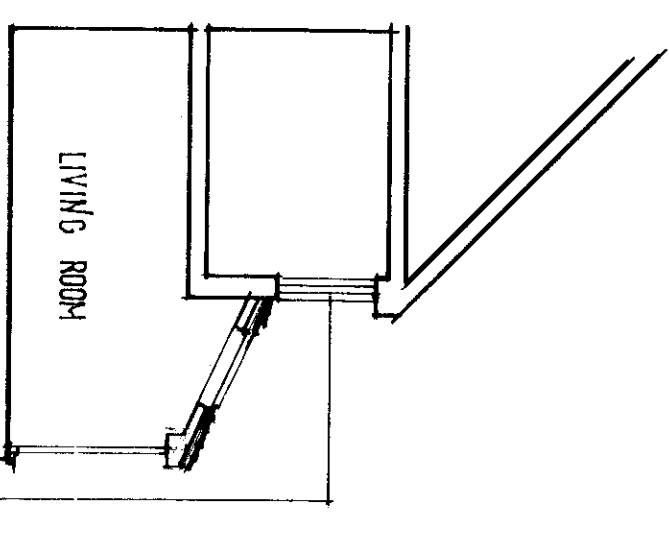
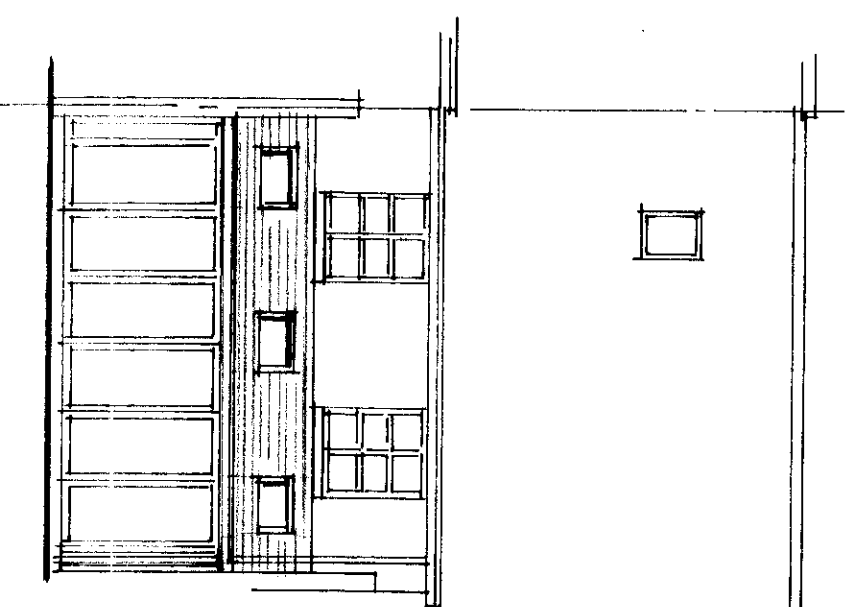
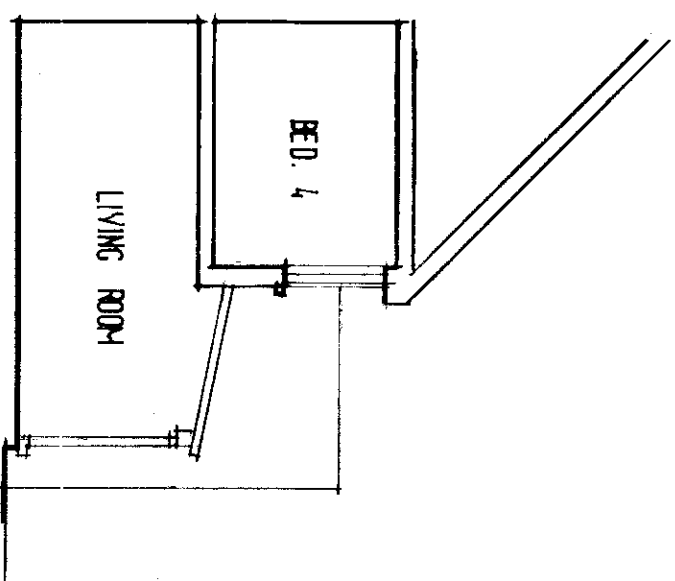


NOTE: 5% -
- Form New York over conservative
of English with 'Redmond' Canadian
or similar approved.

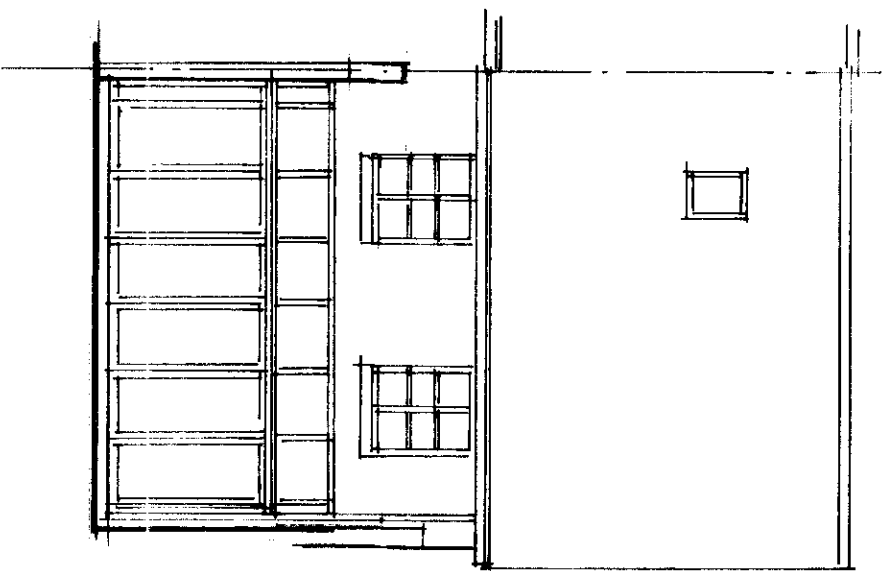

REAR ELEVATION

PART SECTION

REAR ELEVATION

PART SECTION

Date	Revisions

All dimensions to be checked on site

© copyright.

mELOKEY & BINGHAM

architectural, surveying & planning consultants

Broomhall Lodge, Chobham Road,
Woking, Surrey. GU21 4AL

email: mail@mccloskeyandbingham.com
tel. 01483 770642

Client MR & MRS A. SMITH

Job Title

38 LOUDEN SQUARE
WOODLEY
READING RG6 7FN

Drawing Title

PROPOSED ROOF ALTERATIONS

Scale 1:100 on A2







Date **MARCH 2025**

Drawn

Drug. No.

LS:1587:01

Rev.

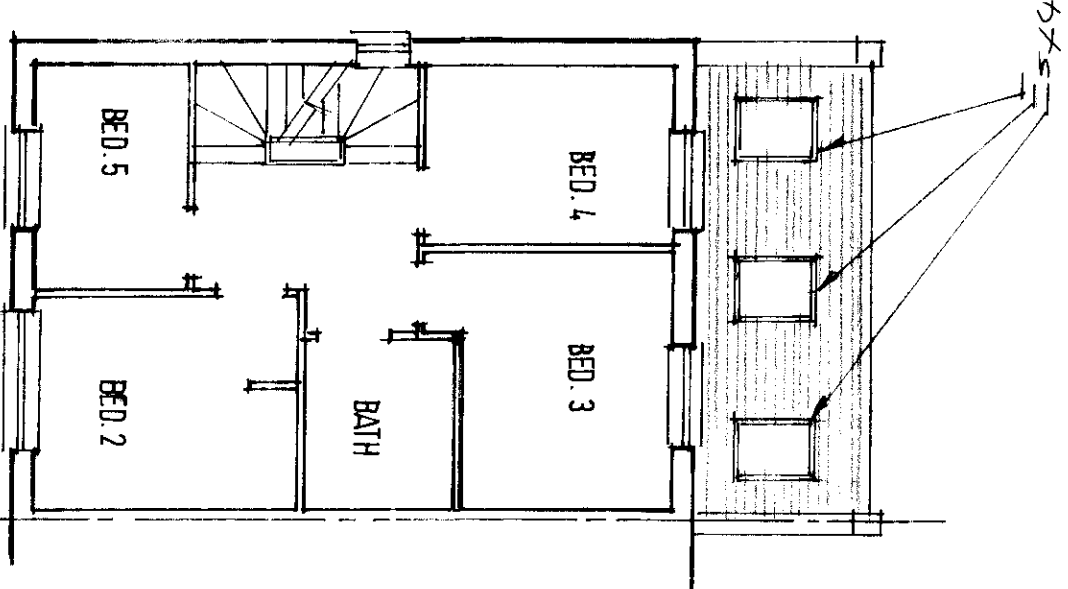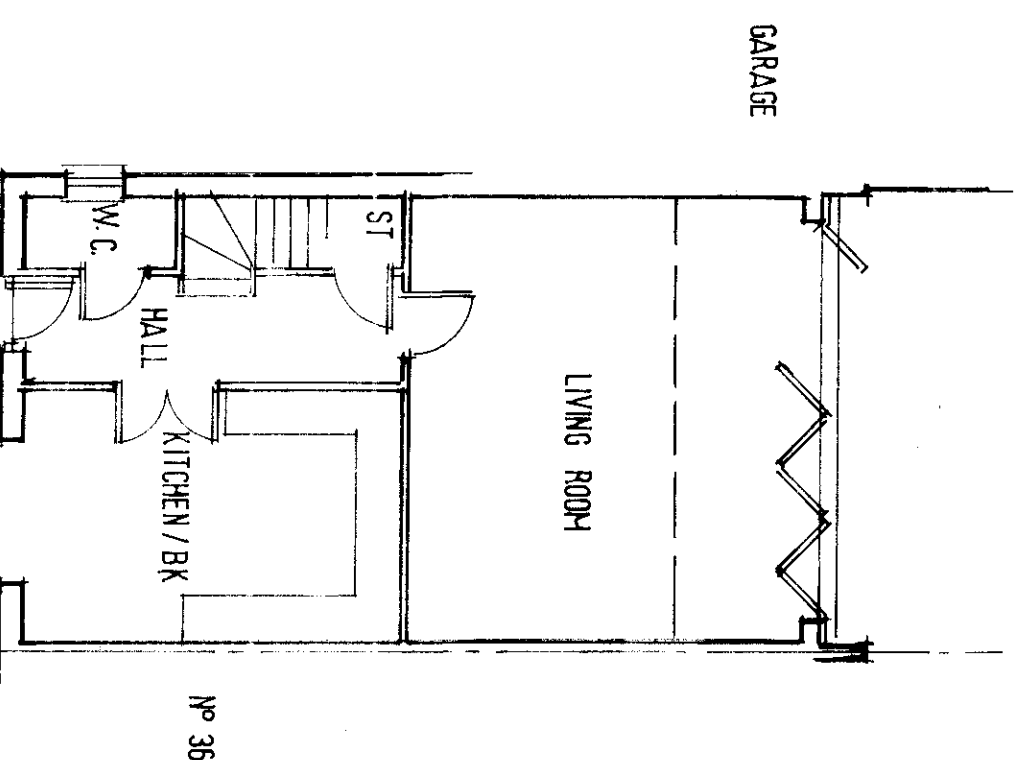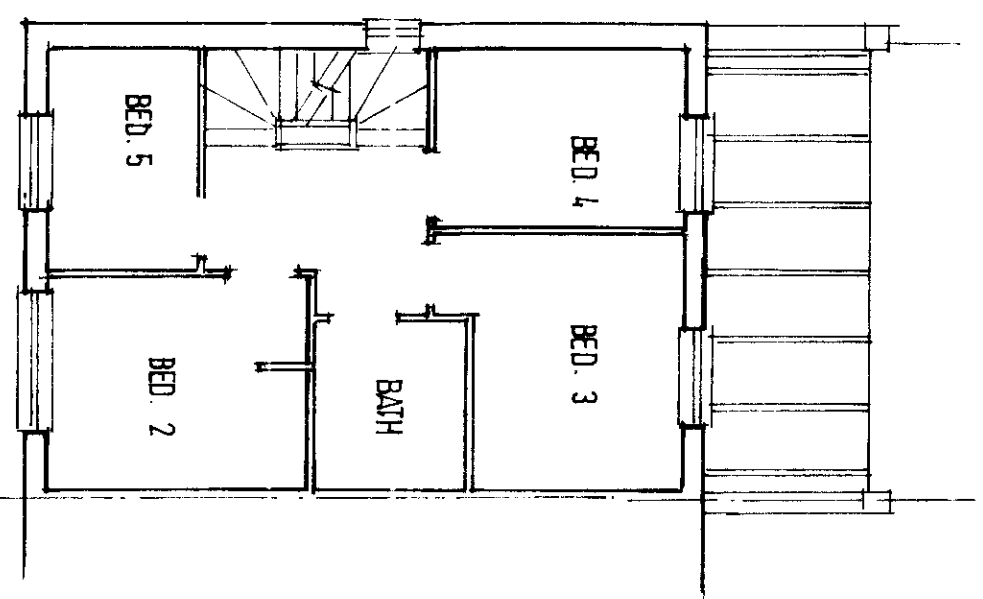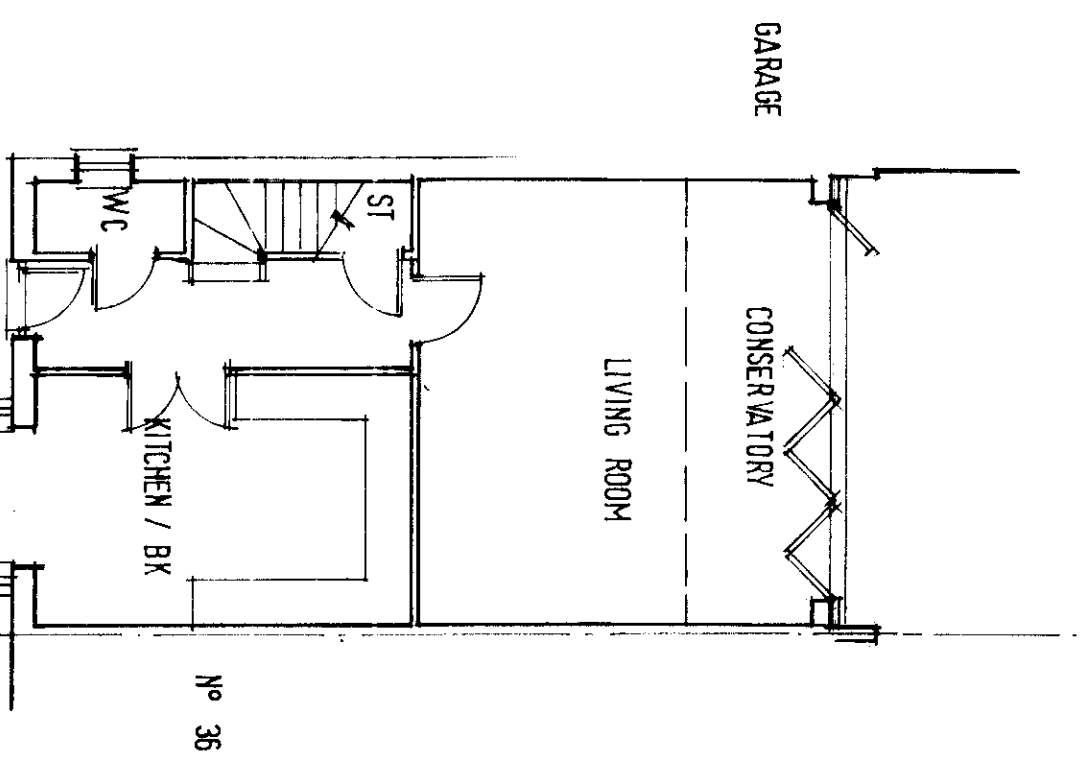

REAR ELEVATION

PART SECTION

REAR ELEVATION

PART SECTION

EXISTING

GROUND FLOOR

FIRST FLOOR

GROUND FLOOR

FIRST FLOOR

PROPOSED