

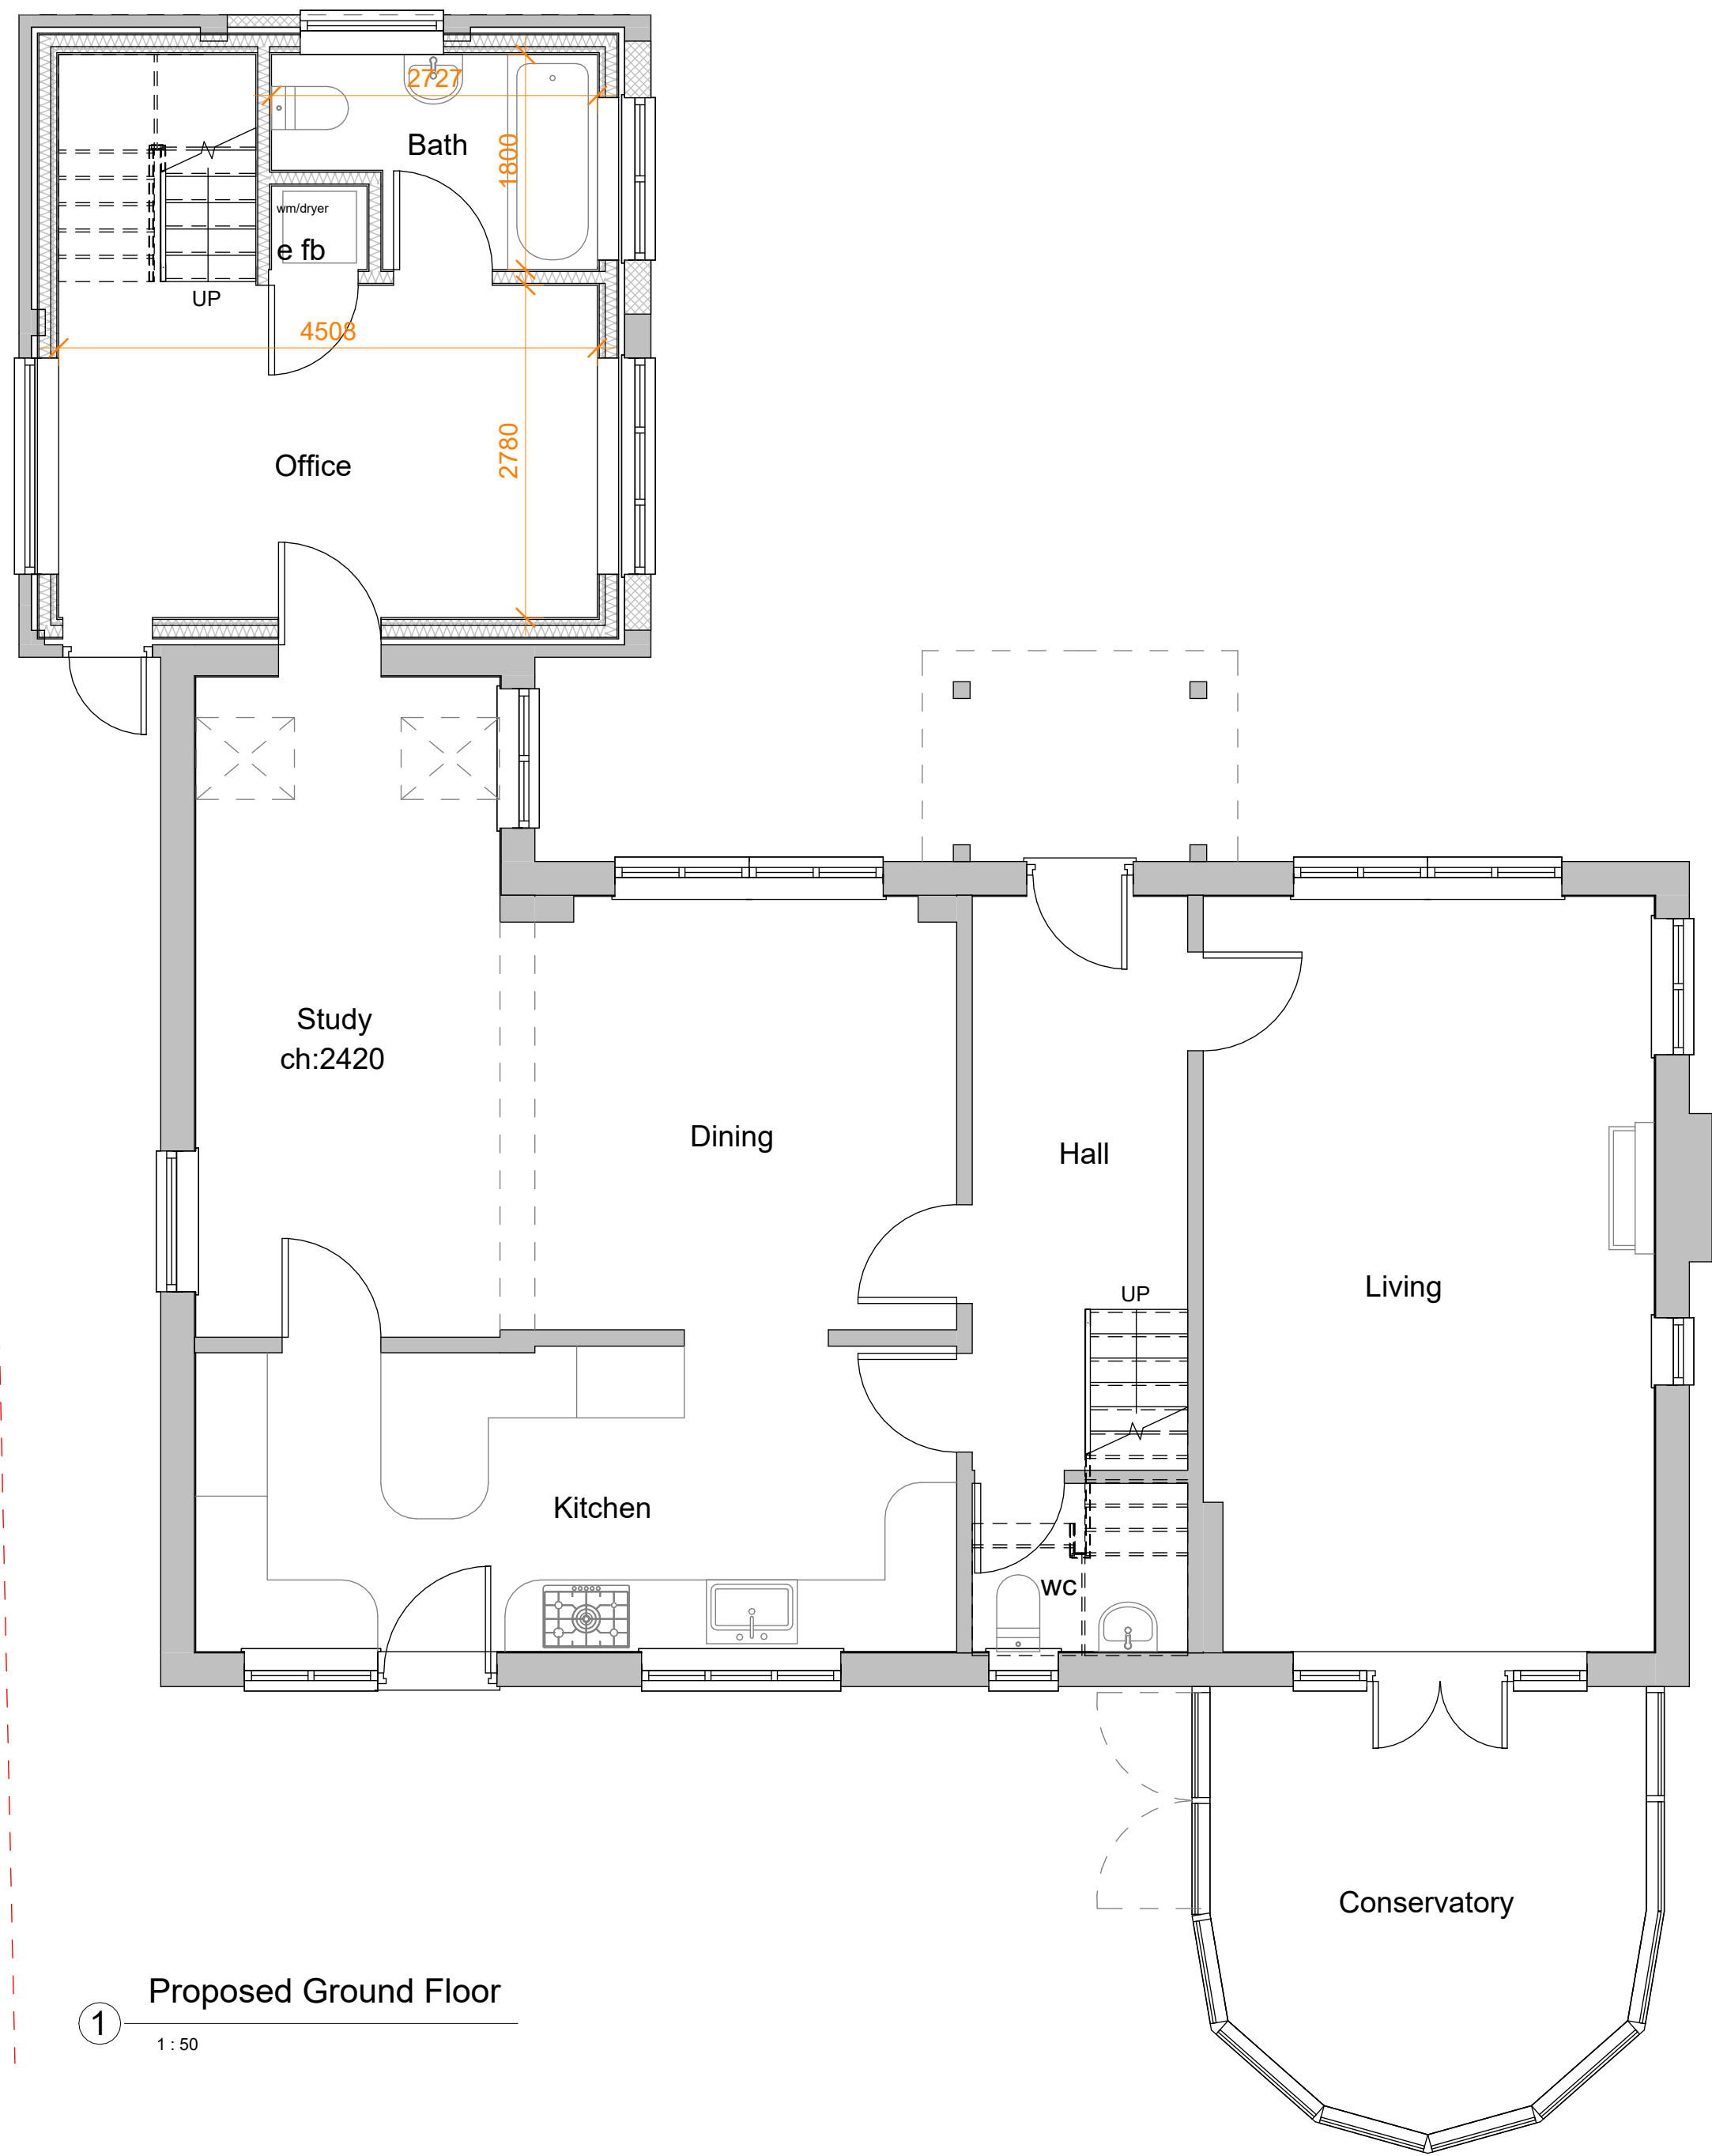
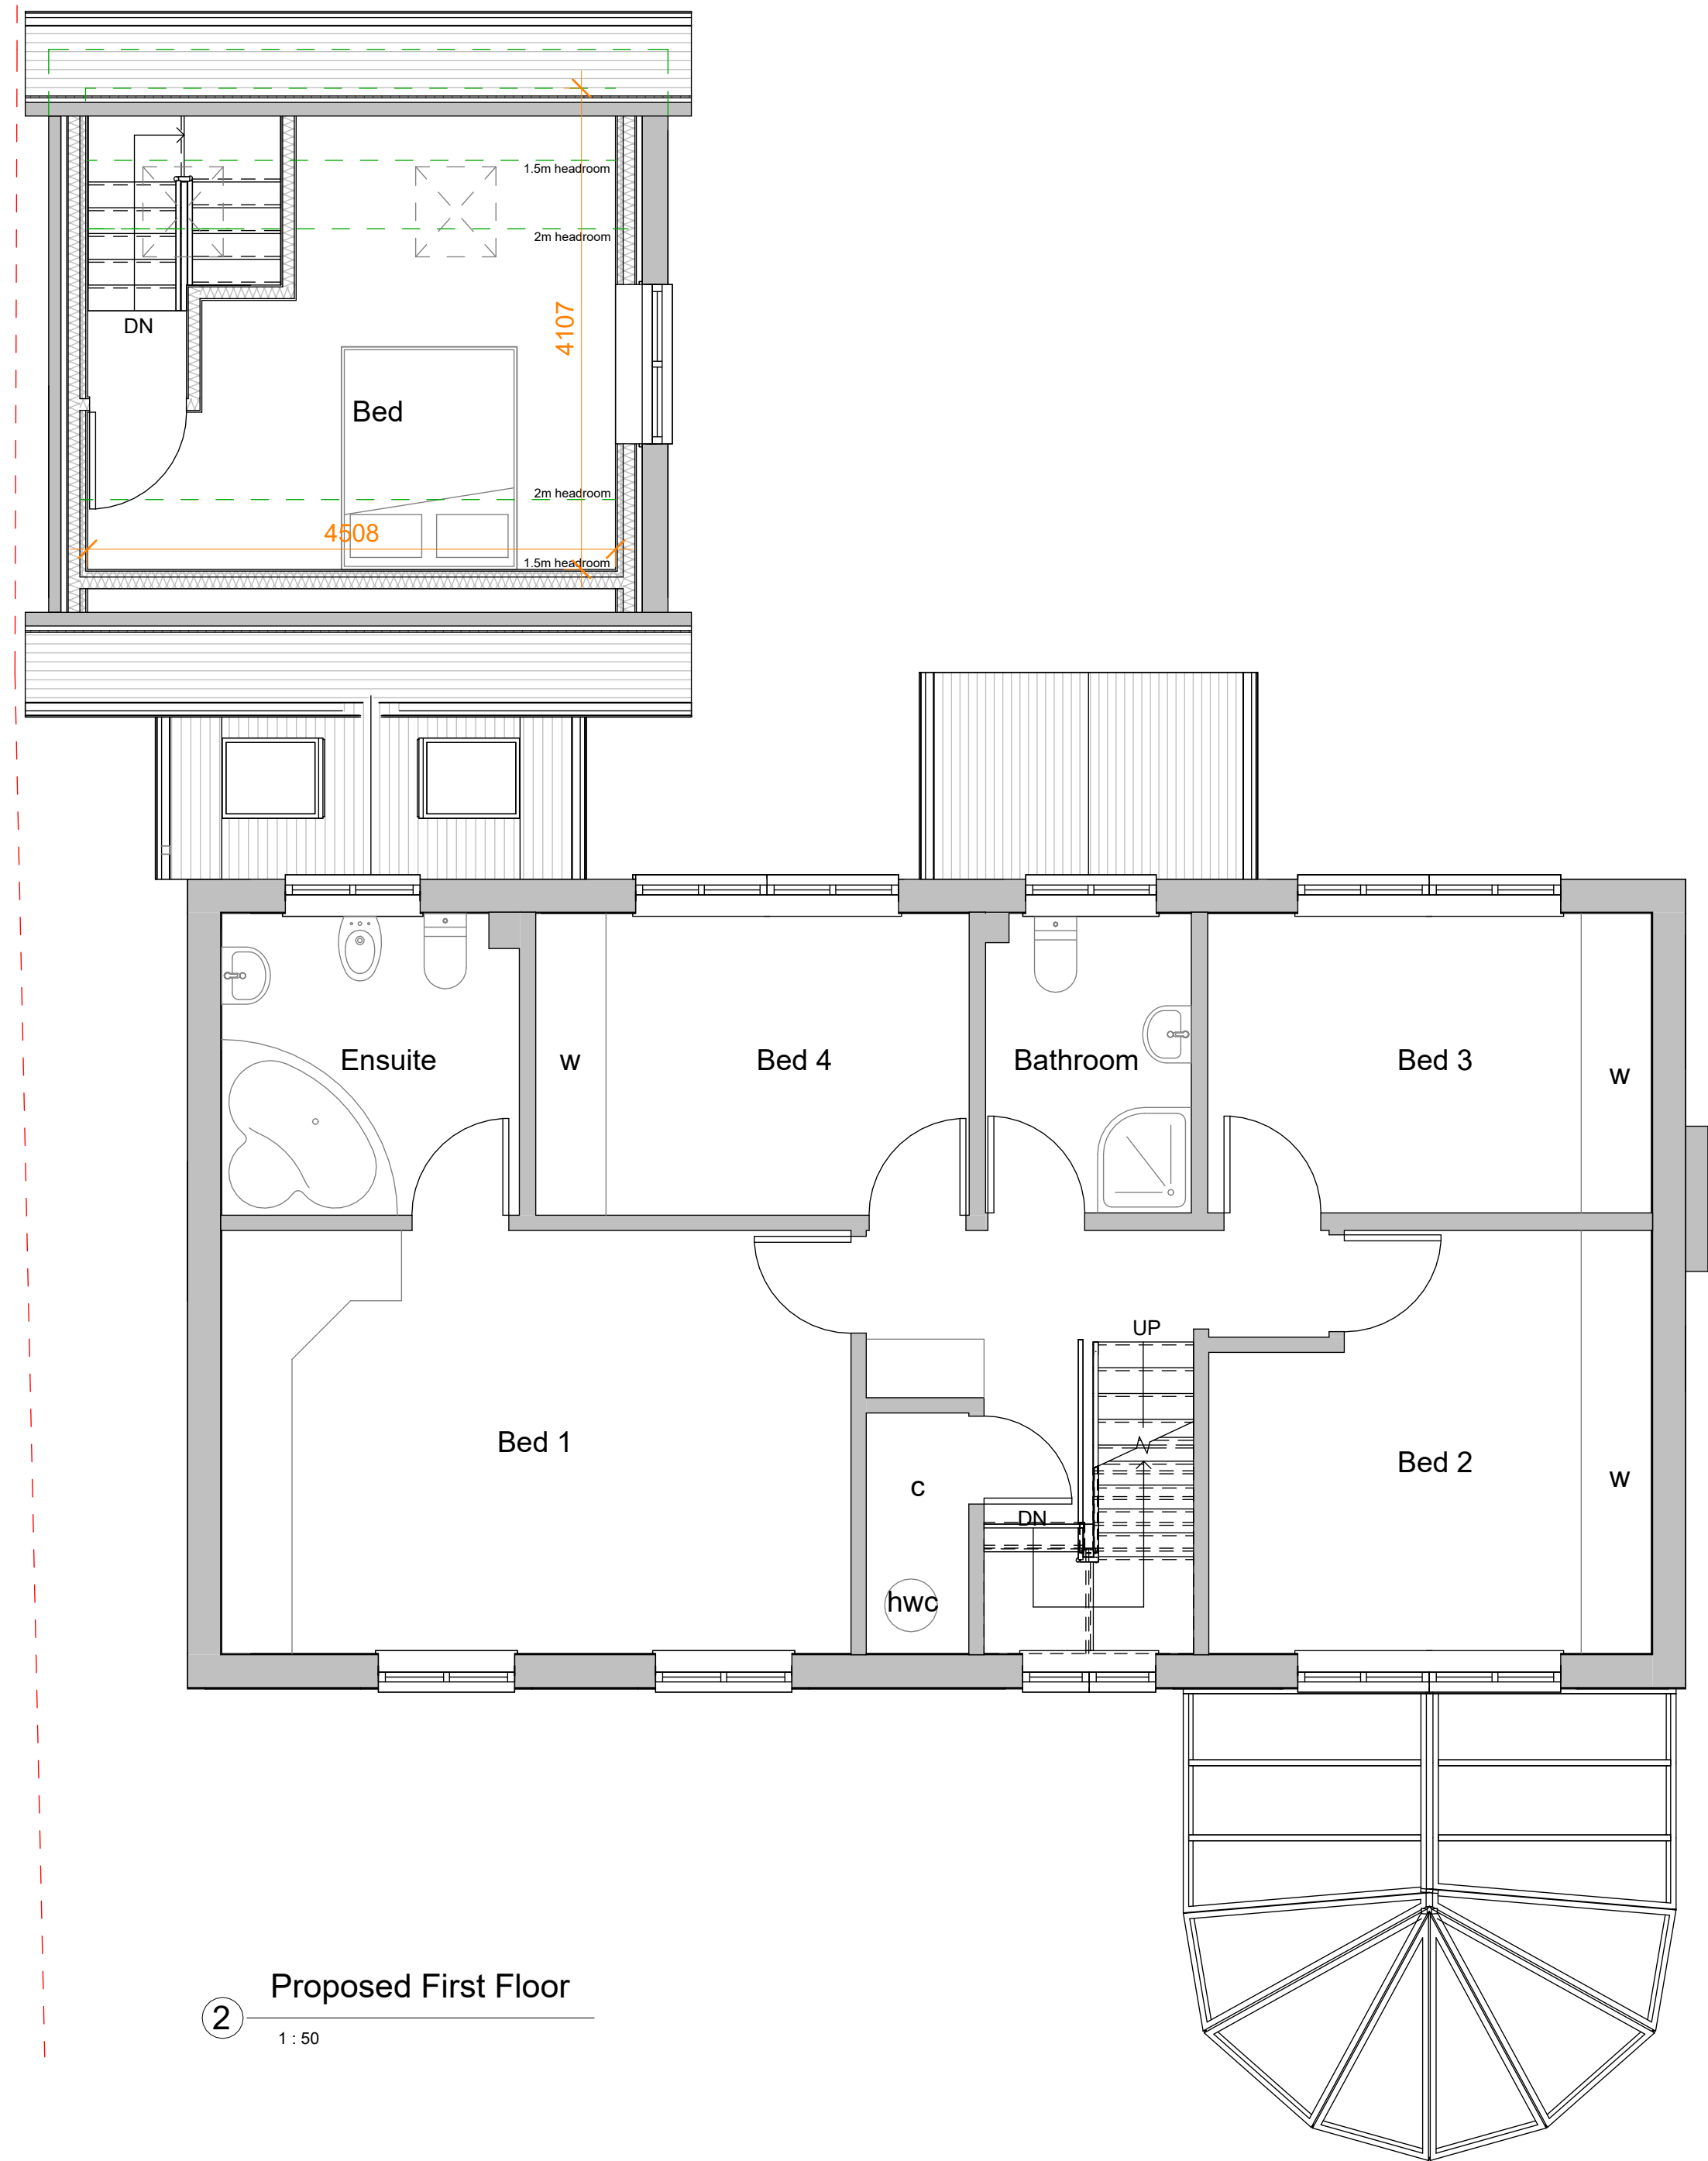


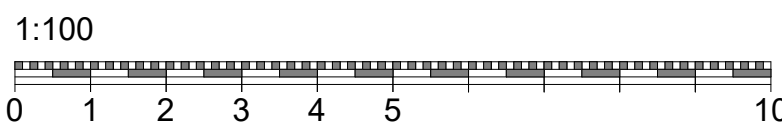

1 Proposed Ground Floor

1 : 50

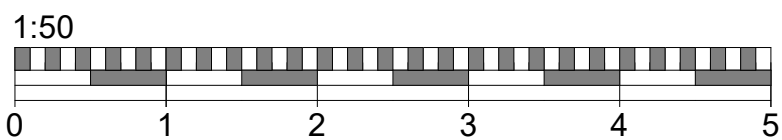

2 Proposed First Floor

1 : 50

Do not scale from this drawing
except for planning purpose.
Contractor to verify all dimensions
before setting out,
commencing work or placing order



Project

77 Wilderness Road
Earley
Reading RG6 7RF

Client Stephen Sargood



Drawing Title
Proposed Ground and First Floor

Project Ref	Layout Id	Rev.
3139	GA.03	07

Date: 08/10/2024 Scale @A1: 1 : 50

M3 Architectural Design Ltd
Basepoint Centres Limited
377-399 London Road
Camberley GU15 3HL

t: 01276 300024
e: info@m3architecturaldesign.co.uk
w: www.m3architecturaldesign.co.uk
© 2024 M3 Architectural Design Ltd

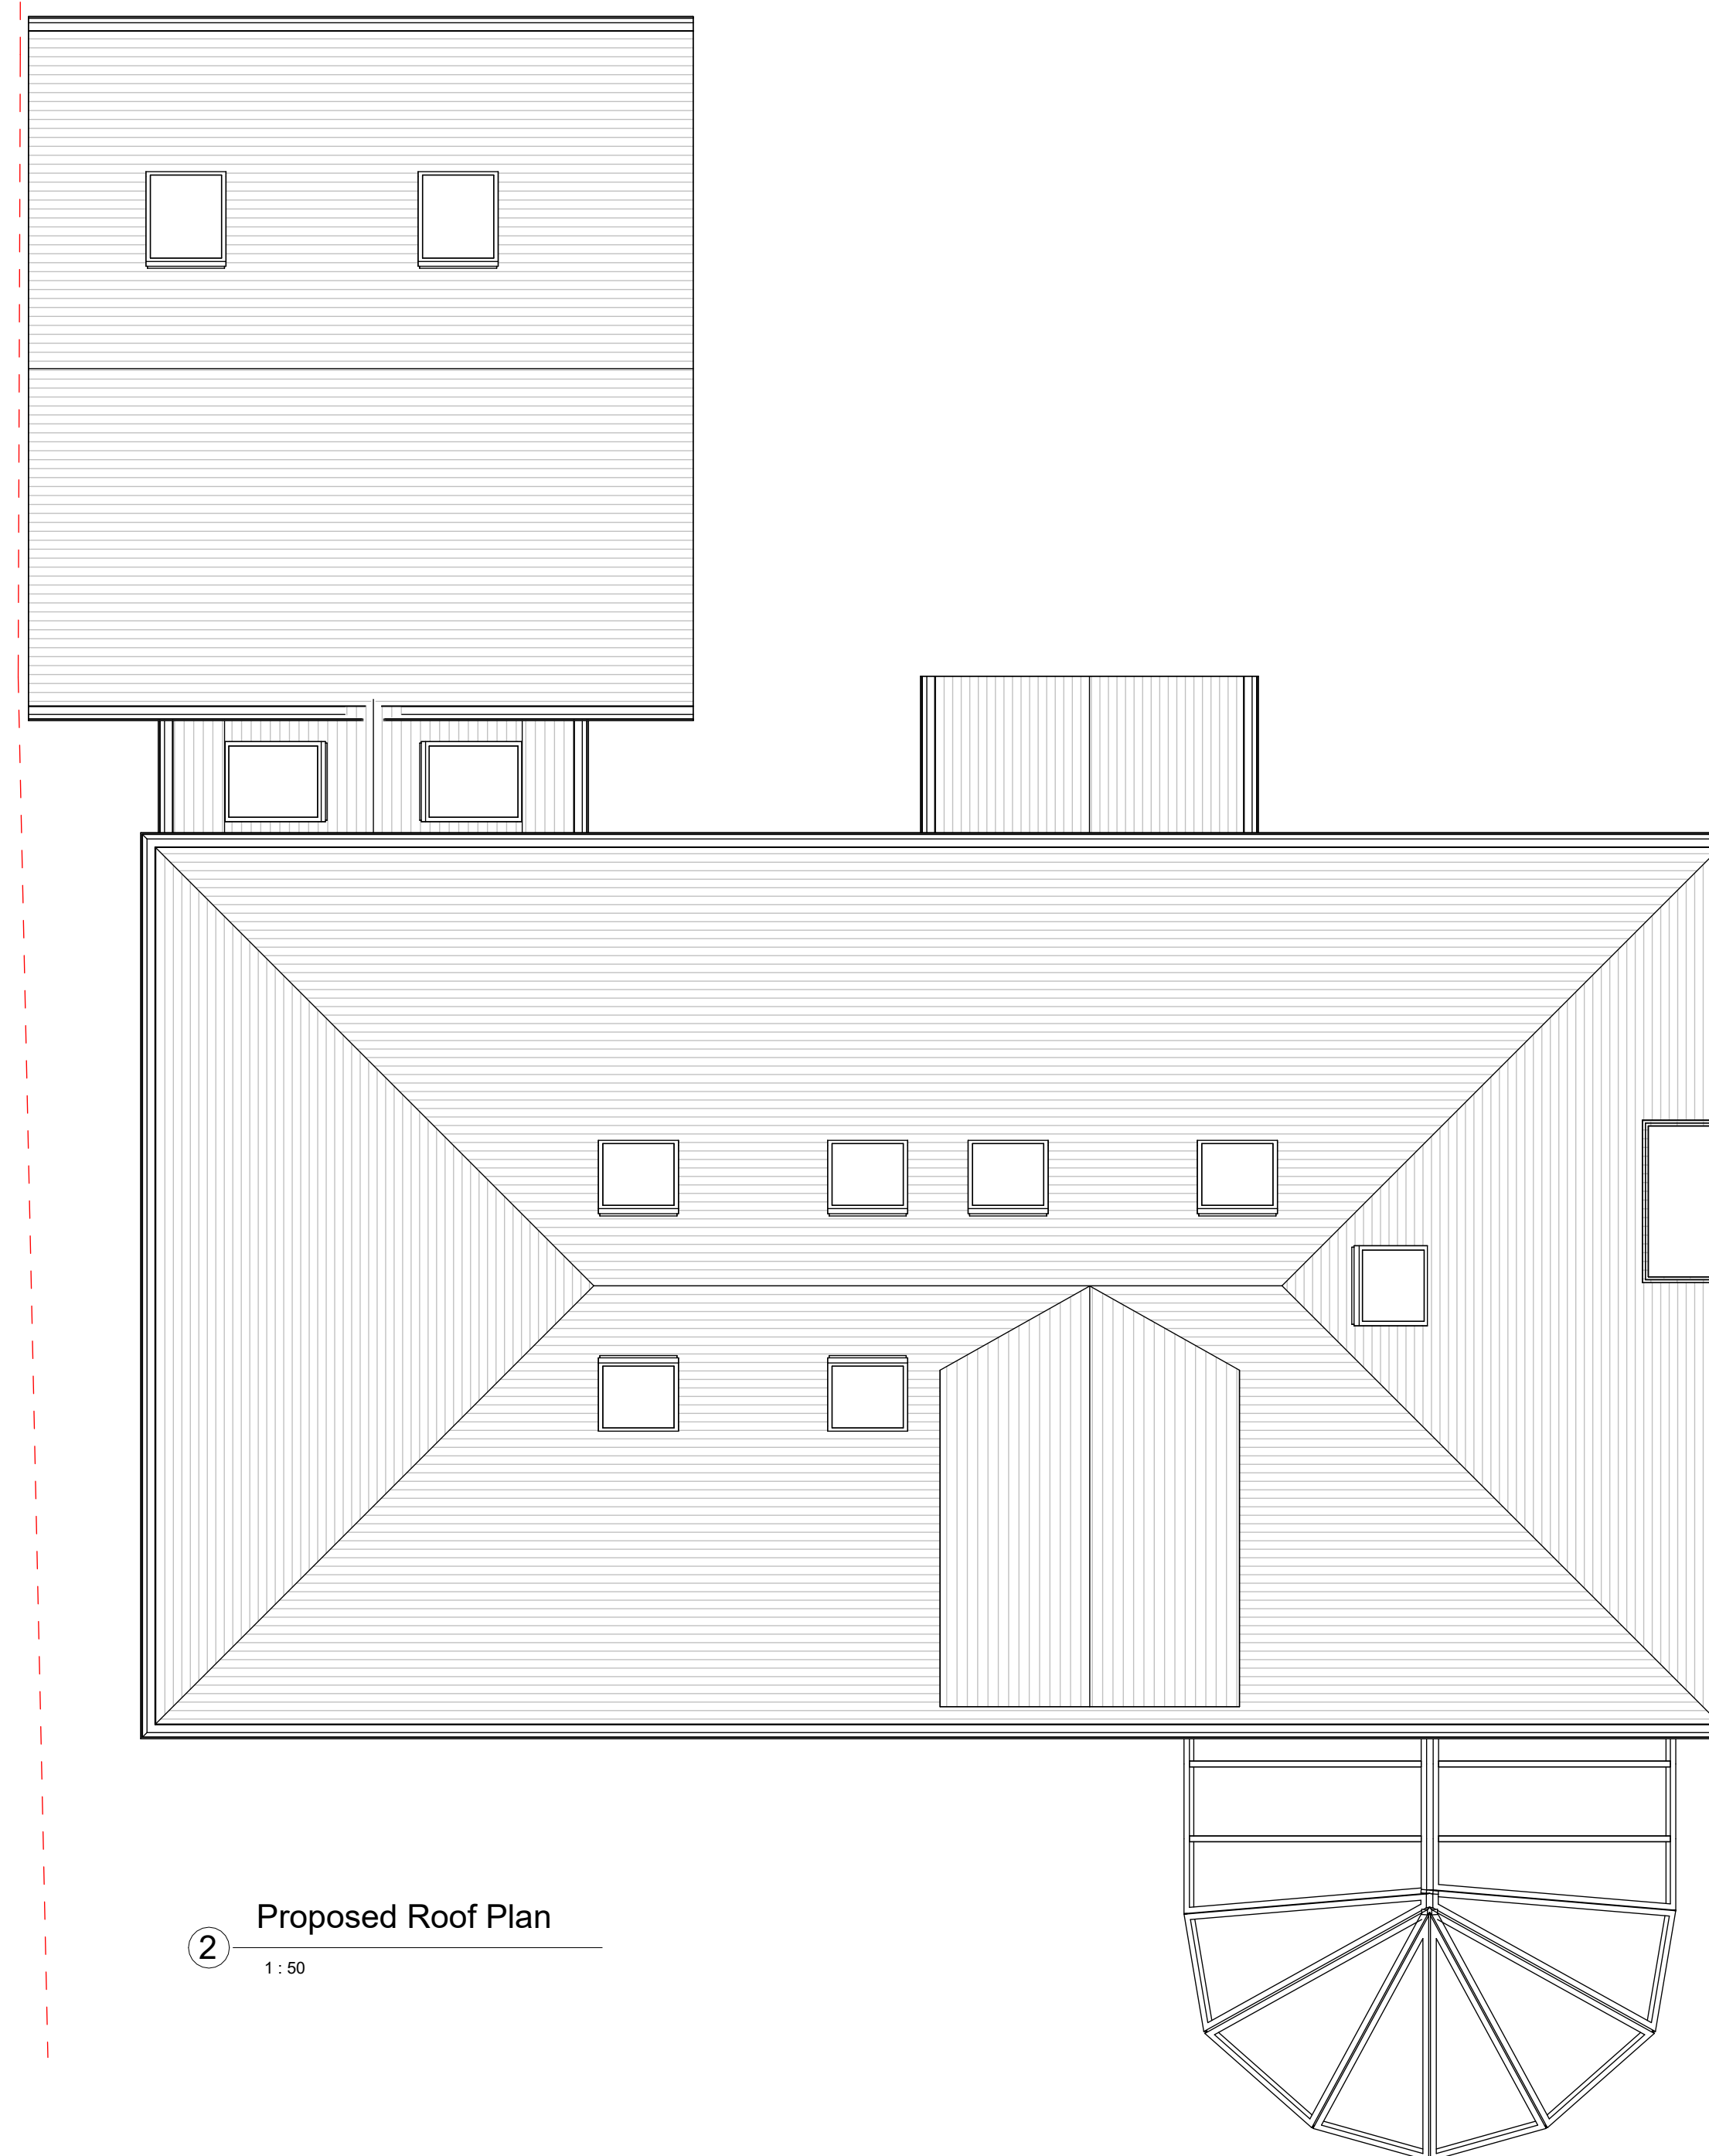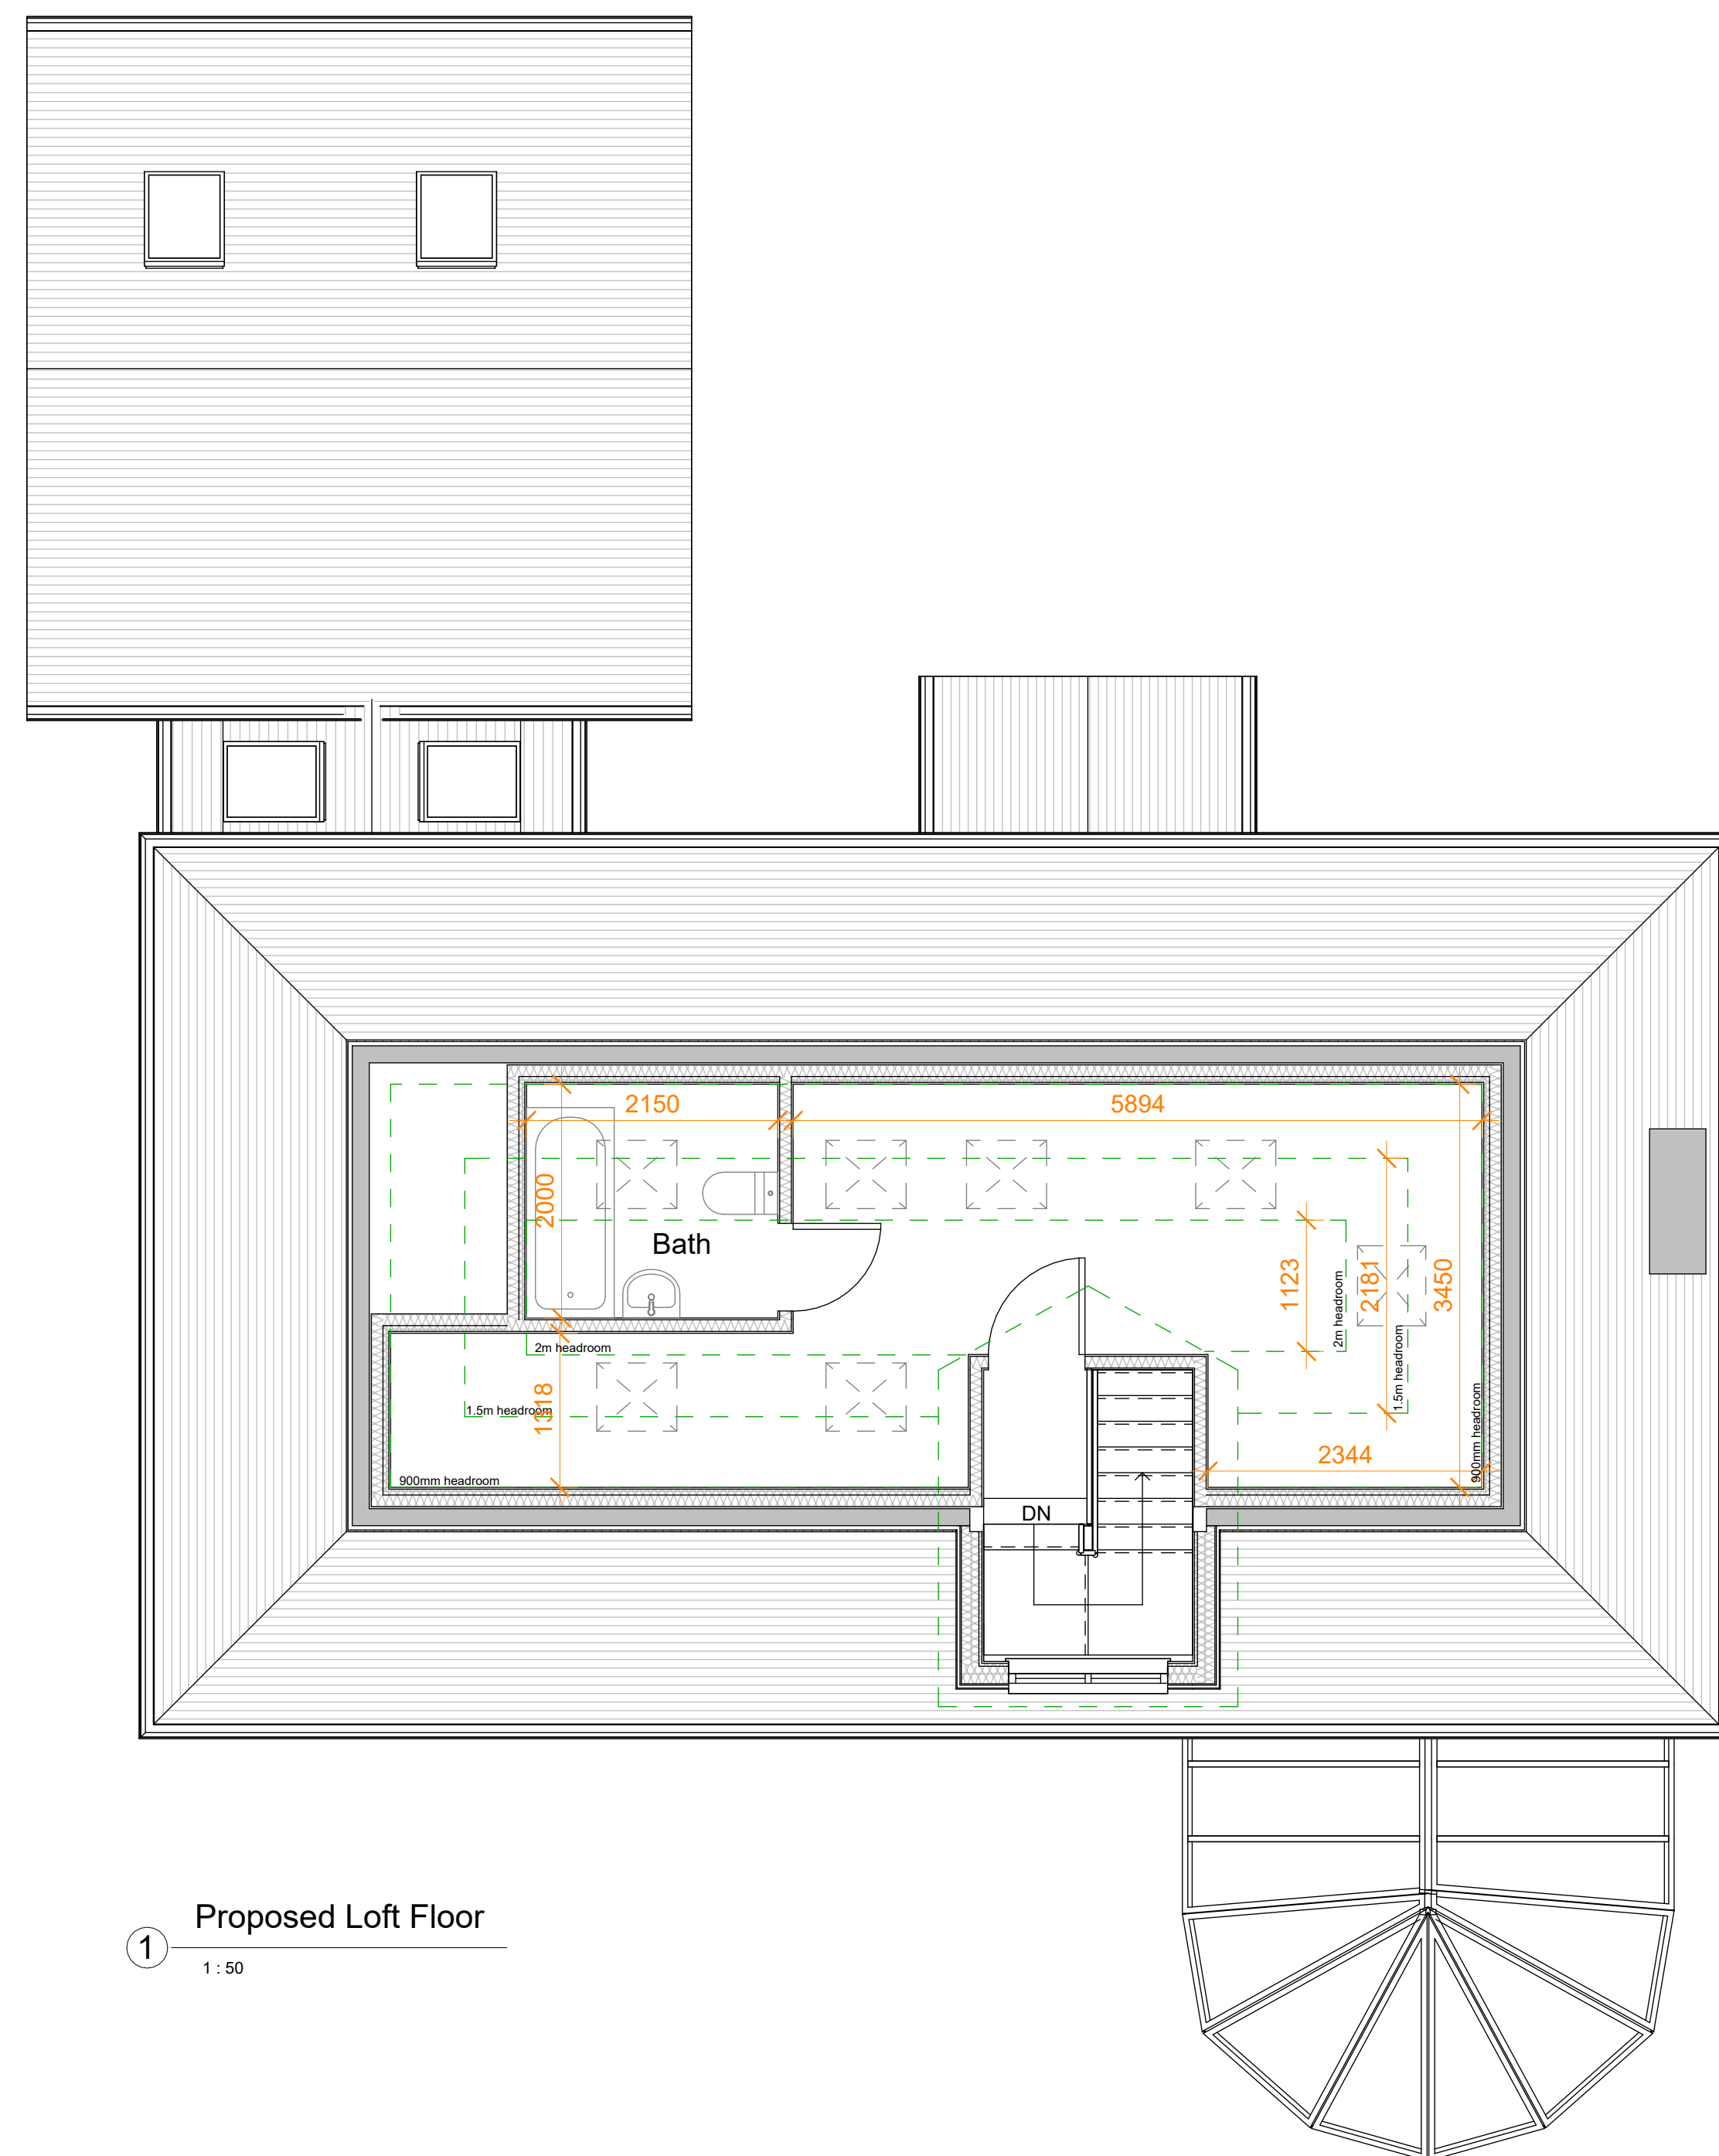

Do not scale from this drawing
except for planning purpose.
Contractor to verify all dimensions
before setting out,
commencing work or placing order



Project

77 Wilderness Road
Earley
Reading RG6 7RF

Client	Stephen Sargood
--------	-----------------

Drawing Title
Proposed Loft and Roof Plan

Project Ref	Layout Id	Rev.
3139	GA.04	07

Date: 08/10/2024	Scale @A1:	1 : 50
------------------	---------------	--------

M3 Architectural Design Ltd
Basepoint Centres Limited
377-399 London Road
Camberley GU15 3HL

t: 01276 300024

e: info@m3architecturaldesign.co.uk
w: www.m3architecturaldesign.co.uk

© 2024 M3 Architectural Design Ltd



① Proposed Front Elevation
1 : 50



② Proposed Side Elevation_1
1 : 50



③ Proposed Rear Elevation
1 : 50




④ Proposed Side Elevation_2
1 : 50



⑤ 3D View 1



⑥ 3D View 2

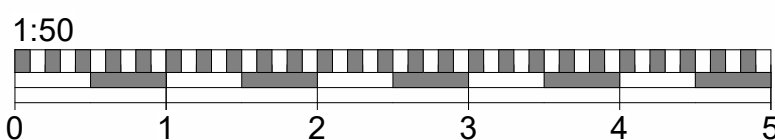

Do not scale from this drawing
except for planning purpose.
Contractor to verify all dimensions
before setting out,
commencing work or placing order



Project

77 Wilderness Road
Earley
Reading RG6 7RF

Client Stephen Sargood

Drawing Title
Proposed Elevations and 3D Views

Project Ref	Layout Id	Rev.
3139	GA.05	07

Date: 08/10/2024 Scale @A1: 1 : 50

M3 Architectural Design Ltd
Basepoint Centres Limited
377-399 London Road
Camberley GU15 3HL

t: 01276 300024
e: info@m3architecturaldesign.co.uk
w: www.m3architecturaldesign.co.uk
© 2024 M3 Architectural Design Ltd