


Notes:

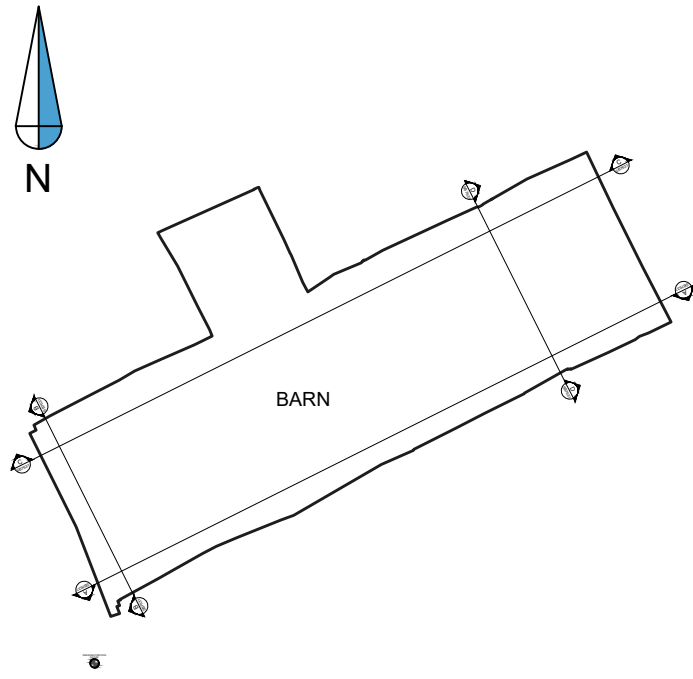

Rev	Comments	By	Chkd	Date
-	-	-	-	-
-	-	-	-	-
-	-	-	-	-
-	-	-	-	-
-	-	-	-	-



SURVEYBASE
PRECISION DIGITAL SURVEYORS

www.surveybase.co.uk
Bath: 01225 314370 - London: 02039 066892

Project Name
Barn at Ashridge Farm, Warren House
Road, Wokingham, RG40 5QB

CAD Drawing Name
SB7631 - MBS

Drawing Title
GROUND FLOOR PLAN

Client Red Rose Development	Date 03/08/2022
	Scale A1 @ 1:50



Drawn By SB - HA	Checked By SB - MG	SB Code SB7631	Revision -
---------------------	-----------------------	-------------------	---------------

Grid Orientation ARBITRARY	Site Level Datum OS GPS
-------------------------------	----------------------------


All dimensions are to be checked on site where applicable. This drawing must not be scaled, and only written dimensions should be respected.



Tree species and sizes on this drawing are not guaranteed, and if critical should be verified by an arboriculturist. Tree spreads are average about the bole, and heights are approximate at the time of the survey.

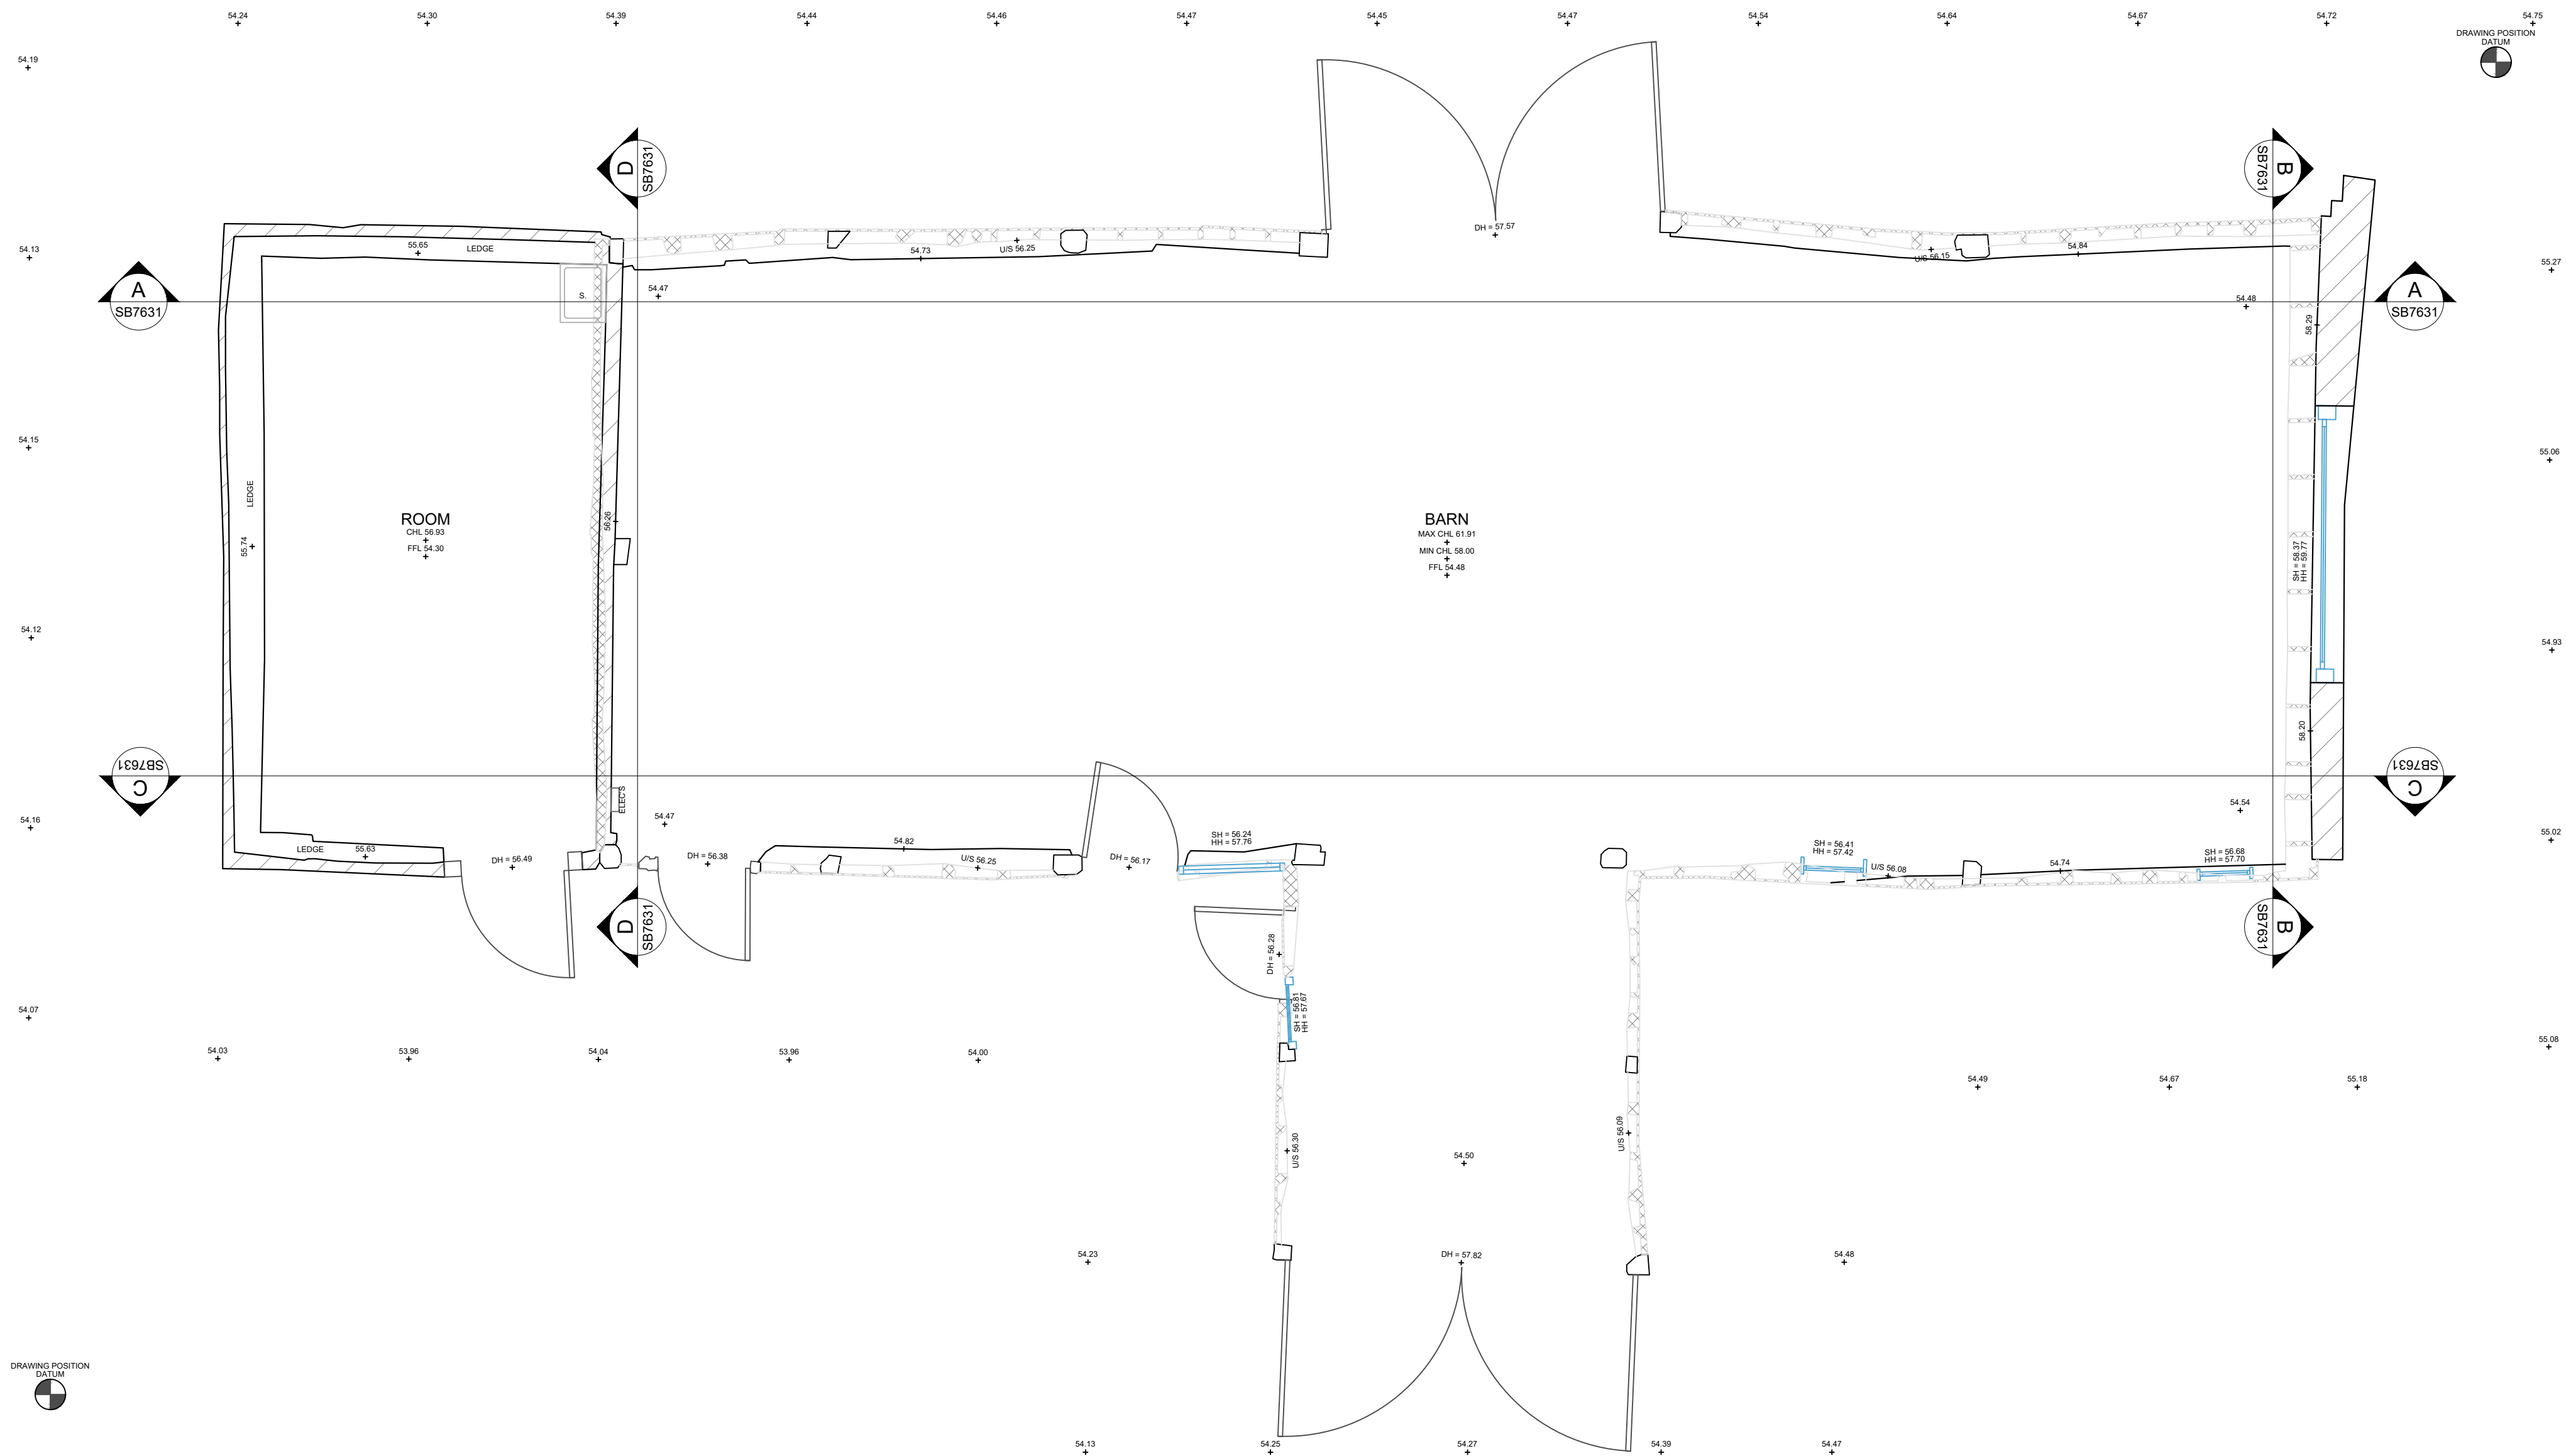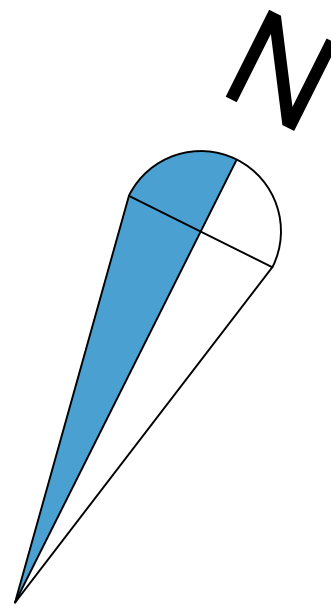


GROUND FLOOR PLAN

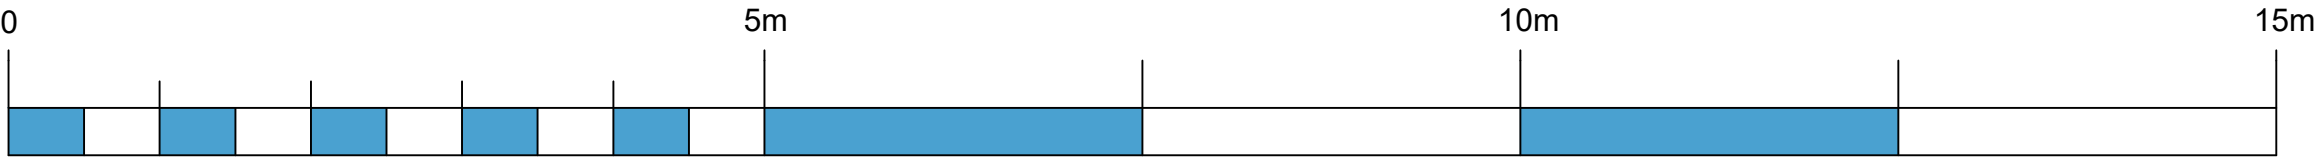

Scale 1:50

Notes:

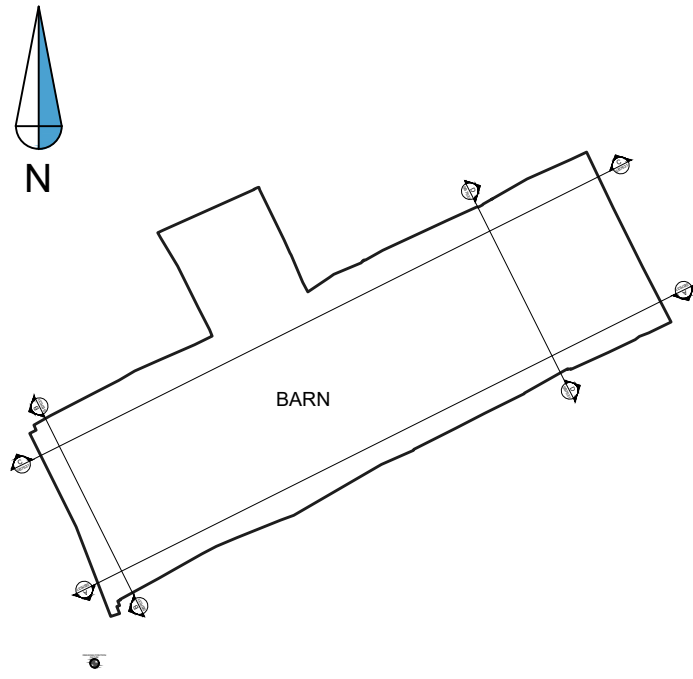

Rev	Comments	By	Chkd	Date
-	-	-	-	-
-	-	-	-	-
-	-	-	-	-
-	-	-	-	-
-	-	-	-	-



SURVEYBASE
PRECISION DIGITAL SURVEYORS

www.surveybase.co.uk
Bath: 01225 314370 - London: 02039 066892

Project Name
Barn at Ashridge Farm, Warren House
Road, Wokingham, RG40 5QB

CAD Drawing Name
SB7631 - MBS

Drawing Title
GROUND FLOOR CEILING PLAN


Client Red Rose Development	Date 03/08/2022
Scale A1 @ 1:50	

Drawn By SB - HA	Checked By SB - MG	SB Code SB7631	Revision -
---------------------	-----------------------	-------------------	---------------


Grid Orientation ARBITRARY	Site Level Datum OS GPS
-------------------------------	----------------------------





All dimensions are to be checked on site where applicable. This drawing must not be scaled, and only written dimensions should be respected.

Tree species and sizes on this drawing are not guaranteed, and if critical should be verified by an arboriculturist. Tree spreads are average about the bole, and heights are approximate at the time of the survey.

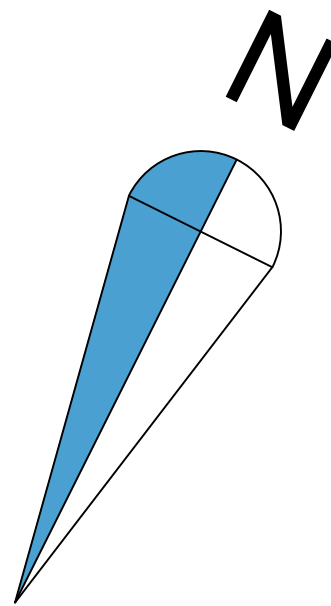


GROUND FLOOR CEILING PLAN

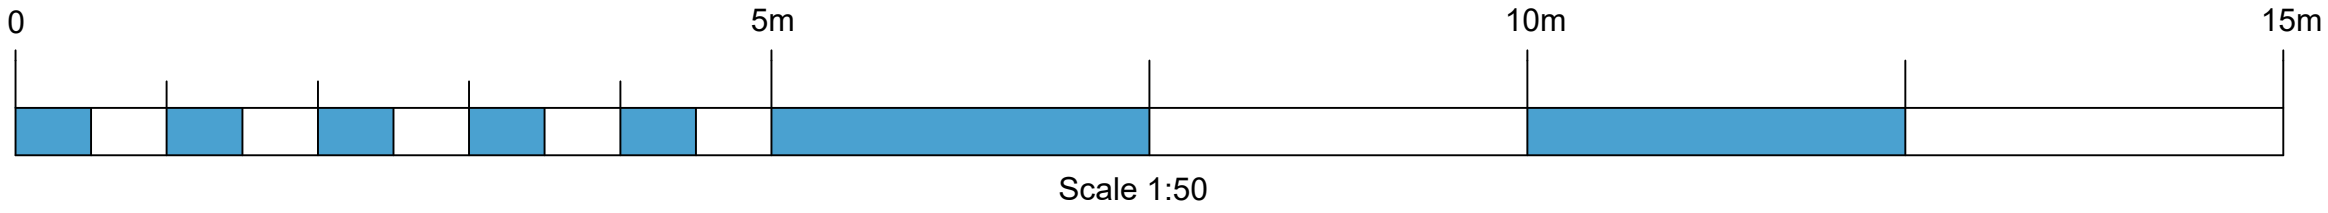

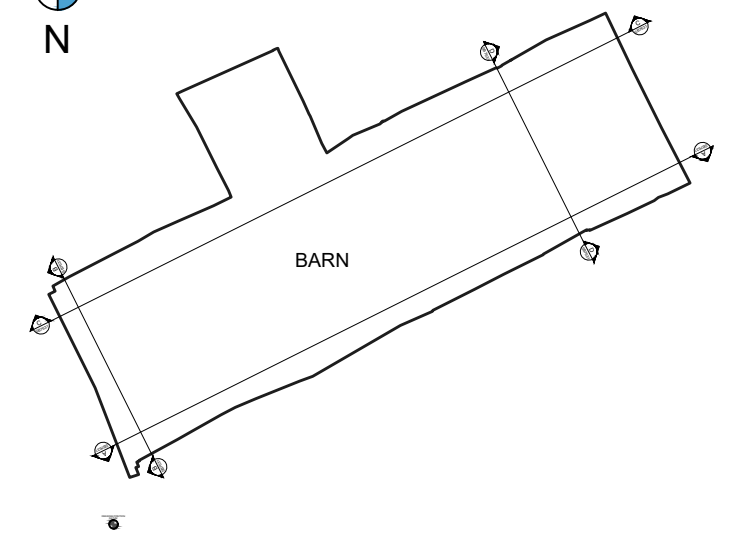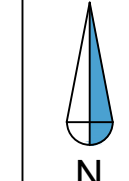  

FIRST FLOOR CEILING PLAN

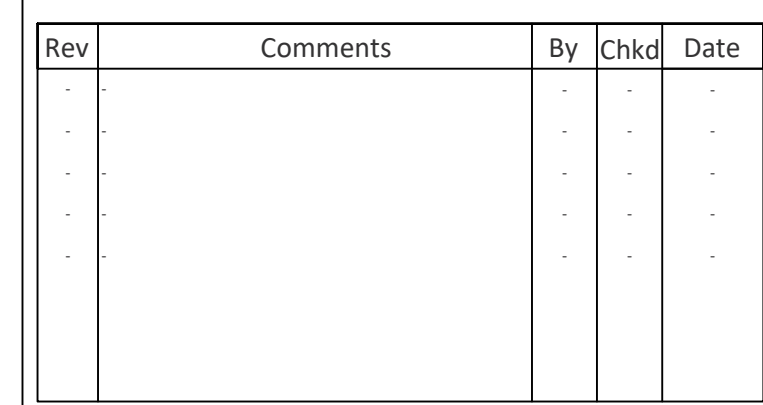

SURVEYBASE
PRECISION DIGITAL SURVEYORS

www.surveybase.co.uk

Bath: 01225 314370 - London: 02039 066892

Project Name	Garn at Ashridge Farm, Warren House Road, Wokingham, RG40 5QB
--------------	--

AD Drawing Name
B7631 - MBS

Drawing Title

FIRST FLOOR PLANS


Client Bed Rose Development	Date 03/08/2022
	Scale A1 @ 1:50

Drawn By B - HA	Checked By SB - MG	SB Code SB7631	Revision -
--------------------	-----------------------	-------------------	---------------


Grid Orientation ARBITRARY	Site Level Datum OS GPS
-------------------------------	----------------------------

All dimensions are to be checked on site where applicable. This drawing must not be scaled, and only written dimensions should be respected.



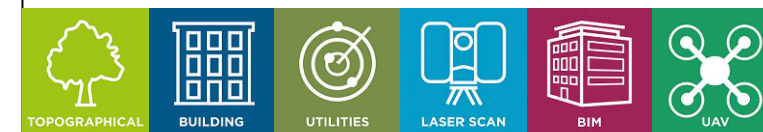

Notes:

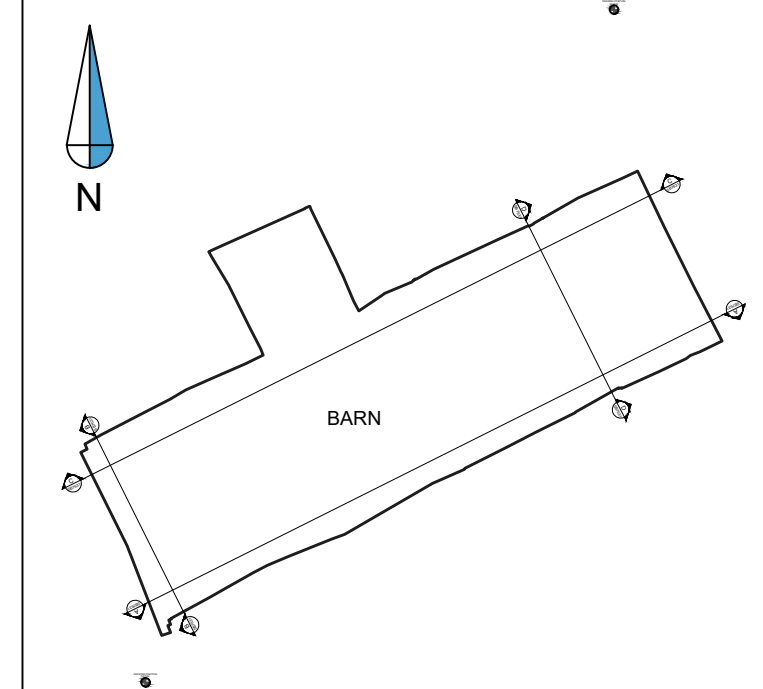

Rev	Comments	By	Chkd	Date
-		-	-	-
-		-	-	-
-		-	-	-
-		-	-	-
-		-	-	-



SURVEYBASE
PRECISION DIGITAL SURVEYORS

www.surveybase.co.uk

Bath: 01225 314370 - London: 02039 066892

Project Name
Barn at Ashridge Farm, Warren House Road, Wokingham, RG40 5QB

CAD Drawing Name
SB7631 - MBS

Drawing Title	
ROOF PLAN	

Client Red Rose Development	Date 03/08/2022
	Scale A1 @ 1:50

Drawn By SB - HA	Checked By SB - MG	SB Code SB7631	Revision -
---------------------	-----------------------	-------------------	---------------

Grid Orientation ARBITRARY	Site Level Datum OS GPS
-------------------------------	----------------------------


All dimensions are to be checked on site where applicable. This drawing must not be scaled, and only written dimensions should be respected.





Tree species and sizes on this drawing are not guaranteed, and if critical should be verified by an arboriculturist. Tree spreads are average about the hole, and heights are approximate at the time of the survey.





ROOF PLAN

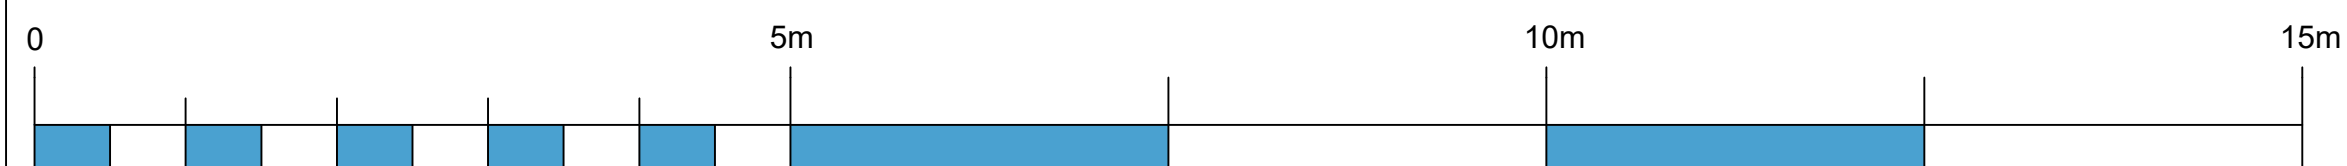

Scale 1:50

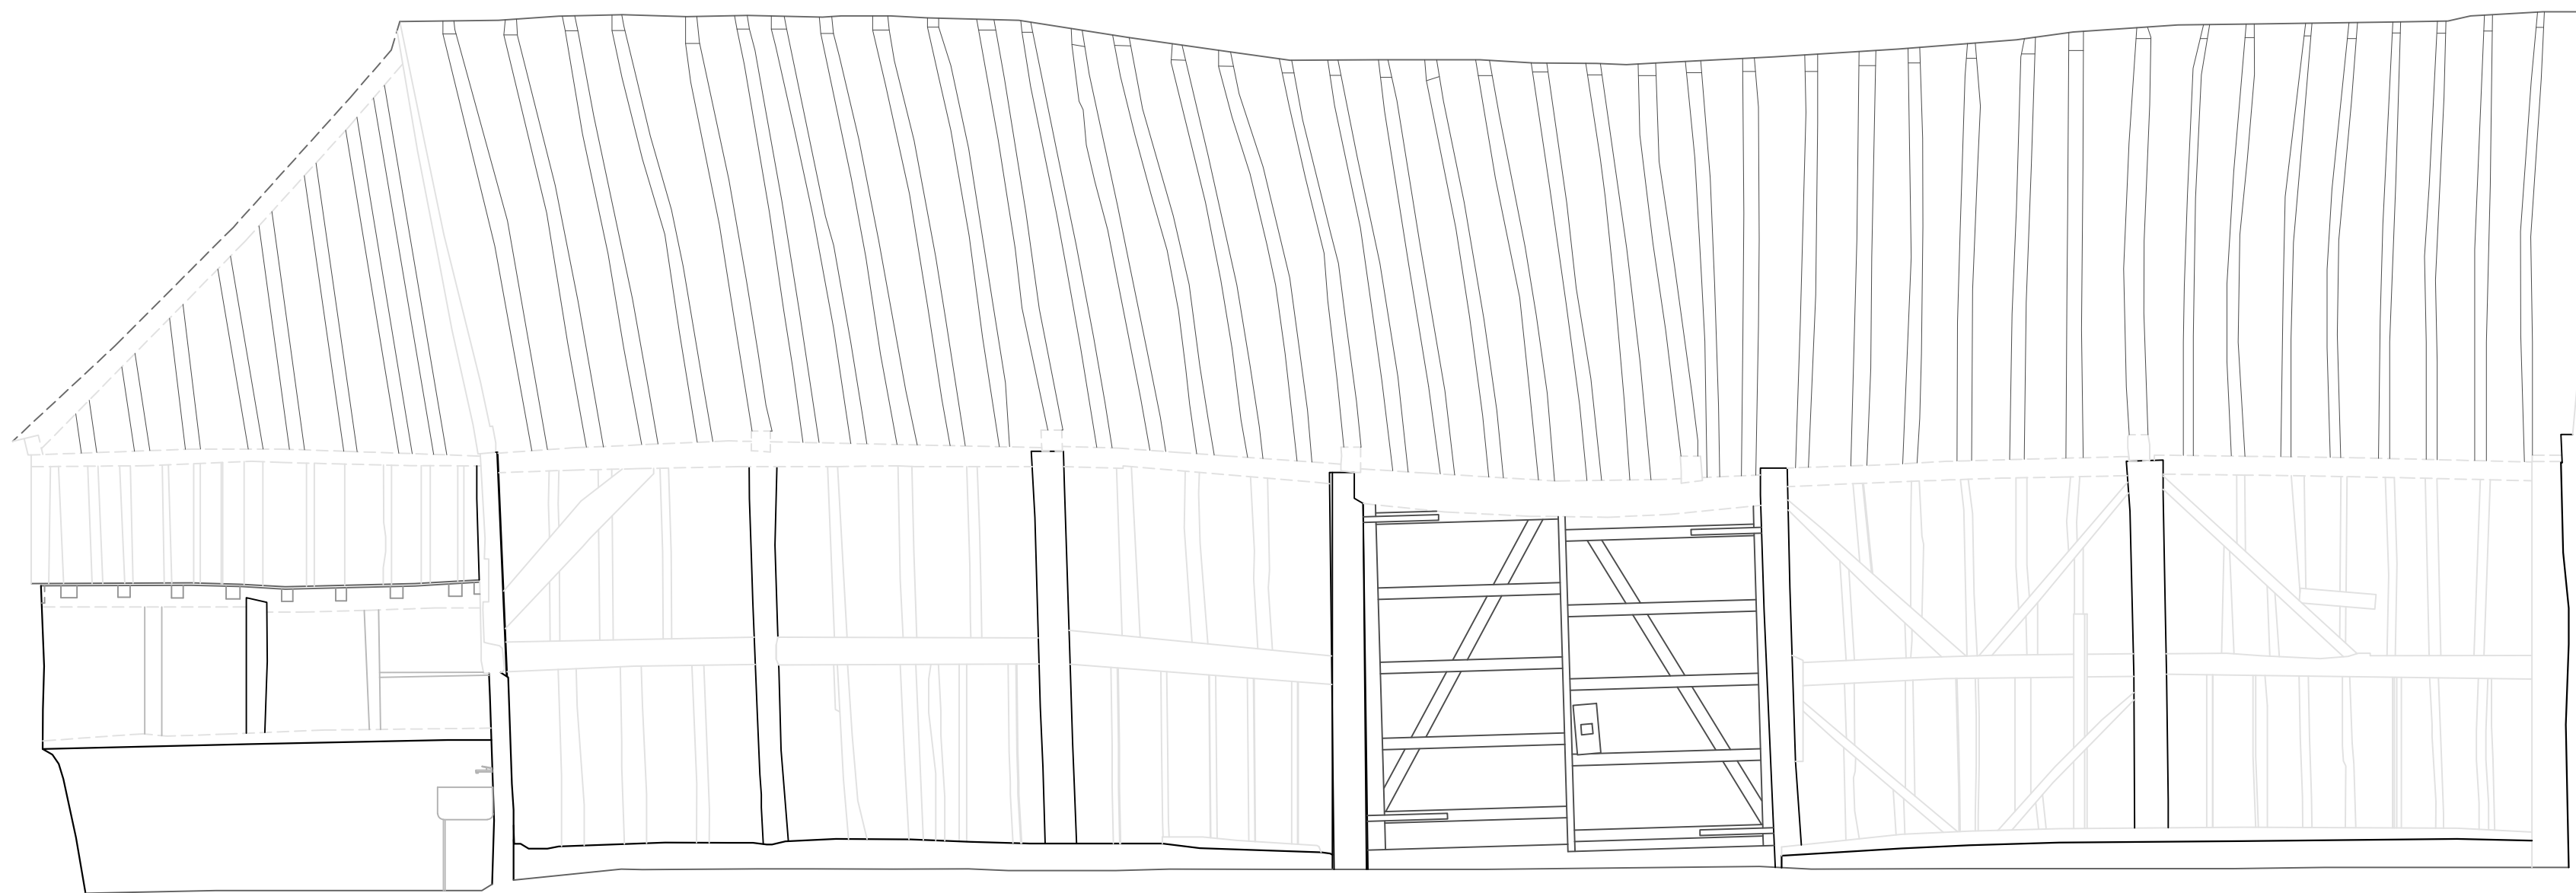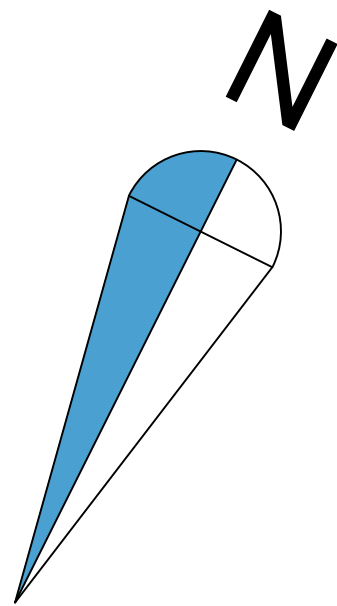


INTERNAL ELEVATION A-A

  

Scale 1:50



Notes:

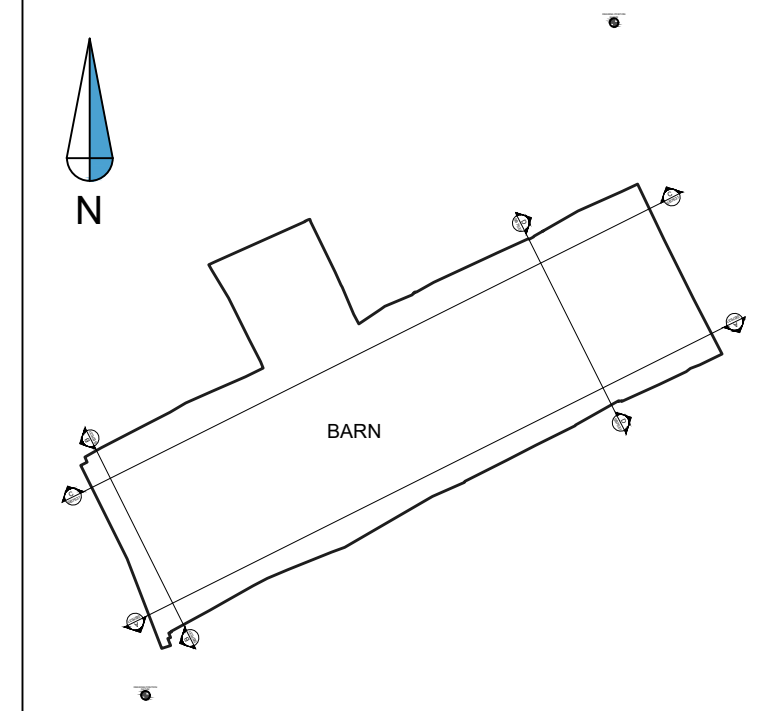

Rev	Comments	By	Chkd	Date
-	-	-	-	-
-	-	-	-	-
-	-	-	-	-
-	-	-	-	-
-	-	-	-	-



SURVEYBASE
PRECISION DIGITAL SURVEYORS

www.surveybase.co.uk
Bath: 01225 314370 - London: 02039 066892

Project Name
Barn at Ashridge Farm, Warren House
Road, Wokingham, RG40 5QB

CAD Drawing Name
SB7631 - MBS

Drawing Title
INTERNAL ELEVATION A-A

Client Red Rose Development	Date 03/08/2022
Scale A1 @ 1:50	



Drawn By SB - HA	Checked By SB - MG	SB Code SB7631	Revision -
---------------------	-----------------------	-------------------	---------------

Grid Orientation ARBITRARY	Site Level Datum OS GPS
-------------------------------	----------------------------



All dimensions are to be checked on site where applicable. This drawing must not be scaled, and only written dimensions should be respected.

Tree species and sizes on this drawing are not guaranteed, and if critical should be verified by an arboriculturist. Tree spreads are average about the bole, and heights are approximate at the time of the survey.



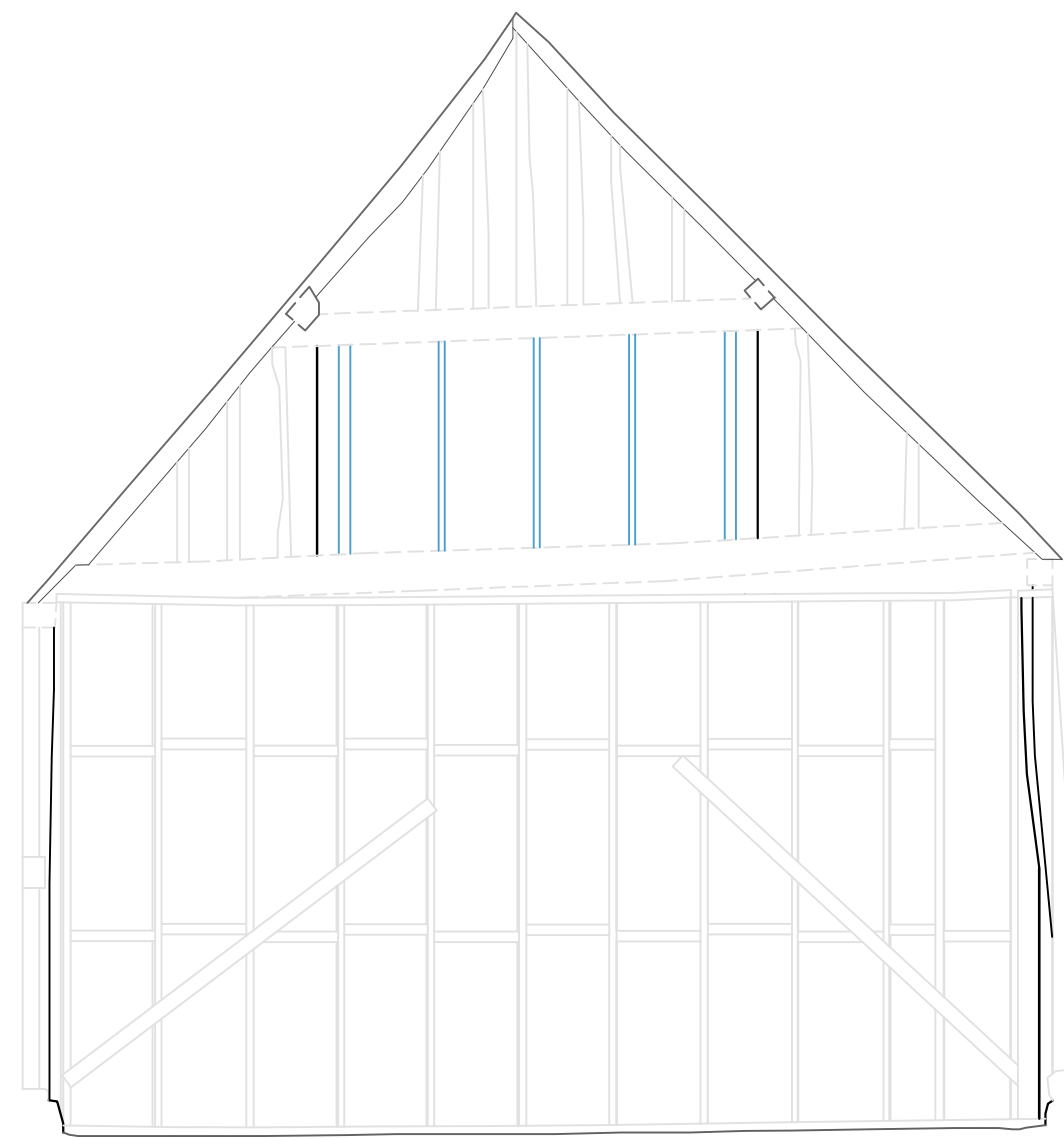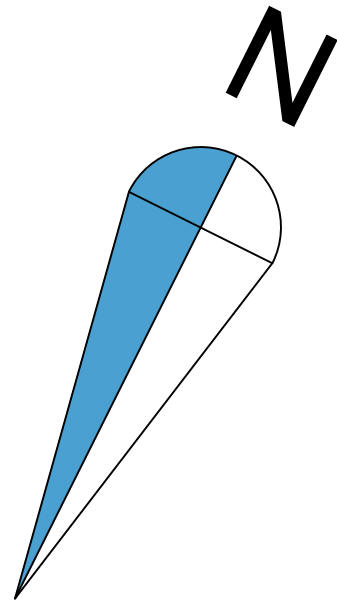


INTERNAL ELEVATION B-B

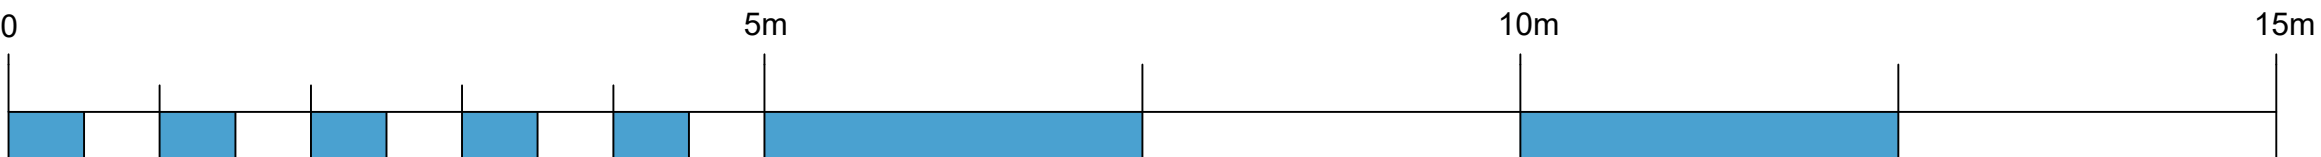 

Scale 1:50

Notes:

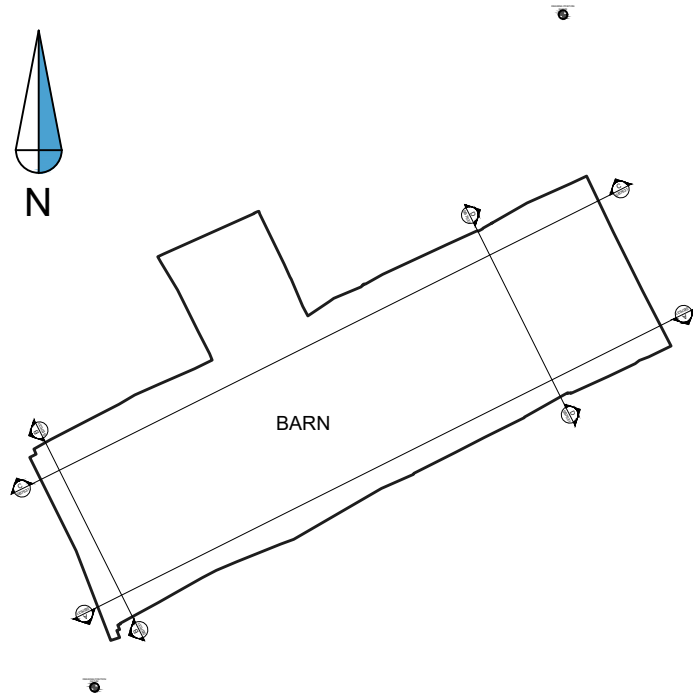

Rev	Comments	By	Chkd	Date
-	-	-	-	-
-	-	-	-	-
-	-	-	-	-
-	-	-	-	-
-	-	-	-	-



SURVEYBASE
PRECISION DIGITAL SURVEYORS

www.surveybase.co.uk
Bath: 01225 314370 - London: 02039 066892

Project Name
Barn at Ashridge Farm,Warren House
Road,Wokingham, RG40 5QB

CAD Drawing Name
SB7631 - MBS

Drawing Title
INTERNAL ELEVATION B-B

Client Red Rose Development	Date 03/08/2022
Scale A1 @ 1:50	




Drawn By SB - HA	Checked By SB - MG	SB Code SB7631	Revision -
---------------------	-----------------------	-------------------	---------------

Grid Orientation ARBITRARY	Site Level Datum OS GPS
-------------------------------	----------------------------



All dimensions are to be checked on site where applicable.This drawing must not be scaled, and only written dimensions should be respected.

Tree species and sizes on this drawing are not guaranteed, and if critical should be verified by an arboriculturist. Tree spreads are average about the bole, and heights are approximate at the time of the survey.



 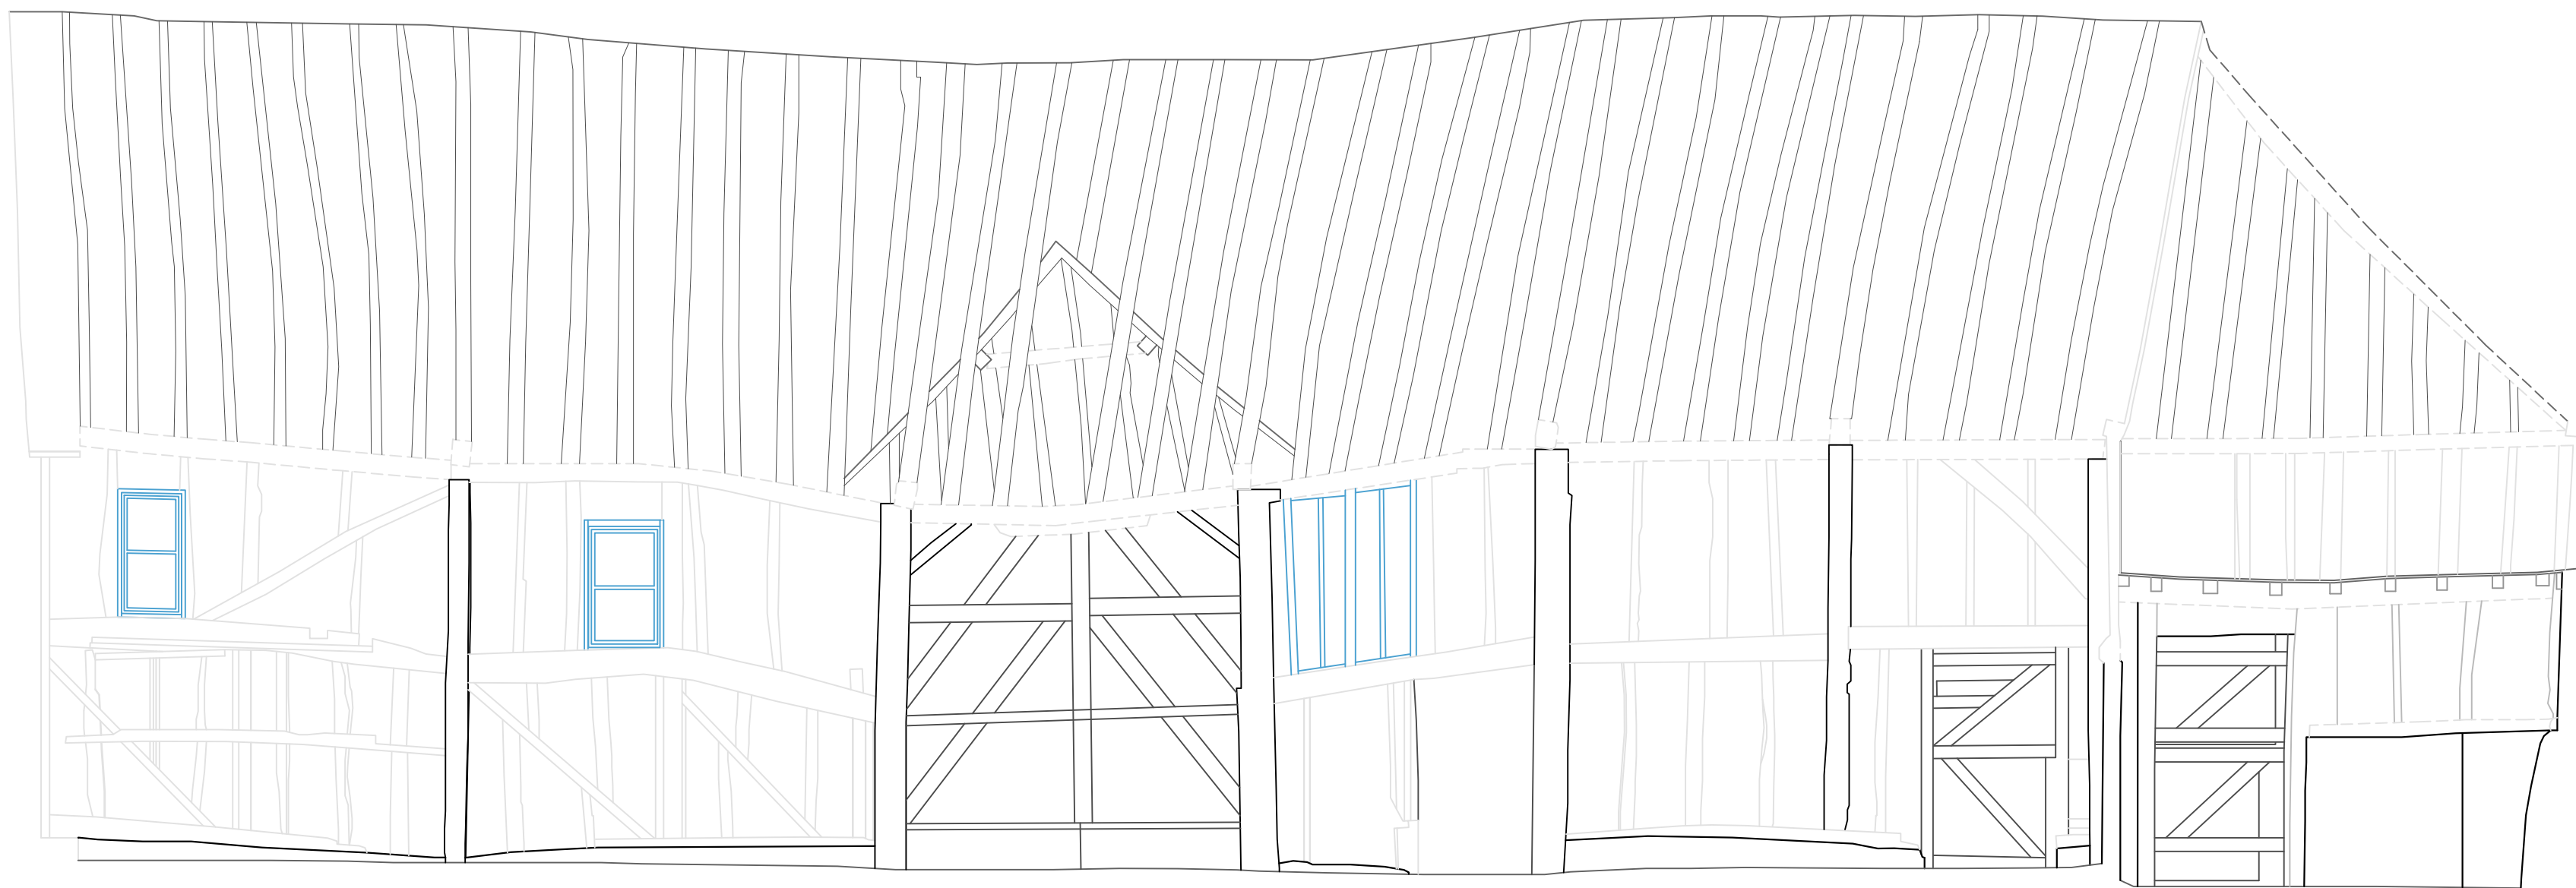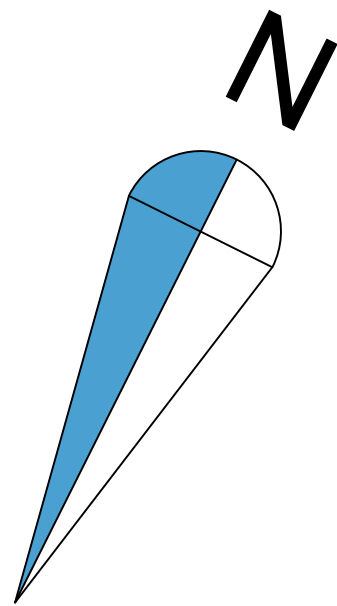


INTERNAL ELEVATION C-C

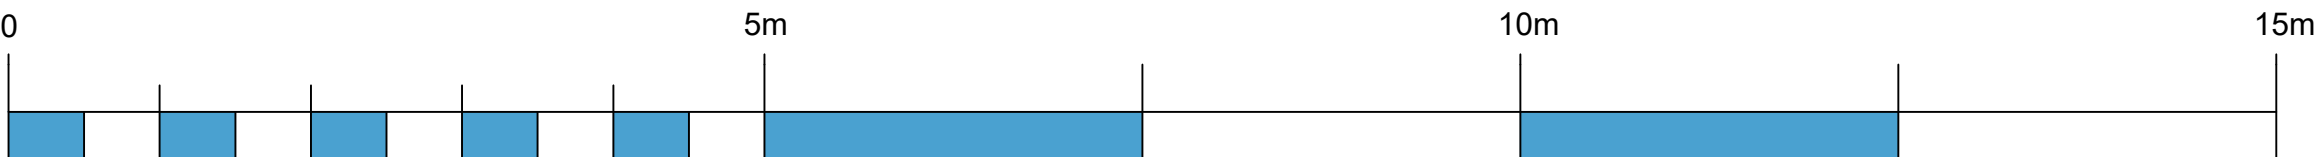 

Scale 1:50



Notes:

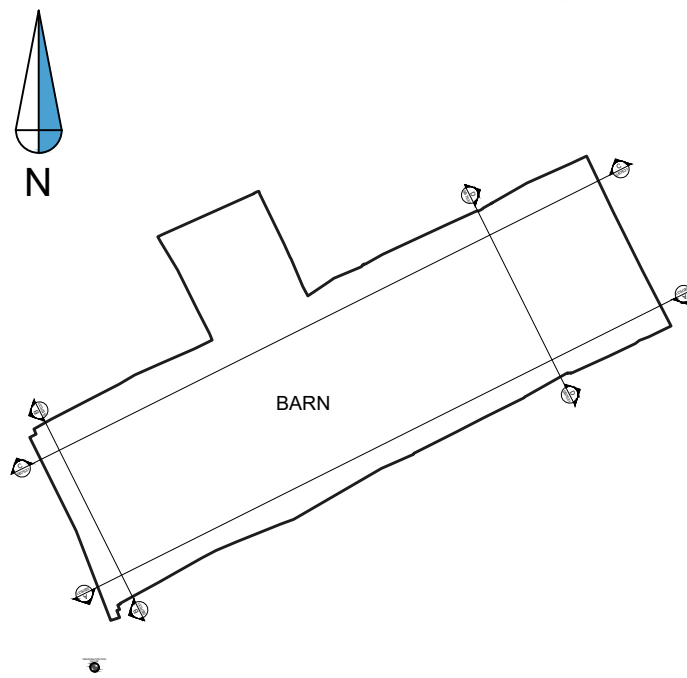

Rev	Comments	By	Chkd	Date
-	-	-	-	-
-	-	-	-	-
-	-	-	-	-
-	-	-	-	-
-	-	-	-	-



SURVEYBASE
PRECISION DIGITAL SURVEYORS

www.surveybase.co.uk
Bath: 01225 314370 - London: 02039 066892

Project Name
Barn at Ashridge Farm,Warren House
Road,Wokingham, RG40 5QB

CAD Drawing Name
SB7631 - MBS

Drawing Title
INTERNAL ELEVATION C-C



Client Red Rose Development	Date 03/08/2022
Scale A1 @ 1:50	

Drawn By SB - HA	Checked By SB - MG	SB Code SB7631	Revision -
---------------------	-----------------------	-------------------	---------------


Grid Orientation ARBITRARY	Site Level Datum OS GPS
-------------------------------	----------------------------

All dimensions are to be checked on site where applicable. This drawing must not be scaled, and only written dimensions should be respected.

Tree species and sizes on this drawing are not guaranteed, and if critical should be verified by an arboriculturist. Tree spreads are average about the bole, and heights are approximate at the time of the survey.

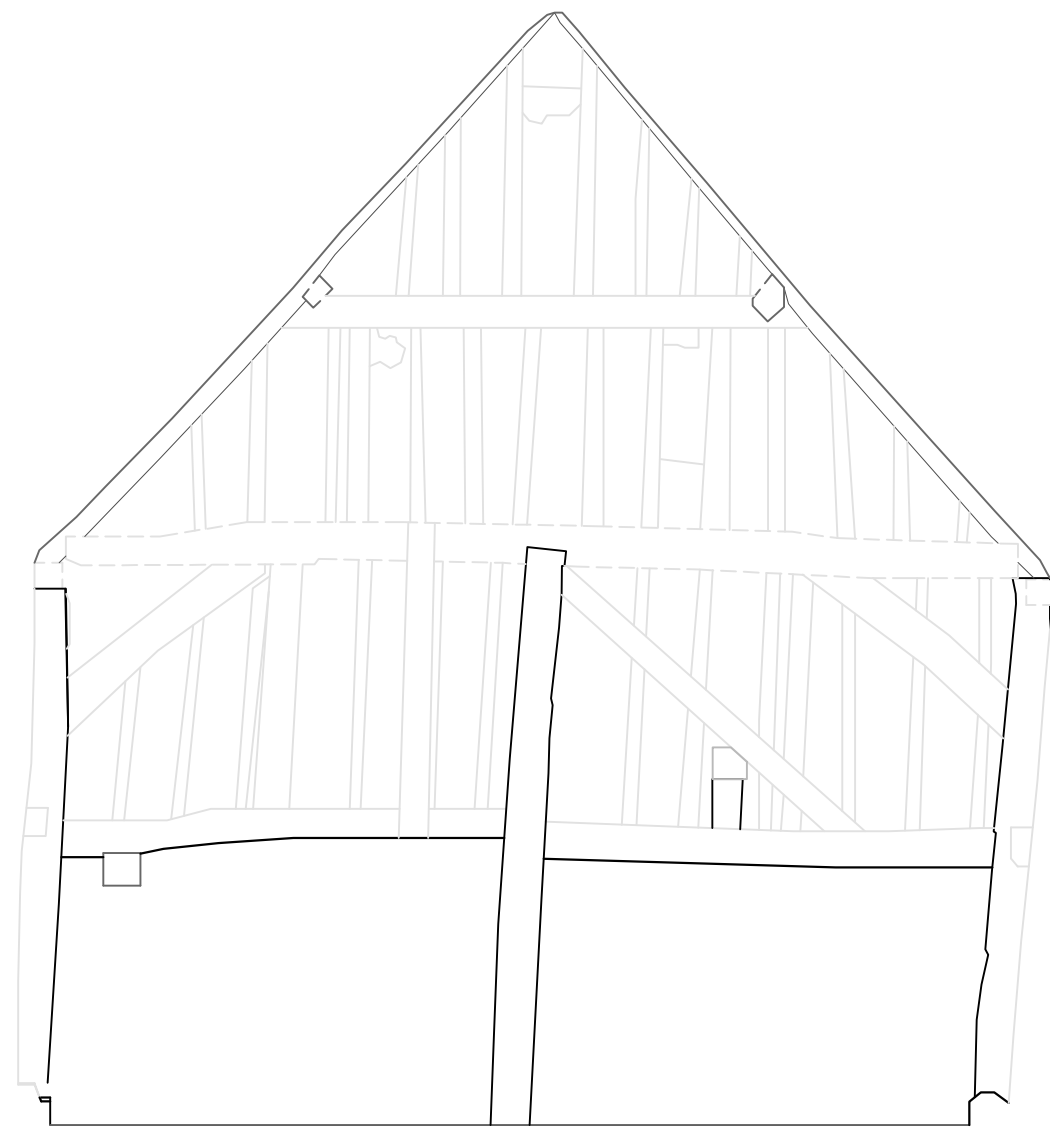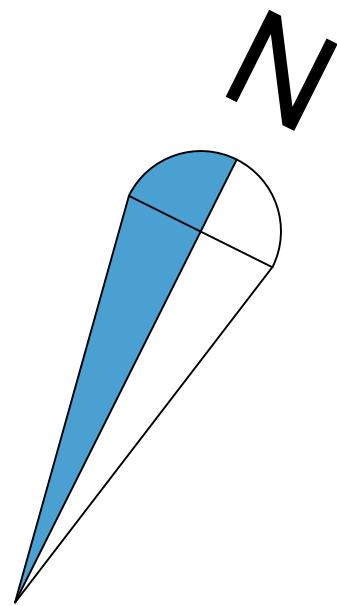


INTERNAL ELEVATION D-D

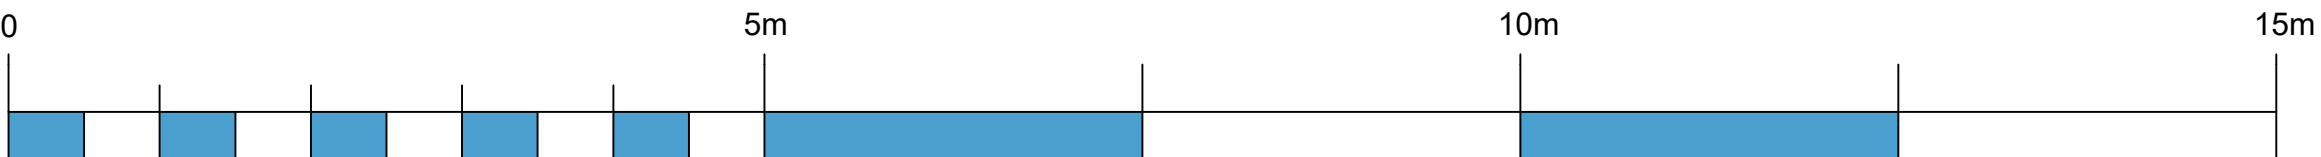

Scale 1:50



Notes:

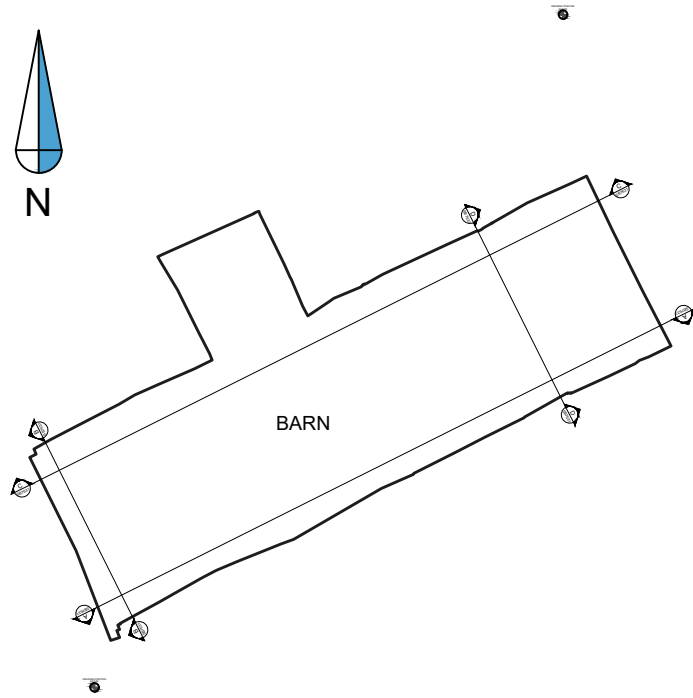

Rev	Comments	By	Chkd	Date
-	-	-	-	-
-	-	-	-	-
-	-	-	-	-
-	-	-	-	-
-	-	-	-	-



SURVEYBASE
PRECISION DIGITAL SURVEYORS

www.surveybase.co.uk
Bath: 01225 314370 - London: 02039 066892

Project Name
Barn at Ashridge Farm, Warren House
Road, Wokingham, RG40 5QB

CAD Drawing Name
SB7631 - MBS

Drawing Title
INTERNAL ELEVATION D-D

Client Red Rose Development	Date 03/08/2022
Scale A1 @ 1:50	

Drawn By SB - HA	Checked By SB - MG	SB Code SB7631	Revision -
---------------------	-----------------------	-------------------	---------------

Grid Orientation ARBITRARY	Site Level Datum OS GPS
-------------------------------	----------------------------

All dimensions are to be checked on site where applicable. This drawing must not be scaled, and only written dimensions should be respected.

Tree species and sizes on this drawing are not guaranteed, and if critical should be verified by an arboriculturist. Tree spreads are average about the bole, and heights are approximate at the time of the survey.