



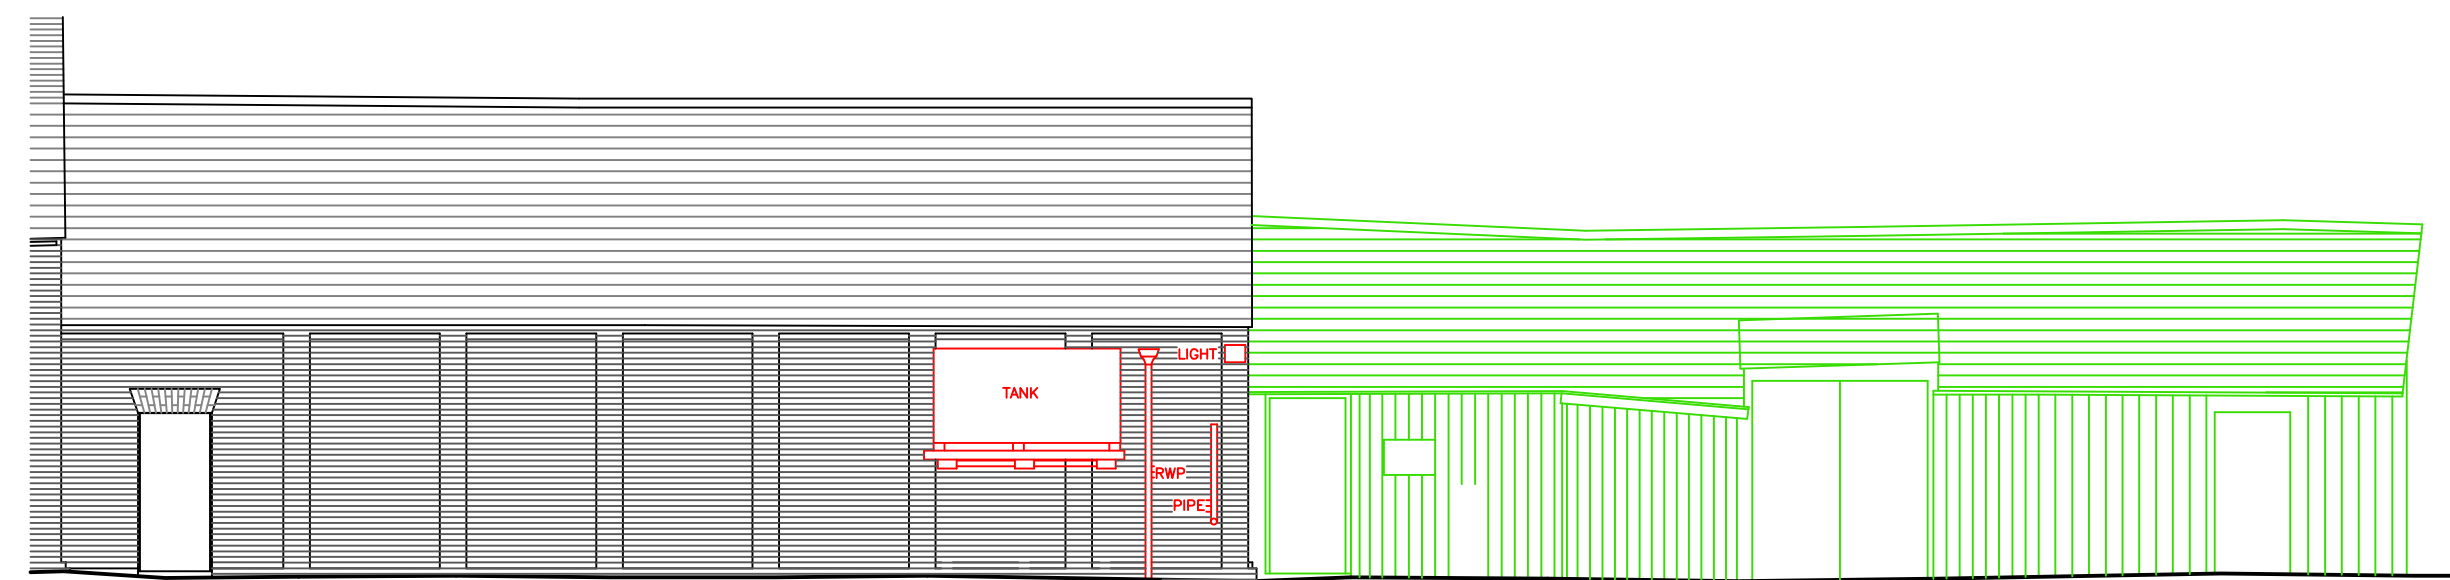


Existing South East Elevation scale 1:100 @ A1 (facing Courtyard)




Proposed North West Elevation scale 1:100 @ A1

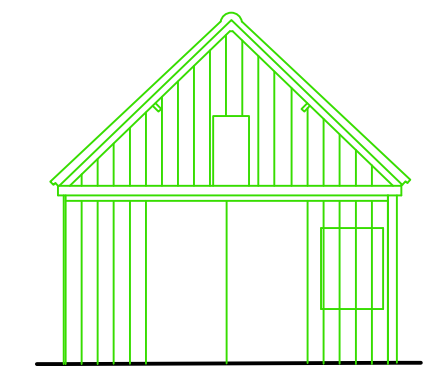

S/West Elevation
scale 1:100 @ A1

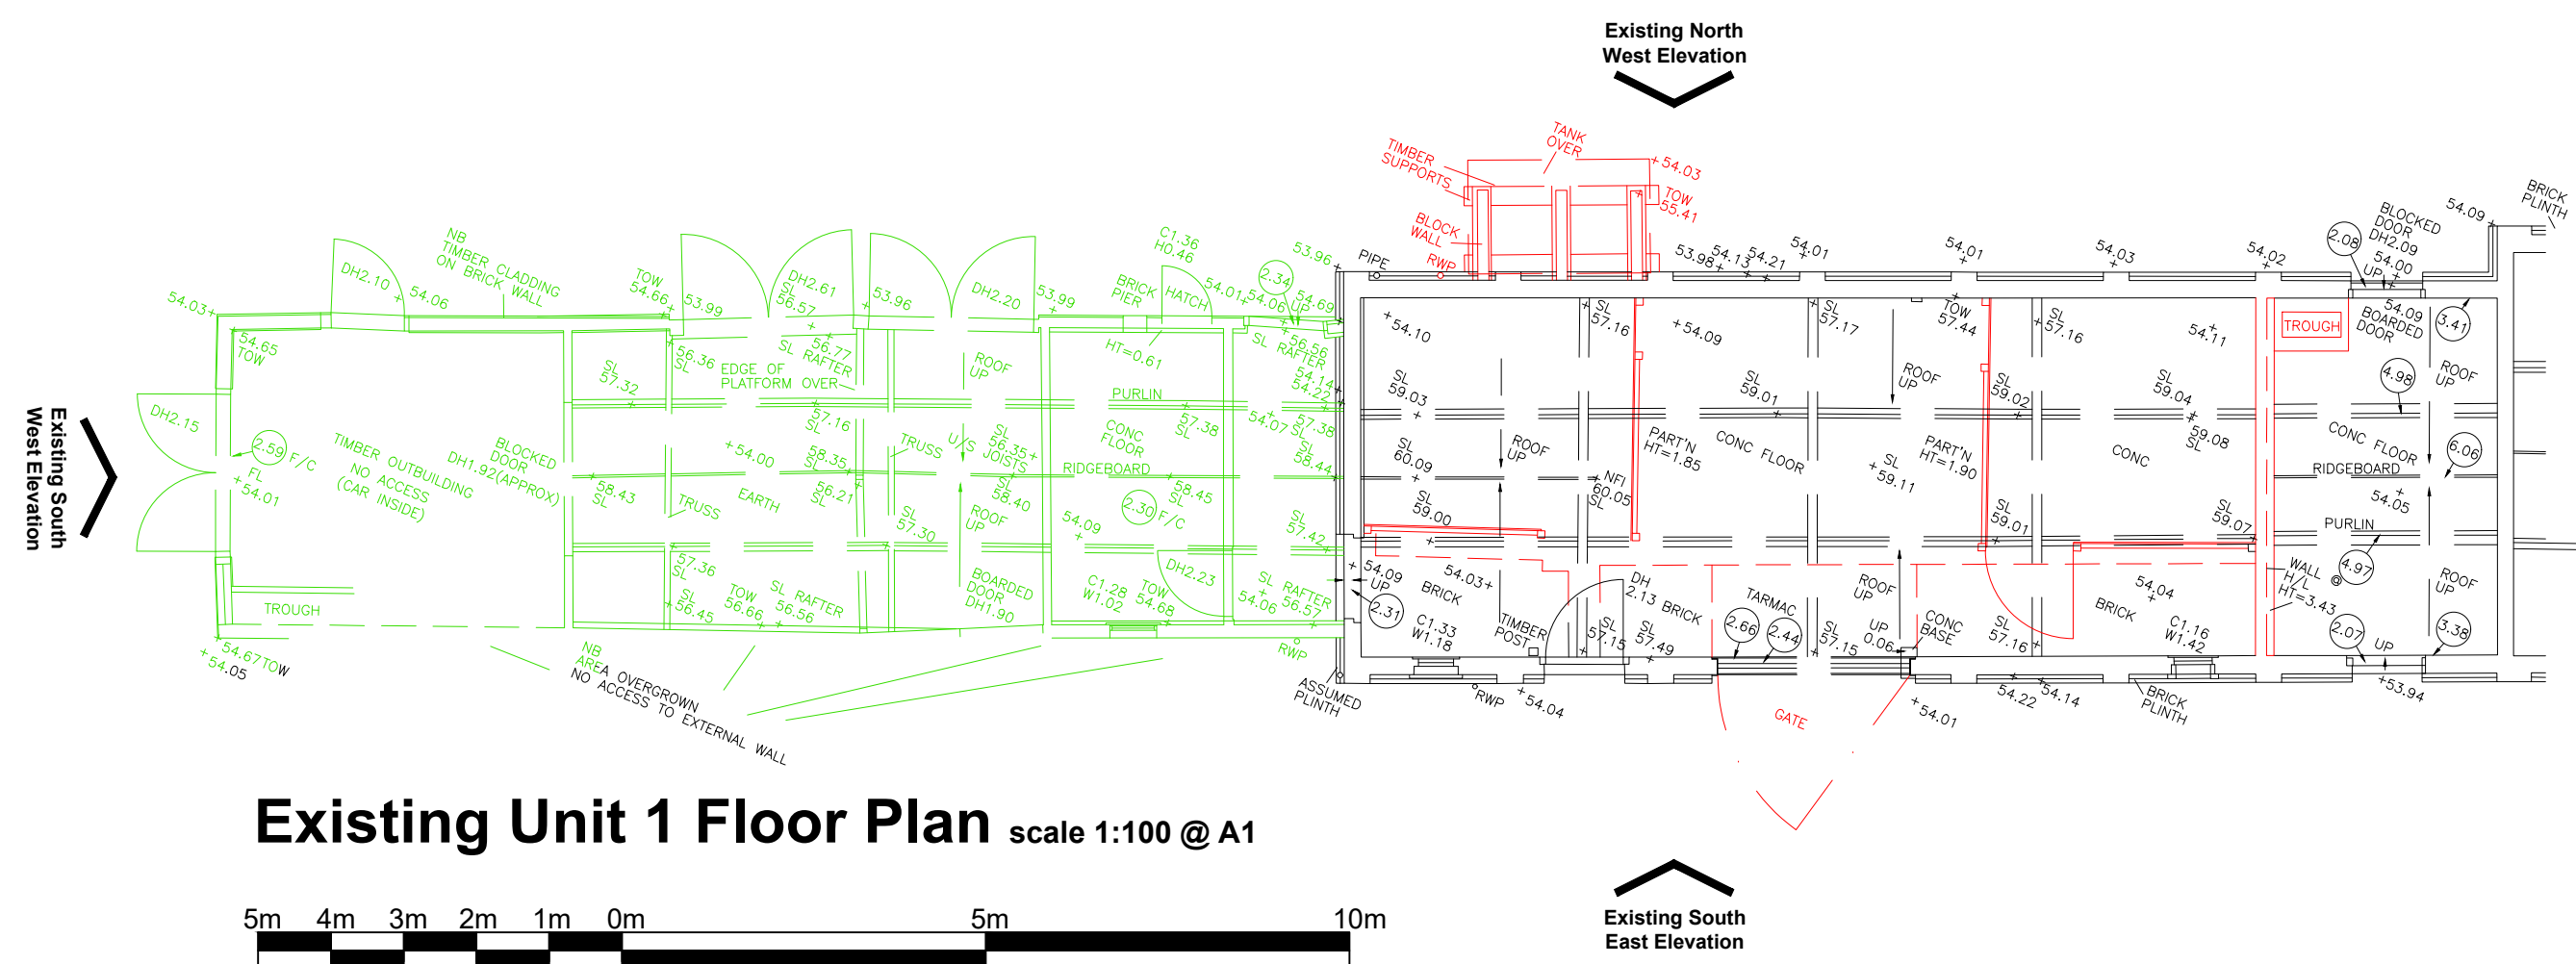

Existing Unit 1 Floor Plan scale 1:100 @ A1

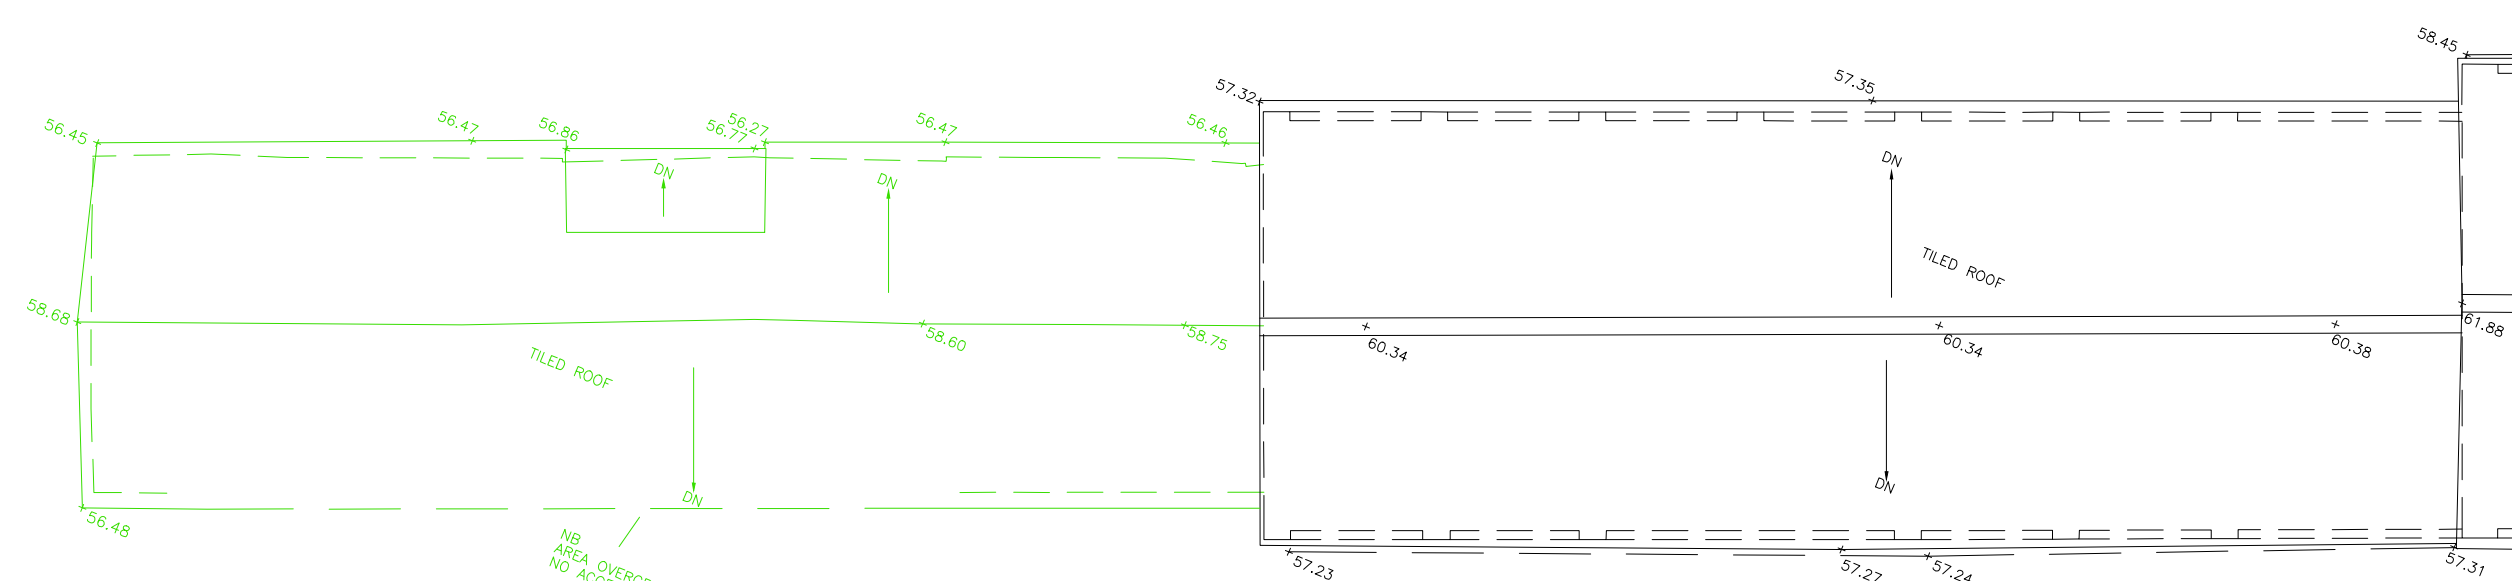

Unit 1 - Roof Plan
Scale 1:100

KEY:

- Existing retained - repaired where required
- Existing removed
- Existing rebuilt

REVISIONS -

RED ROSE DEVELOPMENTS LTD
UNIT 1 PLANS & ELEVATIONS AS EXISTING
ASHRIDGE FARM, WARREN HOUSE ROAD, WOKINGHAM RG40 5QB
SCALE 1:100 @ A1

DRAWN BY: w.ashcroft

DATE:SEPT 2021

DRAWING NUMBER: 3407 A 012

