




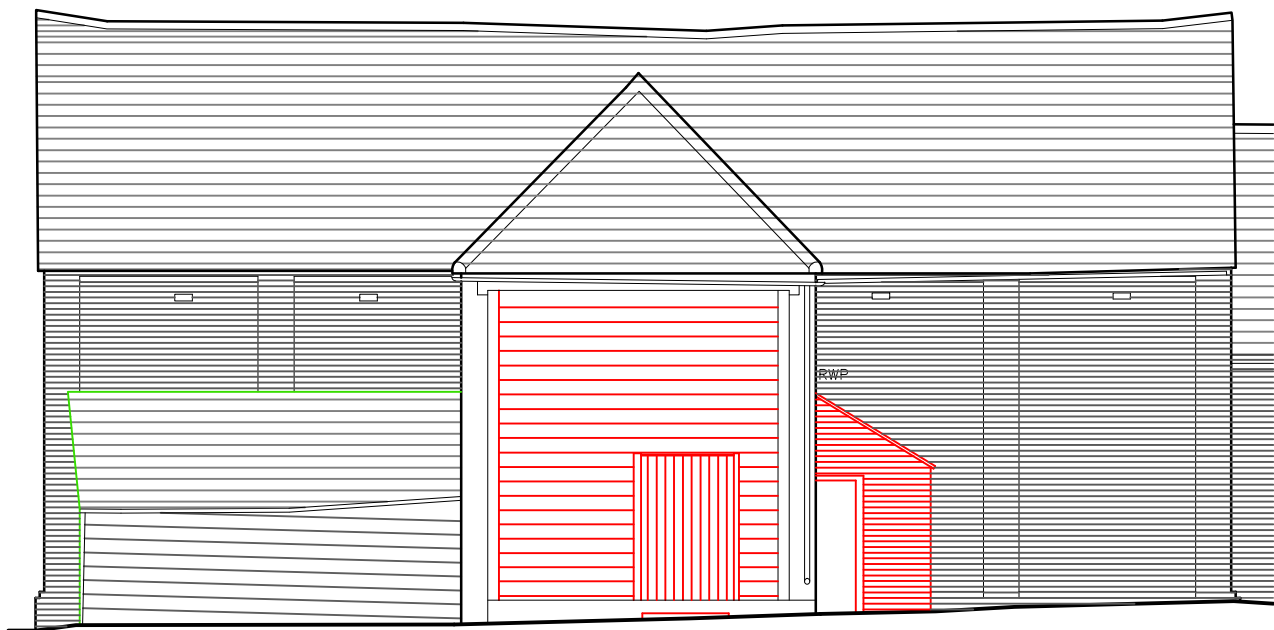


Proposed North West Elevation
scale 1:100 @ A1

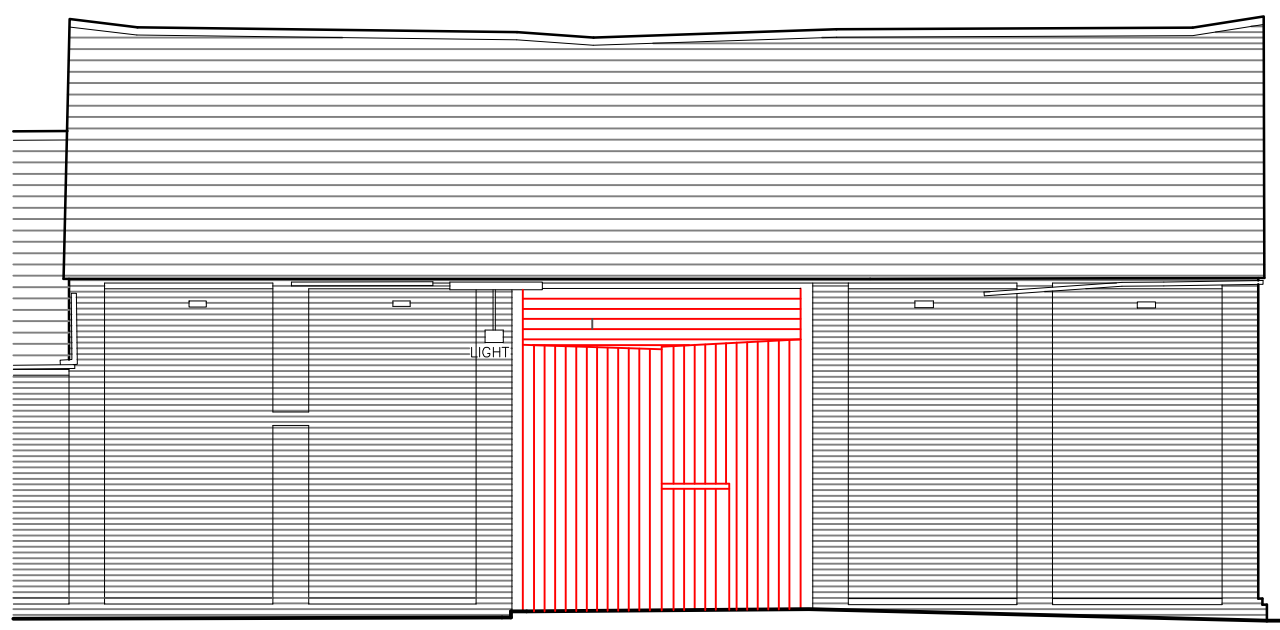


Proposed South East Elevation
scale 1:100 @ A1 (facing Courtyard)

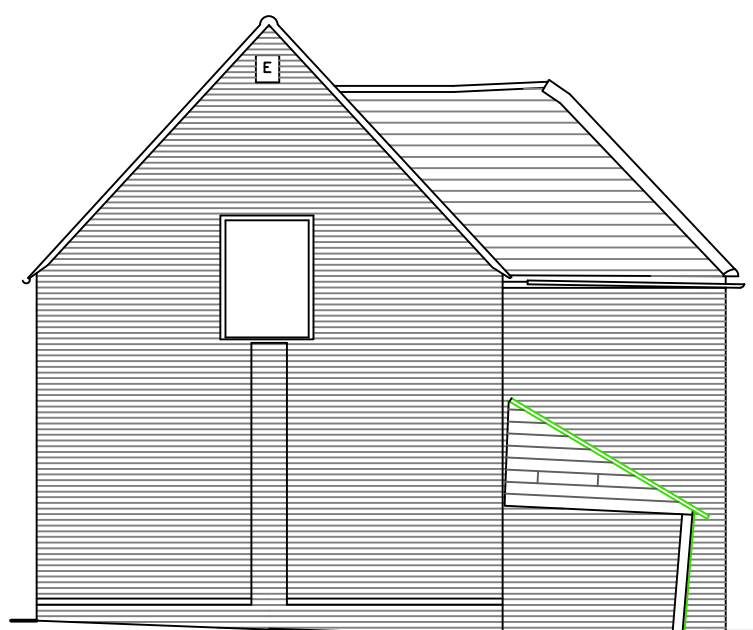

Proposed North East Elevation
scale 1:100 @ A1

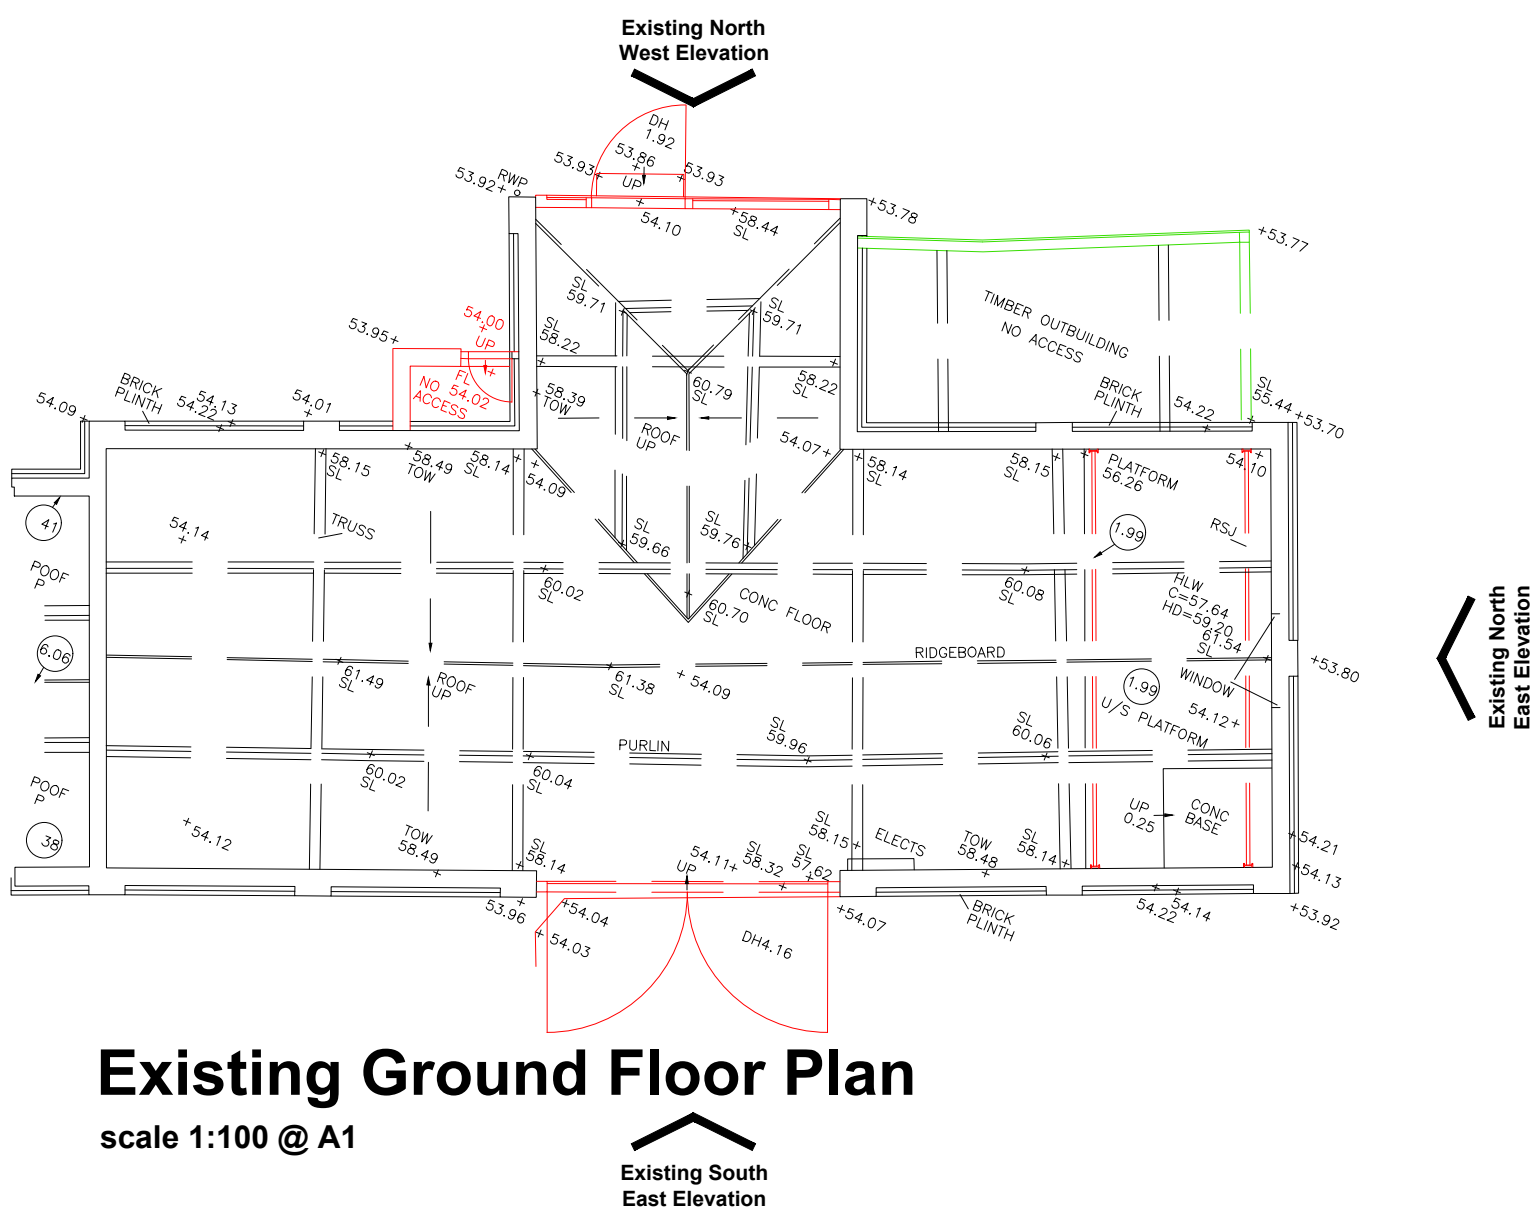

Existing Ground Floor Plan
scale 1:100 @ A1

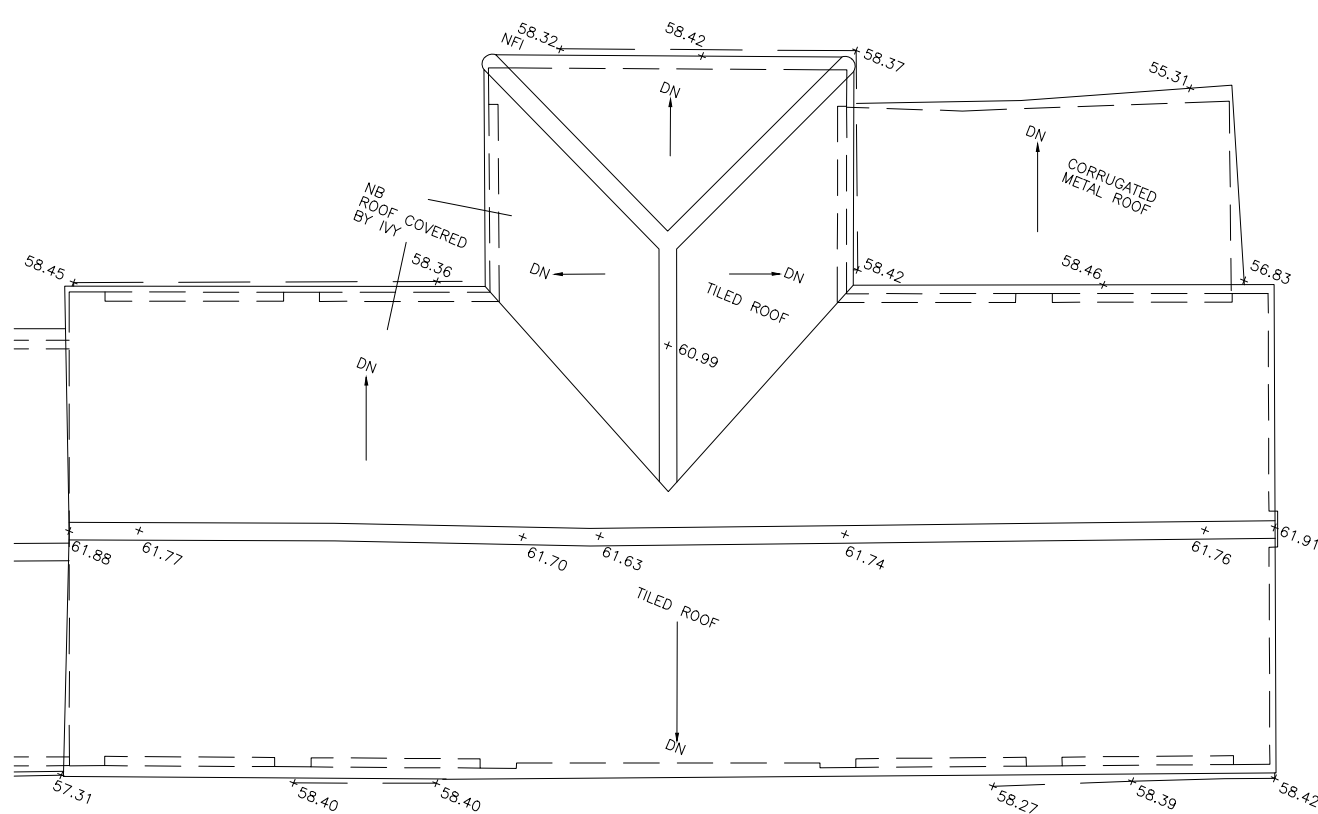

Existing Roof Plan
scale 1:100 @ A1



KEY:

- Existing retained - repaired where required
- Existing removed
- Existing rebuilt

REVISIONS -

RED ROSE DEVELOPMENTS LTD
UNIT 2 PLANS & ELEVATIONS AS EXISTING
ASHRIDGE FARM, WARREN HOUSE ROAD, WOKINGHAM RG40 5QB
SCALE 1:100 @ A1



DRAWN BY: w.ashcroft

DATE:SEPT 2021

DRAWING NUMBER: 3407 A 023