




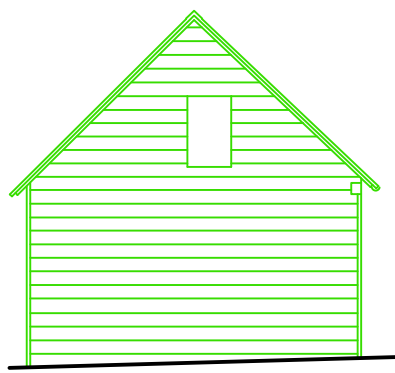

Unit 3 - Existing  
North West Elevation  
scale 1:100 @ A1

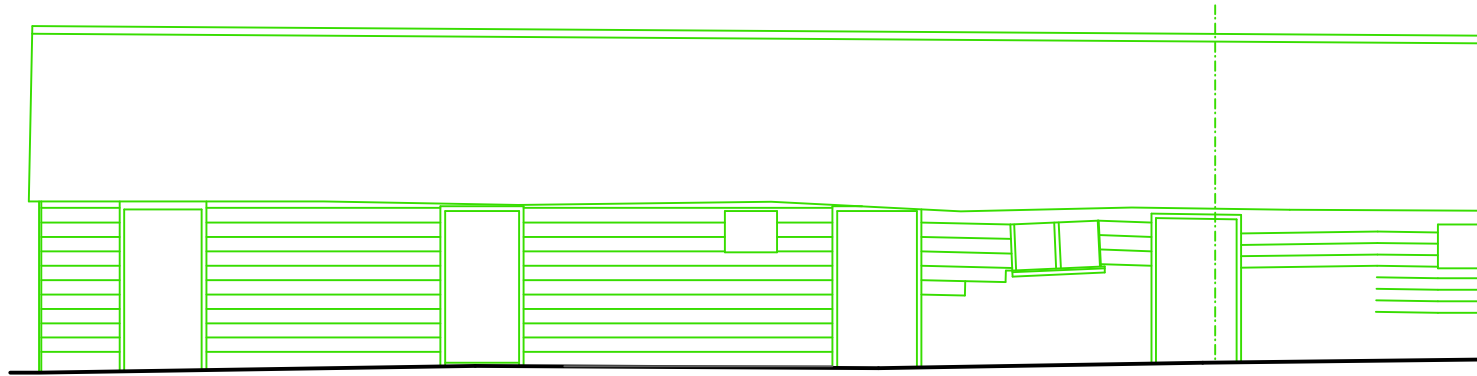


Unit 3 - Existing South West  
Facing Elevation (Courtyard)  
scale 1:100 @ A1

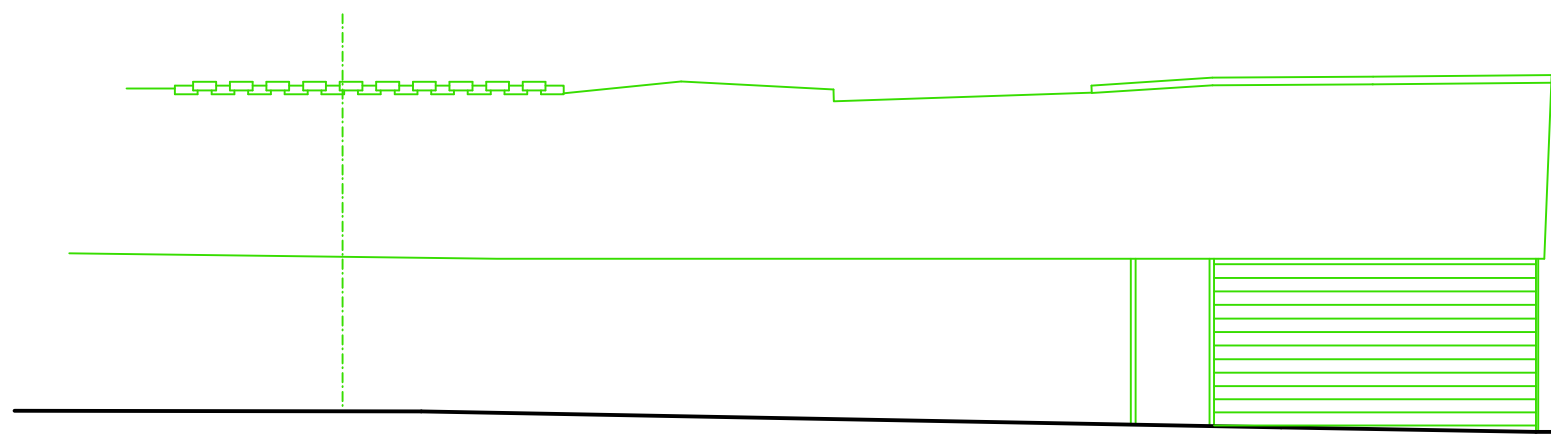


Unit 3 - Existing North East  
Facing Elevation (Rear Garden)  
scale 1:100 @ A1

Existing Unit 3  
Floor Plan scale 1:100 @ A1

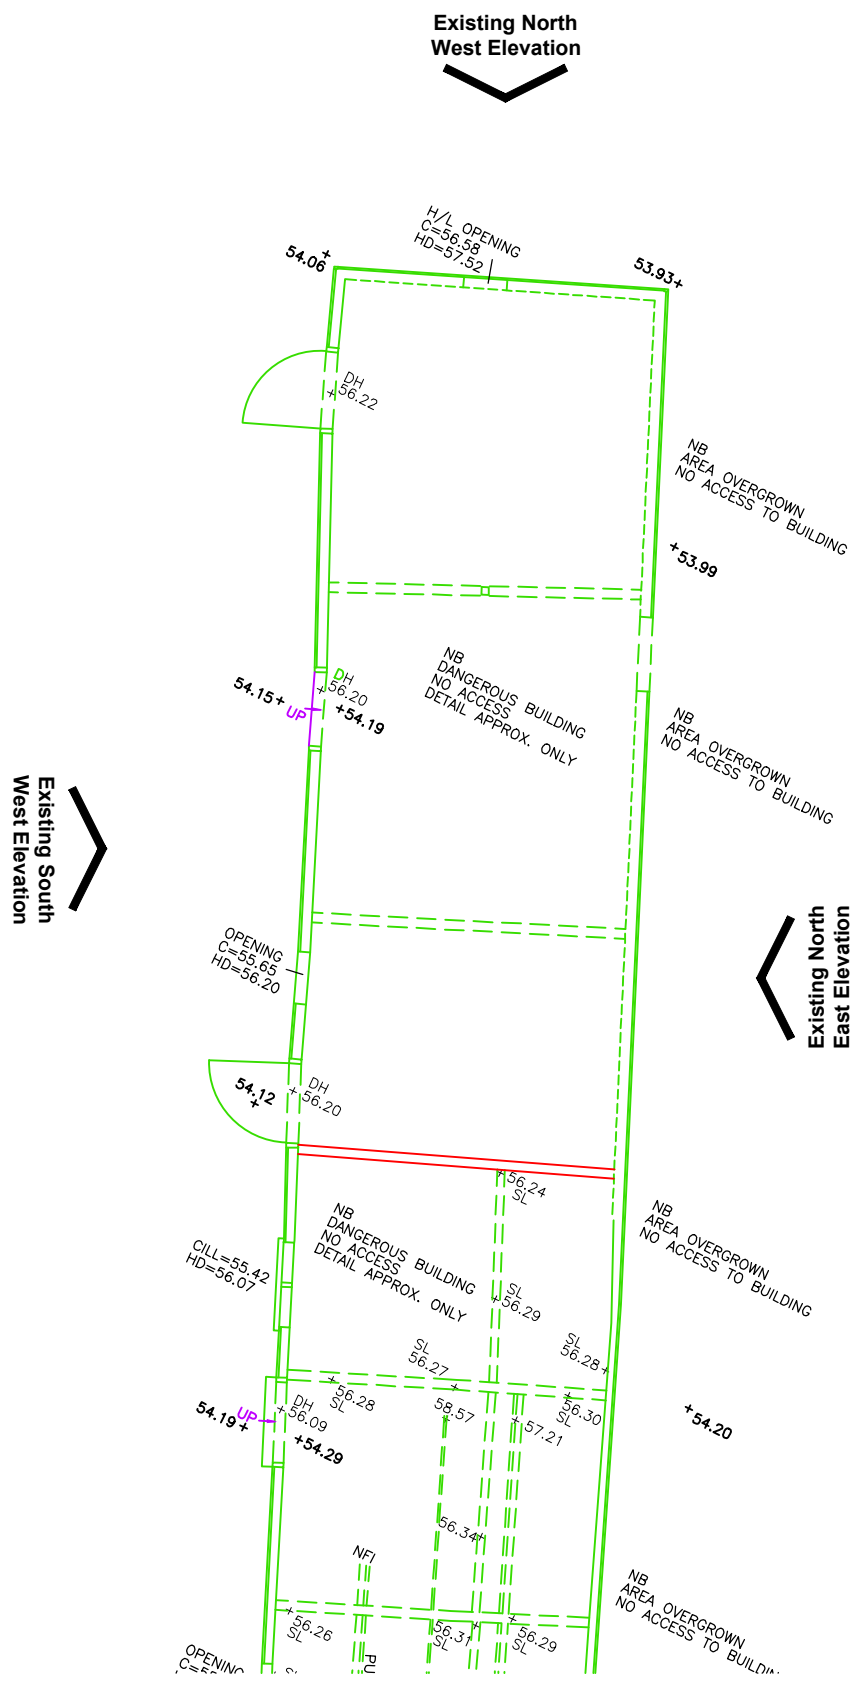

Existing Unit 3  
Roof Plan scale 1:100 @ A1

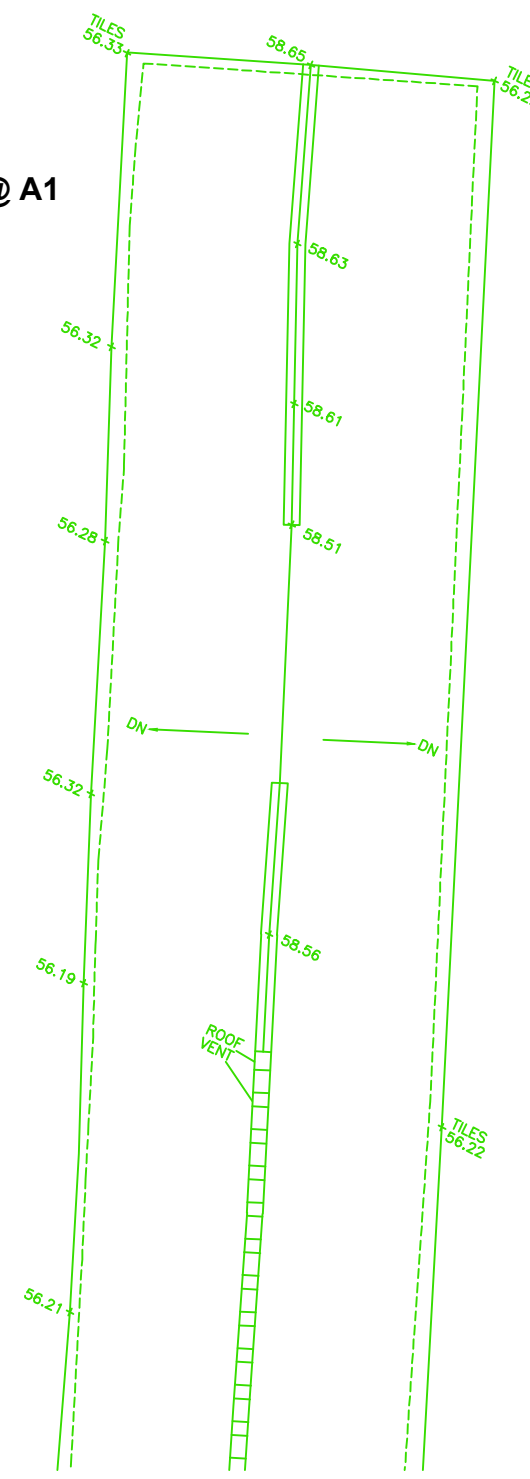

KEY:

- Existing retained - repaired where required
- Existing removed
- Existing rebuilt

