




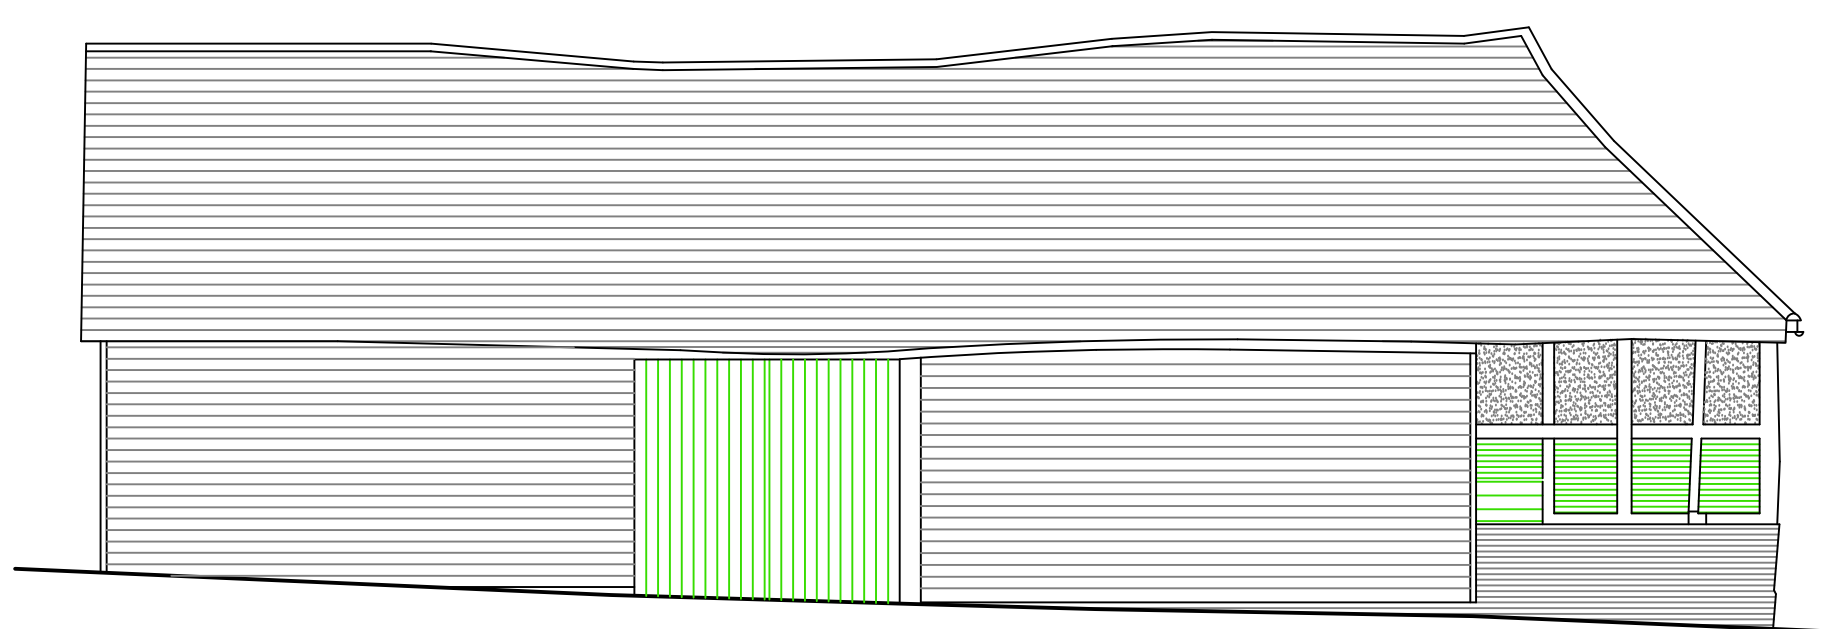


Existing South East Elevation  
scale 1:100 @ A1 (facing Main Road)

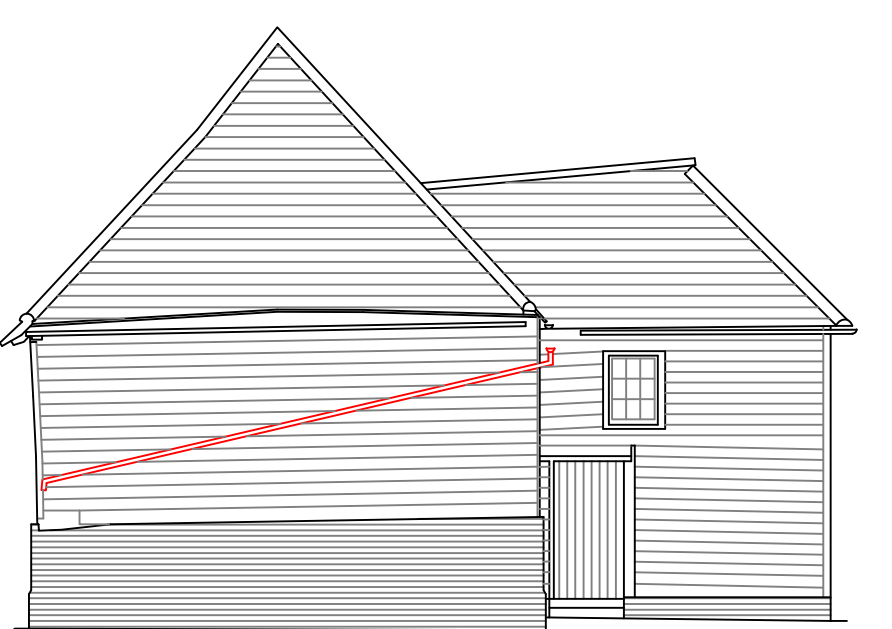


Existing North East Elevation  
scale 1:100 @ A1 (facing Drive between 4&5)

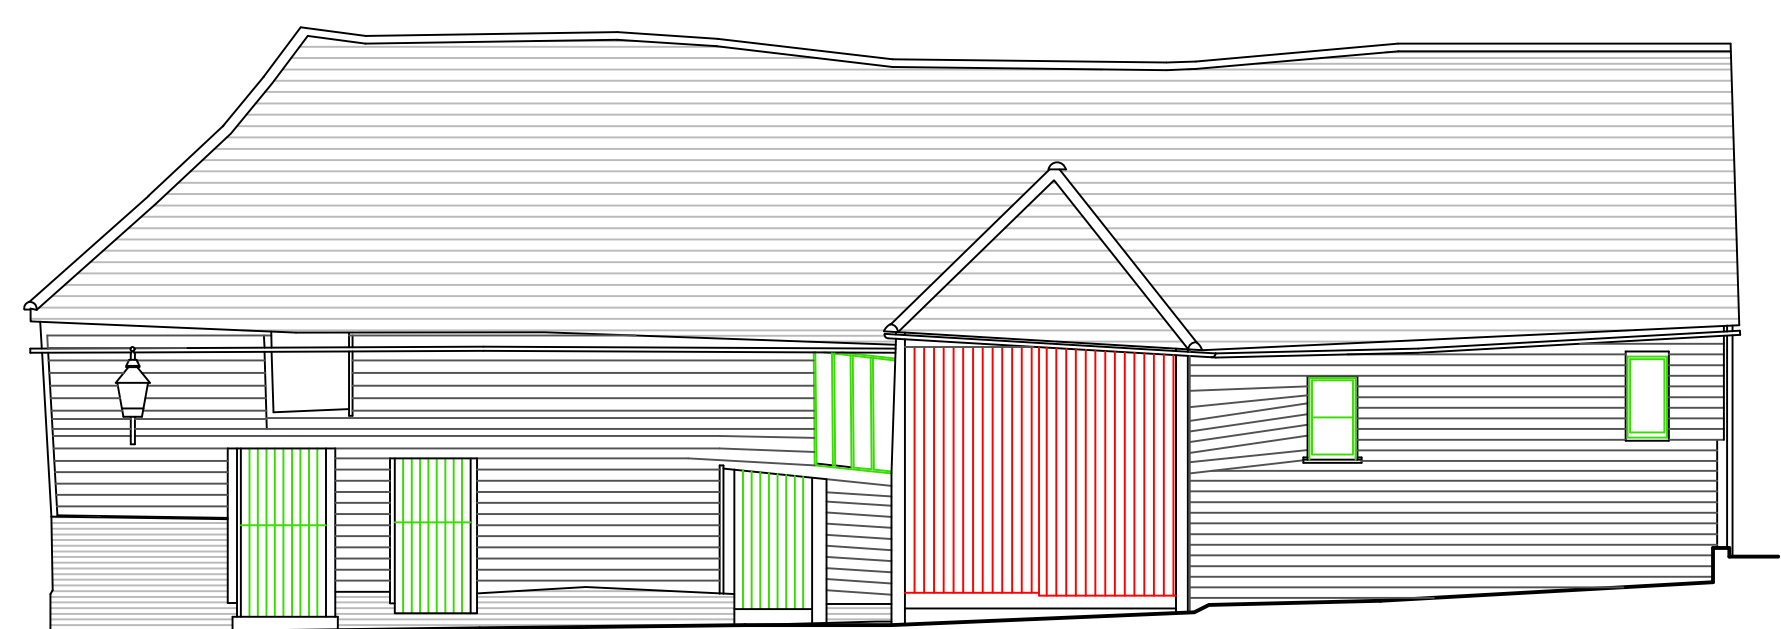


Existing North West Elevation  
scale 1:100 @ A1 (facing Courtyard)

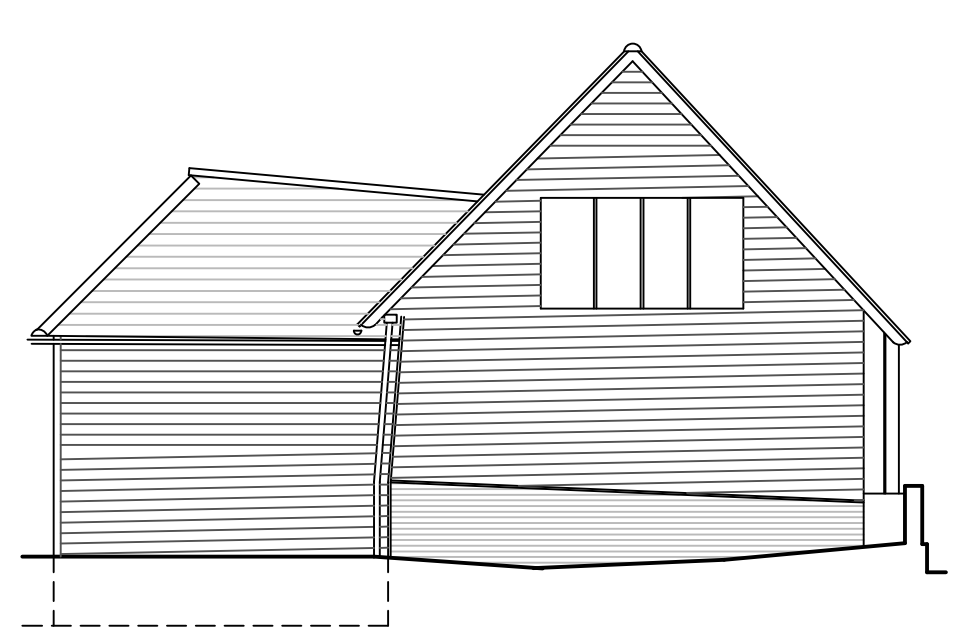


Existing South West Elevation  
scale 1:100 @ A1

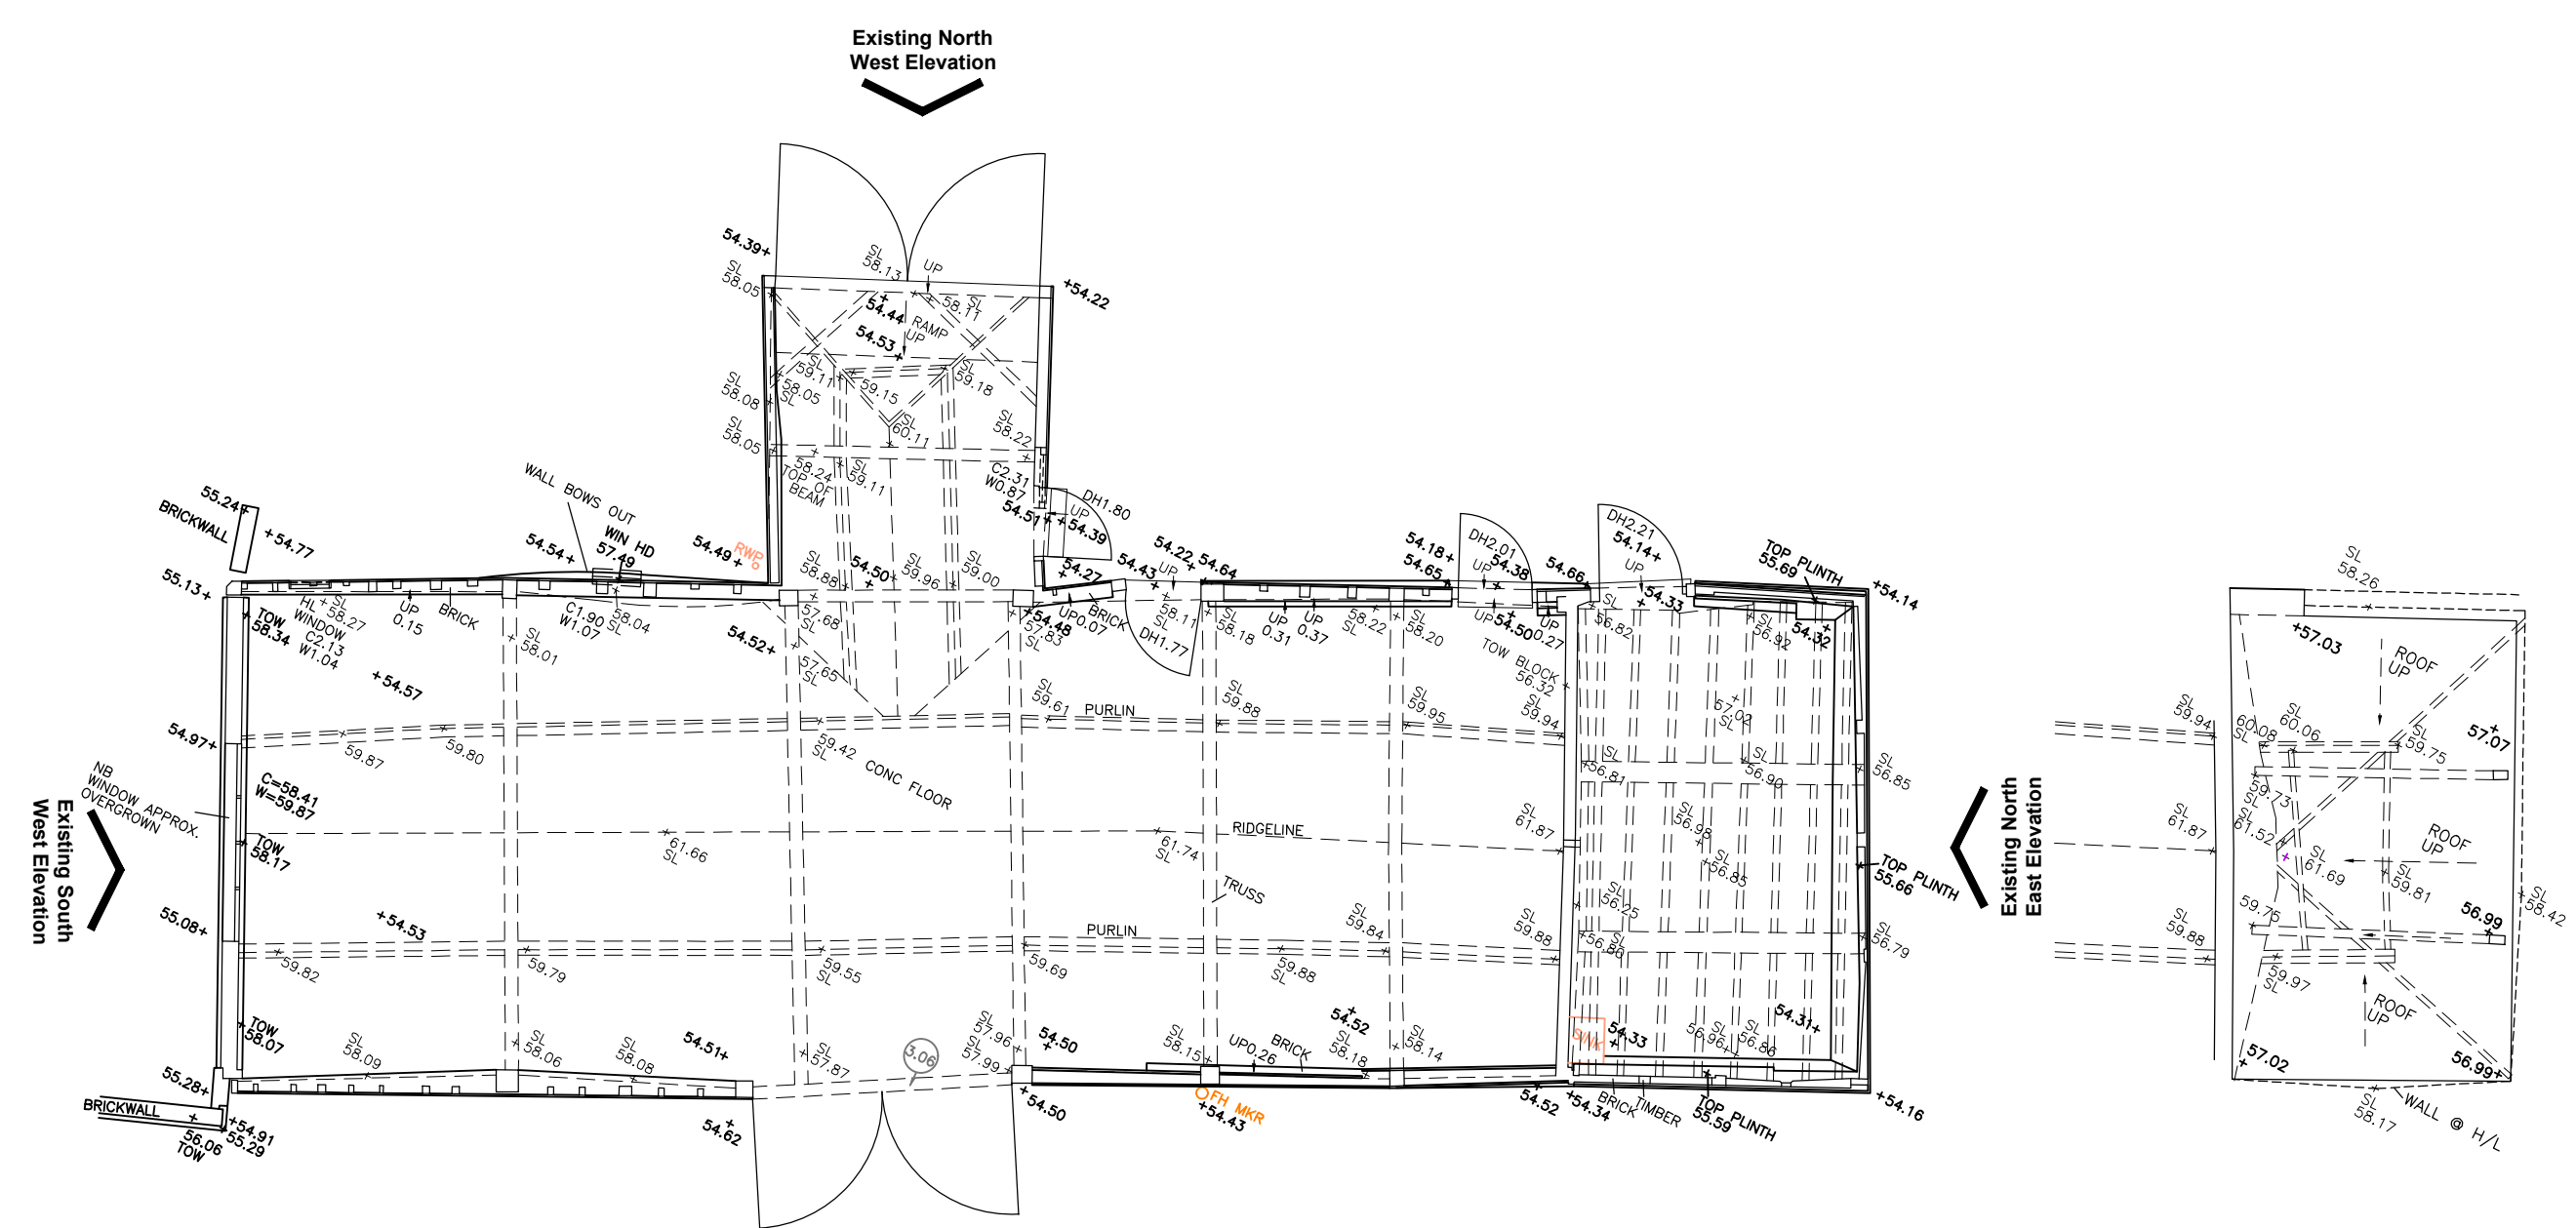

Existing Ground Floor Plan  
scale 1:100 @ A1

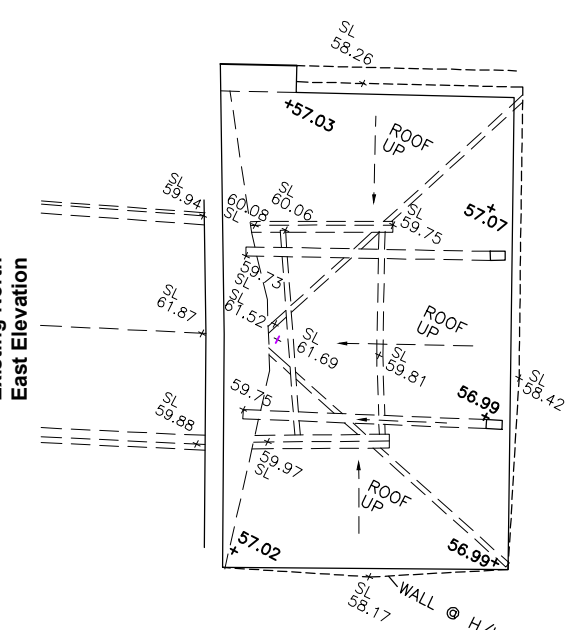

Existing Loft Plan  
scale 1:100 @ A1

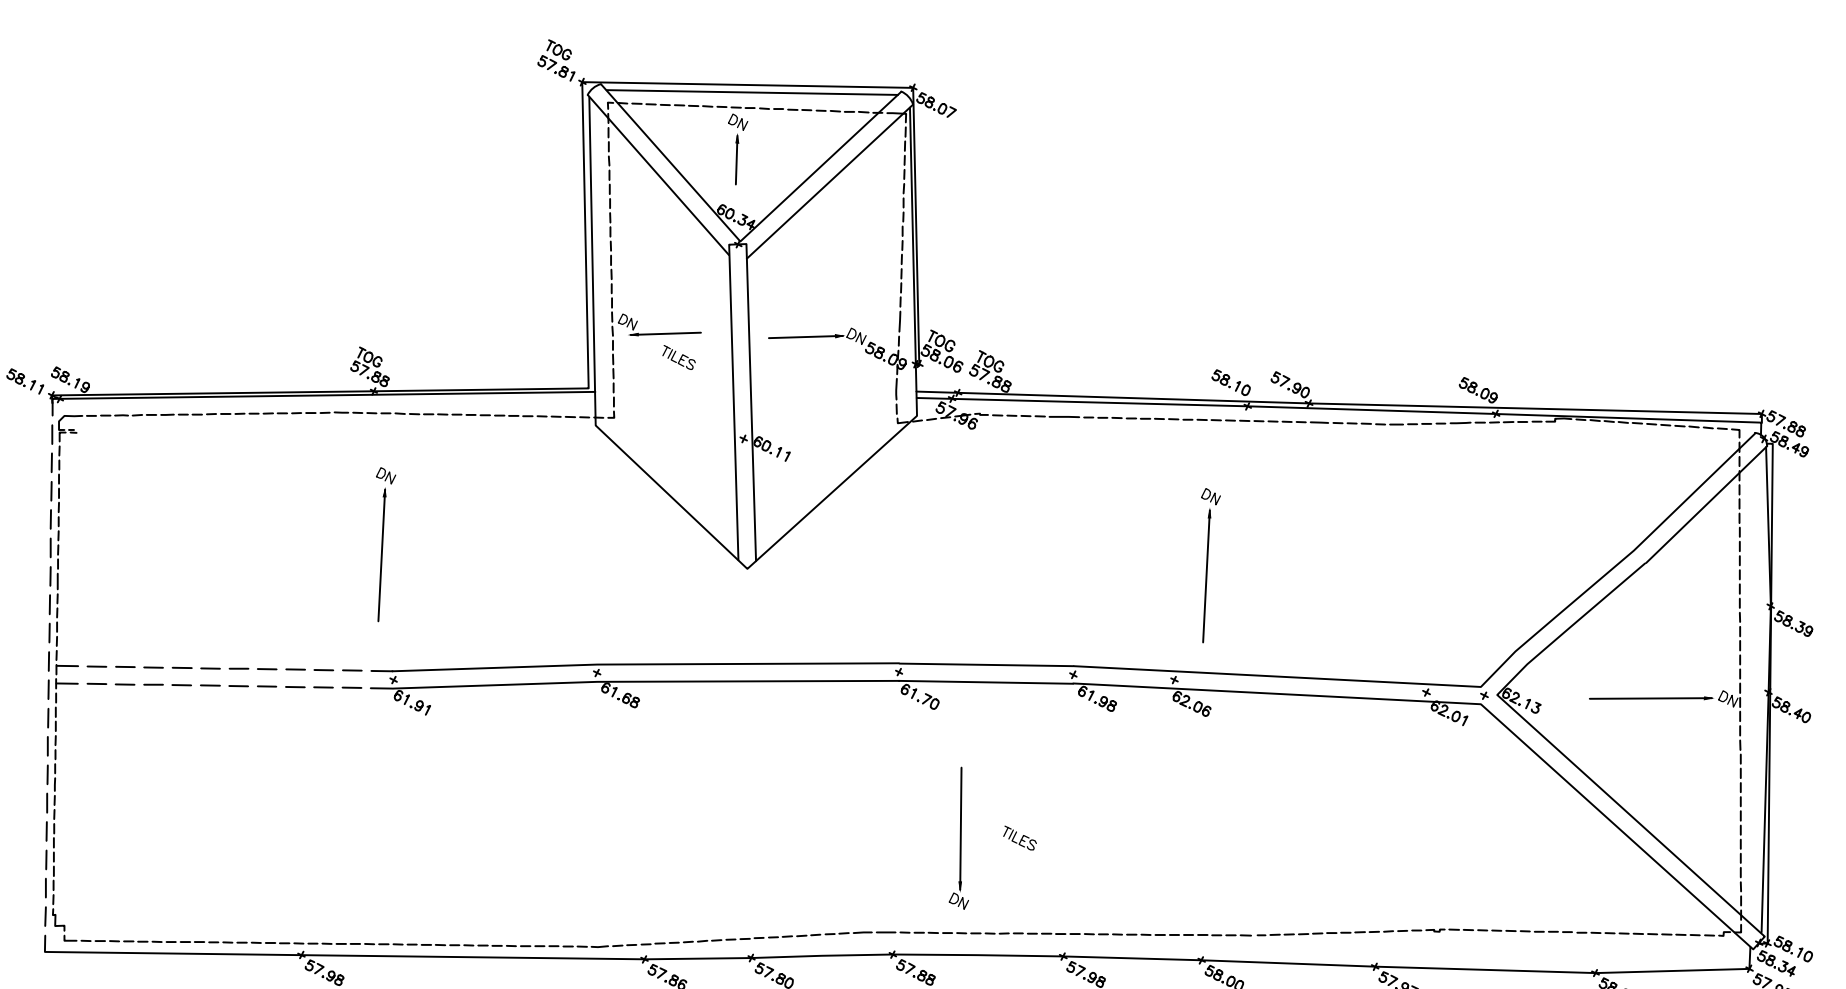

Existing Roof Plan  
scale 1:100 @ A1

- KEY:
- Existing retained - repaired where required
  - Existing removed
  - Existing rebuilt

