



DATE	SCALE	DRAWN BY	CHECKED BY
Mar 2011	As indicated	NPH	MDSO
DRAWING NUMBER			REVISION NO.
20810	AL(41)2051		F

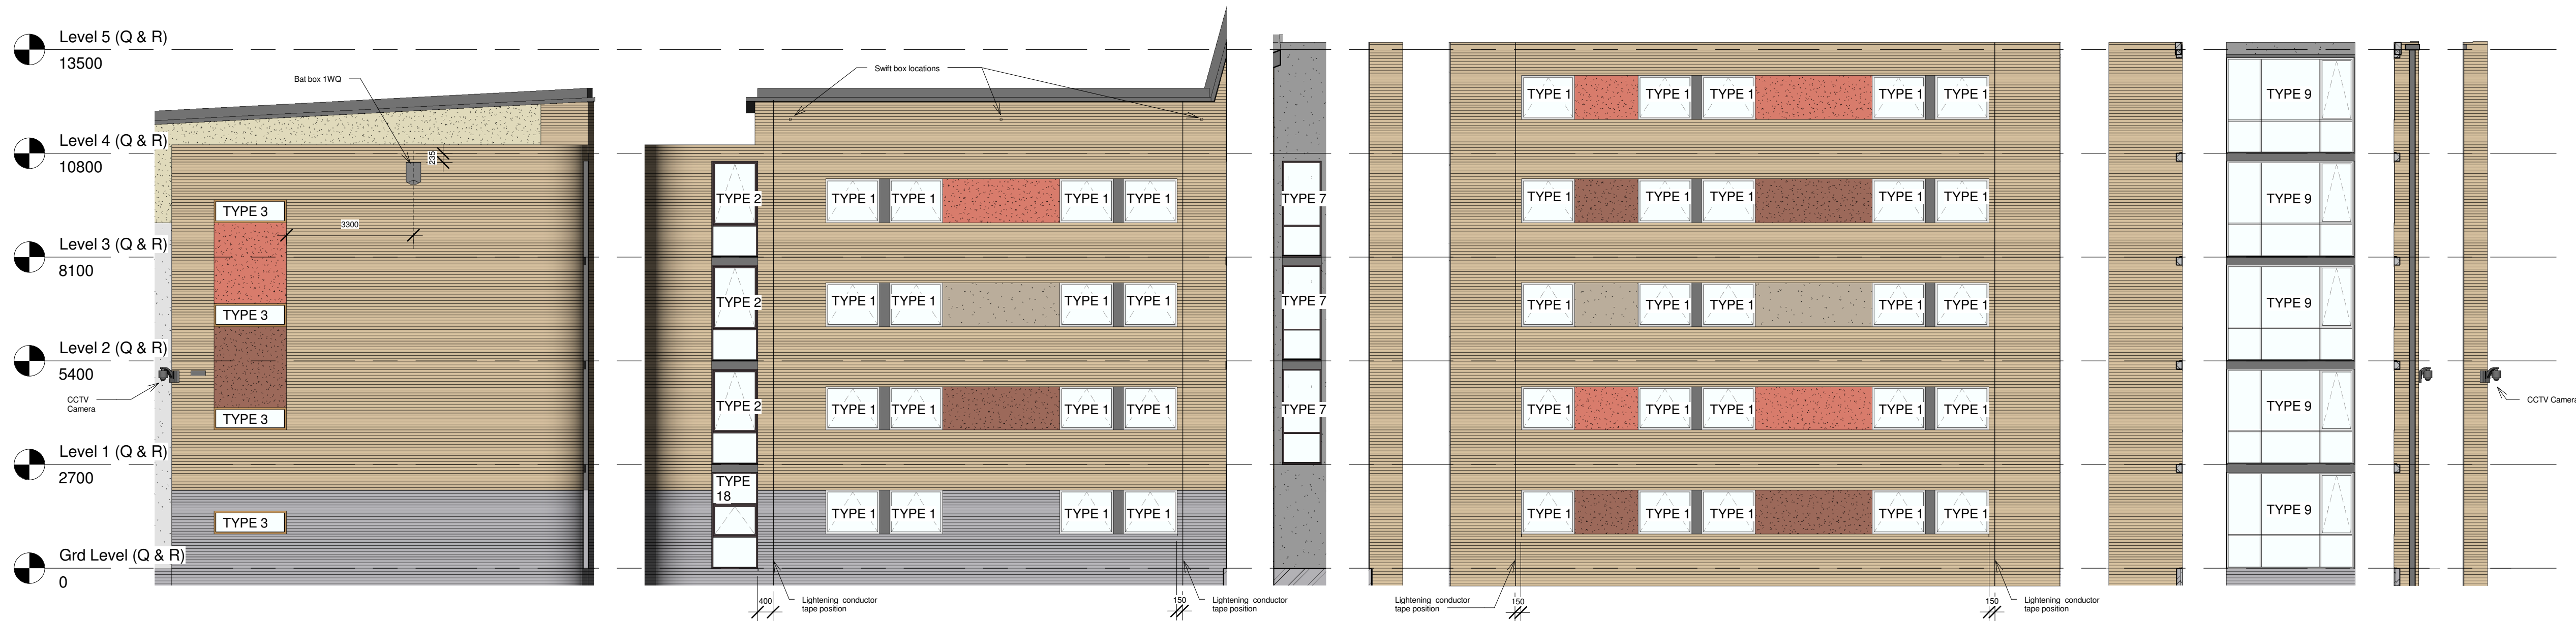

Flattened Elevation: 03
Scale 1:100



Flattened Elevation: 04
Scale 1:100

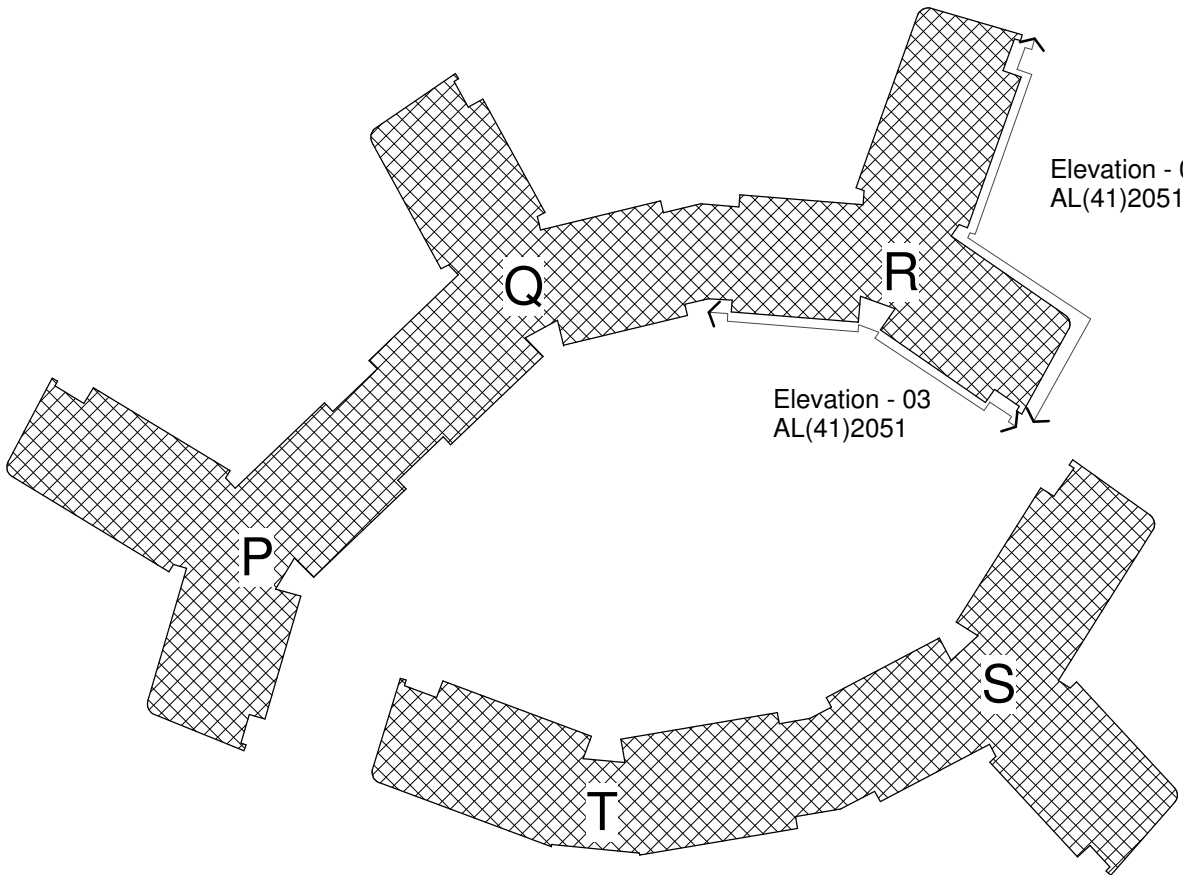

Flattened Elevation Location Tag: 3 & 4

Responsibility is not accepted for errors made by others in scaling from this drawing. All construction information should be taken from figured dimensions only.

0mm 50mm 100mm

A1 Original Sheet Size

NOTES:

RESIDUAL RISK HAZARDS:
Stride Treglown Limited has undertaken an architectural design risk assessment for the elements of work shown on this drawing in accordance with Construction Design Management Regulations 2007. Refer to the Health & Safety risk assessment for further details.

- Window cleaning: A permit to work must be obtained from Building Management prior to work commencing.
- All external windows above ground level are cleaned with the use of tucker poles.
- Maintenance routes have been provided around all accommodation blocks to allow MEWP access to all external walls allowing alternative window cleaning methods to be adopted. Relevant H&S statements are to be submitted by specialists to UoR prior to works starting.
- For all other maintenance work scaffolding or hydraulic platforms should be used with appropriate guarding and toe boards. In all cases a work zone with warning notices should be marked off prior to work commencing.

Childs Legend:

- Plastered exterior: col. 36217 (tinted white)
- Plastered exterior: col. 37105 (kitchens/cores)
- Plastered exterior: col. 32235 (top storey)
- Plastered exterior: col. 32441 (infill panel)
- Plastered exterior: col. 32310 (infill panel)
- Plastered exterior: col. 32233 (infill panel)
- Gebrik: Amsterdam SR90-23 (Y111 Mortar)
- Gebrik: Slate Brindle SR12-03 (Y14 Mortar)
- Roofing
- Insulated metal panel

01.03.2012	G	SJW	MDSO	FINAL ISSUE
04.07.2011	F	SJW	MDSO	Bar & swift boxes added to elevations following meeting with ecologist 01.07.2011.
16.05.2011	E	SJW	DJE	AOV openable area reduced to allow easy access for maintenance and accord with strategy per Phase 1 - refer email 13.05.2011.
04.05.2011	D	SJW	DJE	Type 7 window deleted.
18.03.2011	C	DJE	SJW	Window types revised. Types 17 & 18 added
15.03.2011	B	SJW	MDSO	STO render colours added to legend.
07.03.2011	A	SJW	MDSO	CONSTRUCTION ISSUE
date	rev	name	chk	note

MORGAN SINDALL


University of Reading
Facilities Management Directorate,
Whiteknights, PO Box 235, Reading, RG6 6BW
Tel. 0118 378 8958 Fax. 0118 975 3499

Job Number	Building No.	Code	Drawing No.	REV.
0760298	W181	CB	XXX	RA

Architecture Town Planning Interior Design Building Surveying Landscape Design Graphic Design
3 Cosser Street, London, SE1 7BU
T 020 7401 0700 F 020 7401 0701 www.stridetreglown.co.uk

PROJECT
University of Reading: Whiteknights Campus
Halls & Catering Redevelopment
Student Accommodation
New Halls - Phase 2

DRAWING TITLE			
Childs Hall Flattened Elevations 3 & 4			
DATE	SCALE	DRAWN BY	CHECKED BY
Mar 2011	As indicated	NPH	MDSO
DRAWING NUMBER	REVISION NO.		
20810	AL(41)2052		G

 

A1 Original Sheet Size

RESIDUAL RISK HAZARDS:
Stride Treglown Limited has undertaken an architectural design risk assessment for the elements of work shown on this drawing in accordance with Construction Design Management Regulations 2007. Refer to the Health & Safety risk assessment for further details.

- Window cleaning: A permit to work must be obtained from Building Management prior to work commencing
- All external windows above ground level are cleaned with the use of tucker poles.
- Maintenance routes have been provided around all accommodation blocks to allow MEWP access to all external walls allowing alternative window cleaning methods to be adopted. Relevant H&S statements are to be submitted by specialists to UoP prior to works starting.
 - For all other maintenance work scaffolding or hydraulic platforms should be used with appropriate guarding and toe boards. In all cases a work zone with warning notices should be marked off prior to work commencing.

 Plastered exterior:
col. 36217 (tinted white) Plastered exterior:
col. 37105 (kitchens/cores) Plastered exterior:
col. 32235 (top storey)

 Plastered exterior:
col. 32441 (infill panel)

 Plastered exterior:
col. 32310 (infill panel)

 Plastered exterior:
col. 32233 (infill panel)

 Gebrik: Amsterdam
SR90-23 (Y111 Mortar)

 Gebrik: Slate Brindle SR12-03
(Y14 Mortar)

 Roofing

■ Insulated metal panel

date	rev	name	chk	note
01.03.2012	G	SJM	MDSO	FINAL ISSUE
21.10.2011	F	SJM	MDSO	CCTV positions adjusted per Hudson Dick email instruction 30.09.2011
04.07.2011	E	SJM	MDSO	Bat & swift boxes added to elevations following meeting with ecologist 01.07.2011
04.05.2011	D	SJM	DJE	ADV note adjusted to align with Vellac fire area.
18.03.2011	C	DJE	SJM	Window types (revised) type 17 & 18 added
15.03.2011	B	SJM	MDSO	STO render colours added to legend.
03.07.2011	A	SJM	MDSO	CONSTRUCTION ISSUE




Architecture Town Planning Interior Design Building Surveying Landscape Design Graphic Design

3 Cosser Street, London, SE1 7BU
T 020 7401 0700 F 020 7401 0701 www.stridetreglown.co.uk


PROJECT
University of Reading: Whiteknights Campus
Halls & Catering Redevelopment
Student Accommodation
New Halls - Phase 2

Childs Hall
Flattened Elevations 5 & 6

DATE	SCALE	DRAWN BY	CHECKED BY
Mar 2011	As indicated	NPH	MDSO
DRAWING NUMBER			REVISION NO.
20810	AL(41)2053		G

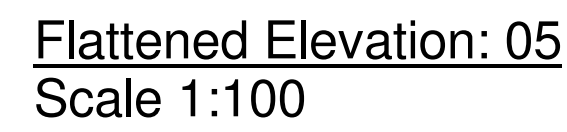


Flattened Elevation: 06
Scale 1:100

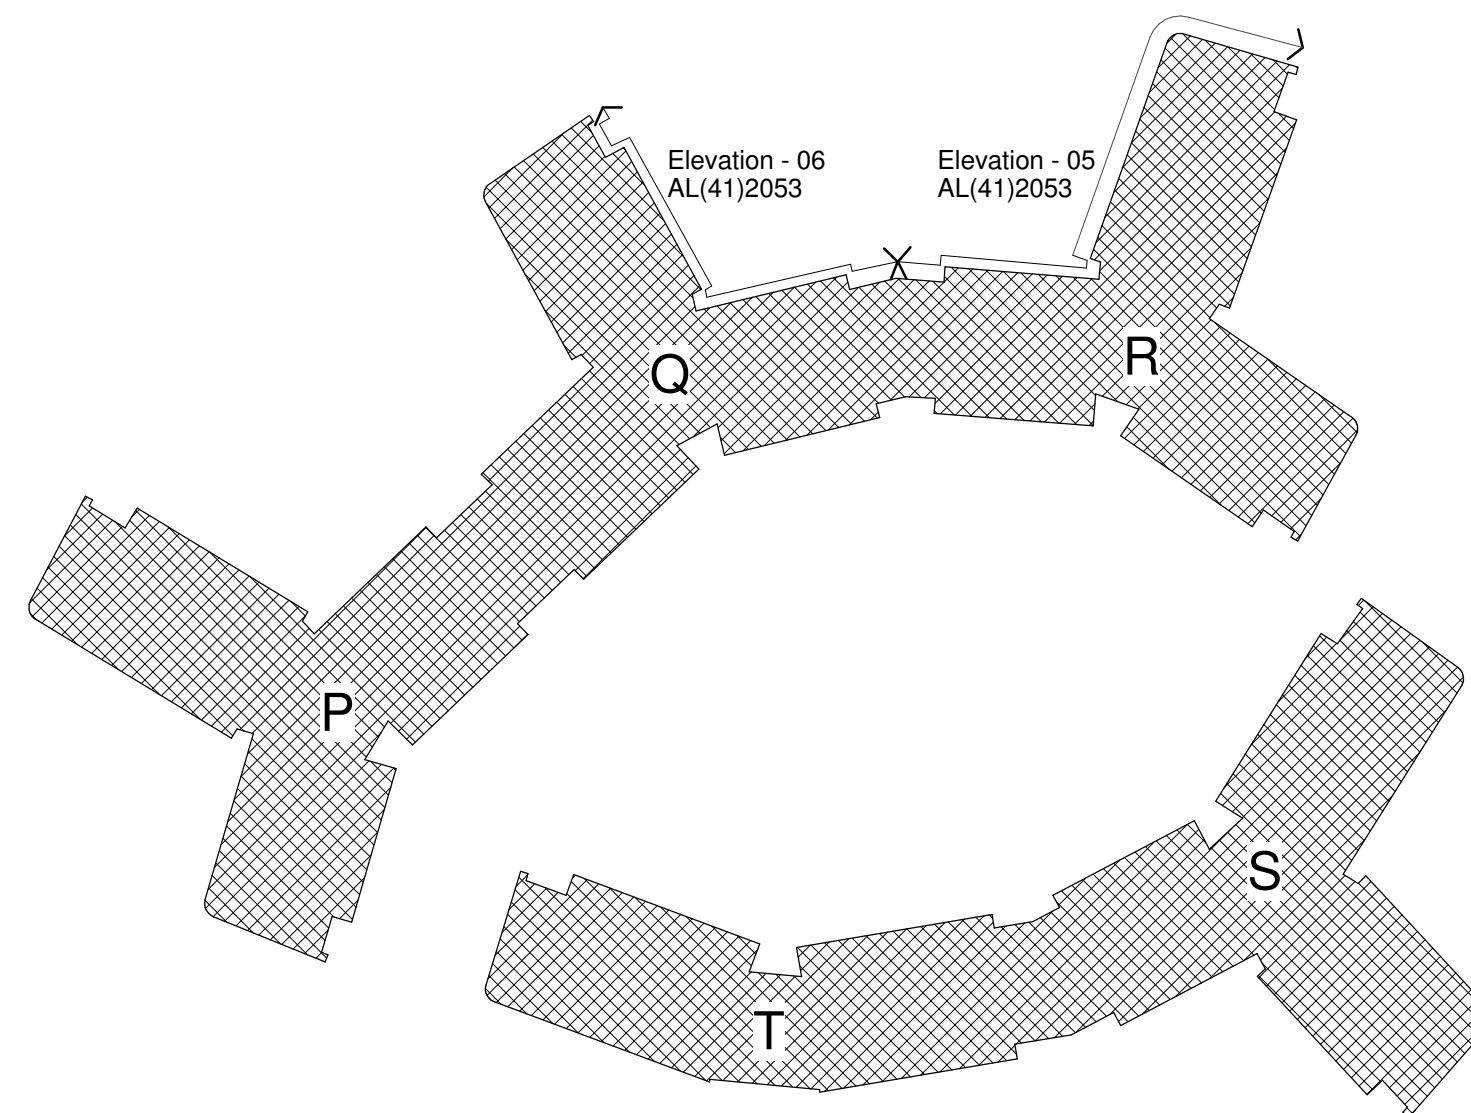


Flattened Elevation Location Tag: 5 & 6



Flattened Elevation: 07
Scale 1:100

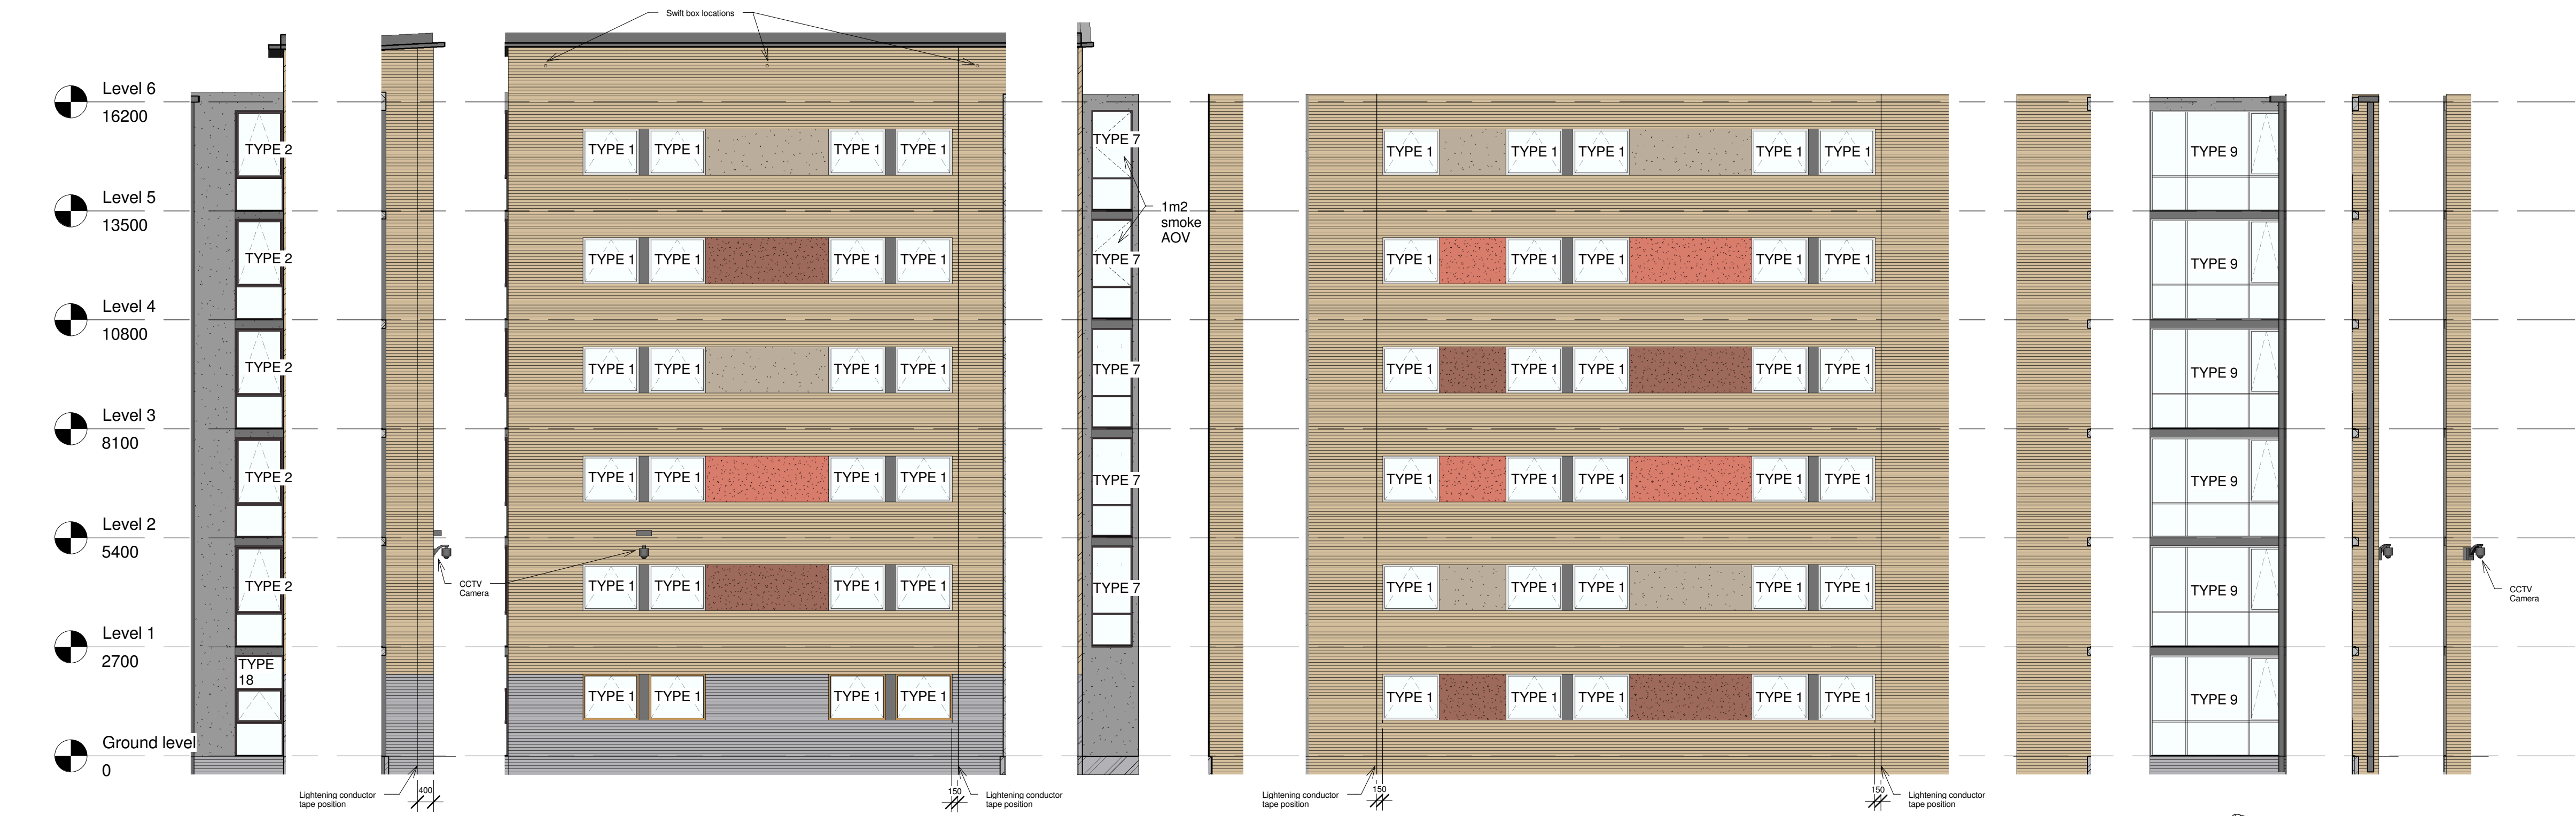


Flattened Elevation: 08
Scale 1:100

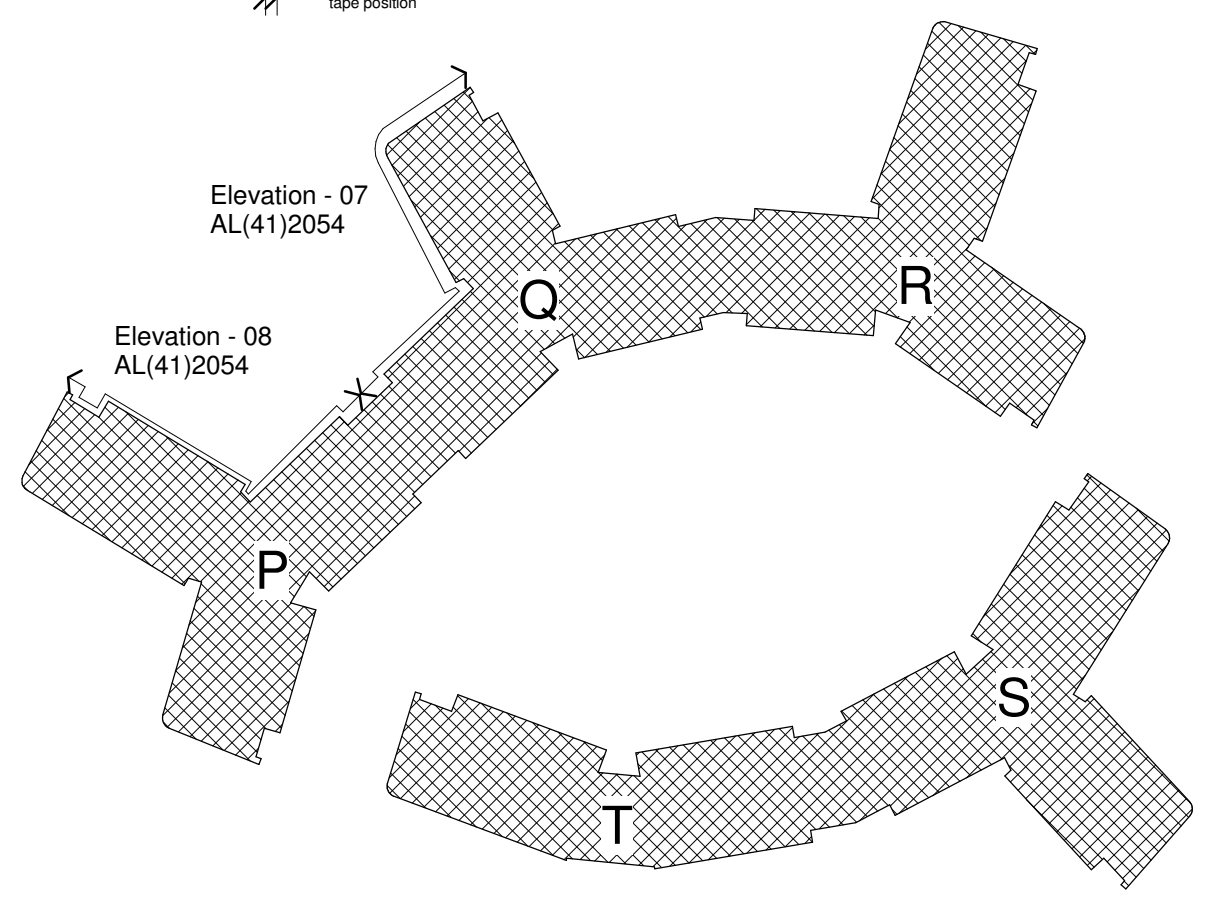

Flattened Elevation Location Tag: 7 & 8

Responsibility is not accepted for errors made by others in scaling from this drawing. All construction information should be taken from figured dimensions only.

 

A1 Original Sheet Size

NOTES:

RESIDUAL RISK HAZARDS:
Stride Treglown Limited has undertaken an architectural design risk assessment for the elements of work shown on this drawing in accordance with Construction Design Management Regulations 2007. Refer to the Health & Safety risk assessment for further details.

- Window cleaning: A permit to work must be obtained from Building Management prior to work commencing.
- All external windows above ground level are cleaned with the use of tucker poles.
- Maintenance routes have been provided around all accommodation blocks to allow MEWP access to all external walls allowing alternative window cleaning methods to be adopted.
- Relevant H&S statements are to be submitted by specialists to UoR prior to works starting.
- For all other maintenance work scaffolding or hydraulic platforms should be used with appropriate guarding and toe boards. In all cases a work zone with warning notices should be marked off prior to work commencing.

- Childs Legend:
- Plastered exterior: col. 36217 (tinted white)
 - Plastered exterior: col. 37105 (kitchens/cores)
 - Plastered exterior: col. 32235 (top storey)
 - Plastered exterior: col. 32441 (infill panel)
 - Plastered exterior: col. 32310 (infill panel)
 - Plastered exterior: col. 32233 (infill panel)
 - Gebrik: Amsterdam SR90-23 (Y111 Mortar)
 - Gebrik: Slate Brindle SR12-03 (Y14 Mortar)
 - Roofing
 - Insulated metal panel

01.03.2012	G	SJW	MDSO	FINAL ISSUE
21.10.2011	F	SJW	MDSO	CCTV positions adjusted per Hudson Dick email instruction 30.09.2011
04.07.2011	E	SJW	MDSO	Bar & self lockers added to elevations following meeting with ecology 01.07.2011.
04.05.2011	D	SJW	DJE	Window Type 7 deleted. ADV note adjusted to align with Velfac free area.
18.03.2011	C	DJE	SJW	Window types revised. Types 17 & 18 added.
15.03.2011	B	SJW	MDSO	STO render colours added to legend.
07.03.2011	A	SJW	MDSO	CONSTRUCTION ISSUE
date	rev	name	chk	note

MORGAN SINDALL

University of Reading
Facilities Management Directorate,
Whiteknights, PO Box 235, Reading, RG6 6BW
Tel. 0118 378 8958 Fax. 0118 975 3499


Job Number	Building No.	Code	Drawing No.	REV.
0760298	W998	CB	XXX	RA

Architecture Town Planning Interior Design Building Surveying Landscape Design Graphic Design
3 Cosser Street, London, SE1 7BU
T 020 7401 0700 F 020 7401 0701 www.stridetreglown.co.uk


PROJECT
University of Reading: Whiteknights Campus
Halls & Catering Redevelopment
Student Accommodation
New Halls - Phase 2

DRAWING TITLE
**Childs Hall
Flattened Elevations 7 & 8**


DATE	SCALE	DRAWN BY	CHECKED BY
Mar 2011	As indicated	NPH	MDSO
DRAWING NUMBER	REVISION NO.		
20810	AL(41)2054	G	

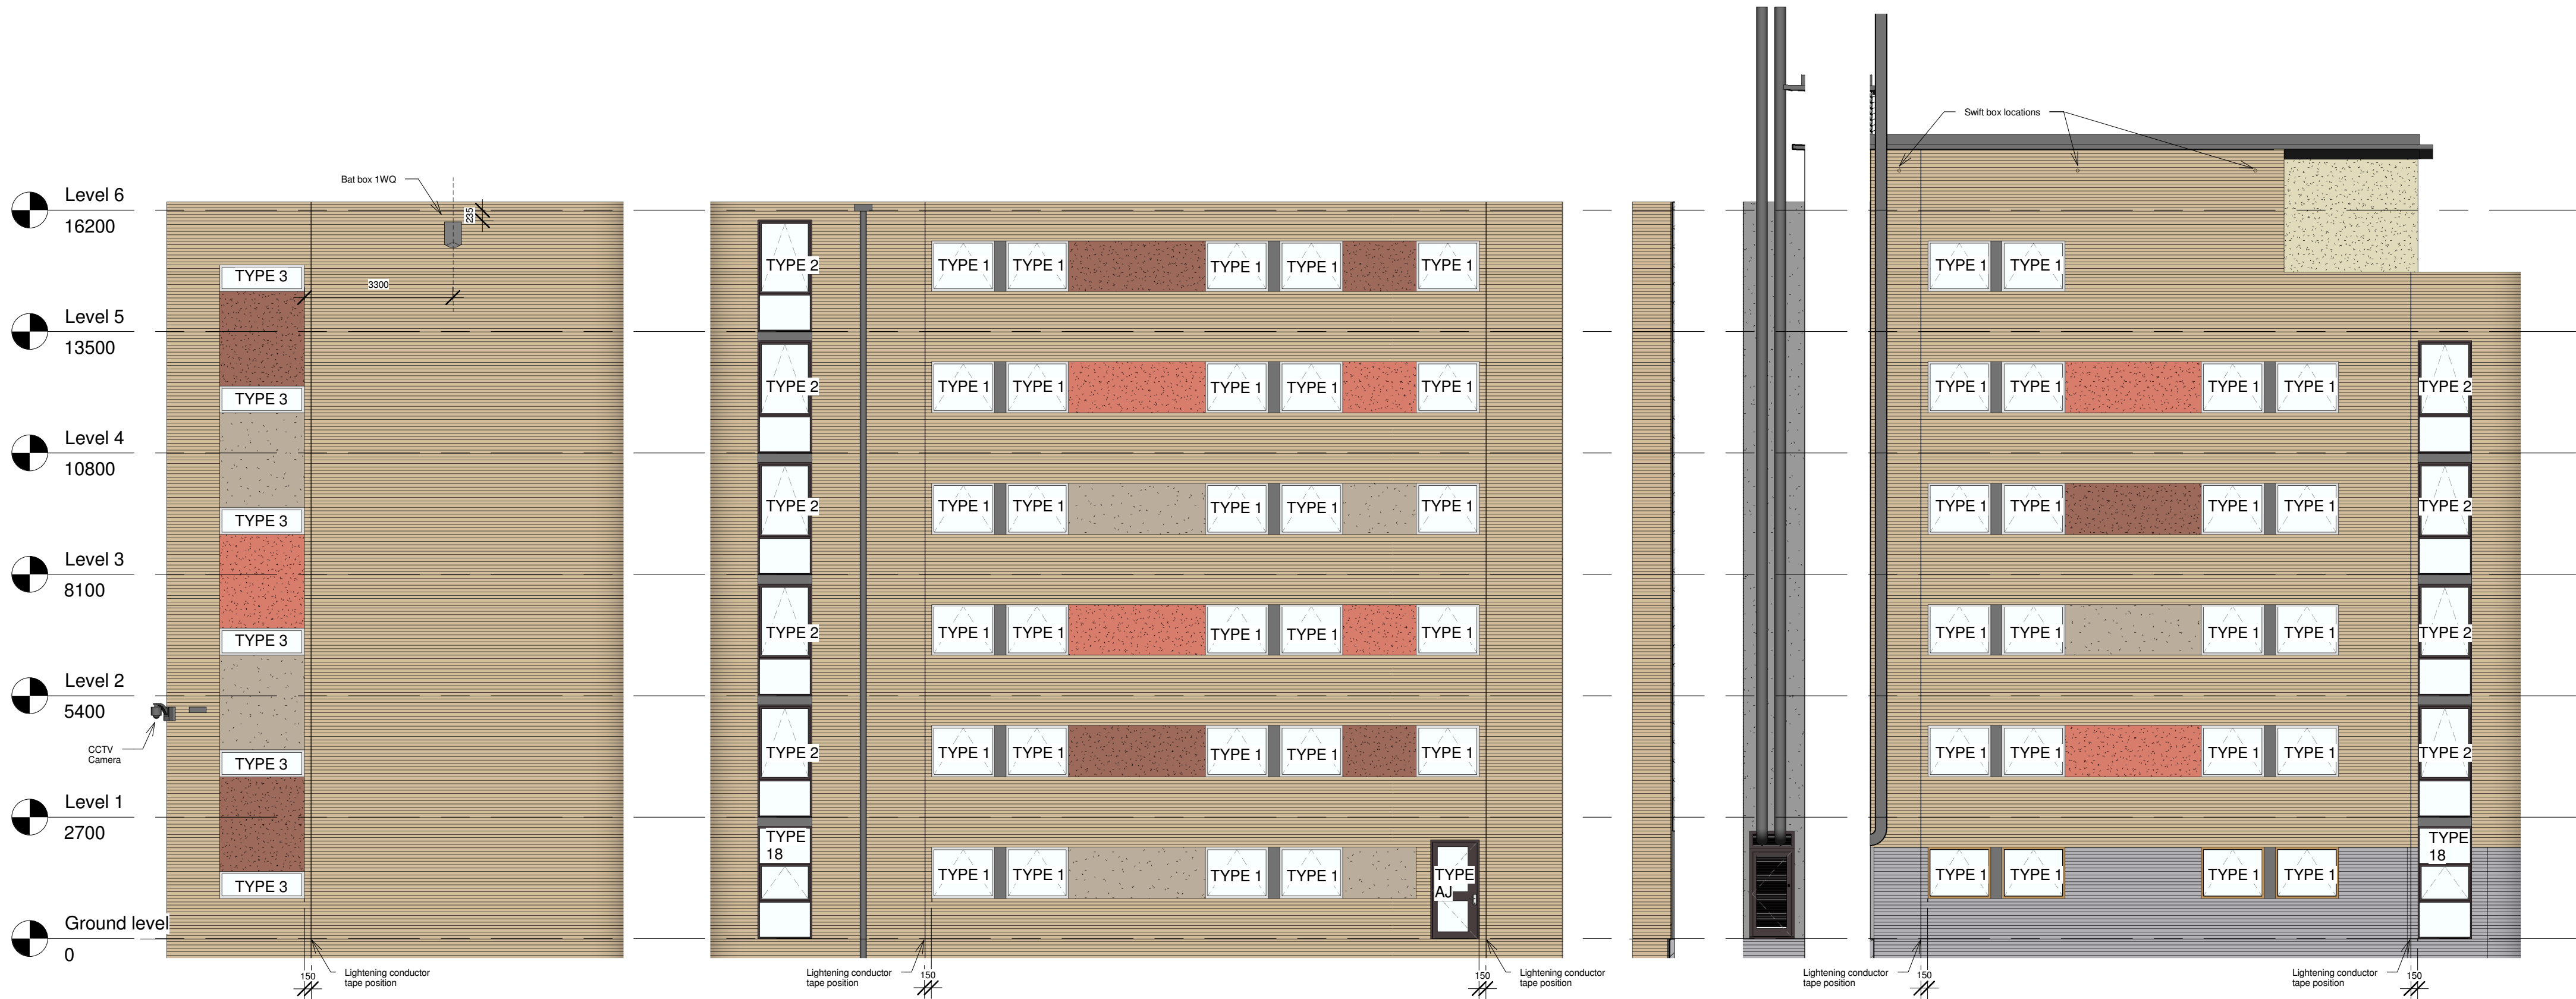

Flattened Elevation: 09
Scale 1:100

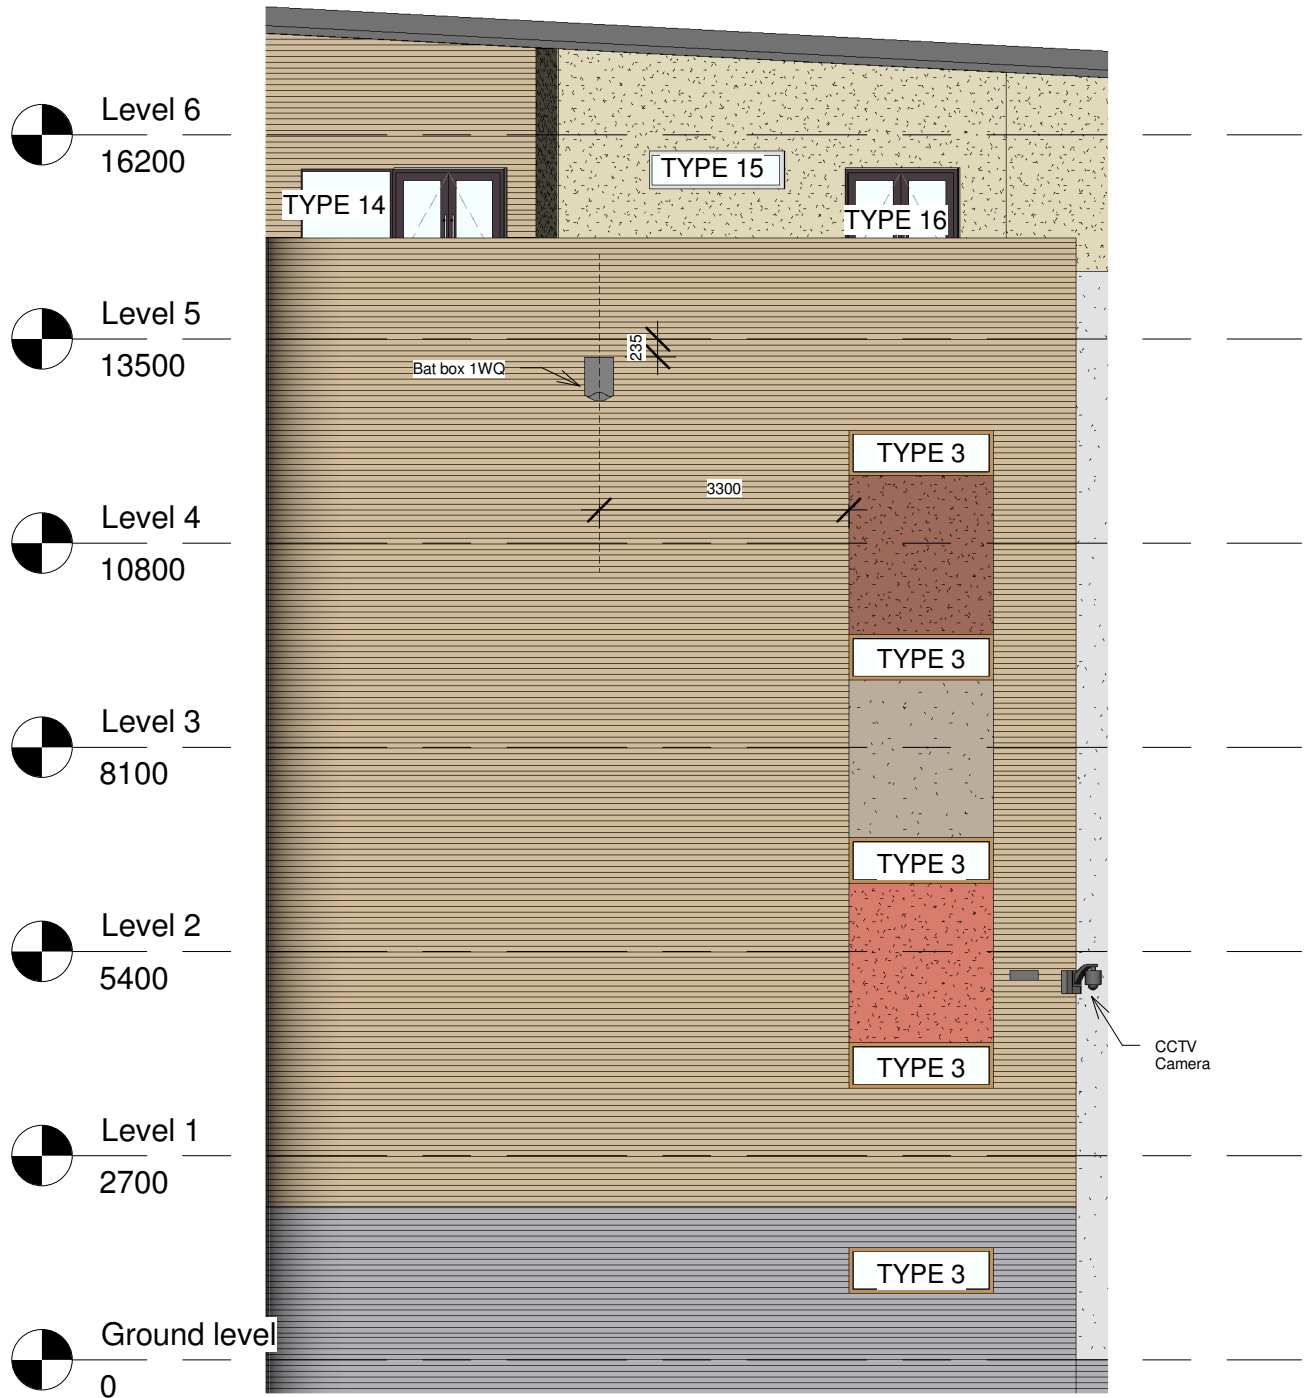

Flattened Elevation: 10
Scale 1:100

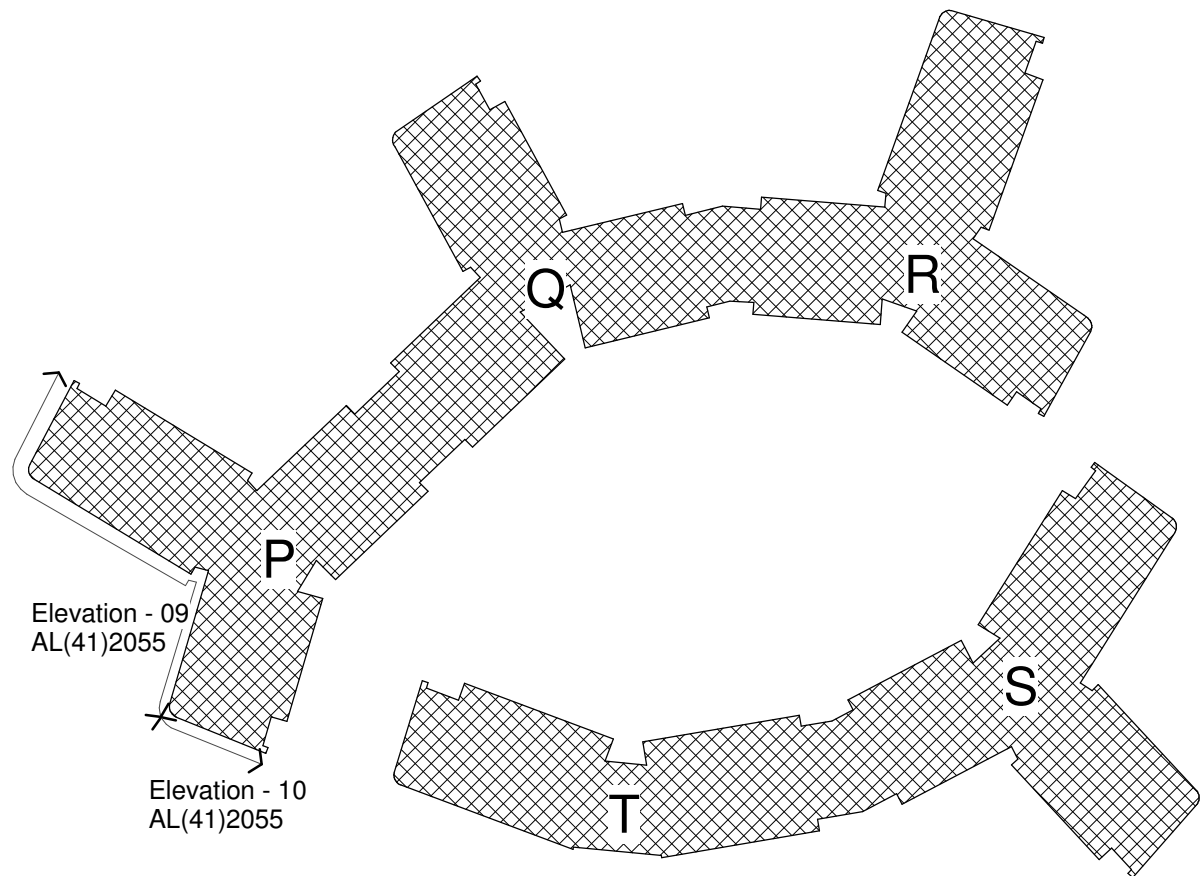

Flattened Elevation Location Tag: 9 & 10

Responsibility is not accepted for errors made by others in scaling from this drawing. All construction information should be taken from figured dimensions only.

0mm 50mm 100mm

A1 Original Sheet Size

NOTES:

RESIDUAL RISK HAZARDS:
Stride Treglown Limited has undertaken an architectural design risk assessment for the elements of work shown on this drawing in accordance with Construction Design Management Regulations 2007. Refer to the Health & Safety risk assessment for further details.

- Window cleaning: A permit to work must be obtained from Building Management prior to work commencing.
- All external windows above ground level are cleaned with the use of ladder poles. Maintenance routes have been provided around all accommodation blocks to allow M&MPP access to all external walls allowing alternative window cleaning methods to be adopted. Relevant H&S statements are to be submitted by specialists to UoR prior to works starting.
- For all other maintenance work scaffolding or hydraulic platforms should be used with appropriate guarding and toe boards. In all cases a work zone with warning notices should be marked off prior to work commencing.

Childs Legend:

- Plastered exterior: col. 36217 (tinted white)
- Plastered exterior: col. 37105 (kitchens/cores)
- Plastered exterior: col. 32235 (top storey)
- Plastered exterior: col. 32441 (infill panel)
- Plastered exterior: col. 32310 (infill panel)
- Plastered exterior: col. 32233 (infill panel)
- Gebrick: Amsterdam SR90-23 (Y111 Mortar)
- Gebrick: Slate Brindle SR12-03 (Y14 Mortar)
- Roofing
- Insulated metal panel

01.03.2012	G	S&W	MDSO	FINAL ISSUE
31.08.2011	F	S&W	MDSO	DCR-007 update - Type 1 window replaced with Type AJ door.
04.07.2011	E	S&W	MDSO	But & swift boxes added to elevations following meeting with ecologist 01.07.2011.
05.05.2011	D	S&W	MDSO	Window type 16 identified
18.03.2011	C	DJE	S&W	Window types revised: types 17 & 18 added
15.03.2011	B	S&W	MDSO	STO render colours added to legend.
07.03.2011	A	S&W	MDSO	CONSTRUCTION ISSUE
date	rev	name	chk	note

MORGAN SINDALL

University of Reading
Facilities Management Directorate,
Whiteknights, PO Box 235, Reading, RG6 6BW
Tel. 0118 378 8958 Fax. 0118 975 3499

Job Number	Building No.	Code	Drawing No.	REV.
0760298	W179	CB	XXX	RA

Stride Treglown

Architecture Town Planning Interior Design Building Surveying Landscape Design Graphic Design
3 Cosser Street, London, SE1 7BU
T 020 7401 0700 F 020 7401 0701 www.stridetreglown.co.uk

PROJECT
University of Reading: Whiteknights Campus
Halls & Catering Redevelopment
Student Accommodation
New Halls - Phase 2

DRAWING TITLE			
Childs Hall Flattened Elevations 9 & 10			
DATE	SCALE	DRAWN BY	CHECKED BY
Mar 2011	As indicated	NPH	MDSO
DRAWING NUMBER	REVISION NO.		
20810	AL(41)2055		G

Responsibility is not accepted for errors made by others in scaling from this drawing. All construction information should be taken from figured dimensions only.

0mm 50mm 100mm

A1 Original Sheet Size

NOTES:

RESIDUAL RISK HAZARDS:
Stride Treglown Limited has undertaken an architectural design risk assessment for the elements of work shown on this drawing in accordance with Construction Design Management Regulations 2007. Refer to the Health & Safety risk assessment for further details.

- Window cleaning: A permit to work must be obtained from Building Management prior to work commencing.
- All external windows above ground level are cleaned with the use of tucker poles.
- Maintenance routes have been provided around all accommodation blocks to allow MEWP access to all external walls allowing alternative window cleaning methods to be adopted.
- Relevant H&S statements are to be submitted by specialists to UoR prior to works starting.
- For all other maintenance work scaffolding or hydraulic platforms should be used with appropriate guarding and toe boards. In all cases a work zone with warning notices should be marked off prior to work commencing.

Childs Legend:

- Plastered exterior: col. 36217 (tinted white)
- Plastered exterior: col. 37105 (kitchens/cores)
- Plastered exterior: col. 32235 (top storey)
- Plastered exterior: col. 32441 (infill panel)
- Plastered exterior: col. 32310 (infill panel)
- Plastered exterior: col. 32233 (infill panel)
- Gebrik: Amsterdam SR90-23 (Y111 Mortar)
- Gebrik: Slate Brindle SR12-03 (Y14 Mortar)
- Roofing
- Insulated metal panel

01.03.2012	H	SJW	MDSO	FINAL ISSUE
21.10.2011	G	SJW	MDSO	CCTV positions adjusted per Hudson Dick email instruction 30.09.2011
04.07.2011	F	SJW	MDSO	Bar & seat boxes added to elevations following meeting with ecologist 01.07.2011.
16.05.2011	E	SJW	DJE	AOV openable area reduced to allow easy access for maintenance and accord with strategy per Phase 1 - refer email 13.05.2011.
05.05.2011	D	SJW	DJE	AOVs and mechanical fans added to align with fire strategy.
21.03.2011	C	DJE	SJW	Windows altered Type 18 added.
15.03.2011	B	SJW	MDSO	Elevation alteration (window positions) to match GA plans. STO render colours added to legend.
07.03.2011	A	SJW	MDSO	CONSTRUCTION ISSUE
date	rev	name	chk	note

MORGAN SINDALL

**University of Reading**
Facilities Management Directorate,
Whiteknights, PO Box 235, Reading, RG6 6BW
Tel. 0118 378 8958 Fax. 0118 975 3499

Job Number	Building No.	Code	Drawing No.	REV.
0760298	W998	CB	XXX	RA



 **Stride Treglown**


Architecture Town Planning Interior Design Building Surveying Landscape Design Graphic Design
3 Cosser Street, London, SE1 7BU
T 020 7401 0700 F 020 7401 0701 www.stride-treglown.co.uk

PROJECT
University of Reading: Whiteknights Campus
Halls & Catering Redevelopment
Student Accommodation
New Halls - Phase 2


DRAWING TITLE
Childs Hall
Flattened Elevations 11 & 12

DATE	SCALE	DRAWN BY	CHECKED BY
Mar 2011	As indicated	NPH	MDSO
DRAWING NUMBER	REVISION NO.		
20810	AL(41)2056 H		

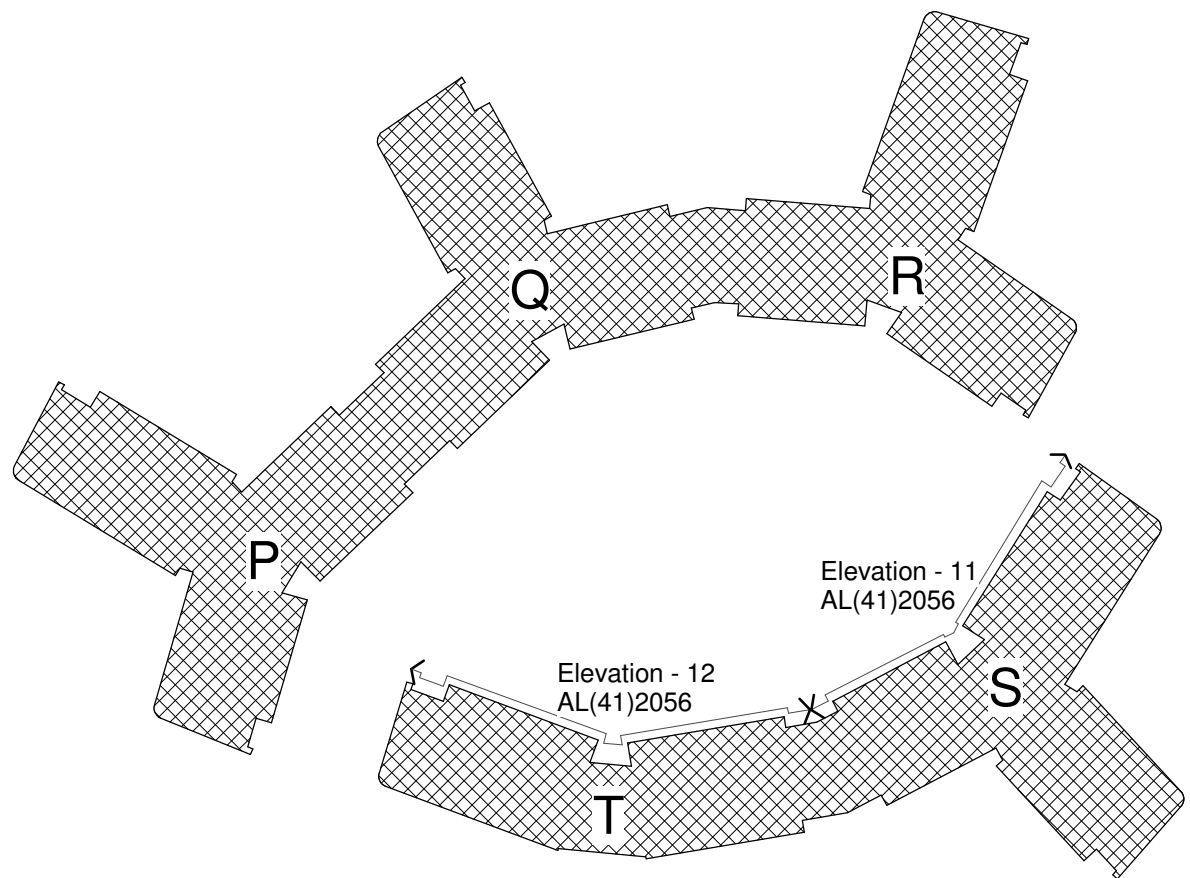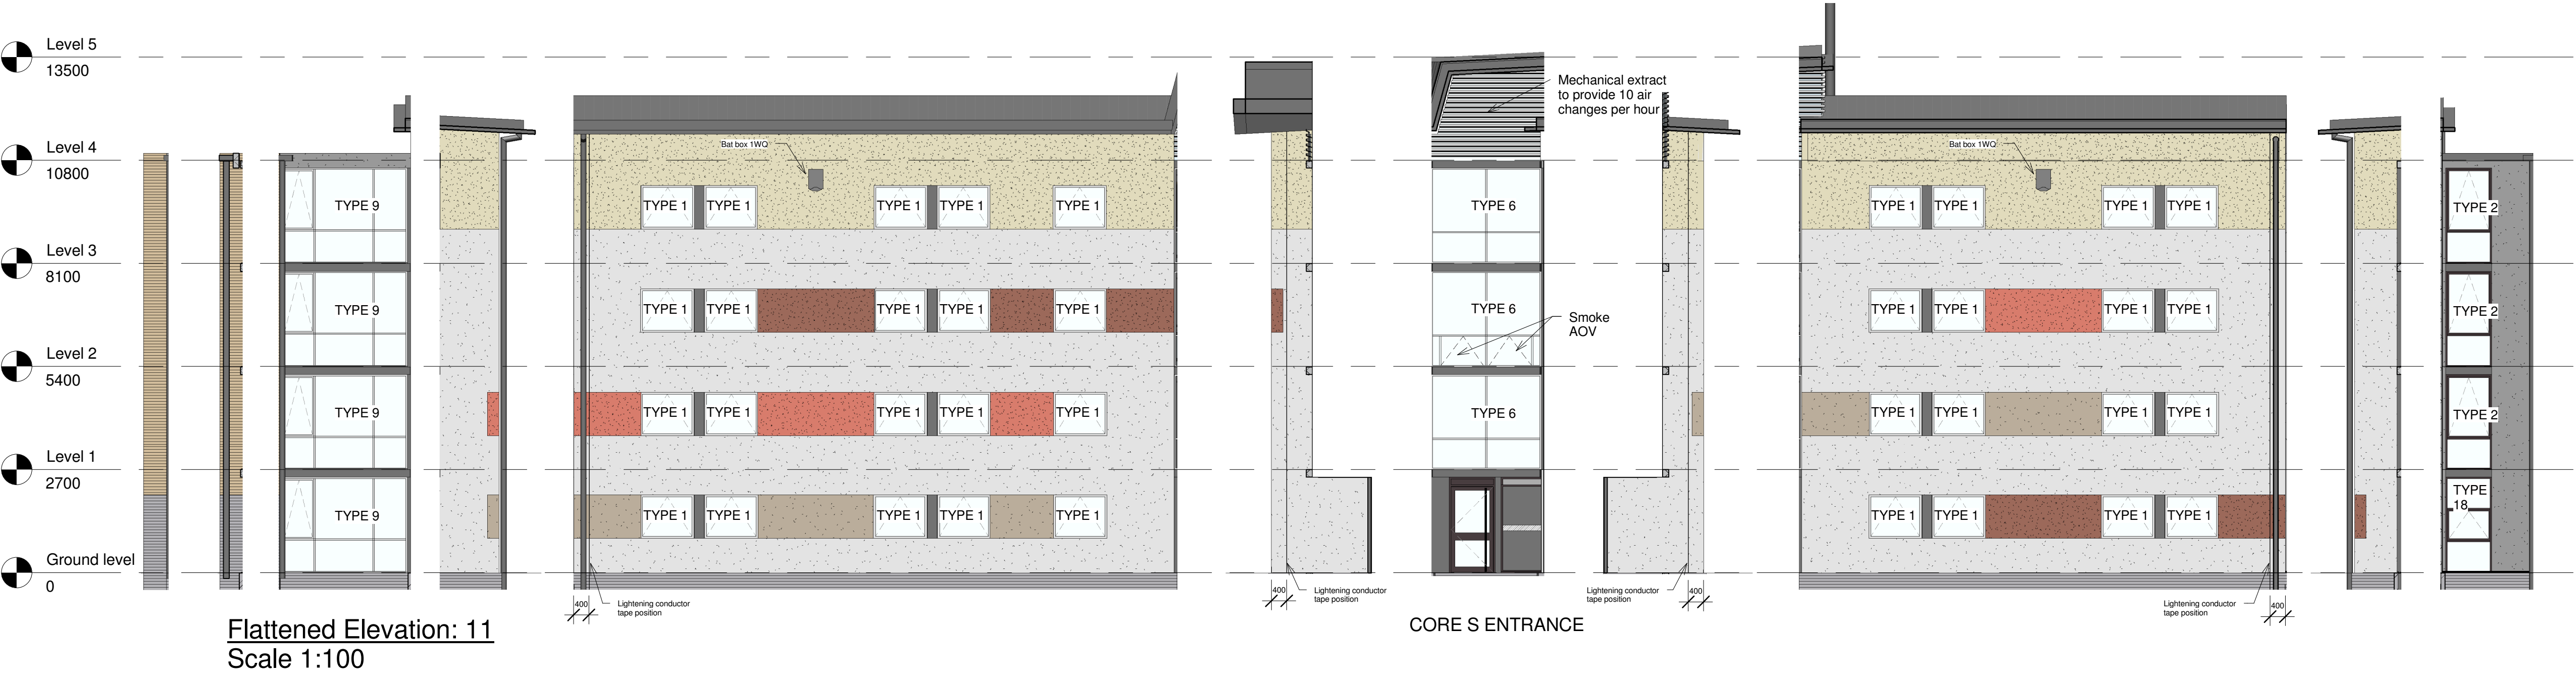

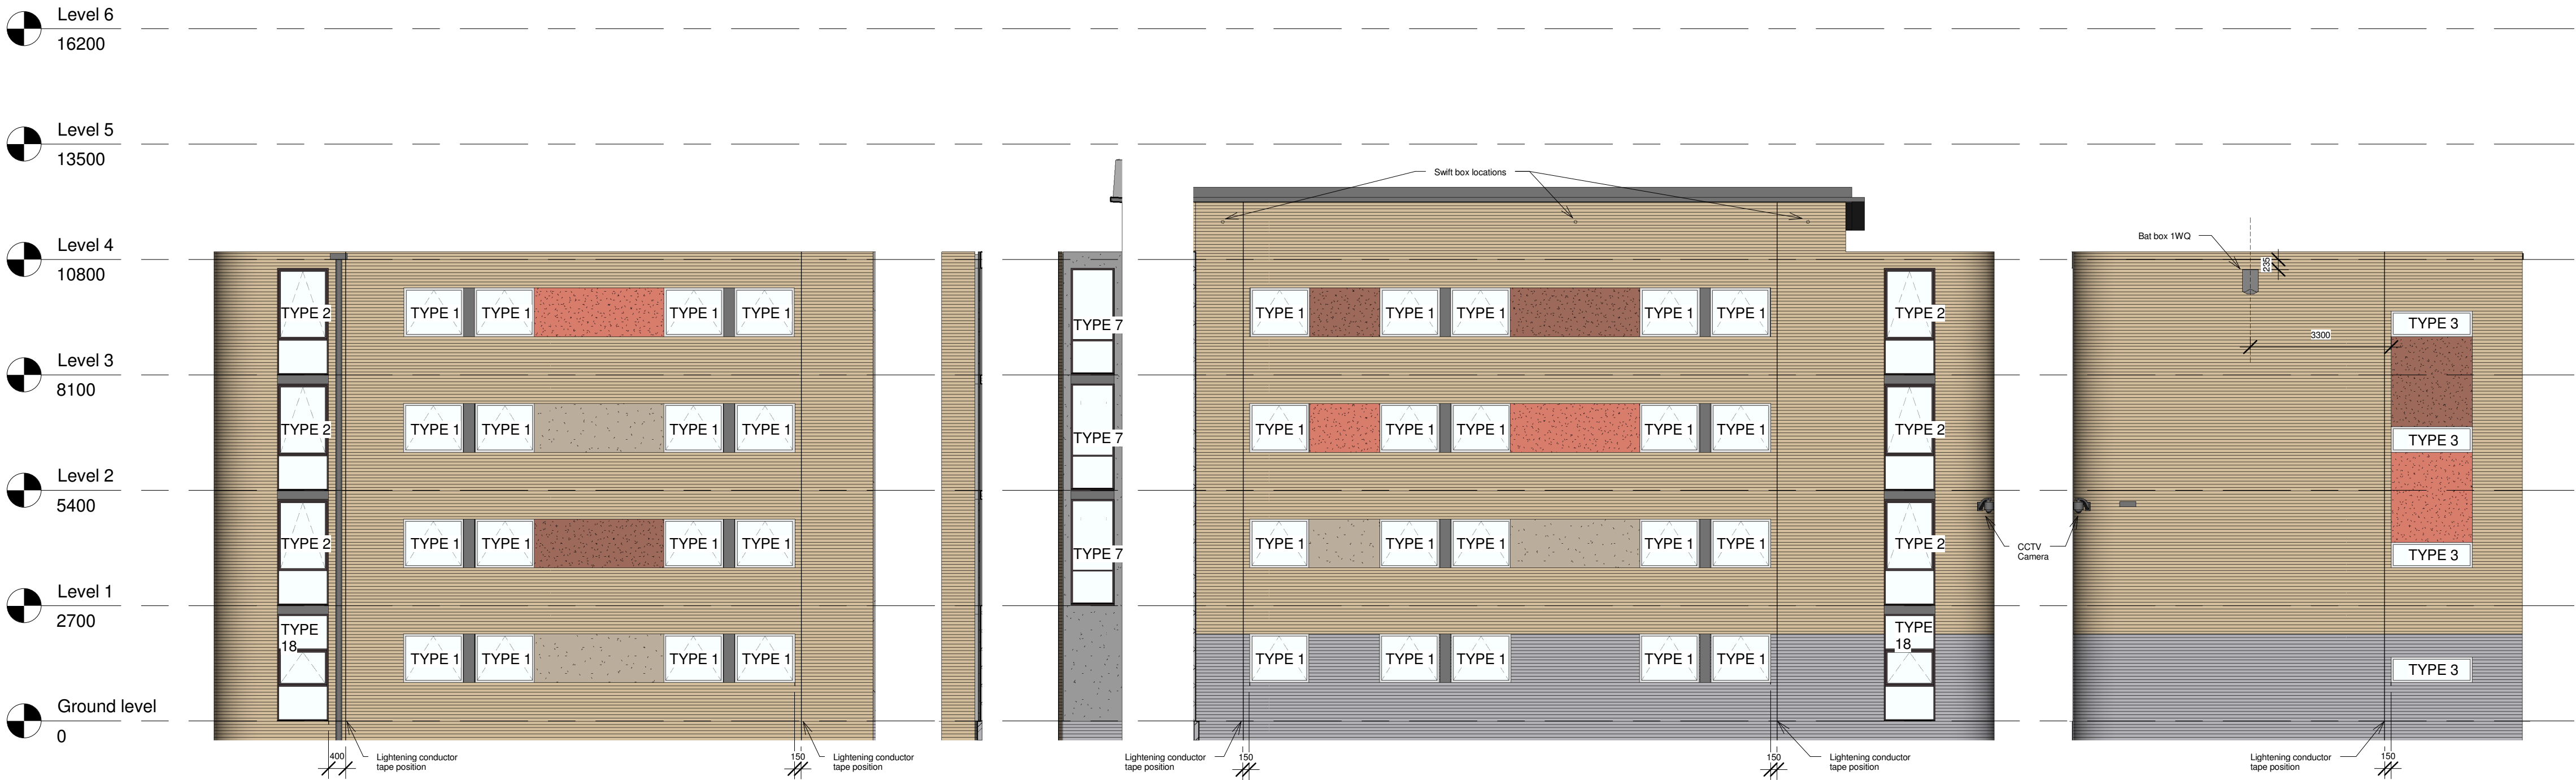

Flattened Elevation: 15
Scale 1:100

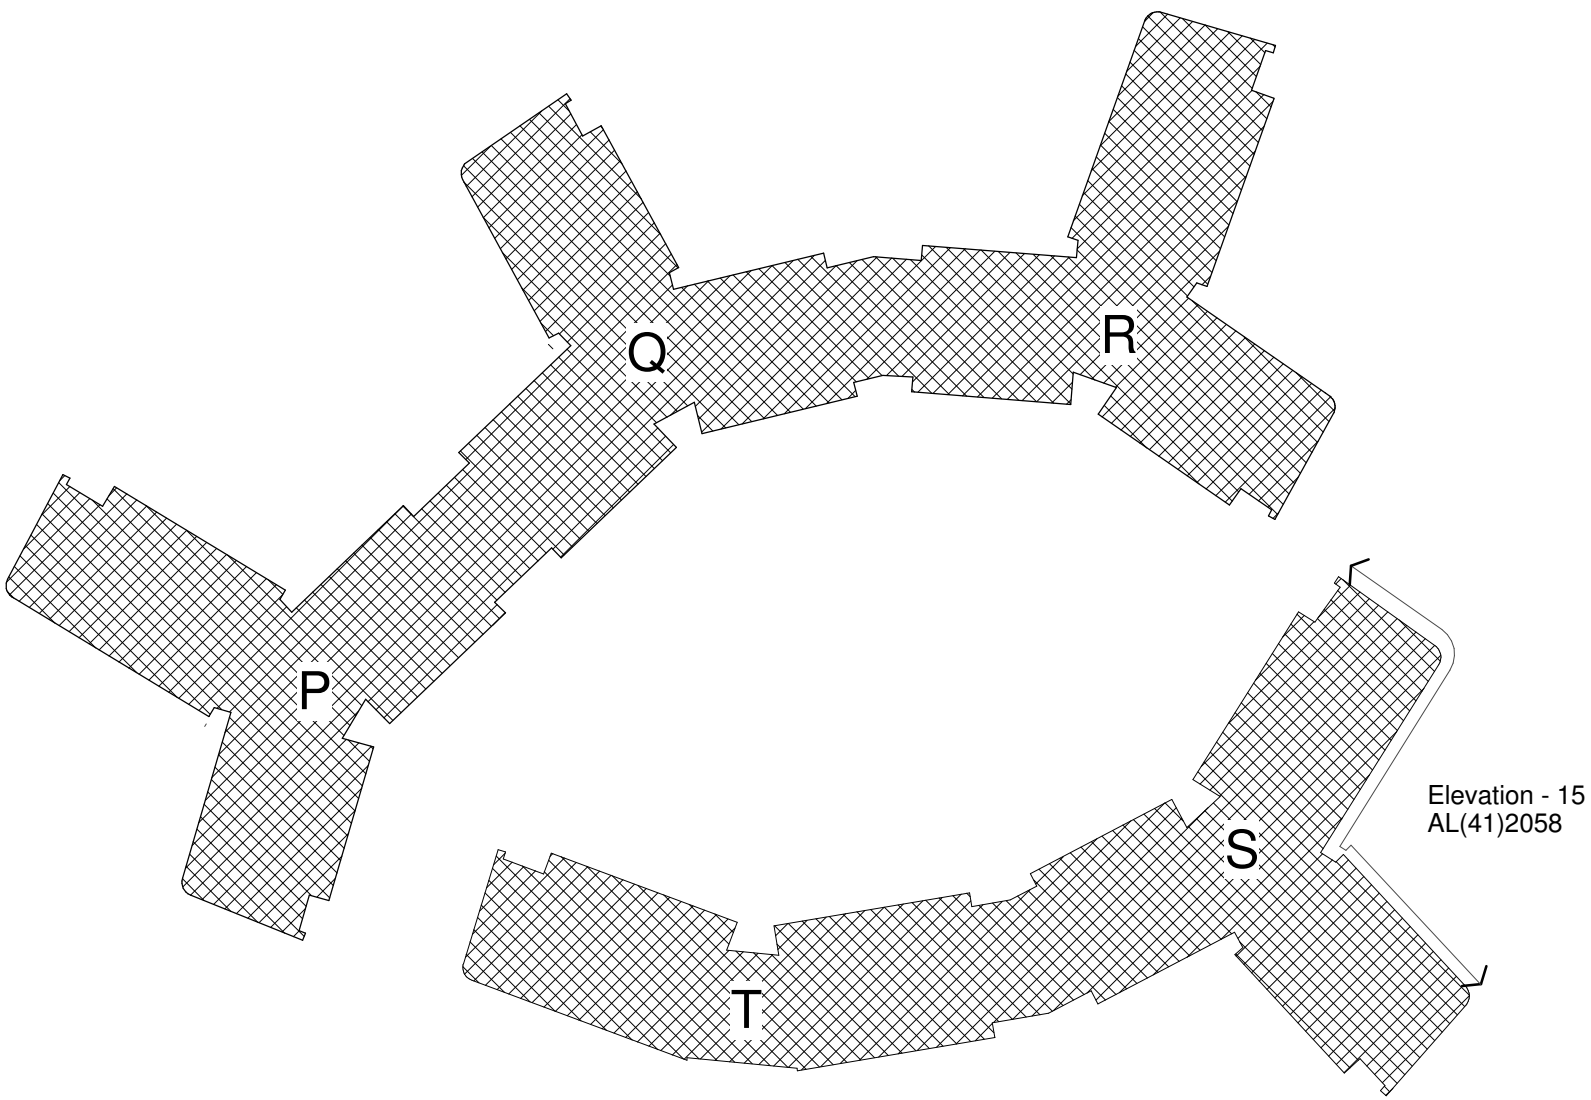

Flattened Elevation Location Tag: 15

Responsibility is not accepted for errors made by others in scaling from this drawing. All construction information should be taken from figured dimensions only.

0mm 50mm 100mm

A1 Original Sheet Size

NOTES:

- RESIDUAL RISK HAZARDS:
Stride Treglown Limited has undertaken an architectural design risk assessment for the elements of work shown on this drawing in accordance with Construction Design Management Regulations 2007. Refer to the Health & Safety risk assessment for further details.
- Window cleaning: A permit to work must be obtained from Building Management prior to work commencing
 - All external windows above ground level are cleaned with the use of tucker poles
 - Maintenance routes have been provided around all accommodation blocks to allow MEWP access to all external walls allowing alternative window cleaning methods to be adopted
 - Relevant H&S statements are to be submitted by specialists to UoR prior to works starting
 - For all other maintenance work scaffolding or hydraulic platforms should be used with appropriate guarding and toe boards. In all cases a work zone with warning notices should be marked off prior to work commencing.

Childs Legend:

- Plastered exterior: col. 36217 (tinted white)
- Plastered exterior: col. 37105 (kitchens/cores)
- Plastered exterior: col. 32235 (top storey)
- Plastered exterior: col. 32441 (infill panel)
- Plastered exterior: col. 32310 (infill panel)
- Plastered exterior: col. 32233 (infill panel)
- Gebruk: Amsterdam SR90-23 (Y111 Mortar)
- Gebruk: Slate Brindle SR12-03 (Y14 Mortar)
- Roofing
- Insulated metal panel

01.03.2012	F	SJW	MDSO	FINAL ISSUE
04.07.2011	E	SJW	MDSO	Bat & swift boxes added to elevations following meeting with ecologist 01.07.2011.
04.05.2011	D	SJW	DJE	AOV note removed from Type 7 window.
21.03.2011	C	DJE	MDSO	Window Type 18 added.
15.03.2011	B	SJW	MDSO	Elevation alteration (window positions) to match GA plans. STO render colours added to legend.
07.03.2011	A	SJW	MDSO	CONSTRUCTION ISSUE
date	rev	name	chk	note

MORGAN
SINDALL



University of
Reading

Facilities Management Directorate,
Whiteknights, PO Box 235, Reading, RG6 6BW
Tel. 0118 378 8958 Fax. 0118 975 3499

Job Number	Building No.	Code	Drawing No.	REV.
0760298	W182	CB	XXX	RA



Stride Treglown

Architecture Town Planning Interior Design Building Surveying Landscape Design Graphic Design
3 Cosser Street, London, SE1 7BU
T 020 7401 0700 F 020 7401 0701 www.stridetreglown.co.uk

PROJECT
University of Reading: Whiteknights Campus
Halls & Catering Redevelopment
Student Accommodation
New Halls - Phase 2

DRAWING TITLE
Childs Hall
Flattened Elevations 15

DATE	SCALE	DRAWN BY	CHECKED BY
Mar 2011	As indicated	NPH	MDSO
DRAWING NUMBER	REVISION NO.		
20810	AL(41)2058	F	

Responsibility is not accepted for errors made by others in scaling from this drawing. All construction information should be taken from figured dimensions only.

0mm 50mm 100mm

A1 Original Sheet Size

NOTES:

RESIDUAL RISK HAZARDS:
Stride Treglown Limited has undertaken an architectural design risk assessment for the elements of work shown on this drawing in accordance with Construction Design Management Regulations 2007. Refer to the Health & Safety risk assessment for further details.

- Window cleaning: A permit to work must be obtained from Building Management prior to work commencing.
- All external windows above ground level are cleaned with the use of tucker poles. Maintenance routes have been provided around all accommodation blocks to allow MEWP access to all external walls allowing alternative window cleaning methods to be adopted. Relevant H&S statements are to be submitted by specialists to UoR prior to works starting.

For all other maintenance works scaffolding or hydraulic platforms should be used with appropriate guarding and toe boards. In all cases a work zone with warning notices should be marked off prior to work commencing.

Mackinder Legend:

- Plastered exterior: col. 36217 (tinted white)
- Plastered exterior: col. 37105 (kitchens/cores)
- Plastered exterior: col. 32235 (top storey)
- Plastered exterior: col. 32441 (infill panel)
- Plastered exterior: col. 32310 (infill panel)
- Plastered exterior: col. 32233 (infill panel)
- Gebrick exterior: Dark red sandfaced CE20-61 (Y2 Mortar)
- Gebrick plinth: SR12-03 Slate Brindle (Y2 Mortar)
- Roofing
- Insulated metal panel

22.07.2010	J	SLW	MO/JO	FINAL ISSUE
09.12.2009	I	SLW	KGR	Detail callout added
07.12.2009	H	KGR	SLW	Added lightning conductor tape and cameras in proximity of level 2
17.11.2009	G	KGR	SLW	Legend altered for ECL email 09-09-2009
29.07.2009	F	SPW	SLW	EXTERIOR CLADDING CHANGE TO GEBRIK. OPENING WINDOWS ADDED.
29.06.2009	E	SPW	SLW	WINDOWS AND ENTRY AMENDMENT
03.04.2009	D	SPW	MO	CONSTRUCTION ISSUE
06.03.2009	C	SPW	MO	CONTRACT ISSUE
date	rev	name	chk	note



Facilities Management Directorate,
Whiteknights, PO Box 235, Reading, RG6 6BW
Tel. 0118 378 8958 Fax. 0118 975 3499

Job Number	Building No.	Code	Drawing No.	REV.
0760298	W998	CB	XXX	RA

 Stride Treglown

Architecture Town Planning Interior Design Building Surveying Landscape Design Graphic Design
3 Cosser Street, London, SE1 7BU
T 020 7401 0700 F 020 7401 0701 www.stride-treglown.co.uk

PROJECT
University of Reading: Whiteknights Campus
Halls & Catering Redevelopment
Student Accommodation
New Halls - Phase 1


DRAWING TITLE

Flattened Elevations 1 & 2


DATE	SCALE	DRAWN BY	CHECKED BY
Feb 2009	As indicated	MO	SJW
DRAWING NUMBER			REVISION NO.
30872	AL(41)2051		J



Flattened Elevation: 01
Scale 1:100

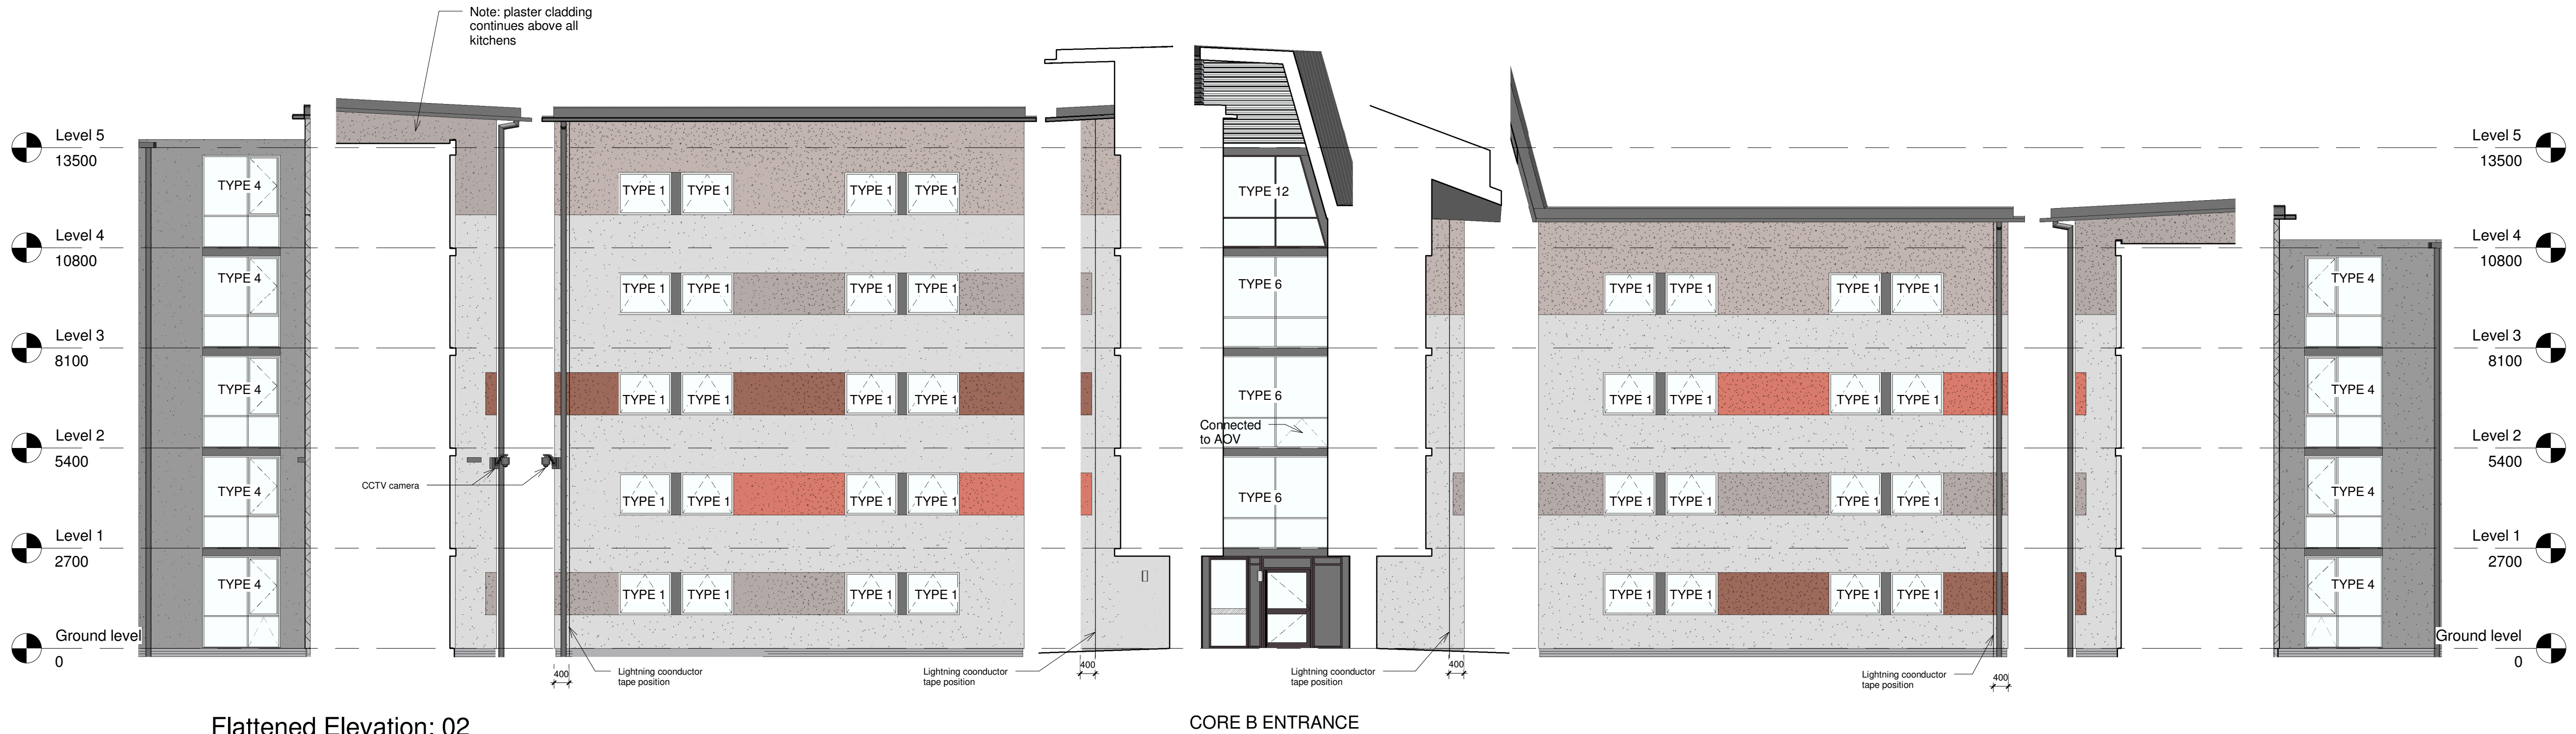

Flattened Elevation: 02
Scale 1:100

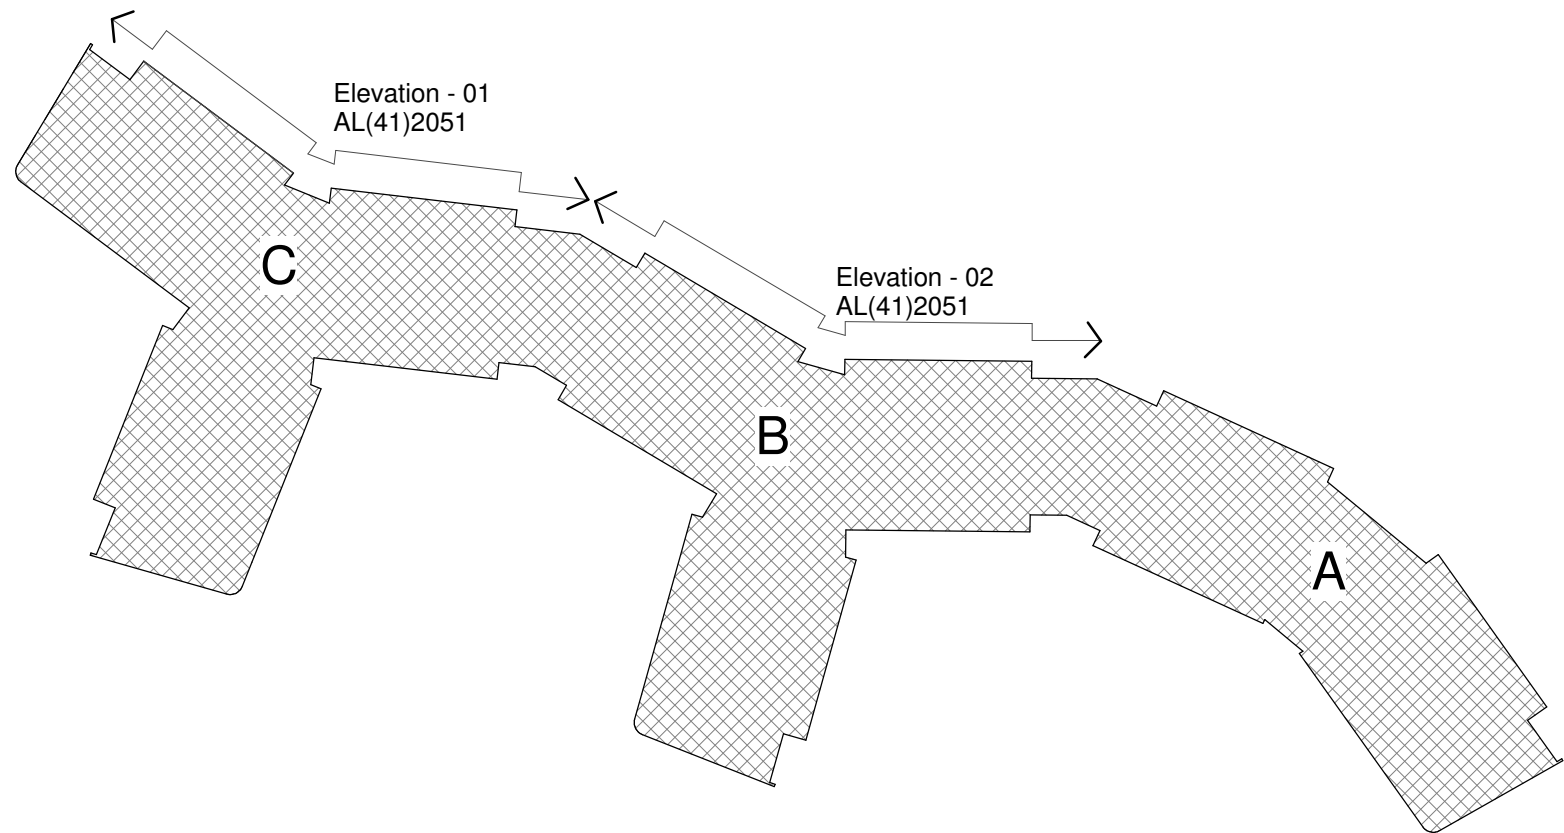

Flattened Elevation Location Tag: 1 & 2

U:\30872\Drawings\Rev1\30872_SW local.rvt 26/07/2010 16:33:27

NOTES:

Stride Irglowm Limited has undertaken an architectural design risk assessment for the elements of work shown on this drawing in accordance with Construction Design Management Regulations 2007. Refer to the Health & Safety risk assessment for further details.

- Window cleaning: A permit to work must be obtained from Building Management prior to work commencing.
- All external windows above ground level are cleaned with the use of lucker poles.
- Maintenance routes have been provided around all accommodation blocks to allow MEMP access to all external walls allowing alternative window cleaning methods to be adopted. Relevant H&S statements are to be submitted by specialists to LoR prior to works starting.

Mackinder Legend:

■ Insulated metal panel

21.06.2010	L	SJW	MDSO	Bat & bird boxes added following meeting 16.06.2010.
------------	---	-----	------	--

11.02.2010	K	SJW	SPW	Core A rear elevation (04) corrected
------------	---	-----	-----	--------------------------------------

09.12.2009	J	SJW	KGR	Detail callout added
------------	---	-----	-----	----------------------

07.12.2009	I	KGR	SJW	Added lightning conductor tape and cameras in proximity of level 2
04.12.2009	H	SJW	KGR	Colour correction to Core A front elevation, 3rd Floor, RHS of

17.11.2009	G	KGR	<i>SJW</i>	door Legend altered for ECL email 09-09-2009
------------	---	-----	------------	---

29.07.2009	F	SPW	SJW	EXTERIOR CLADDING CHANGE TO GEBRIK. OPENING
------------	---	-----	-----	---

29.06.2009	E	SPW	SJW	WINDOWS AND ENTRY AMENDMENT
------------	---	-----	-----	-----------------------------

date	rev	name	chk	note
------	-----	------	-----	------

 **University of
Reading**
Facilities Management Directorate,
Whiteknights, PO Box 235, Reading, RG6 6BW
Tel. 0118 378 8958 Fax. 0118 975 3499





Stride Treglown


PROJECT

University of Reading: Whiteknights Campus
Halls & Catering Redevelopment
Student Accommodation
New Halls - Phase 1


DRAWING TITLE

DRAWING NUMBER	REVISION NO.
30872 AL(41)2052	M

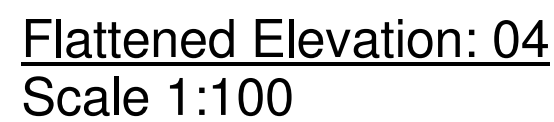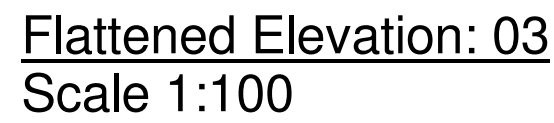


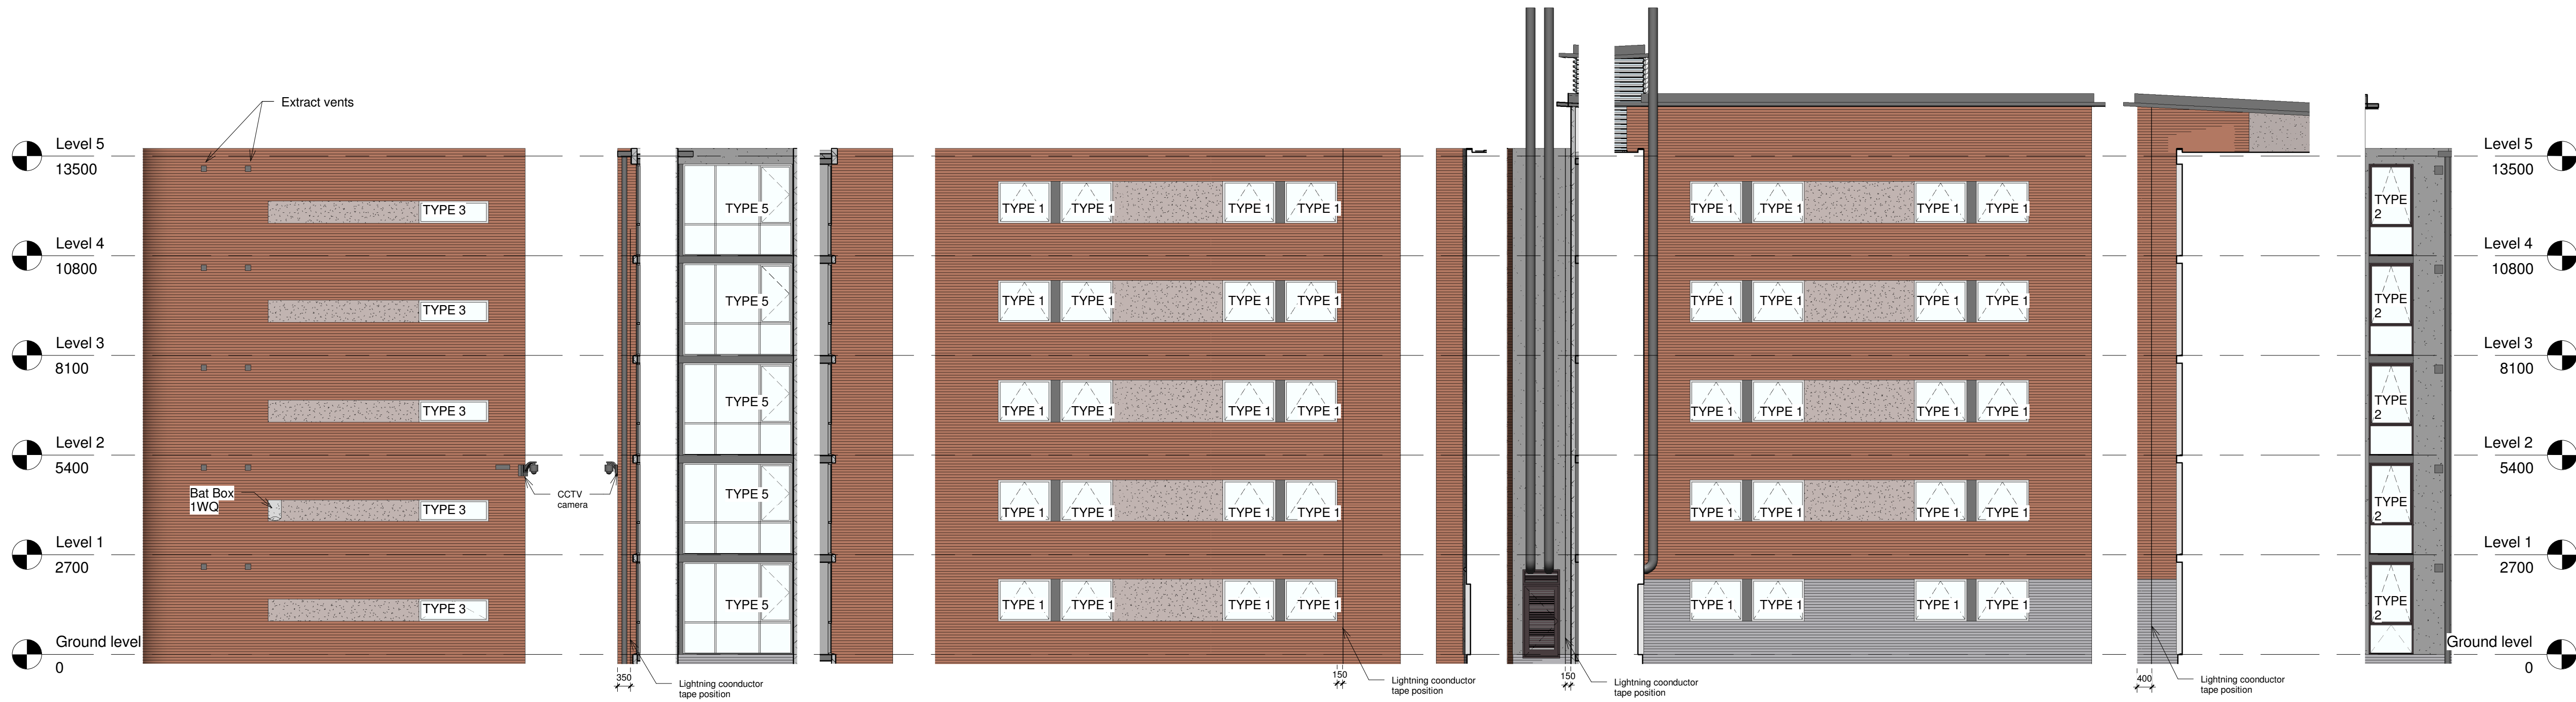

Flattened Elevation: 05
Scale 1:100

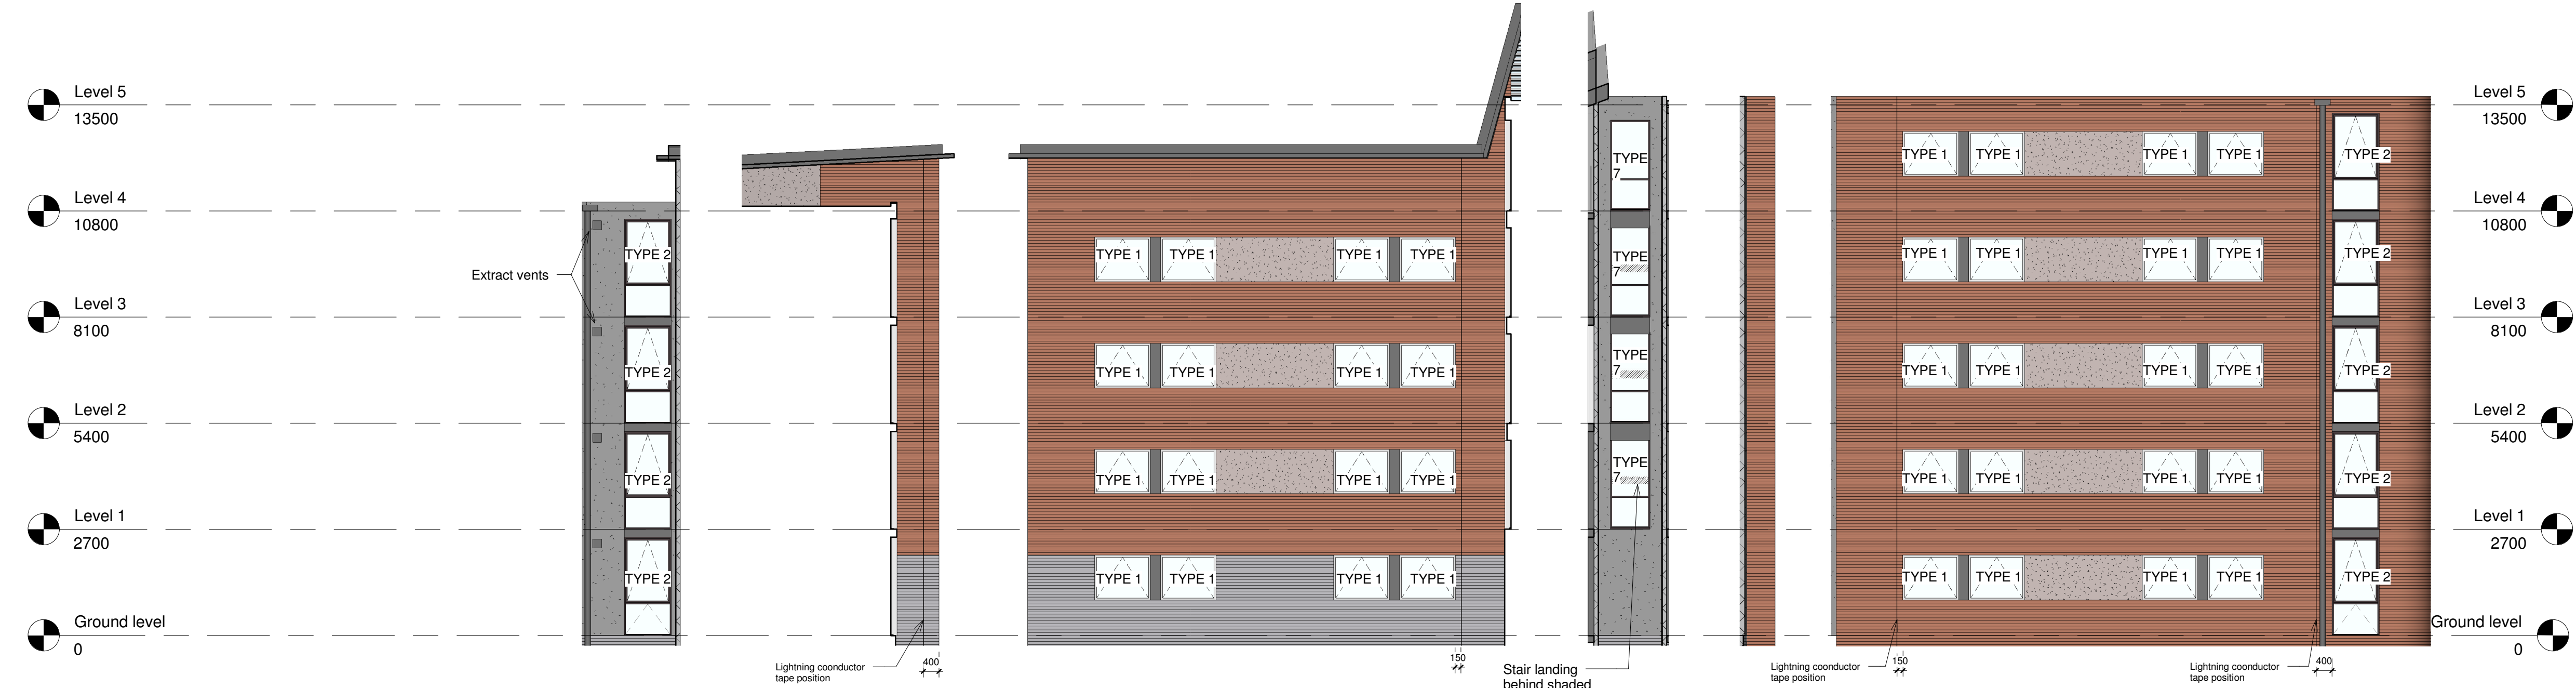


Flattened Elevation: 06
Scale 1:100

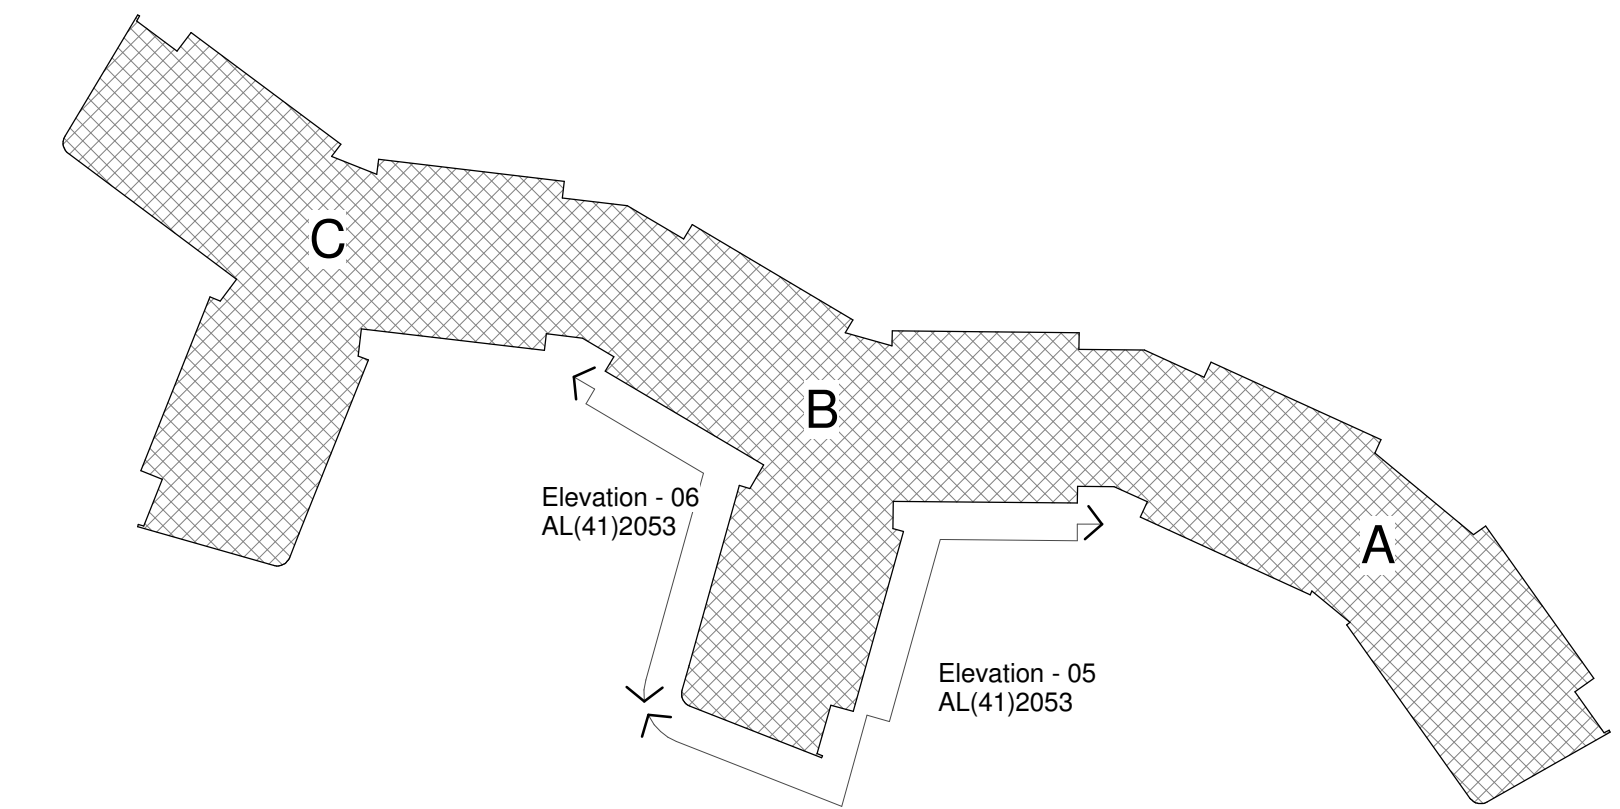

Flattened Elevation Location Tag: 5 & 6

Responsibility is not accepted for errors made by others in scaling from this drawing. All construction information should be taken from figured dimensions only.

 

A1 Original Sheet Size

NOTES:

RESIDUAL RISK HAZARDS:
Stride Treglown Limited has undertaken an architectural design risk assessment for the elements of work shown on this drawing in accordance with Construction Design Management Regulations 2007. Refer to the Health & Safety risk assessment for further details.

- Window cleaning: A permit to work must be obtained from Building Management prior to work commencing.
- All external windows above ground level are cleaned with the use of tucker poles. Maintenance routes have been provided around all accommodation blocks to allow MEWP access to all external walls allowing alternative window cleaning methods to be adopted. Relevant H&S statements are to be submitted by specialists to UoR prior to works starting.

For all other maintenance works scaffolding or hydraulic platforms should be used with appropriate guarding and toe boards. In all cases a work zone with warning notices should be marked off prior to work commencing.

- Mackinder Legend:**
- Plastered exterior: col. 36217 (tinted white)
 - Plastered exterior: col. 37105 (kitchens/cores)
 - Plastered exterior: col. 32235 (top storey)
 - Plastered exterior: col. 32441 (infill panel)
 - Plastered exterior: col. 32310 (infill panel)
 - Plastered exterior: col. 32233 (infill panel)
 - Gebrik exterior: Dark red sandfaced CE20-61 (Y2 Mortar)
 - Gebrik plinth: SR12-03 Slate Brindle (Y2 Mortar)
 - Roofing
 - Insulated metal panel

22.07.2010	J	SJW	MDSO	FINAL ISSUE
21.06.2010	I	SJW	MDSO	Bat & bird boxes added following meeting 16.06.2010.
07.12.2009	H	KGR	SJW	Added lightning conductor tape and cameras in proximity of level 2
17.11.2009	G	KGR	SJW	Legend altered for ECL email 09.09.2009
29.07.2009	F	SPW	SJW	EXTERIOR CLADDING CHANGE TO GEBRIK
29.06.2009	E	SPW	SJW	WINDOWS AND ENTRY AMENDMENT
03.04.2009	D	SPW	MO	CONSTRUCTION ISSUE - WINDOWS MOVED PER B&W REQUEST
06.03.2009	C	SPW	MO	CONTRACT ISSUE
23.02.2009	B	MO	SJW	WINDOW TAGS ADDED
06.02.2009	A	MO	SJW	CONTRACT ISSUE

Facilities Management Directorate,
Whiteknights, PO Box 235, Reading, RG6 6BW
Tel. 0118 378 8958 Fax. 0118 975 3499

Job Number	Building No.	Code	Drawing No.	REV.
0760298	W146	CB	XXX	RA

Architecture Town Planning Interior Design Building Surveying Landscape Design Graphic Design
3 Cosser Street, London, SE1 7BU
T 020 7401 0700 F 020 7401 0701 www.stridetreglown.co.uk

PROJECT
University of Reading: Whiteknights Campus
Halls & Catering Redevelopment
Student Accommodation
New Halls - Phase 1

DRAWING TITLE

Flattened Elevations 5 & 6

DATE	SCALE	DRAWN BY	CHECKED BY
Feb 2009	As indicated	MO	SJW
DRAWING NUMBER	REVISION NO.		
30872	AL(41)2053		J

U:\30872\Drawings\Revit\30872_SW local.rvt 26/07/2010 16:36:33

Responsibility is not accepted for errors made by others in scaling from this drawing. All construction information should be taken from figured dimensions only.

0mm 50mm 100mm

A1
Original
Sheet Size

NOTES:

RESIDUAL RISK HAZARDS:
Stride Treglown Limited has undertaken an architectural design risk assessment for the elements of work shown on this drawing in accordance with Construction Design Management Regulations 2007. Refer to the Health & Safety risk assessment for further details.

- Window cleaning: A permit to work must be obtained from Building Management prior to work commencing.
- All external windows above ground level are cleaned with the use of tucker poles. Maintenance routes have been provided around all accommodation blocks to allow MEWP access to all external walls allowing alternative window cleaning methods to be adopted. Relevant H&S statements are to be submitted by specialists to UoR prior to works starting.

For all other maintenance works scaffolding or hydraulic platforms should be used with appropriate guarding and toe boards. In all cases a work zone with warning notices should be marked off prior to work commencing.

Mackinder Legend:

- Plastered exterior: col. 36217 (tinted white)
- Plastered exterior: col. 37105 (kitchens/cores)
- Plastered exterior: col. 32235 (top storey)
- Plastered exterior: col. 32441 (infill panel)
- Plastered exterior: col. 32310 (infill panel)
- Plastered exterior: col. 32233 (infill panel)
- Gebrik exterior: Dark red sandfaced CE20-61 (Y2 Mortar)
- Gebrik plinth: SR12-03 Slate Brindle (Y2 Mortar)
- Roofing
- Insulated metal panel

22.07.2010	J	SJW	MDSO	FINAL ISSUE
21.06.2010	I	SJW	MDSO	Bat & bird boxes added following meeting 16.06.2010.
07.12.2009	H	KGR	SJW	Added lightning conductor tape and cameras in proximity of level 2
17.11.2009	G	KGR	SJW	Legend altered for ECL email 09.09.2009
29.07.2009	F	SPW	SJW	EXTERIOR CLADDING CHANGE TO GEBRIK WINDOWS AND ENTRY AMENDMENT
29.06.2009	E	SPW	SJW	
03.04.2009	D	SPW	MO	CONSTRUCTION ISSUE - WINDOWS MOVED PER B&W REQUEST
06.03.2009	C	SPW	MO	CONTRACT ISSUE
23.02.2009	B	MO	SJW	WINDOW TAGS ADDED
06.02.2009	A	MO	SJW	CONTRACT ISSUE
date	rev	name	chk	note



Facilities Management Directorate,
Whiteknights, PO Box 235, Reading, RG6 6BW
Tel. 0118 378 8958 Fax. 0118 975 3499

Job Number	Building No.	Code	Drawing No.	REV.
0760298	W147	CB	XXX	RA

 **Stride Treglown**


Architecture Town Planning Interior Design Building Surveying Landscape Design Graphic Design
3 Cosser Street, London, SE1 7BU
T 020 7401 0700 F 020 7401 0701 www.stridetreglown.co.uk

PROJECT
University of Reading: Whiteknights Campus
Halls & Catering Redevelopment
Student Accommodation
New Halls - Phase 1


DRAWING TITLE

Flattened Elevations 7 & 8


DATE	SCALE	DRAWN BY	CHECKED BY
Feb 2009	As indicated	MO	SJW
DRAWING NUMBER	REVISION NO.		
30872	AL(41)2054		J

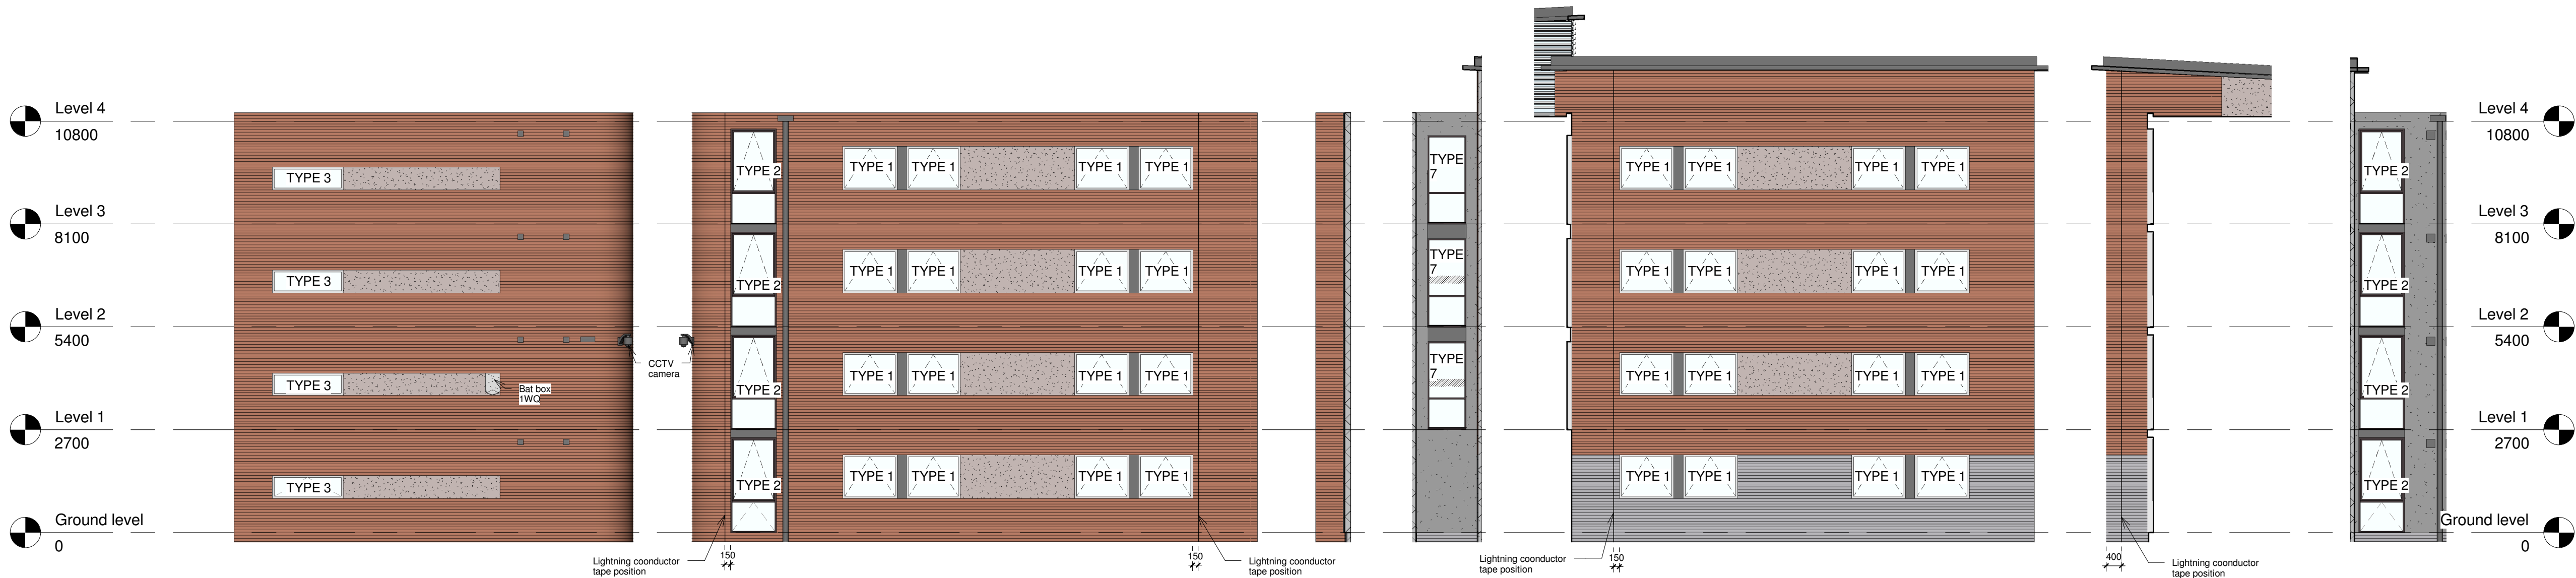

Flattened Elevation: 07
Scale 1:100

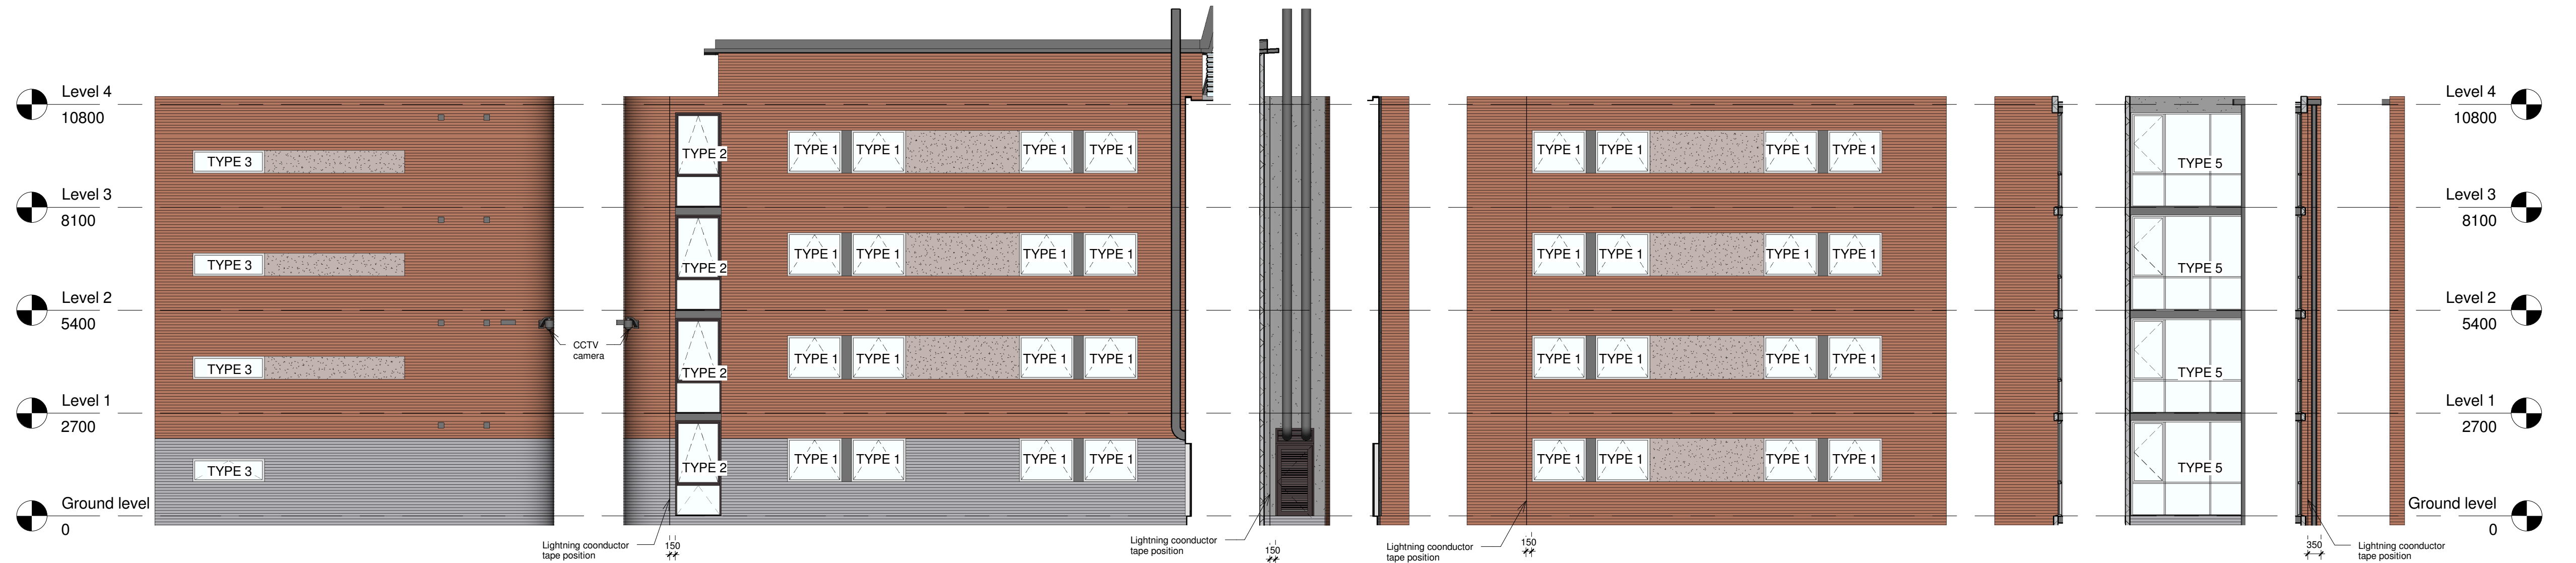

Flattened Elevation: 08
Scale 1:100

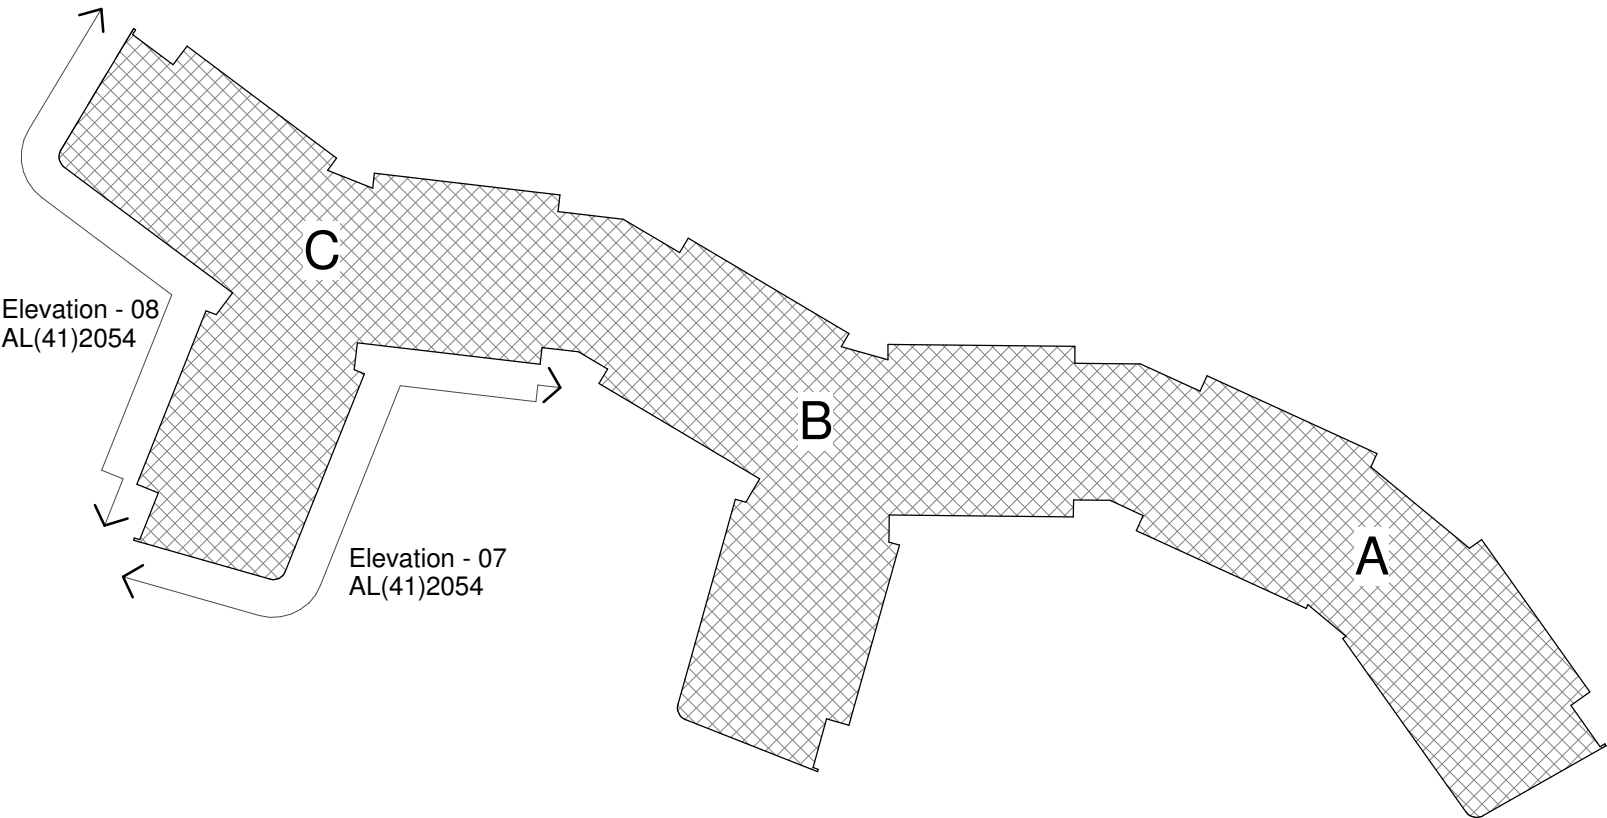

Flattened Elevation Location Tag: 7 & 8

Responsibility is not accepted for errors made by others in scaling from this drawing. All construction information should be taken from figured dimensions only.

0mm 50mm 100mm

A1 Original Sheet Size

NOTES:

RESIDUAL RISK HAZARDS:
Stride Treglown Limited has undertaken an architectural design risk assessment for the elements of work shown on this drawing in accordance with Construction Design Management Regulations 2007. Refer to the Health & Safety risk assessment for further details.

- Window cleaning: A permit to work must be obtained from Building Management prior to work commencing.
- All external windows above ground level are cleaned with the use of tucker poles. Maintenance routes have been provided around all accommodation blocks to allow MEWP access to all external walls allowing alternative window cleaning methods to be adopted. Relevant H&S statements are to be submitted by specialists to UoR prior to works starting.

For all other maintenance works scaffolding or hydraulic platforms should be used with appropriate guarding and toe boards. In all cases a work zone with warning notices should be marked off prior to work commencing.

Mackinder Legend:

- Plastered exterior: col. 36217 (tinted white)
- Plastered exterior: col. 37105 (kitchens/cores)
- Plastered exterior: col. 32235 (top storey)
- Plastered exterior: col. 32441 (infill panel)
- Plastered exterior: col. 32310 (infill panel)
- Plastered exterior: col. 32233 (infill panel)
- Gebrik exterior: Dark red sandfaced CE20-61 (Y2 Mortar)
- Gebrik plinth: SR12-03 Slate Brindle (Y2 Mortar)
- Roofing
- Insulated metal panel

22.07.2010	J	SWJ	MOSO	FINAL ISSUE
09.02.2010	I	SWJ	SPW	CCTV camera moved to Core F entry
07.12.2009	H	KGR	SWJ	Added lightning conductor tape and cameras in proximity of level 2
17.11.2009	G	KGR	SWJ	Legend altered for ECL email 09-09-2009
29.07.2009	F	SPW	SWJ	EXTERIOR CLADDING CHANGE TO GEBRIK. OPENINGS WINDOWS ADDED.
29.06.2009	E	SPW	SWJ	WINDOWS AND ENTRY AMENDMENT
03.04.2009	D	SPW	MO	CONSTRUCTION ISSUE
06.03.2009	C	SPW	MO	CONTRACT ISSUE
23.02.2009	B	MO	SWJ	WINDOW TAGS ADDED
06.02.2009	A	MO	SWJ	CONTRACT ISSUE
date	rev	name	chk	note

MORGAN Ashurst

University of Reading

Facilities Management Directorate,
Whiteknights, PO Box 235, Reading, RG6 6BW
Tel. 0118 378 8958 Fax. 0118 975 3499

Job Number	Building No.	Code	Drawing No.	REV.
0760298	W998	CB	XXX	RA



Stride Treglown

Architecture Town Planning Interior Design Building Surveying Landscape Design Graphic Design
3 Cosser Street, London, SE1 7BU
T 020 7401 0700 F 020 7401 0701 www.stridetreglown.co.uk

PROJECT

University of Reading: Whiteknights Campus
Halls & Catering Redevelopment
Student Accommodation
New Halls - Phase 1

DRAWING TITLE

Flattened Elevations 9 & 10


DATE	SCALE	DRAWN BY	CHECKED BY
Feb 2009	As indicated	MO	SWJ
DRAWING NUMBER	REVISION NO.	30872	J
AL(41)2055			



Flattened Elevation: 09
Scale 1:100



Flattened Elevation: 10
Scale 1:100

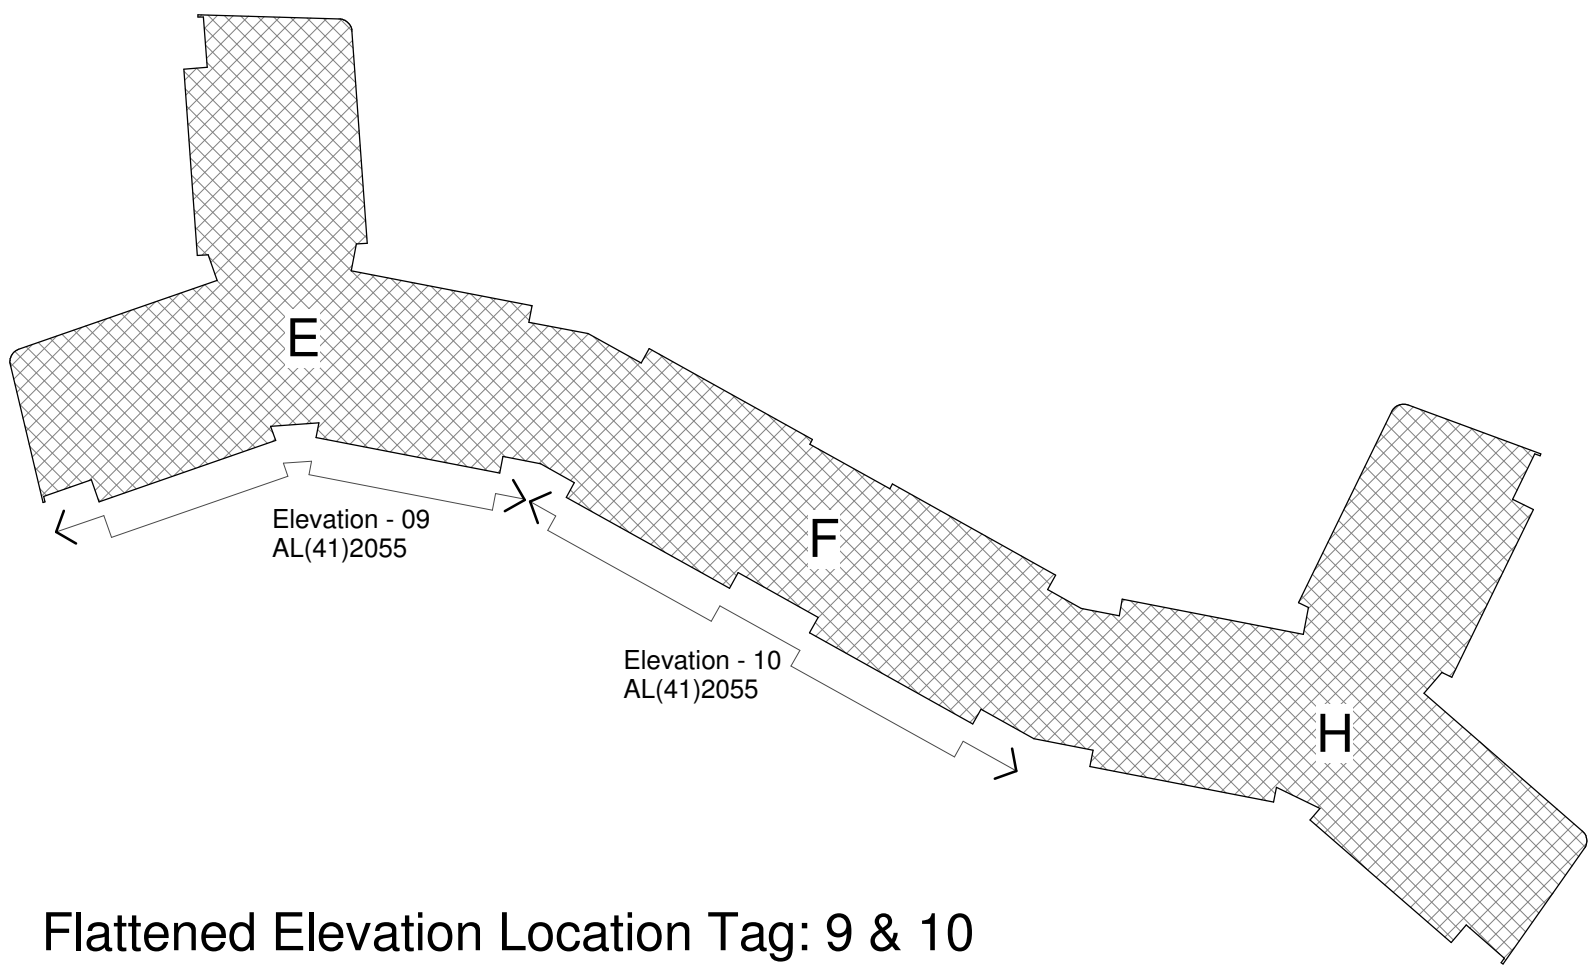

Flattened Elevation Location Tag: 9 & 10

U:\30872\Drawings\Revit\30872_SW local.rvt 26/07/2010 16:49:08

Responsibility is not accepted for errors made by others in scaling from this drawing. All construction information should be taken from figured dimensions only.

0mm 50mm 100mm

A1 Original Sheet Size

NOTES:

RESIDUAL RISK HAZARDS:
Stride Treglown Limited has undertaken an architectural design risk assessment for the elements of work shown on this drawing in accordance with Construction Design Management Regulations 2007. Refer to the Health & Safety risk assessment for further details.

- Window cleaning: A permit to work must be obtained from Building Management prior to work commencing.
- All external windows above ground level are cleaned with the use of tucker poles. Maintenance routes have been provided around all accommodation blocks to allow MEWP access to all external walls allowing alternative window cleaning methods to be adopted. Relevant H&S statements are to be submitted by specialists to UoR prior to works starting.
- For all other maintenance works scaffolding or hydraulic platforms should be used with appropriate guarding and toe boards. In all cases a work zone with warning notices should be marked off prior to work commencing.

Mackinder Legend:

- Plastered exterior: col. 36217 (tinted white)
- Plastered exterior: col. 37105 (kitchens/cores)
- Plastered exterior: col. 32235 (top storey)
- Plastered exterior: col. 32441 (infill panel)
- Plastered exterior: col. 32310 (infill panel)
- Plastered exterior: col. 32233 (infill panel)
- Gebruk exterior: Dark red sandfaced CE20-61 (Y2 Mortar)
- Gebruk plinth: SR12-03 Slate Brindle (Y2 Mortar)
- Roofing
- Insulated metal panel

22.07.2010	K	SW	MDSO	FINAL ISSUE
15.03.2010	J	SW	SPW	Window Type 16 added to replace doors to RTF bedroom.
07.12.2009	I	KGR	SW	Added lightning conductor tape and cameras in proximity of level 2, added note identifying colour to internal render walls to deck changed colour to level 3 core H
17.11.2009	H	KGR	SW	Legend altered for ECL email 09-09-2009
10.09.2009	G	SPW	SW	Wardens flat amendment
date	rev	name	chk	note

MORGAN Ashurst

**University of Reading**
Facilities Management Directorate,
Whiteknights, PO Box 235, Reading, RG6 6BW
Tel. 0118 378 8958 Fax. 0118 975 3499

Job Number	Building No.	Code	Drawing No.	REV.
0760298	W150	CB	XXX	RA

 **Stride Treglown**


Architecture Town Planning Interior Design Building Surveying Landscape Design Graphic Design
3 Cosser Street, London, SE1 7BU
T 020 7401 0700 F 020 7401 0701 www.stridetreglown.co.uk

PROJECT
University of Reading: Whiteknights Campus
Halls & Catering Redevelopment
Student Accommodation
New Halls - Phase 1


DRAWING TITLE

Flattened Elevations 11 & 12


DATE	SCALE	DRAWN BY	CHECKED BY
Feb 2009	As indicated	MO	SW
DRAWING NUMBER	REVISION NO.		
30872	AL(41)2056		K

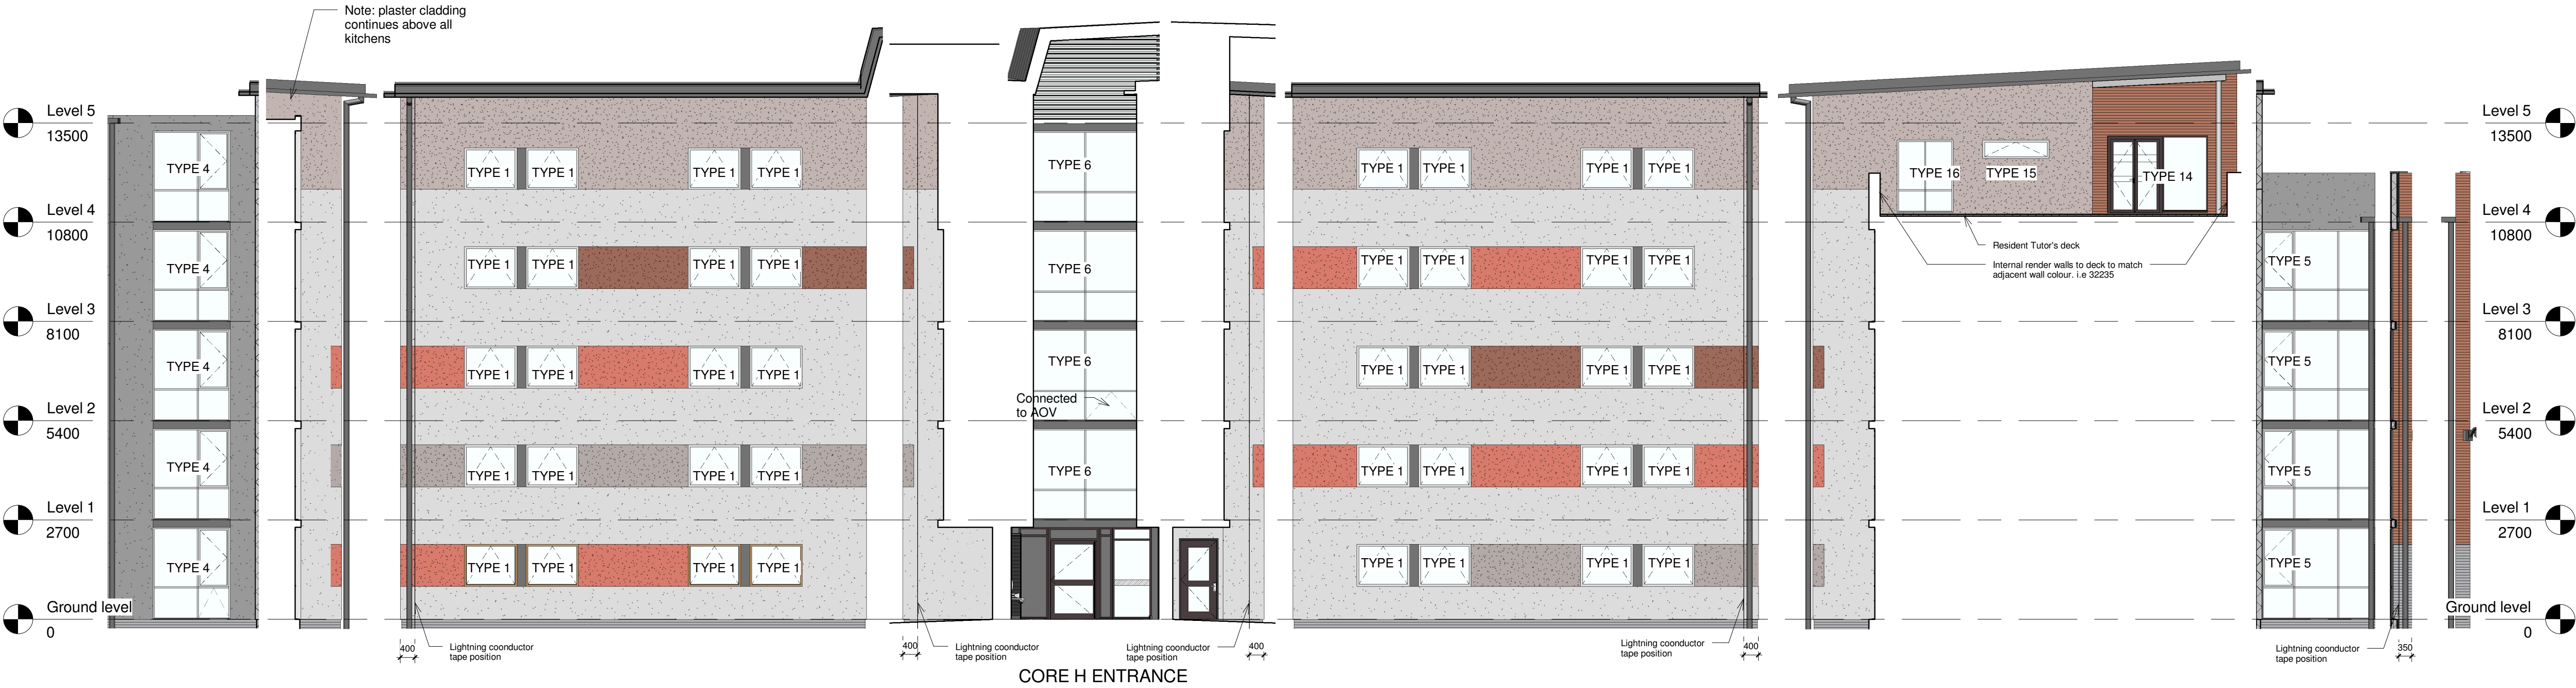

Flattened Elevation: 11
Scale 1:100

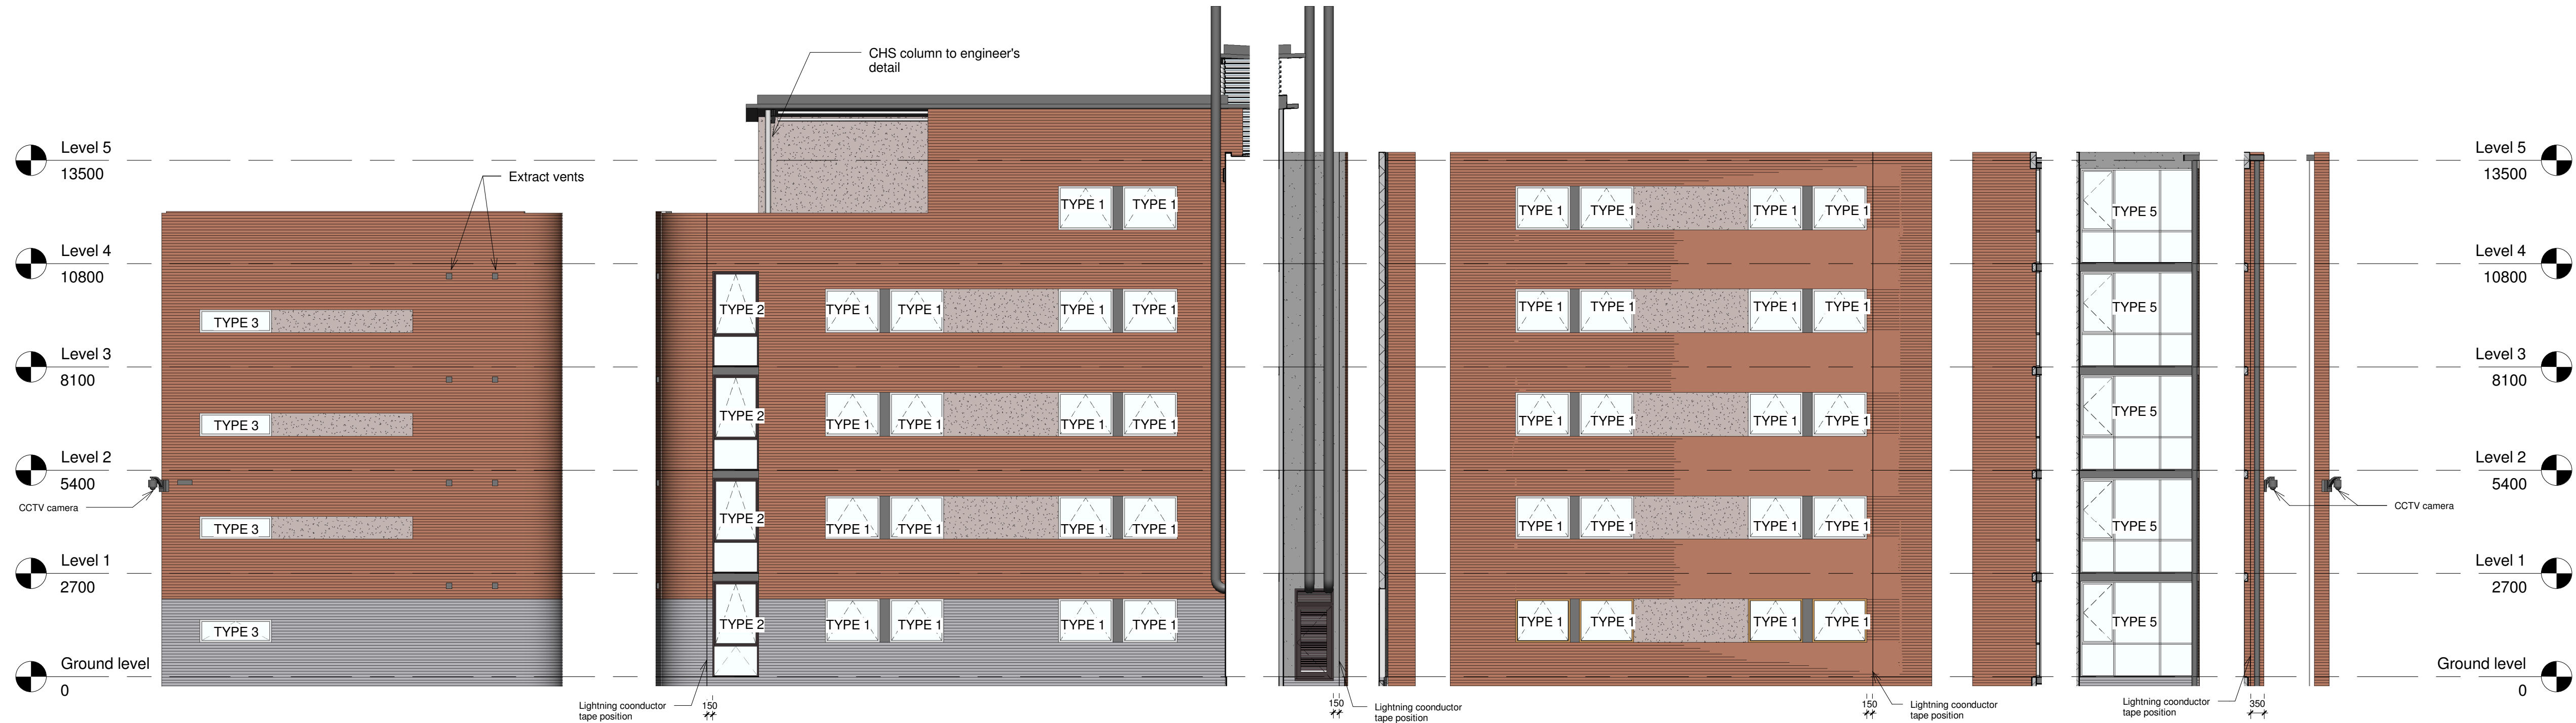

Flattened Elevation: 12
Scale 1:100

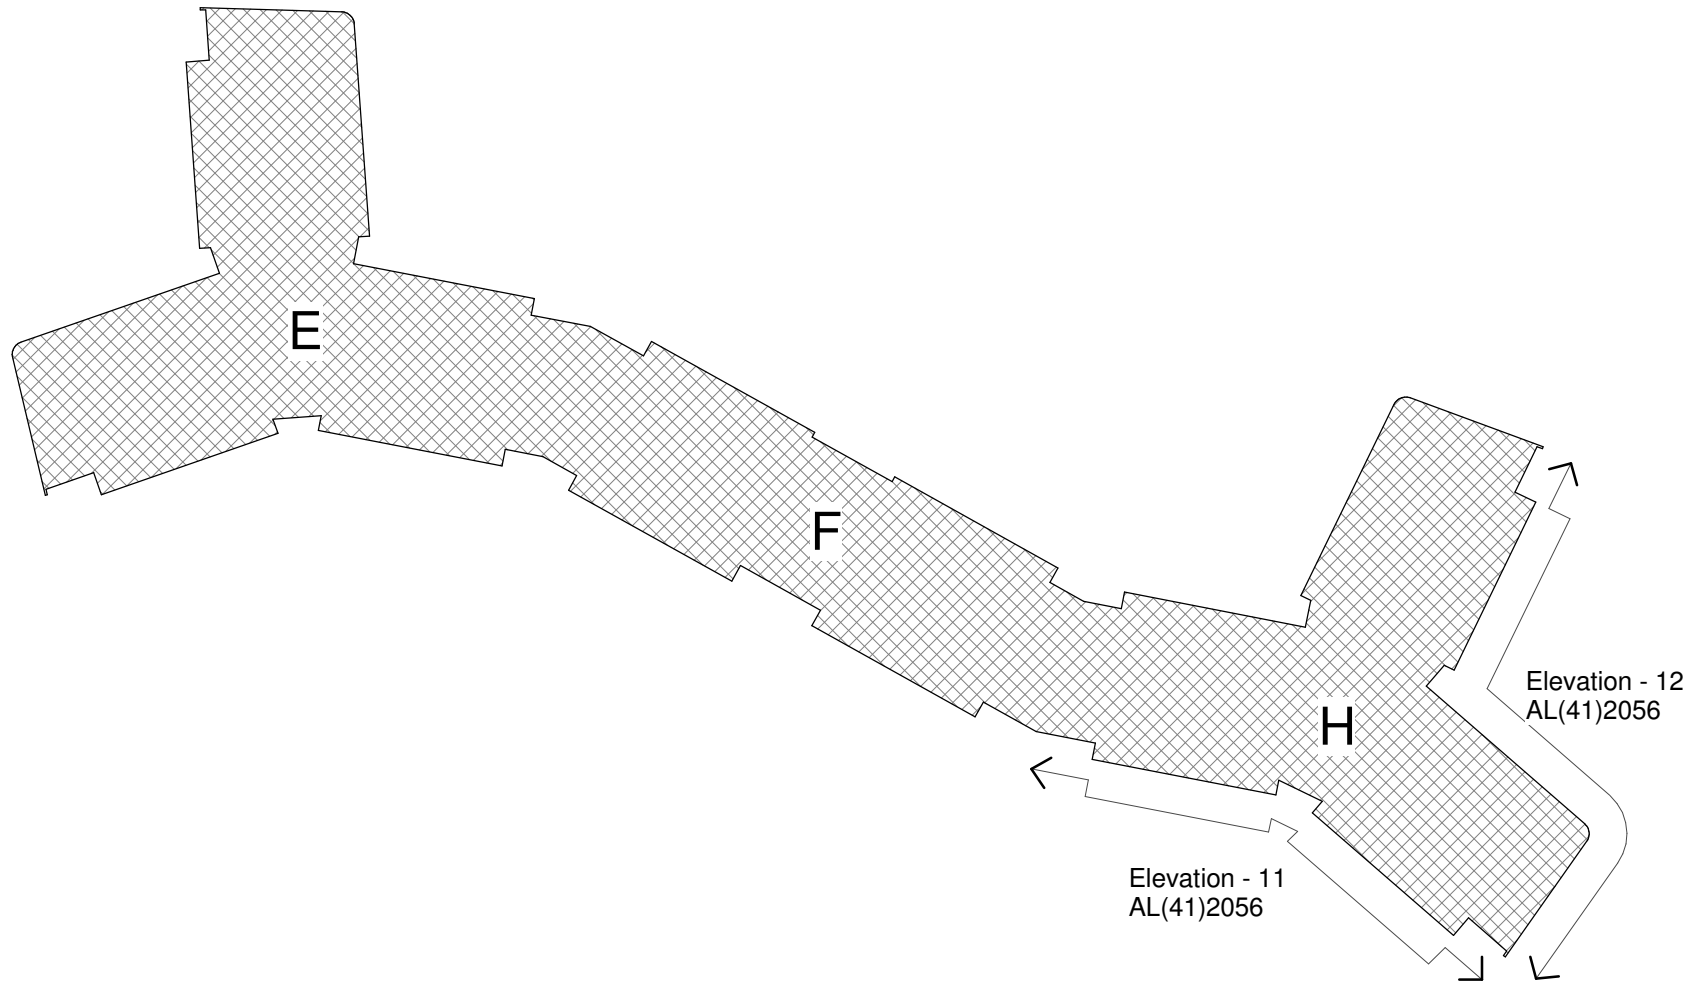

Flattened Elevation Location Tag: 11 & 12

U:\30872\Drawings\Revit\30872_SW local.rvt 26/07/2010 16:50:59

Responsibility is not accepted for errors made by others in scaling from this drawing. All construction information should be taken from figured dimensions only.

0mm 50mm 100mm

A1 Original Sheet Size

NOTES:

RESIDUAL RISK HAZARDS:
Stride Treglown Limited has undertaken an architectural design risk assessment for the elements of work shown on this drawing in accordance with Construction Design Management Regulations 2007. Refer to the Health & Safety risk assessment for further details.

- Window cleaning: A permit to work must be obtained from Building Management prior to work commencing.
- All external windows above ground level are cleaned with the use of tucker poles. Maintenance routes have been provided around all accommodation blocks to allow MEWP access to all external walls allowing alternative window cleaning methods to be adopted. Relevant H&S statements are to be submitted by specialists to UoR prior to works starting.

For all other maintenance works scaffolding or hydraulic platforms should be used with appropriate guarding and toe boards. In all cases a work zone with warning notices should be marked off prior to work commencing.

Mackinder Legend:

- Plastered exterior: col. 36217 (tinted white)
- Plastered exterior: col. 37105 (kitchens/cores)
- Plastered exterior: col. 32235 (top storey)
- Plastered exterior: col. 32441 (infill panel)
- Plastered exterior: col. 32310 (infill panel)
- Plastered exterior: col. 32233 (infill panel)
- Gebrük exterior: Dark red sandfaced CE20-61 (Y2 Mortar)
- Gebrük plinth: SR12-03 Slate Brindle (Y2 Mortar)
- Roofing
- Insulated metal panel

22.07.2010	I	SJW	MO	MO	FINAL ISSUE
07.12.2009	H	KGR	SJW		Added lightning conductor tape and cameras in proximity of level 2 & identified position of wall boxes
17.11.2009	G	KGR	SJW		Legend altered for ECL email 09-09-2009
29.07.2009	F	SPW	SJW		EXTERIOR CLADDING CHANGE TO GEBRÜK
29.06.2009	E	SPW	SJW		WINDOWS AND ENTRY AMENDMENT
03.04.2009	D	SPW	MO		CONSTRUCTION ISSUE - WINDOWS MOVED PER BAW REQUEST. WINDOW DELETED FROM ELEVATION 14.
06.03.2009	C	SPW	MO		CONTRACT ISSUE
23.02.2009	B	MO	SJW		WINDOW TAGS ADDED
06.02.2009	A	MO	SJW		CONTRACT ISSUE

date	rev	name	chk	note
------	-----	------	-----	------

MORGAN Ashurst

University of Reading

Facilities Management Directorate,
Whiteknights, PO Box 235, Reading, RG6 6BW
Tel. 0118 378 8958 Fax. 0118 975 3499

Job Number	Building No.	Code	Drawing No.	REV.
0760298	W998	CB	XXX	RA



Stride Treglown

Architecture Town Planning Interior Design Building Surveying Landscape Design Graphic Design
3 Cosser Street, London, SE1 7BU
T 020 7401 0700 F 020 7401 0701 www.stridetreglown.co.uk

PROJECT

University of Reading: Whiteknights Campus
Halls & Catering Redevelopment
Student Accommodation
New Halls - Phase 1


DRAWING TITLE

Flattened Elevations 13 & 14


DATE	SCALE	DRAWN BY	CHECKED BY
Feb 2009	As indicated	MO	SJW
DRAWING NUMBER	REVISION NO.	30872	AL(41)2057



Flattened Elevation: 13
Scale 1:100



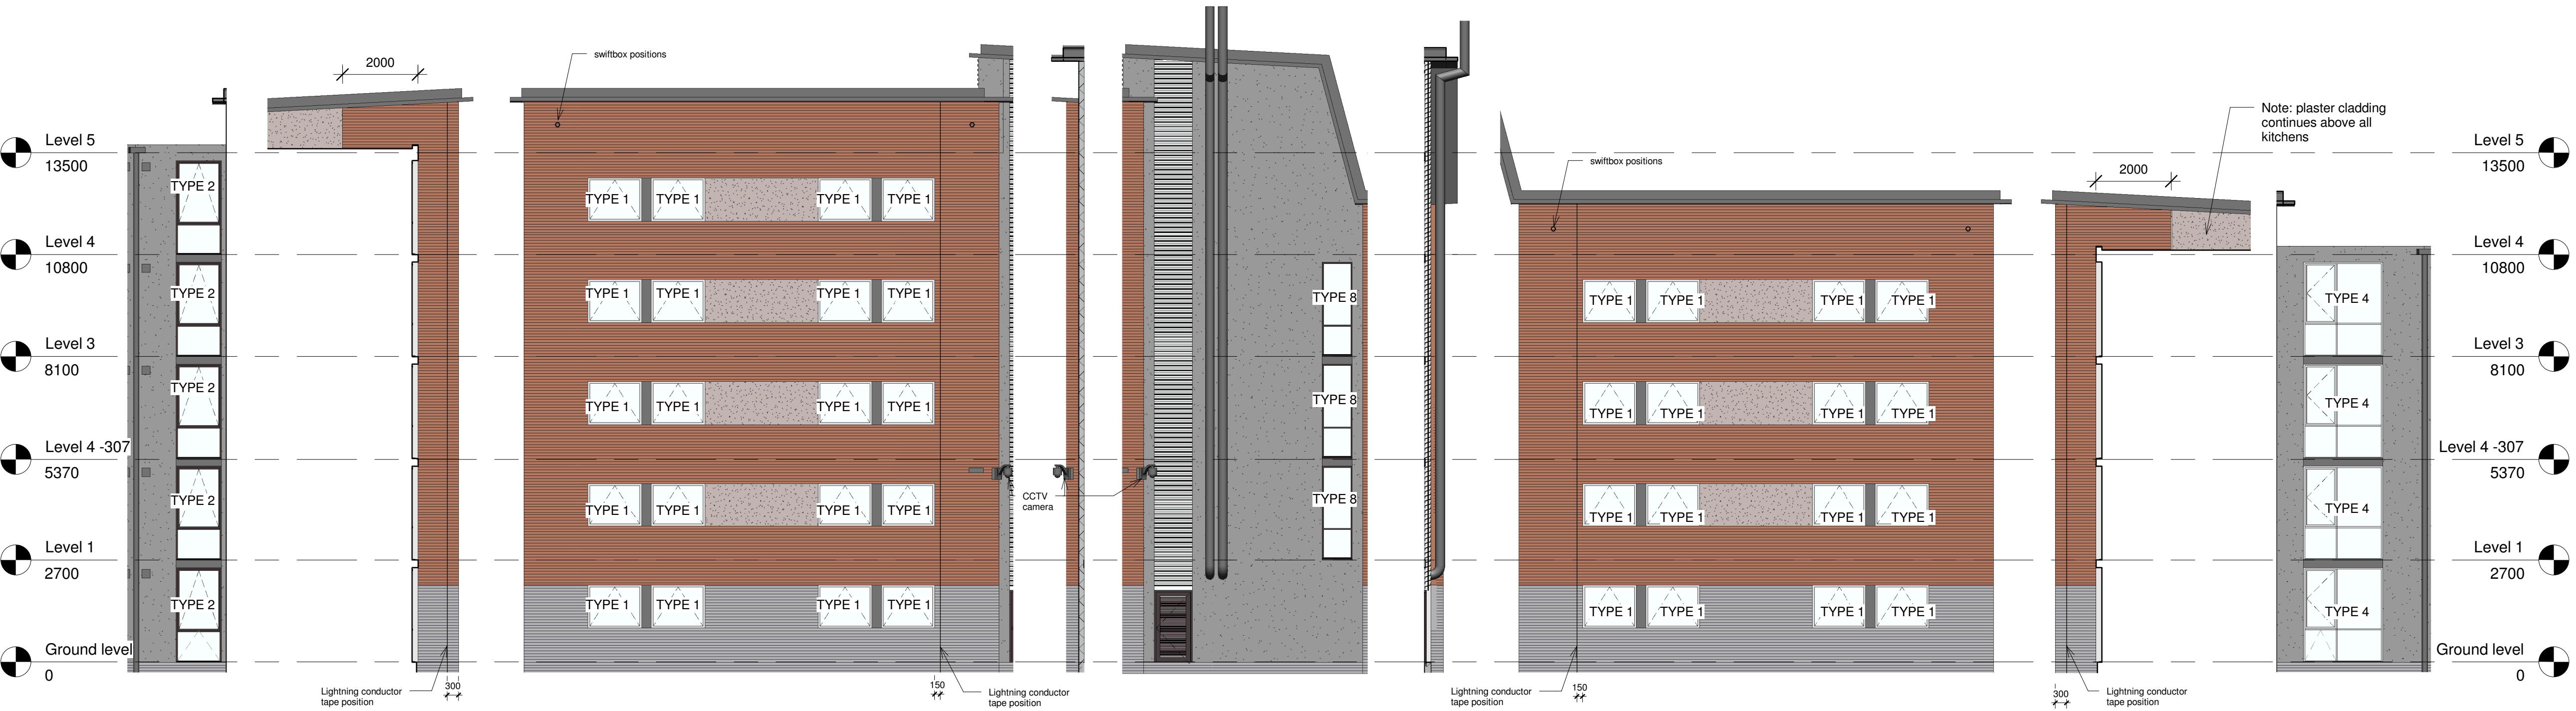


Flattened Elevation: 14
Scale 1:100

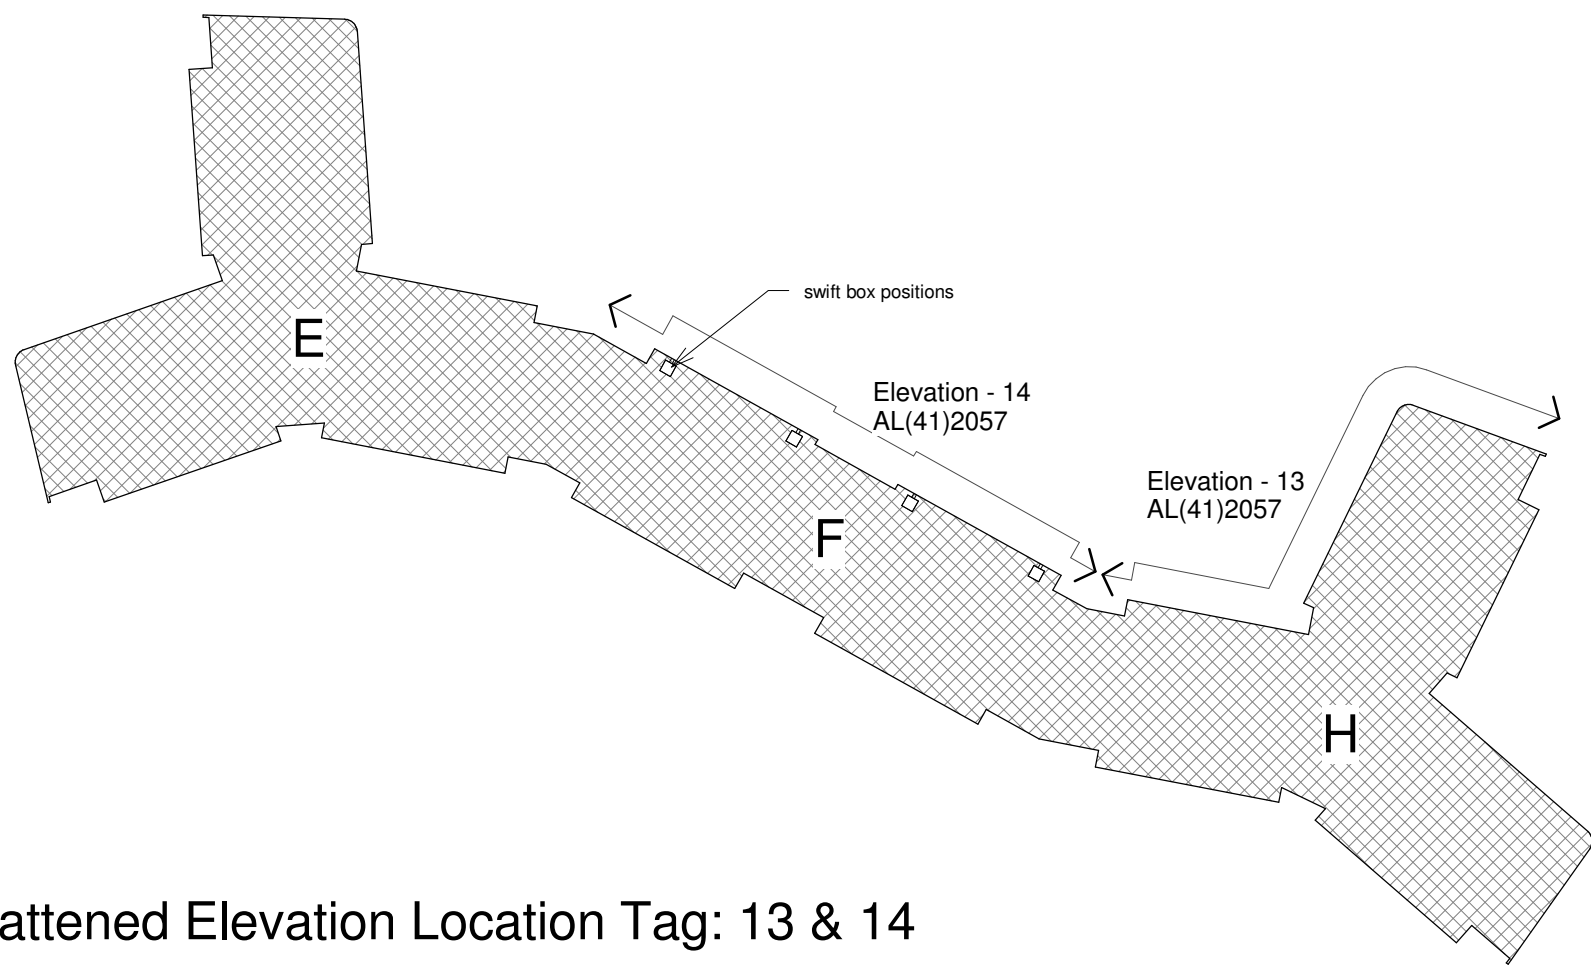

Flattened Elevation Location Tag: 13 & 14

U:\30872\Drawings\Revit\30872_SW local.rvt 26/07/2010 16:53:29

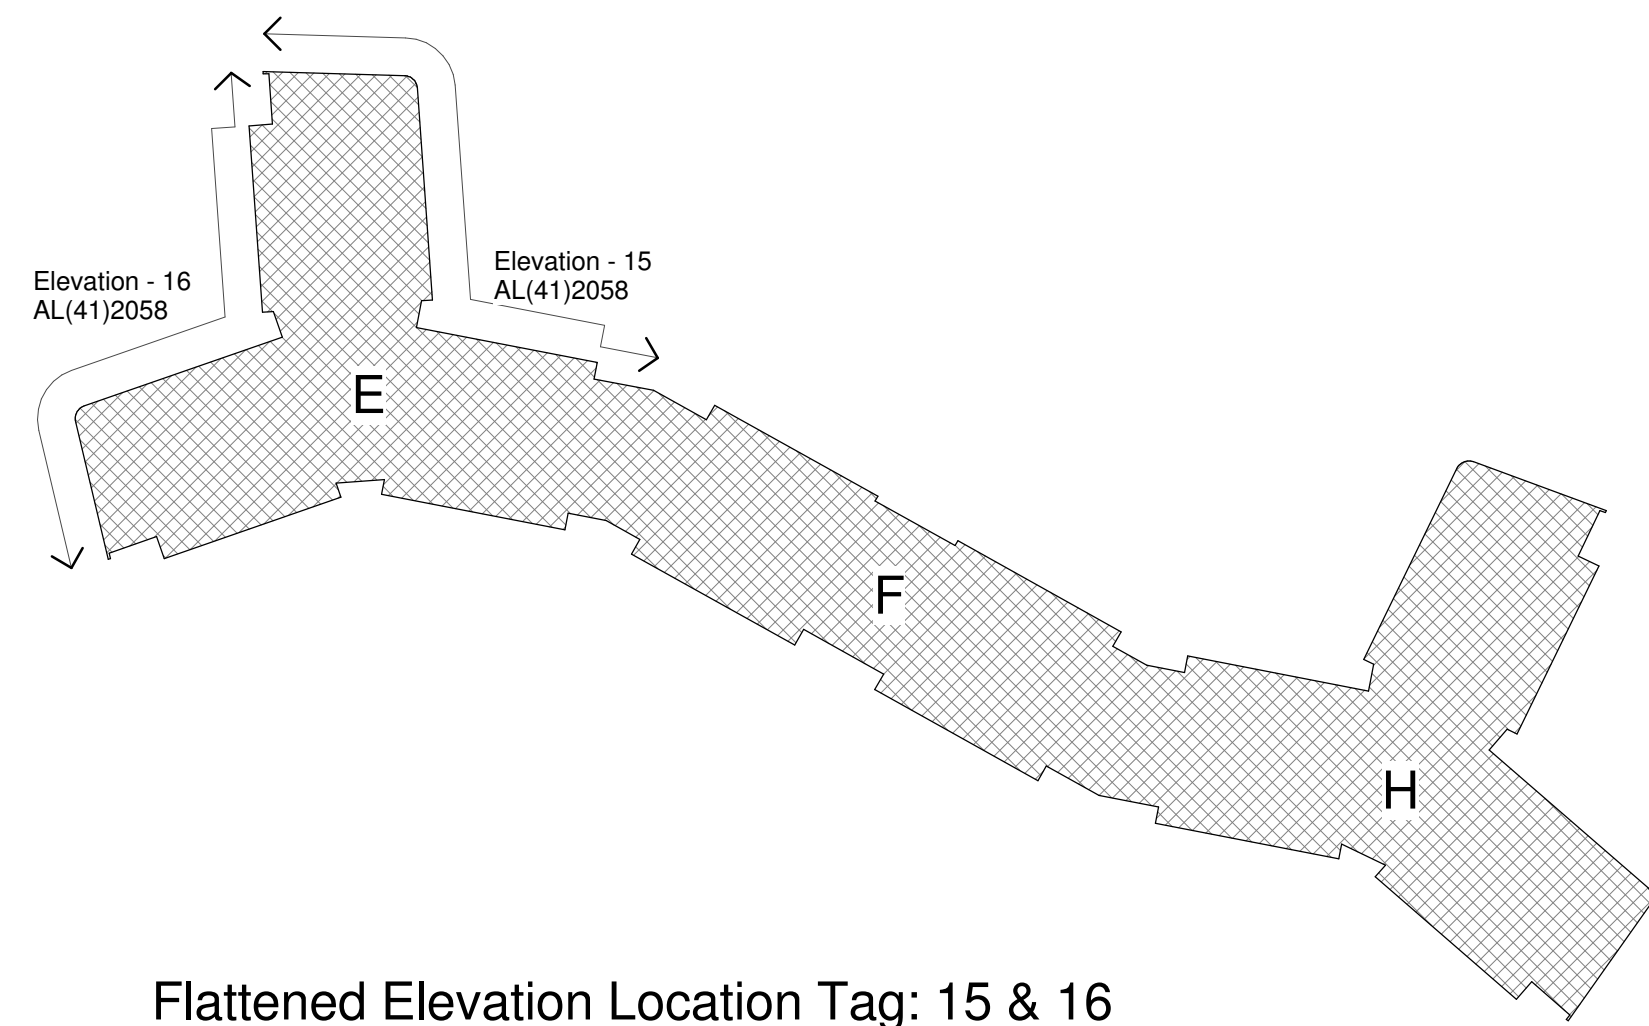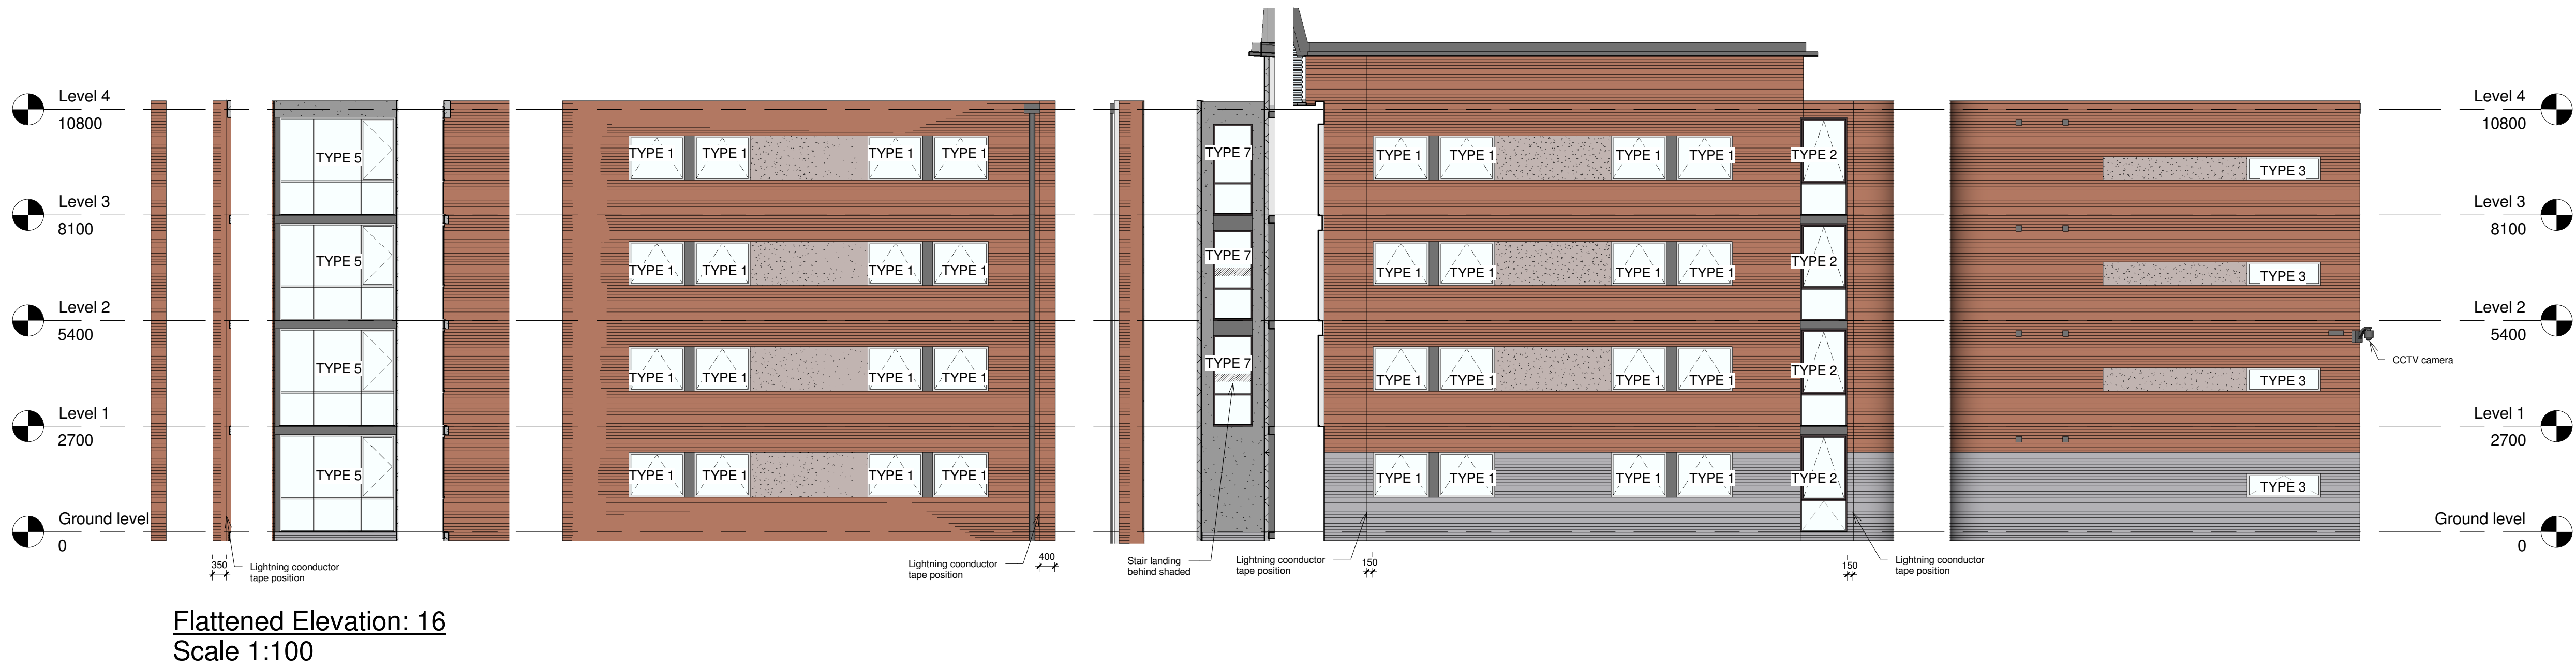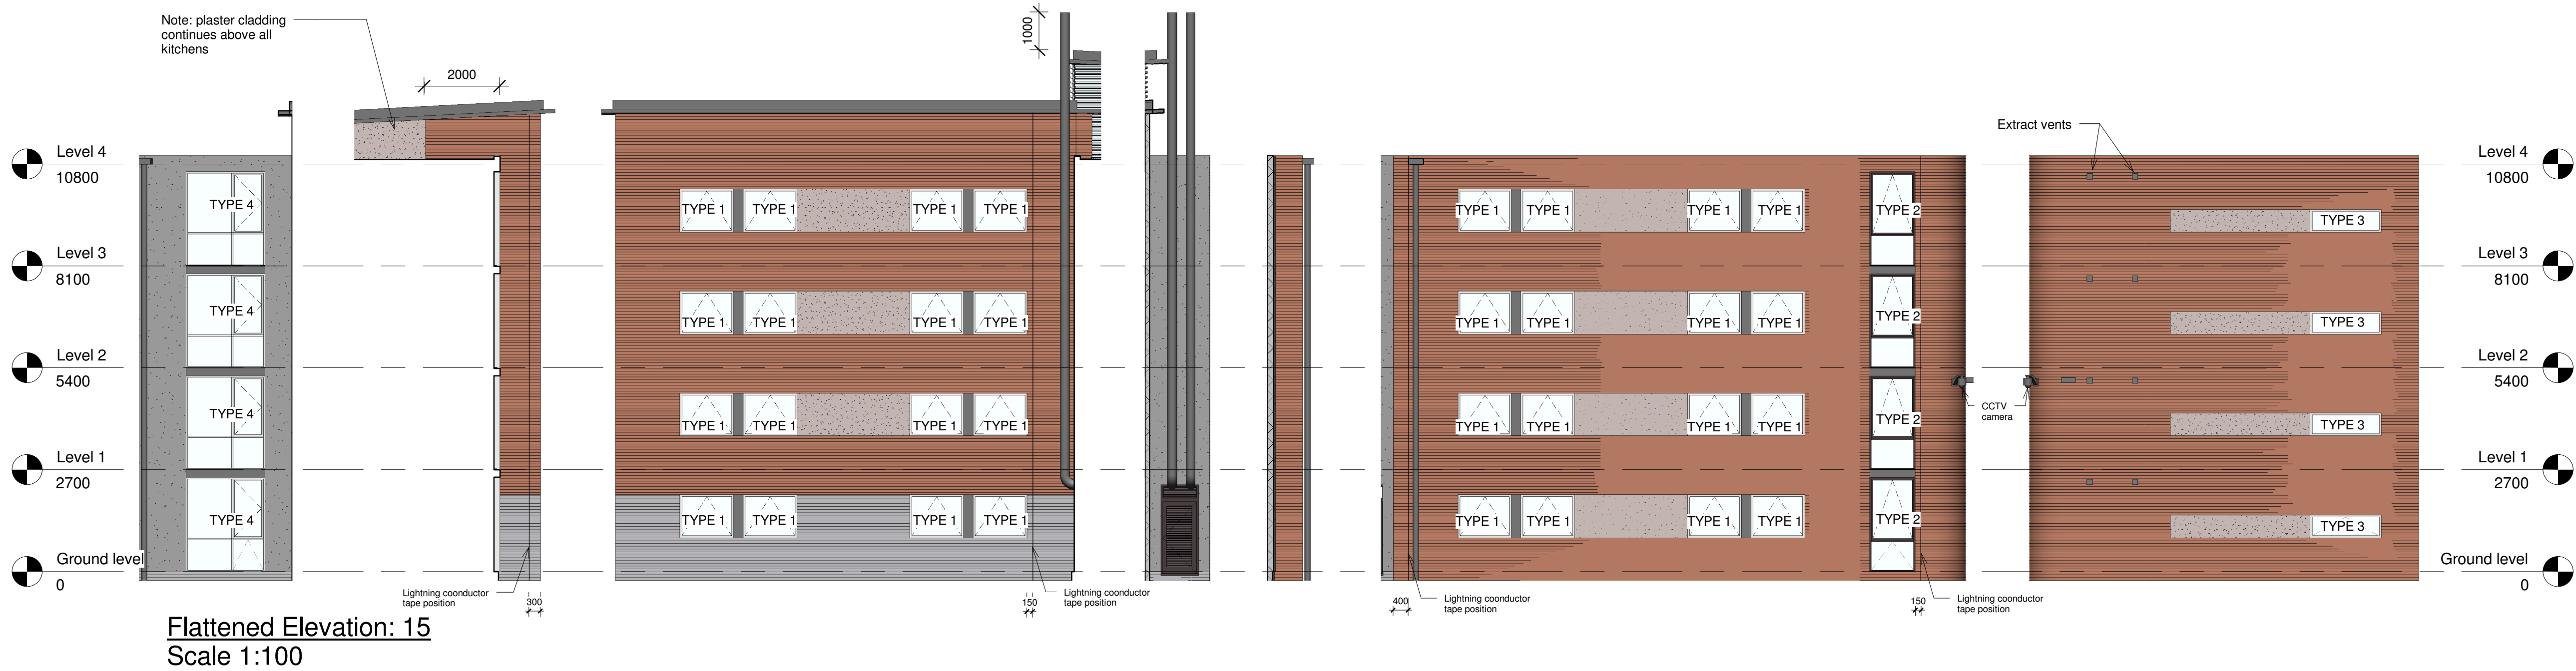

Responsibility is not accepted for errors made by others in scaling from this drawing. All construction information should be taken from figured dimensions only.

0mm 50mm 100mm

A1 Original Sheet Size

NOTES:

RESIDUAL RISK HAZARDS:
Stride Treglown Limited has undertaken an architectural design risk assessment for the elements of work shown on this drawing in accordance with Construction Design Management Regulations 2007. Refer to the Health & Safety risk assessment for further details.

- Window cleaning: A permit to work must be obtained from Building Management prior to work commencing.
- All external windows above ground level are cleaned with the use of tucker poles. Maintenance routes have been provided around all accommodation blocks to allow MEWP access to all external walls allowing alternative window cleaning methods to be adopted. Relevant H&S statements are to be submitted by specialists to UoR prior to works starting.

For all other maintenance works scaffolding or hydraulic platforms should be used with appropriate guarding and toe boards. In all cases a work zone with warning notices should be marked off prior to work commencing.

Mackinder Legend:

- Plastered exterior: col. 36217 (tinted white)
- Plastered exterior: col. 37105 (kitchens/cores)
- Plastered exterior: col. 32235 (top storey)
- Plastered exterior: col. 32441 (infill panel)
- Plastered exterior: col. 32310 (infill panel)
- Plastered exterior: col. 32233 (infill panel)
- Gebrik exterior: Dark red sandfaced CE20-61 (Y2 Mortar)
- Gebrik plinth: SR12-03 Slate Brindle (Y2 Mortar)
- Roofing
- Insulated metal panel

22.07.2010	I	SAW	MDSO	FINAL ISSUE
07.12.2009	H	KGR	SAW	Added lightning conductor tape and cameras in proximity of level 2
17.11.2009	G	KGR	SAW	Legend altered for ECL email 09.09.2009
29.07.2009	F	SPW	SAW	EXTERIOR CLADDING CHANGE TO GEBRIK REQUEST
29.06.2009	E	SPW	SAW	WINDOWS AND ENTRY AMENDMENT
03.04.2009	D	SPW	MO	CONSTRUCTION ISSUE - WINDOWS MOVED PER B&W REQUEST
06.03.2009	C	SPW	MO	CONTRACT ISSUE
23.02.2009	B	MO	SAW	WINDOW TAGS ADDED
06.02.2009	A	MO	SAW	CONTRACT ISSUE
date	rev	name	chk	note

MORGAN Ashurst

University of Reading
Facilities Management Directorate,
Whiteknights, PO Box 235, Reading, RG6 6BW
Tel. 0118 378 8958 Fax. 0118 975 3499

Job Number	Building No.	Code	Drawing No.	REV.
0760298	W148	CB	XXX	RA

Stride Treglown

Architecture Town Planning Interior Design Building Surveying Landscape Design Graphic Design
3 Cosser Street, London, SE1 7BU
T 020 7401 0700 F 020 7401 0701 www.stride-treglown.co.uk

PROJECT
University of Reading: Whiteknights Campus
Halls & Catering Redevelopment
Student Accommodation
New Halls - Phase 1

DRAWING TITLE


Flattened Elevations 15 & 16

DATE	SCALE	DRAWN BY	CHECKED BY
Feb 2009	As indicated	MO	SJW
DRAWING NUMBER	REVISION NO.		
30872	AL(41)2058		I


U:\30872\Drawings\Revit\30872_SW local.rvt 26/07/2010 16:54:49



Flattened Elevation: 17
Scale 1:100

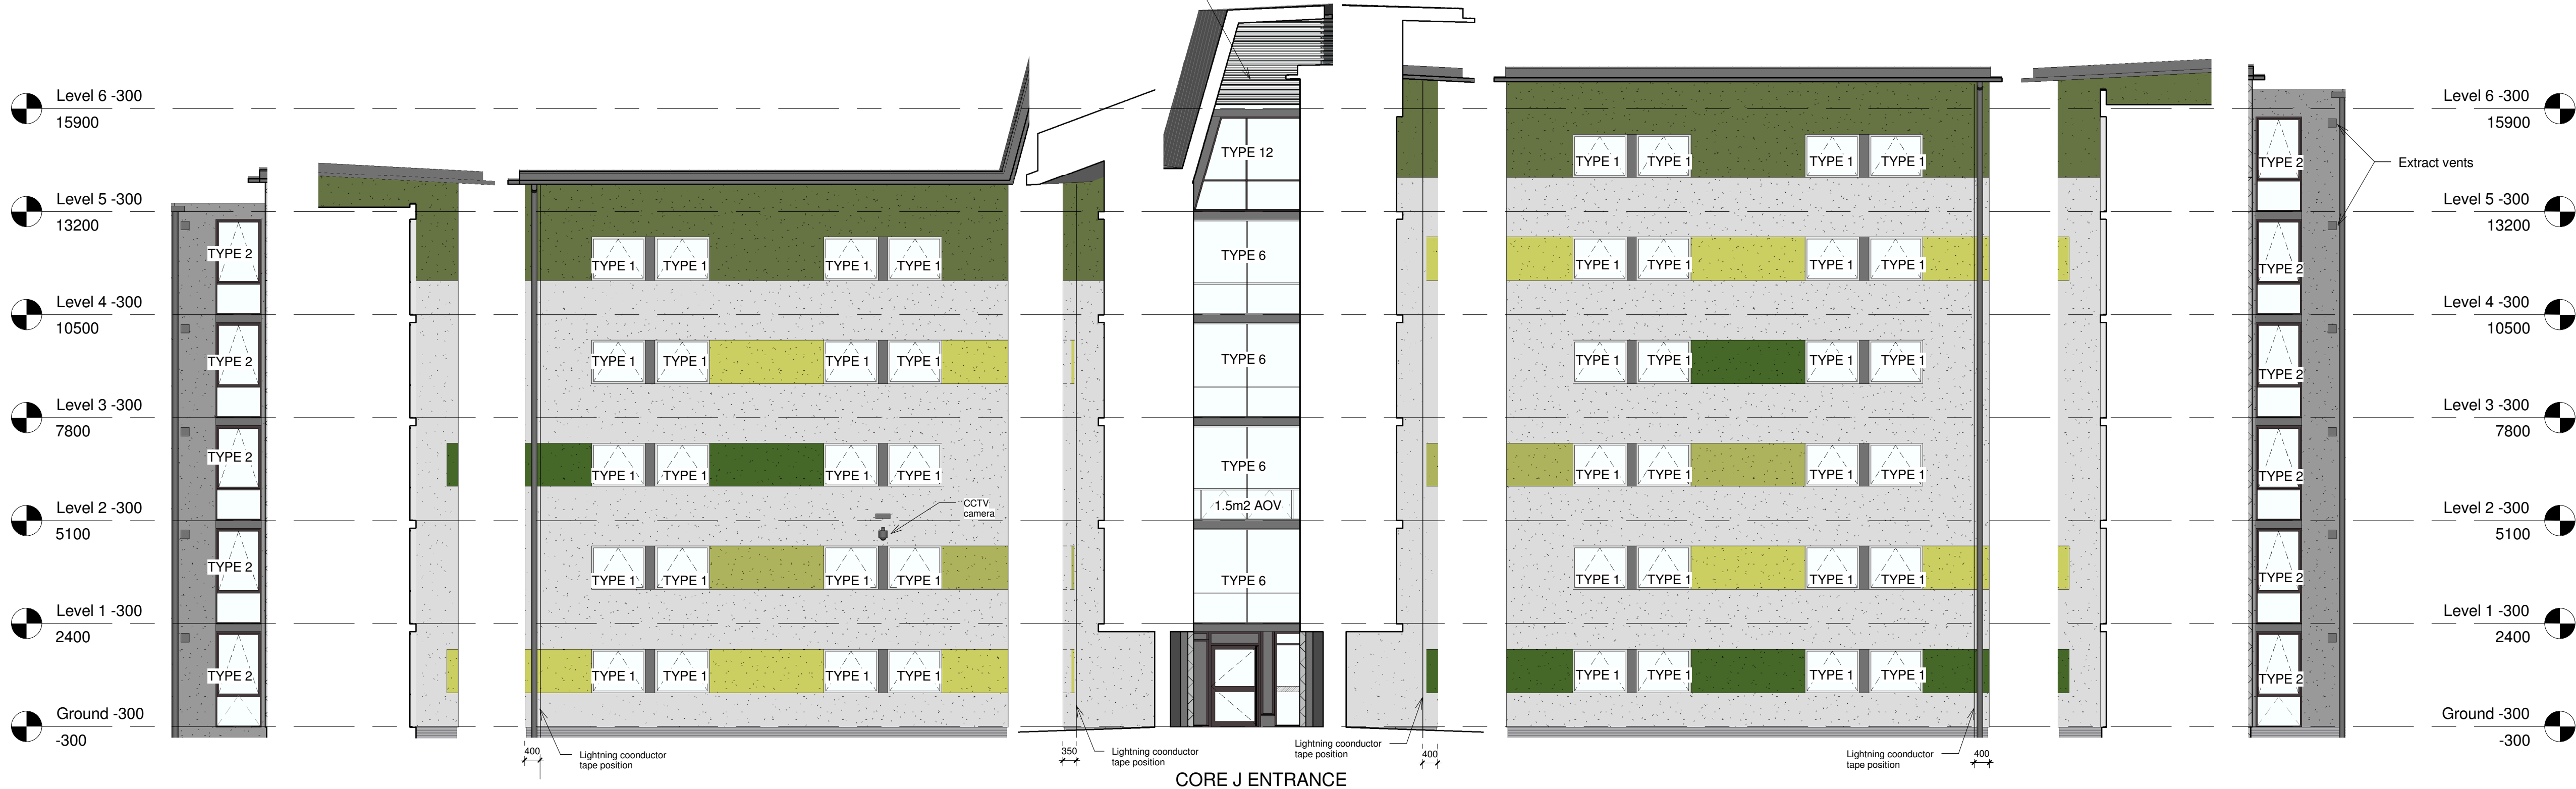

Flattened Elevation: 18
Scale 1:100

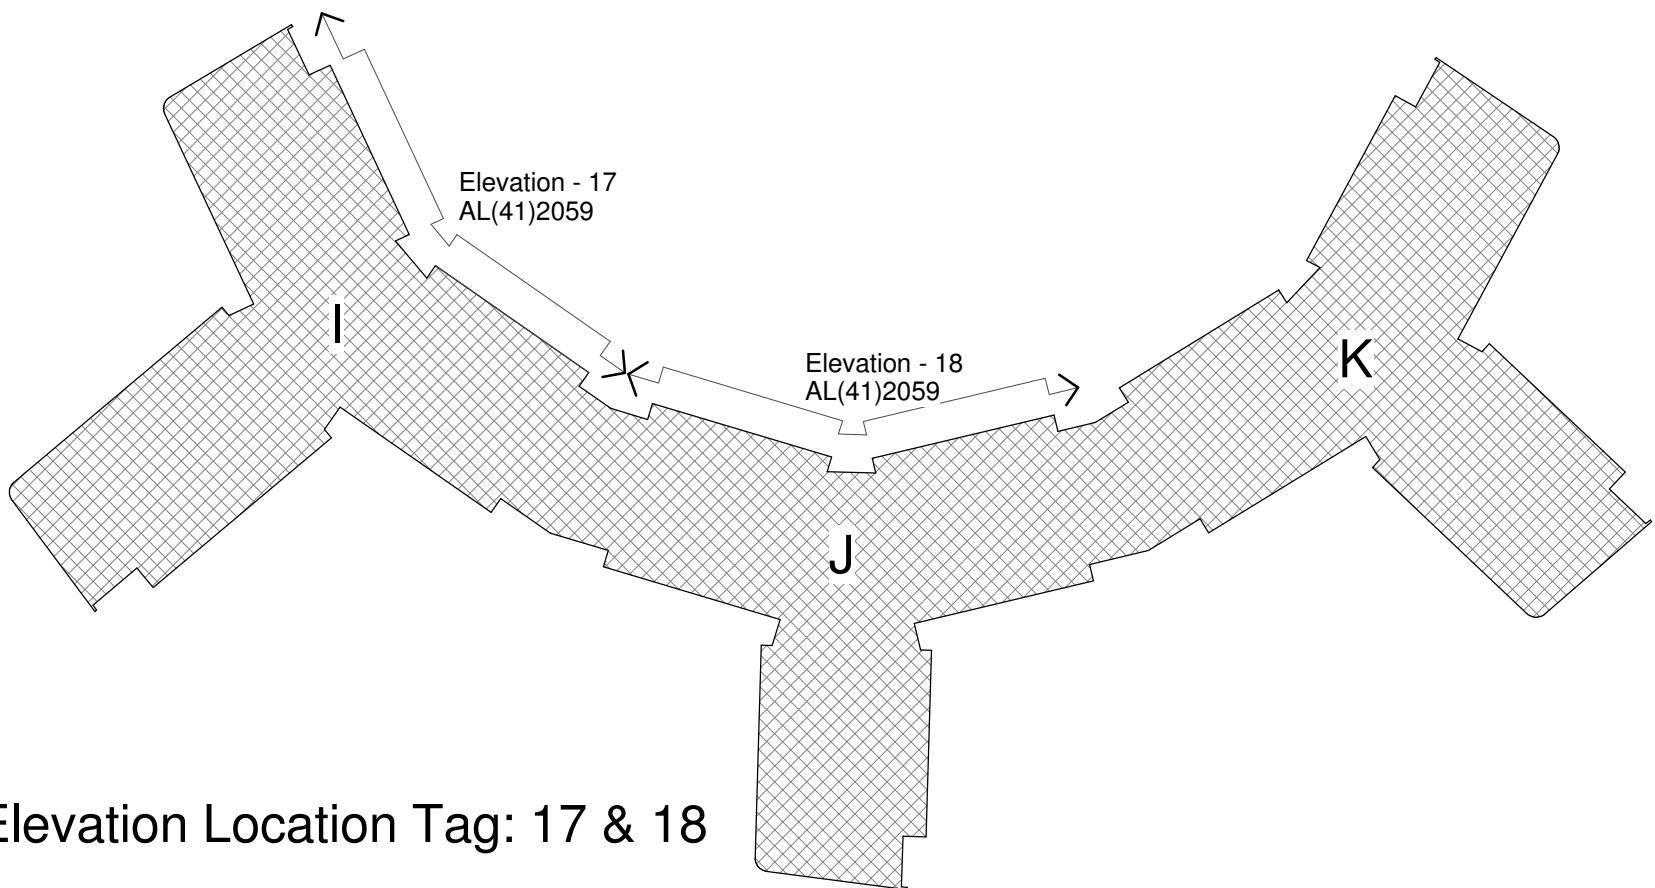

Flattened Elevation Location Tag: 17 & 18

Responsibility is not accepted for errors made by others in scaling from this drawing. All construction information should be taken from figured dimensions only.

0mm 50mm 100mm

A1 Original Sheet Size

NOTES:

RESIDUAL RISK HAZARDS:
Stride Treglown Limited has undertaken an architectural design risk assessment for the elements of work shown on this drawing in accordance with Construction Design Management Regulations 2007. Refer to the Health & Safety risk assessment for further details.

- Window cleaning: A permit to work must be obtained from Building Management prior to work commencing.
- All external windows above ground level are cleaned with the use of tucker poles. Maintenance routes have been provided around all accommodation blocks to allow MEWP access to all external walls allowing alternative window cleaning methods to be adopted. Relevant H&S statements are to be submitted by specialists to UoR prior to works starting.

For all other maintenance works scaffolding or hydraulic platforms should be used with appropriate guarding and toe boards. In all cases a work zone with warning notices should be marked off prior to work commencing.

- Stenton Legend:
- Plastered exterior: col. 31116 (tinted white)
 - Plastered exterior: col. 37105 (kitchens/cores)
 - Plastered exterior: col. 36442 (top storey)
 - Plastered exterior: col. 36441 (infill panel)
 - Plastered exterior: col. 31102 (infill panel)
 - Plastered exterior: col. 31110 (infill panel)
 - Gebrik exterior: Amsterdam SR90-23 (Y111 Mortar)
 - Gebrik plinth: SR12-03 Slate Brindle (Y14 Mortar)
 - Roofing
 - Insulated metal panel

22.07.2010	J	SJW	MDSO	FINAL ISSUE
09.02.2010	I	SJW	SPW	CCTV camera repositioned to Core J entry
07.12.2009	H	KGR	SJW	Added lightning conductor tape and cameras in proximity of level 2. Changed colour to level 1 core 2
17.11.2009	G	KGR	SJW	Legend altered for ECL email 09-09-2009
29.07.2009	F	SPW	SJW	EXTERIOR CLADDING CHANGE TO GEBRIK
29.06.2009	E	SPW	SJW	WINDOWS AND ENTRY AMENDMENT
03.04.2009	D	SPW	MO	CONSTRUCTION ISSUE
06.03.2009	C	SPW	MO	CONTRACT ISSUE
23.02.2009	B	MO	SJW	WINDOW TAGS ADDED & AOV TO CORE GLAZING
date	rev	name	chk	note

Facilities Management Directorate,
Whiteknights, PO Box 235, Reading, RG6 6BW
Tel. 0118 378 8958 Fax. 0118 975 3499

Job Number	Building No.	Code	Drawing No.	REV.
0760298	W998	CB	XXX	RA

Architecture Town Planning Interior Design Building Surveying Landscape Design Graphic Design
3 Cosser Street, London, SE1 7BU
T 020 7401 0700 F 020 7401 0701 www.stridetreglown.co.uk

PROJECT
University of Reading: Whiteknights Campus
Halls & Catering Redevelopment
Student Accommodation
New Halls - Phase 1

DRAWING TITLE				
Flattened Elevations 17 & 18				
DATE	SCALE	DRAWN BY	CHECKED BY	
Feb 2009	As indicated	MO	SJW	
DRAWING NUMBER	REVISION NO.			
30872	AL(41)2059			J

U:\30872\Drawings\Revit\30872_SW local.rvt 26/07/2010 16:56:14

Responsibility is not accepted for errors made by others in scaling from this drawing. All construction information should be taken from figured dimensions only.

0mm 50mm 100mm

A1 Original Sheet Size

NOTES:

RESIDUAL RISK HAZARDS:
Stride Treglown Limited has undertaken an architectural design risk assessment for the elements of work shown on this drawing in accordance with Construction Design Management Regulations 2007. Refer to the Health & Safety risk assessment for further details.

- Window cleaning: A permit to work must be obtained from Building Management prior to work commencing.
- All external windows above ground level are cleaned with the use of tucker poles. Maintenance routes have been provided around all accommodation blocks to allow MEWP access to all external walls allowing alternative window cleaning methods to be adopted. Relevant H&S statements are to be submitted by specialists to UoR prior to works starting.

For all other maintenance works scaffolding or hydraulic platforms should be used with appropriate guarding and toe boards. In all cases a work zone with warning notices should be marked off prior to work commencing.

Stenton Legend:

- Plastered exterior: col. 31116 (tinted white)
- Plastered exterior: col. 37105 (kitchens/cores)
- Plastered exterior: col. 36442 (top storey)
- Plastered exterior: col. 36441 (infill panel)
- Plastered exterior: col. 31102 (infill panel)
- Plastered exterior: col. 31110 (infill panel)
- Gebrik exterior: Amsterdam SR90-23 (Y111 Mortar)
- Gebrik plinth: SR12-03 Slate Brindle (Y14 Mortar)
- Roofing
- Insulated metal panel

22.07.2010	K	SW	MSO	FINAL ISSUE
15.03.2010	J	SW	SPW	Window Type 16 added to replace doors to RTP bedroom.
07.12.2009	I	KGR	SW	Added lightning conductor tape and cameras in proximity of level 2. added note identifying colour to internal render walls to deck.
17.11.2009	H	KGR	SW	Legend altered for ECL email 09-09-2009
10.09.2009	G	SPW	SW	Wardens flat amendment
29.07.2009	F	SPW	SW	EXTERIOR CLADDING CHANGE TO GEBRIK. OPENING WINDOW ADDED
29.06.2009	E	SPW	SW	WINDOWS AND ENTRY AMENDMENT
03.04.2009	D	SPW	MO	CONSTRUCTION ISSUE
06.03.2009	C	SPW	MO	CONTRACT ISSUE
date	rev	name	chk	note



Facilities Management Directorate,
Whiteknights, PO Box 235, Reading, RG6 6BW
Tel. 0118 378 8958 Fax. 0118 975 3499

Job Number	Building No.	Code	Drawing No.	REV.
0760298	W153	CB	XXX	RA

 **Stride Treglown**

Architecture Town Planning Interior Design Building Surveying Landscape Design Graphic Design
3 Cosser Street, London, SE1 7BU
T 020 7401 0700 F 020 7401 0701 www.stridetreglown.co.uk


PROJECT
University of Reading: Whiteknights Campus
Halls & Catering Redevelopment
Student Accommodation
New Halls - Phase 1

DRAWING TITLE


Flattened Elevations 19 & 20

DATE	SCALE	DRAWN BY	CHECKED BY
Feb 2009	As indicated	MO	SJW
DRAWING NUMBER	REVISION NO.		
30872	AL(41)2060 K		


U:\30872\Drawings\Revit\30872_SW local.rvt 26/07/2010 16:57:38

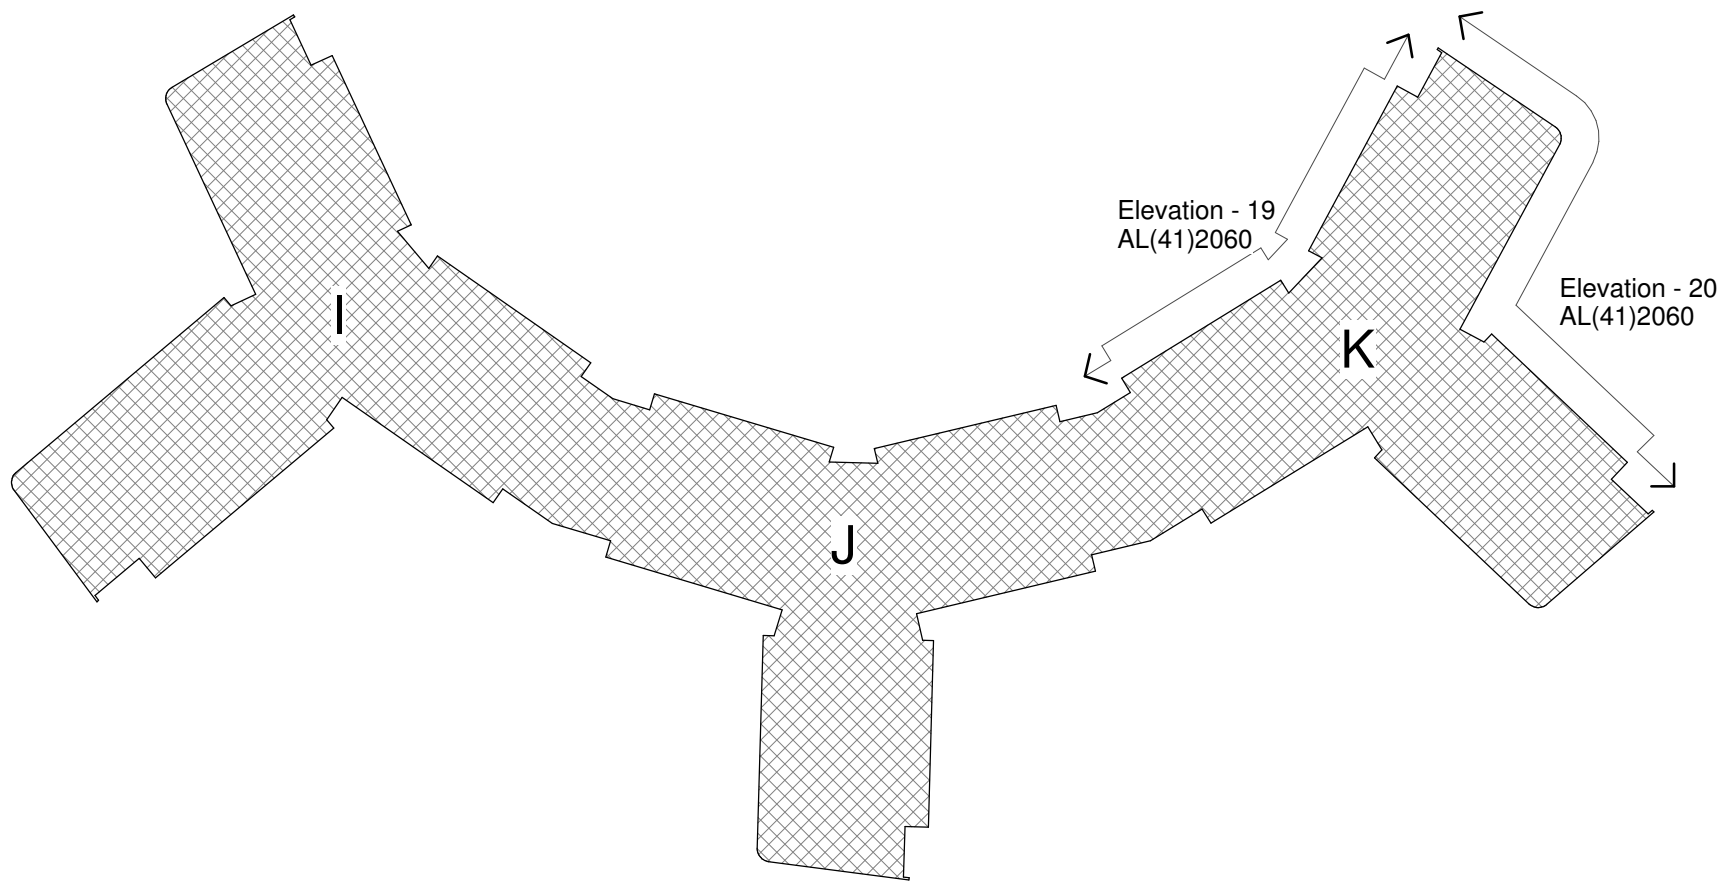


Flattened Elevation Location Tag: 19 & 20

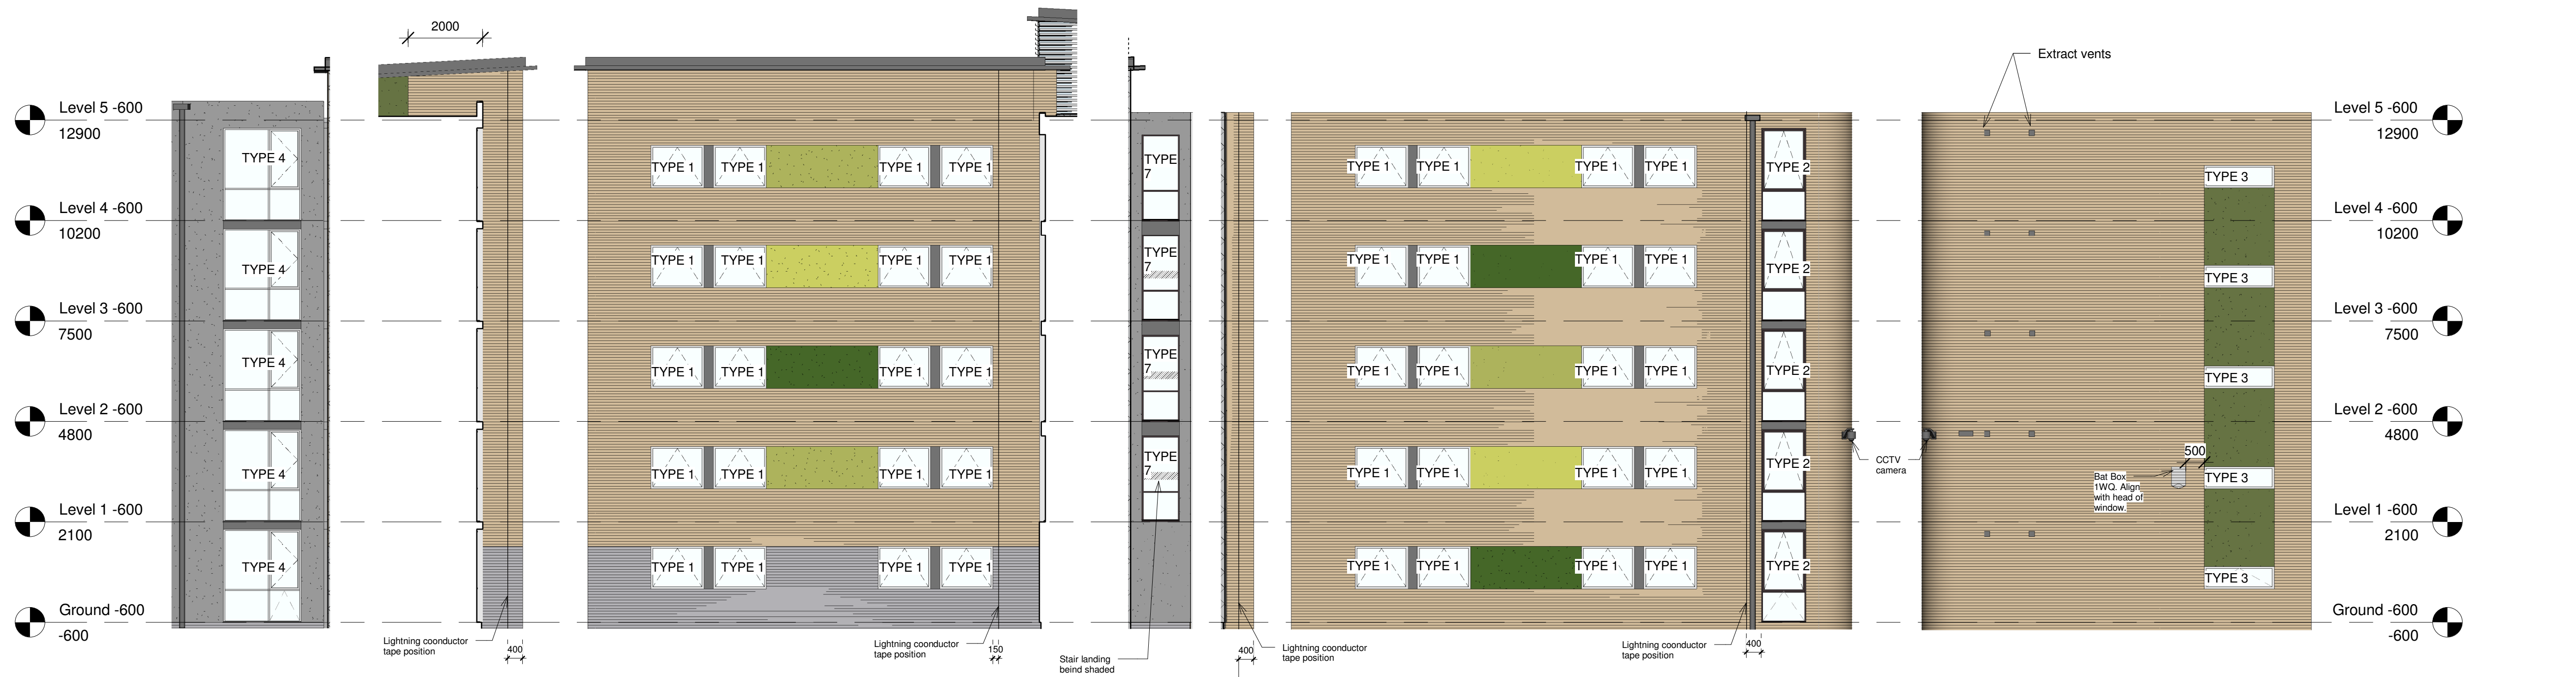

Flattened Elevation: 21
Scale 1:100

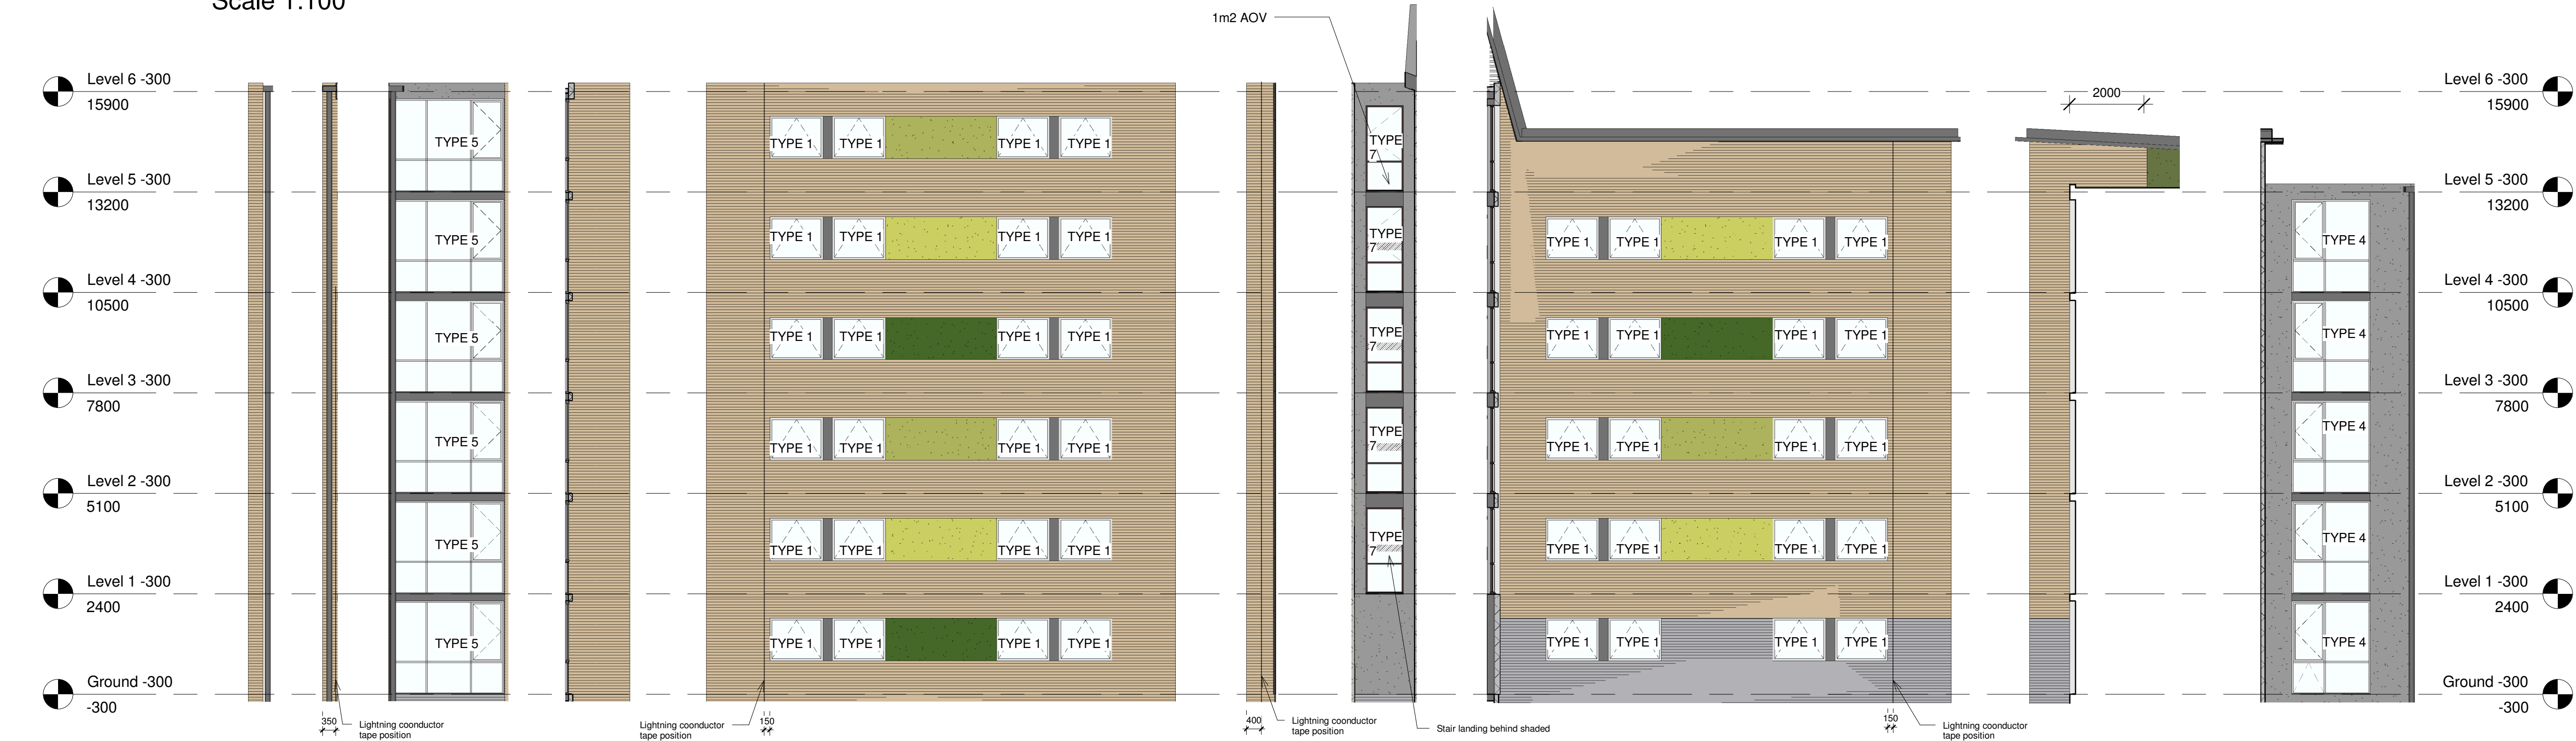

Flattened Elevation: 22
Scale 1:100

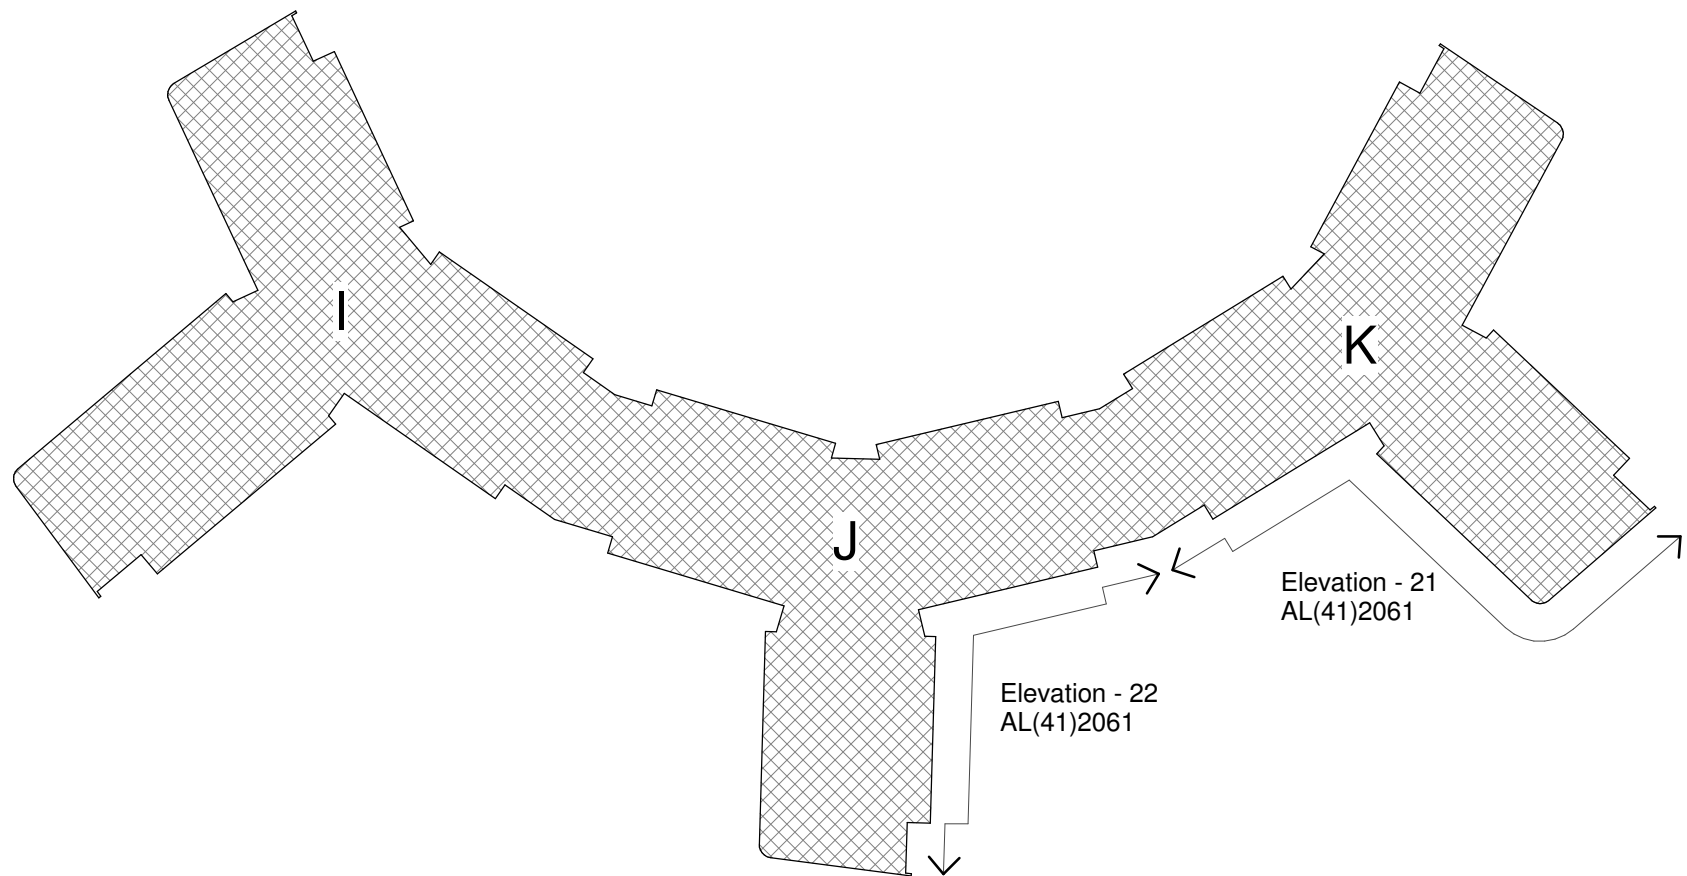

Flattened Elevation Location Tag: 21 & 22

Responsibility is not accepted for errors made by others in scaling from this drawing. All construction information should be taken from figured dimensions only.

A1 Original Sheet Size

NOTES:

RESIDUAL RISK HAZARDS:
Stride Treglown Limited has undertaken an architectural design risk assessment for the elements of work shown on this drawing in accordance with Construction Design Management Regulations 2007. Refer to the Health & Safety risk assessment for further details.

- Window cleaning: A permit to work must be obtained from Building Management prior to work commencing.
- All external windows above ground level are cleaned with the use of tucker poles. Maintenance routes have been provided around all accommodation blocks to allow MEWP access to all external walls allowing alternative window cleaning methods to be adopted. Relevant H&S statements are to be submitted by specialists to UoR prior to works starting.

For all other maintenance works scaffolding or hydraulic platforms should be used with appropriate guarding and toe boards. In all cases a work zone with warning notices should be marked off prior to work commencing.

Stenton Legend:

- Plastered exterior: col. 31116 (tinted white)
- Plastered exterior: col. 37105 (kitchens/cores)
- Plastered exterior: col. 36442 (top storey)
- Plastered exterior: col. 36441 (infill panel)
- Plastered exterior: col. 31102 (infill panel)
- Plastered exterior: col. 31110 (infill panel)
- Gebrik exterior: Amsterdam SR90-23 (Y111 Mortar)
- Gebrik plinth: SR12-03 Slate Brindle (Y14 Mortar)
- Roofing
- Insulated metal panel

22.07.2010	J	SW	MOSO	FINAL ISSUE
21.06.2010	I	SW	MOSO	Bat & bird boxes added following meeting 16.06.2010.
07.12.2009	H	KGR	SW	Added lightning conductor tape and cameras in proximity of level 2
17.11.2009	G	KGR	SW	Legend altered for ECL email 09-09-2009
29.07.2009	F	SPW	SW	EXTERIOR CLADDING CHANGE TO GEBRIK
29.06.2009	E	SPW	SW	WINDOWS AND ENTRY AMENDMENT
03.04.2009	D	SPW	MO	CONSTRUCTION ISSUE - WINDOWS MOVED PER B&W REQUEST
06.03.2009	C	SPW	MO	CONTRACT ISSUE
date	rev	name	chk	note

MORGAN Ashurst

University of Reading
Facilities Management Directorate,
Whiteknights, PO Box 235, Reading, RG6 6BW
Tel. 0118 378 8958 Fax. 0118 975 3499

Job Number	Building No.	Code	Drawing No.	REV.
0760298	W998	CB	XXX	RA

Stride Treglown

Architecture Town Planning Interior Design Building Surveying Landscape Design Graphic Design
3 Cosser Street, London, SE1 7BU
T 020 7401 0700 F 020 7401 0701 www.stridetreglown.co.uk

PROJECT
University of Reading: Whiteknights Campus
Halls & Catering Redevelopment
Student Accommodation
New Halls - Phase 1

DRAWING TITLE

Flattened Elevations 21 & 22

DATE	SCALE	DRAWN BY	CHECKED BY
Feb 2009	As indicated	MO	SJW
DRAWING NUMBER	REVISION NO.		
30872	AL(41)2061		J

U:\30872\Drawings\Revit\30872_SW local.rvt 26/07/2010 16:59:20

Responsibility is not accepted for errors made by others in scaling from this drawing. All construction information should be taken from figured dimensions only.

0mm 50mm 100mm

A1 Original Sheet Size

NOTES:

RESIDUAL RISK HAZARDS:
Stride Treglown Limited has undertaken an architectural design risk assessment for the elements of work shown on this drawing in accordance with Construction Design Management Regulations 2007. Refer to the Health & Safety risk assessment for further details.

- Window cleaning: A permit to work must be obtained from Building Management prior to work commencing.
- All external windows above ground level are cleaned with the use of tucker poles. Maintenance routes have been provided around all accommodation blocks to allow MEWP access to all external walls allowing alternative window cleaning methods to be adopted. Relevant H&S statements are to be submitted by specialists to UoR prior to works starting.

For all other maintenance works scaffolding or hydraulic platforms should be used with appropriate guarding and toe boards. In all cases a work zone with warning notices should be marked off prior to work commencing.

Stenton Legend:

- Plastered exterior: col. 31116 (tinted white)
- Plastered exterior: col. 37105 (kitchens/cores)
- Plastered exterior: col. 36442 (top storey)
- Plastered exterior: col. 36441 (infill panel)
- Plastered exterior: col. 31102 (infill panel)
- Plastered exterior: col. 31110 (infill panel)
- Gebrik exterior: Amsterdam SR90-23 (Y111 Mortar)
- Gebrik plinth: SR12-03 Slate Brindle (Y14 Mortar)
- Roofing
- Insulated metal panel

22.07.2010	J	SJW	MO	MO	FINAL ISSUE
21.06.2010	I	SJW	MO	MO	Bat & bird boxes added following meeting 16.06.2010.
07.12.2009	H	KGR	SJW		Added lightning conductor tape and cameras in proximity of level 2
17.11.2009	G	KGR	SJW		Legend altered for ECL email 09-09-2009
29.07.2009	F	SPW	SJW		EXTERIOR CLADDING CHANGE TO GEBRIK
29.06.2009	E	SPW	SJW		WINDOWS AND ENTRY AMENDMENT
03.04.2009	D	SPW	MO		CONSTRUCTION ISSUE - WINDOWS MOVED PER B&W REQUEST
06.03.2009	C	SPW	MO		CONTRACT ISSUE
date	rev	name	chk	note	

Facilities Management Directorate,
Whiteknights, PO Box 235, Reading, RG6 6BW
Tel. 0118 378 8958 Fax. 0118 975 3499

Job Number	Building No.	Code	Drawing No.	REV.
0760298	W998	CB	XXX	RA


Architecture Town Planning Interior Design Building Surveying Landscape Design Graphic Design
3 Cosser Street, London, SE1 7BU
T 020 7401 0700 F 020 7401 0701 www.stridetreglown.co.uk

PROJECT
University of Reading: Whiteknights Campus
Halls & Catering Redevelopment
Student Accommodation
New Halls - Phase 1


DRAWING TITLE

Flattened Elevations 23 & 24


DATE	SCALE	DRAWN BY	CHECKED BY
Feb 2009	As indicated	MO	SJW
DRAWING NUMBER			REVISION NO.
30872	AL(41)2062		J

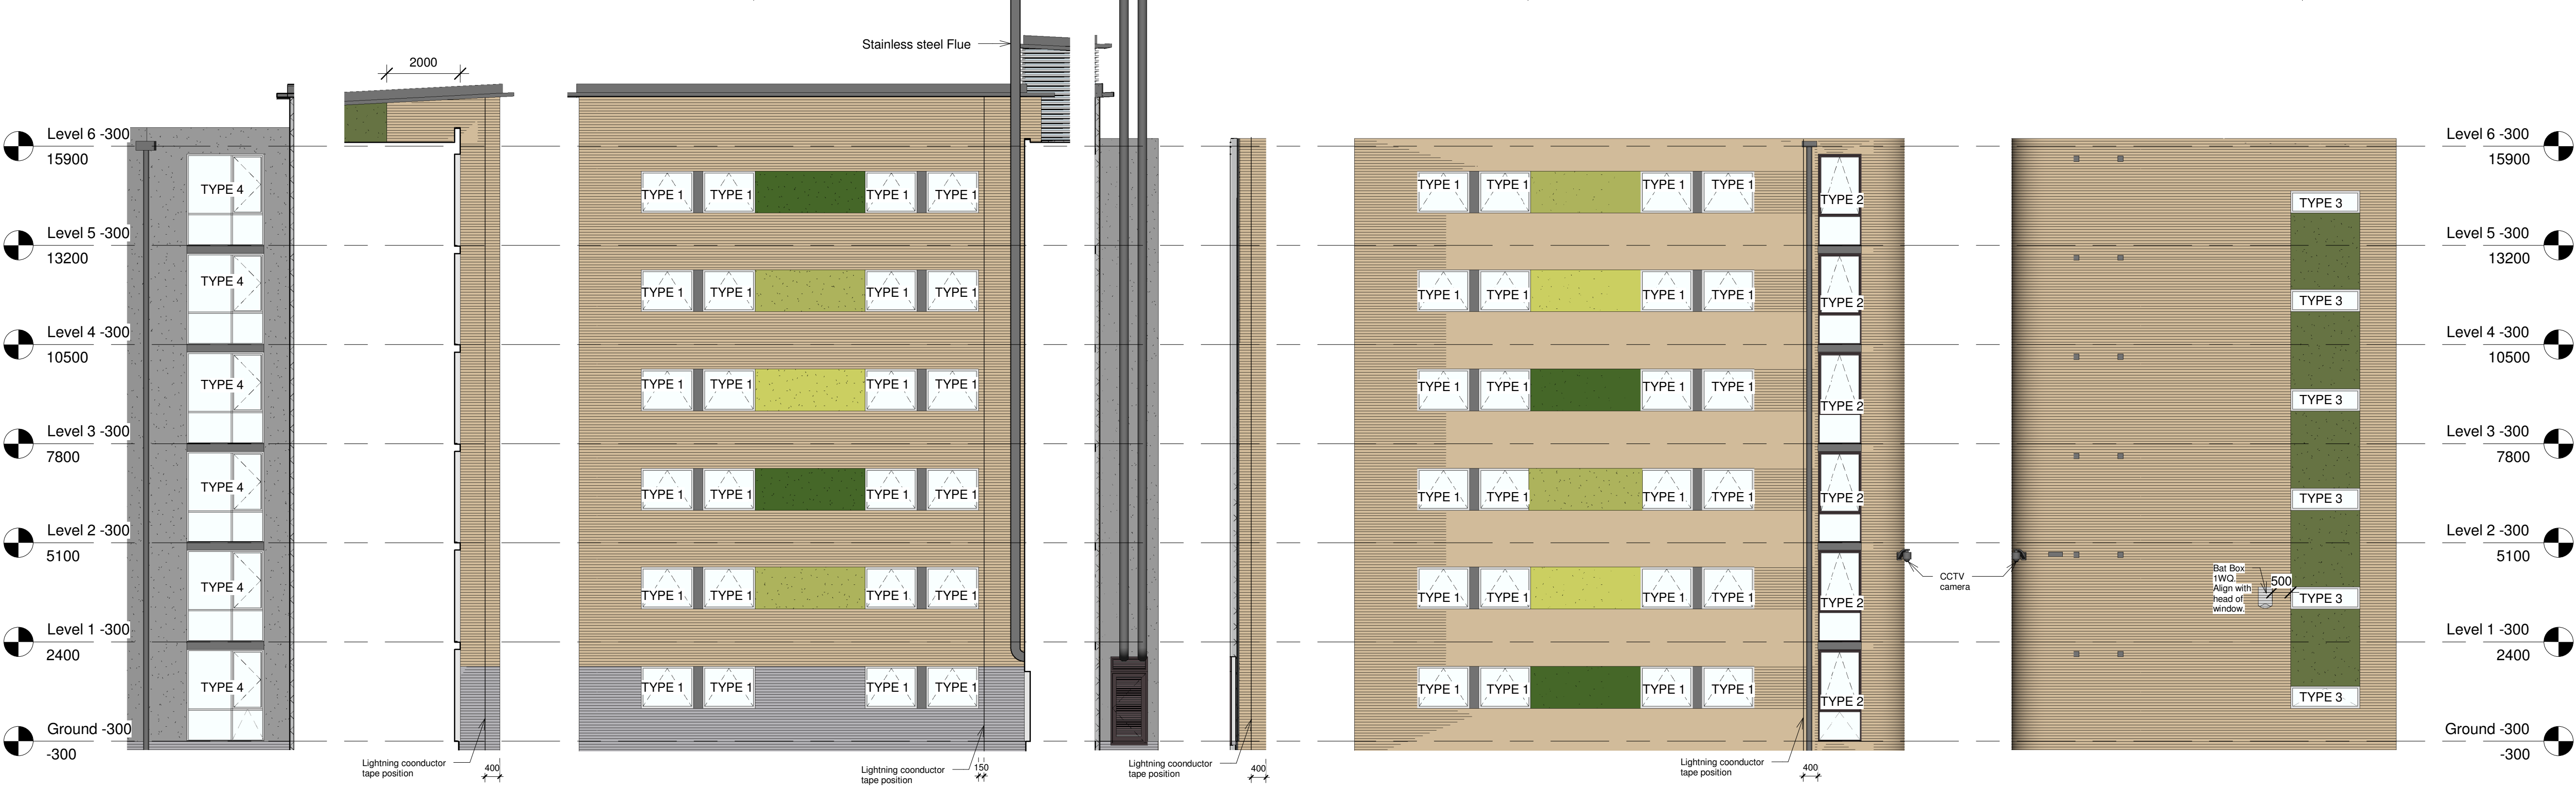

Flattened Elevation: 23
Scale 1:100

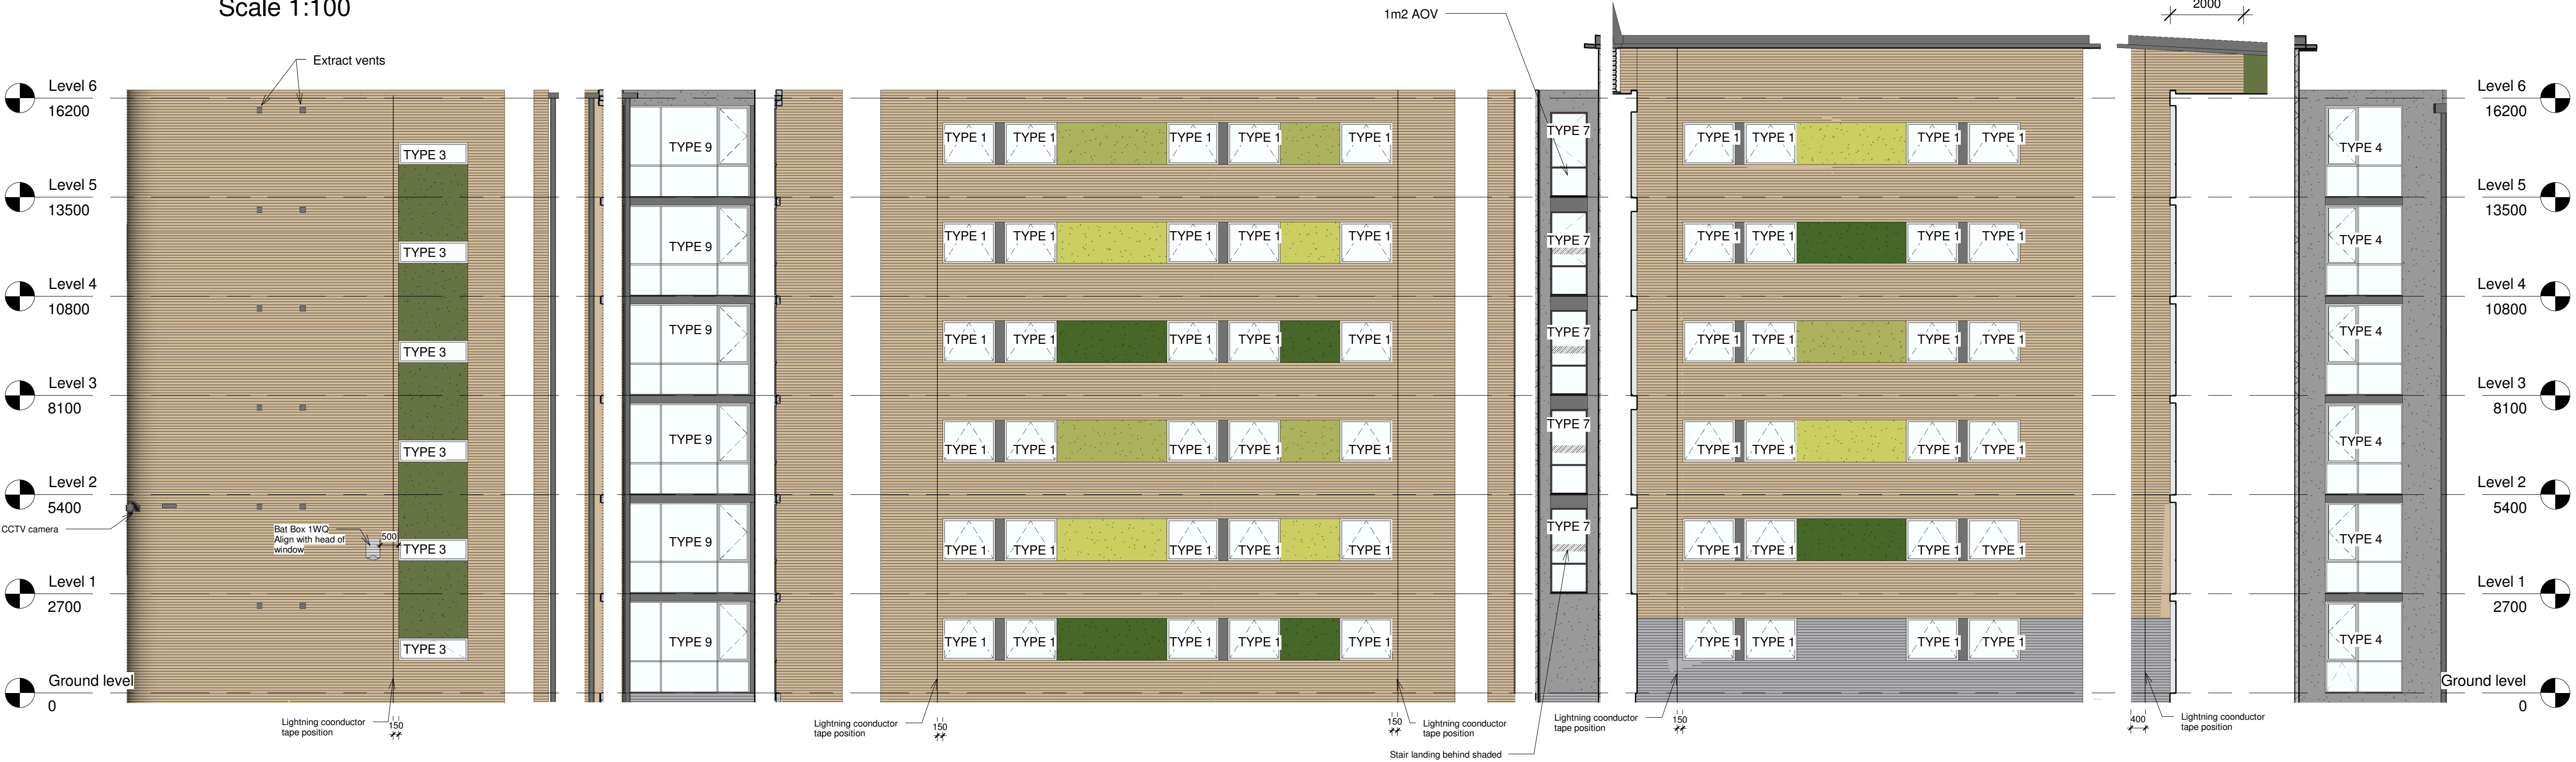

Flattened Elevation: 24
Scale 1:100

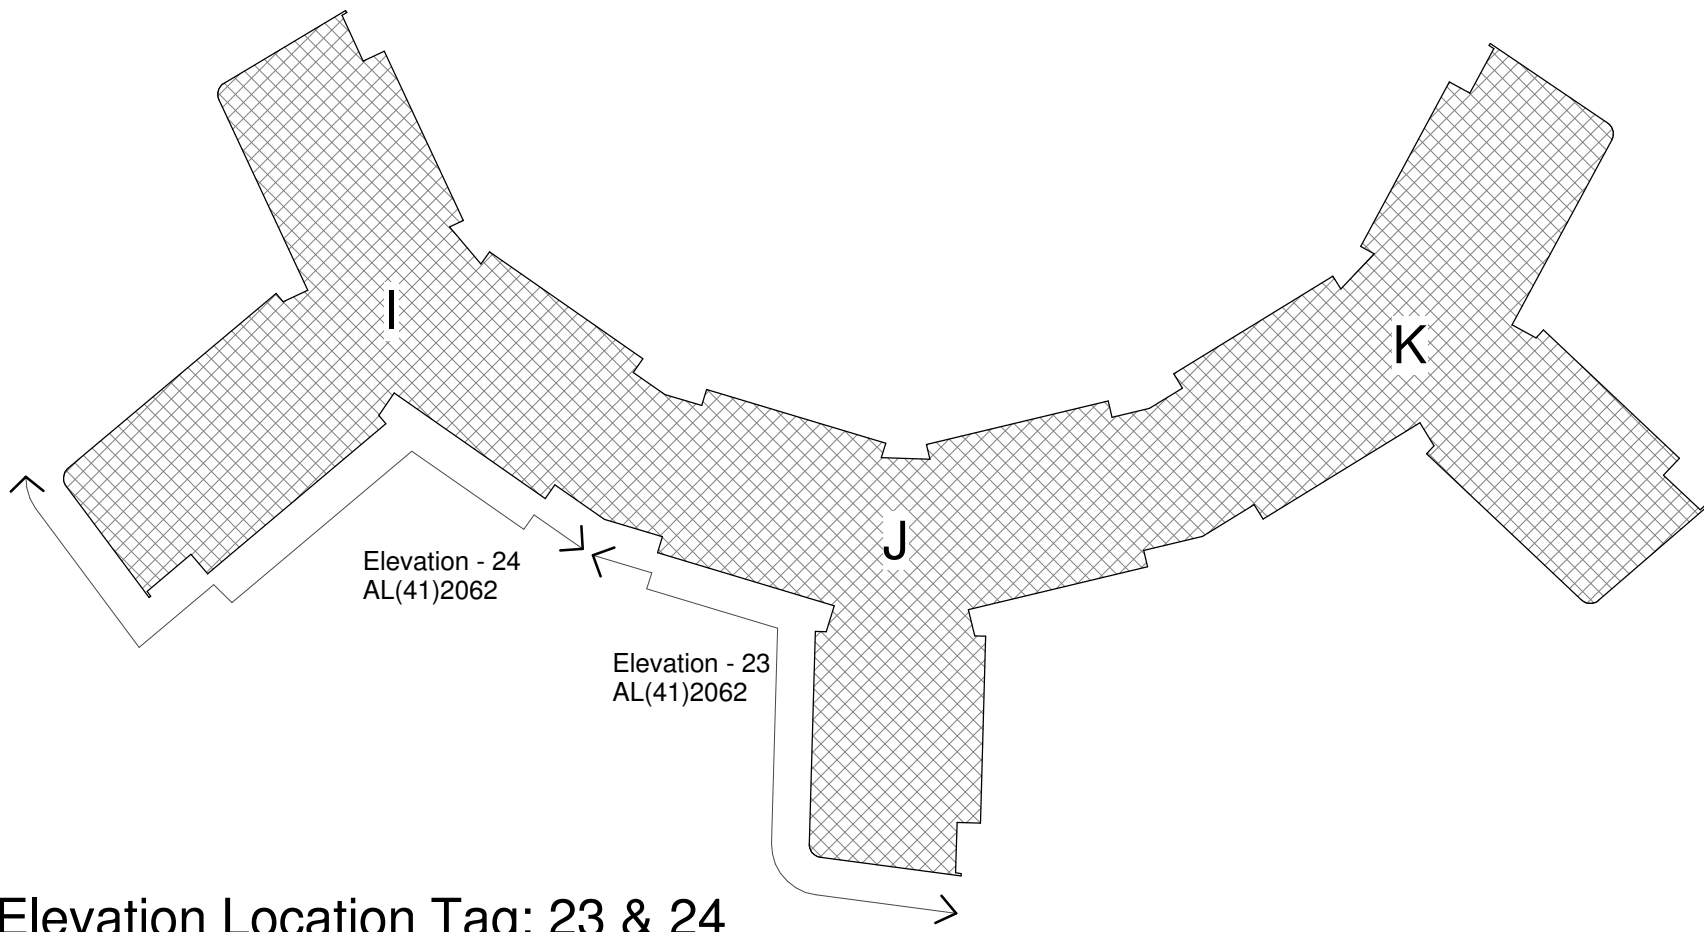

Flattened Elevation Location Tag: 23 & 24

U:\30872\Drawings\Revit\30872_SW local.rvt 26/07/2010 17:00:51

Responsibility is not accepted for errors made by others in scaling from this drawing. All construction information should be taken from figured dimensions only.

0mm 50mm 100mm

A1
Original
Sheet Size

NOTES:

RESIDUAL RISK HAZARDS:
Stride Treglown Limited has undertaken an architectural design risk assessment for the elements of work shown on this drawing in accordance with Construction Design Management Regulations 2007. Refer to the Health & Safety risk assessment for further details.

- Window cleaning: A permit to work must be obtained from Building Management prior to work commencing.
- All external windows above ground level are cleaned with the use of tucker poles. Maintenance routes have been provided around all accommodation blocks to allow MEWP access to all external walls allowing alternative window cleaning methods to be adopted. Relevant H&S statements are to be submitted by specialists to UoR prior to works starting.

For all other maintenance works scaffolding or hydraulic platforms should be used with appropriate guarding and toe boards. In all cases a work zone with warning notices should be marked off prior to work commencing.

Stenton Legend:

- Plastered exterior: col. 31116 (tinted white)
- Plastered exterior: col. 37105 (kitchens/cores)
- Plastered exterior: col. 36442 (top storey)
- Plastered exterior: col. 36441 (infill panel)
- Plastered exterior: col. 31102 (infill panel)
- Plastered exterior: col. 31110 (infill panel)
- Gebrik exterior: Amsterdam SR90-23 (Y111 Mortar)
- Gebrik plinth: SR12-03 Slate Brindle (Y14 Mortar)
- Roofing
- Insulated metal panel

22.07.2010	I	SJW	MDSO	FINAL ISSUE
07.12.2009	H	KGR	SJW	Added lightning conductor tape and cameras in proximity of level 2
17.11.2009	G	KGR	SJW	Legend altered for ECL email 09/09/2009
29.07.2009	F	SPW	SJW	EXTERIOR CLADDING CHANGE TO GEBRIK
29.06.2009	E	SPW	SJW	WINDOWS AND ENTRY AMENDMENT
03.04.2009	D	SPW	MO	CONSTRUCTION ISSUE
06.03.2009	C	SPW	MO	CONTRACT ISSUE
23.02.2009	B	MO	SJW	WINDOW TAGS ADDED
06.02.2009	A	MO	SJW	CONTRACT ISSUE
date	rev	name	chk	note

MORGAN
Ashurst

University of Reading

Facilities Management Directorate,
Whiteknights, PO Box 235, Reading, RG6 6BW
Tel. 0118 378 8958 Fax. 0118 975 3499

Job Number	Building No.	Code	Drawing No.	REV.
0760298	W151	CB	XXX	RA

Stride Treglown


Architecture Town Planning Interior Design Building Surveying Landscape Design Graphic Design
3 Cosser Street, London, SE1 7BU
T 020 7401 0700 F 020 7401 0701 www.stridetreglown.co.uk

PROJECT
University of Reading: Whiteknights Campus
Halls & Catering Redevelopment
Student Accommodation
New Halls - Phase 1


DRAWING TITLE

Flattened Elevation 25

DATE	SCALE	DRAWN BY	CHECKED BY
Feb 2009	As indicated	MO	SJW
DRAWING NUMBER	REVISION NO.		
30872	AL(41)2063	I	

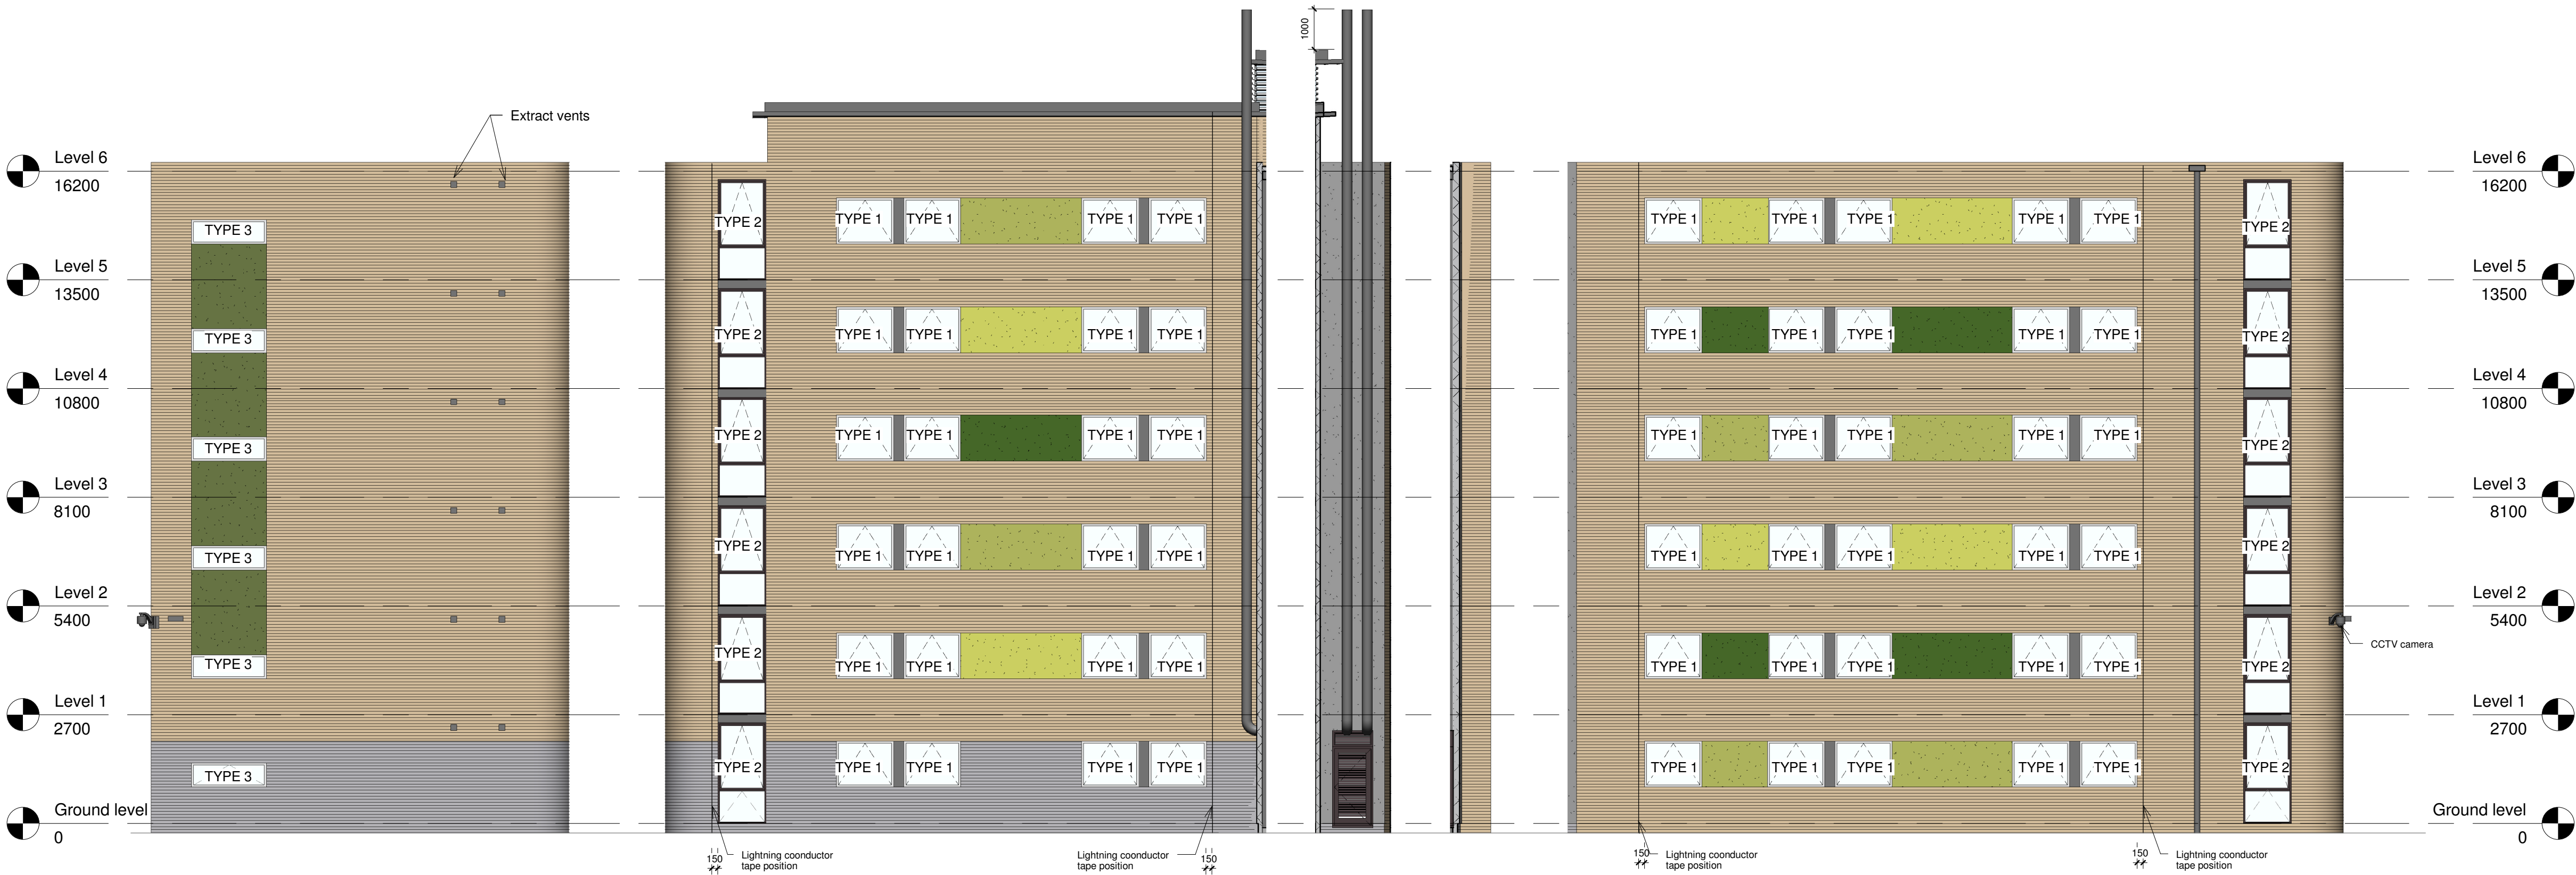

Flattened Elevation: 25
Scale 1:100

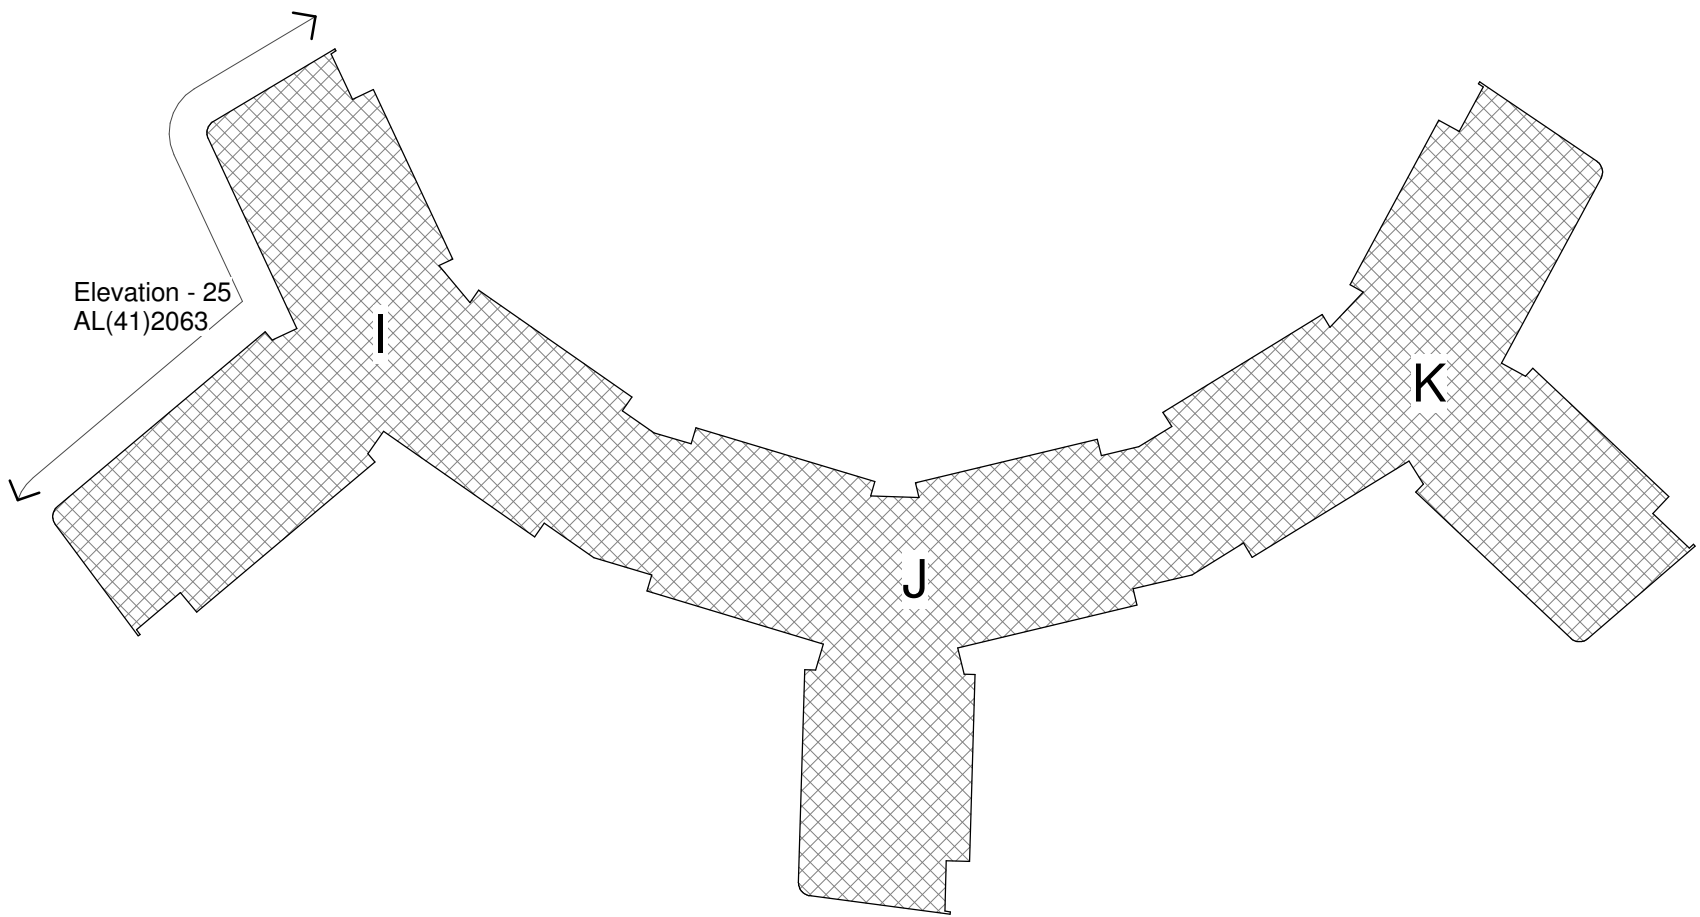

Flattened Elevation Location Tag: 25

U:\30872\Drawings\Rev\30872_SW local.rvt 26/07/2010 17:02:00