



NOTES ON EXISTING MATERIALS:


- 1) CLAY TILES
- 2) RED FACING BRICKWORK
- 3) TIMBER FRAMED DOORS & WINDOWS
- 4) TIMBER WEATHERBOARDING
- 5) ALUMINIUM GARAGE DOORS

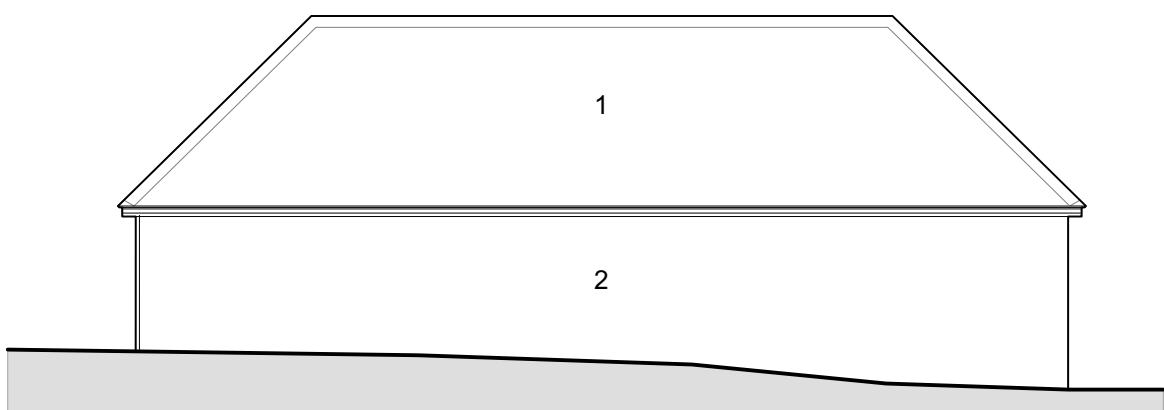


EXISTING NORTH-EAST ELEVATION
Scale 1:100 @ A1

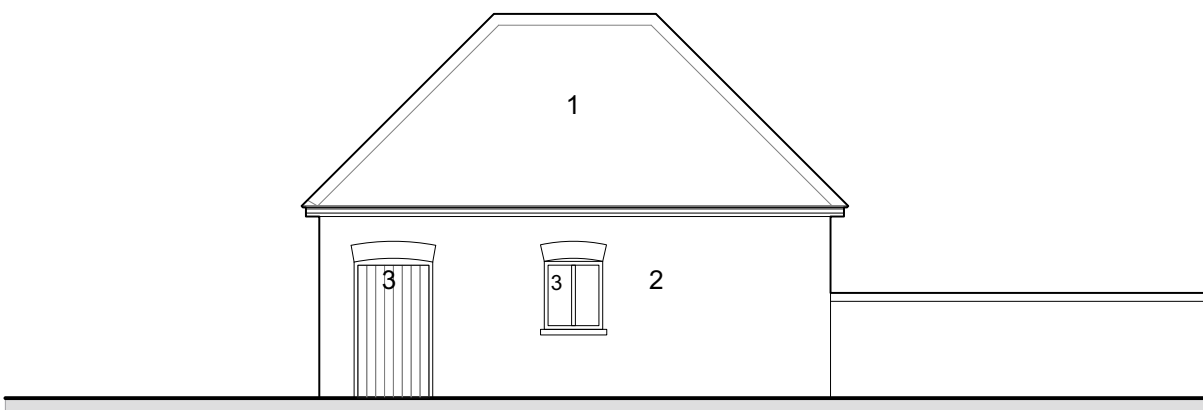




EXISTING NORTH-WEST ELEVATION
Scale 1:100 @ A1

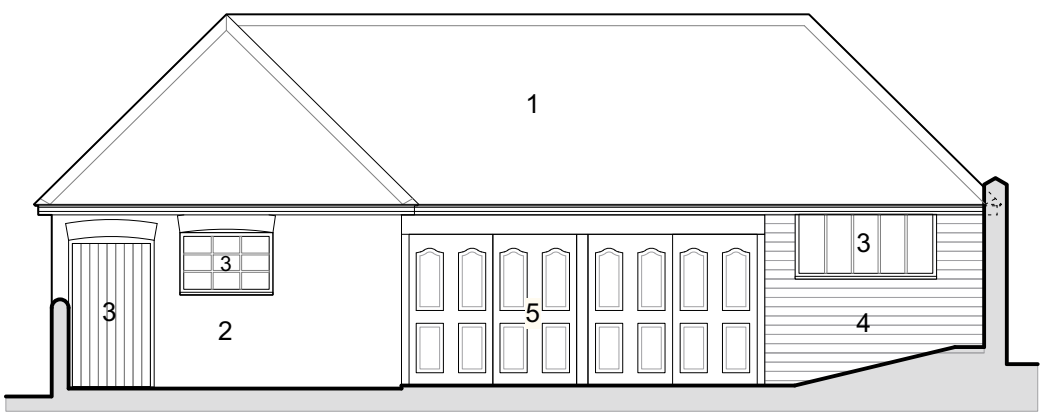



EXISTING SOUTH-WEST ELEVATION
Scale 1:100 @ A1

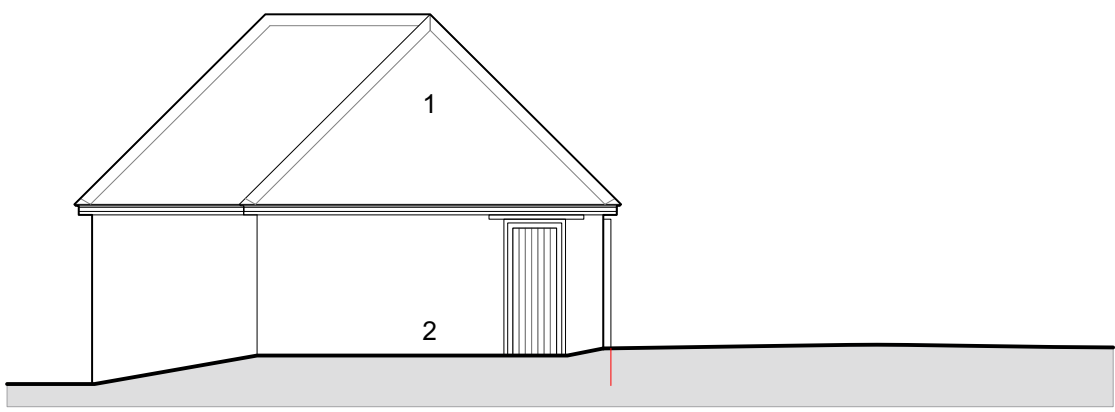


EXISTING SOUTH-EAST ELEVATION
Scale 1:100 @ A1

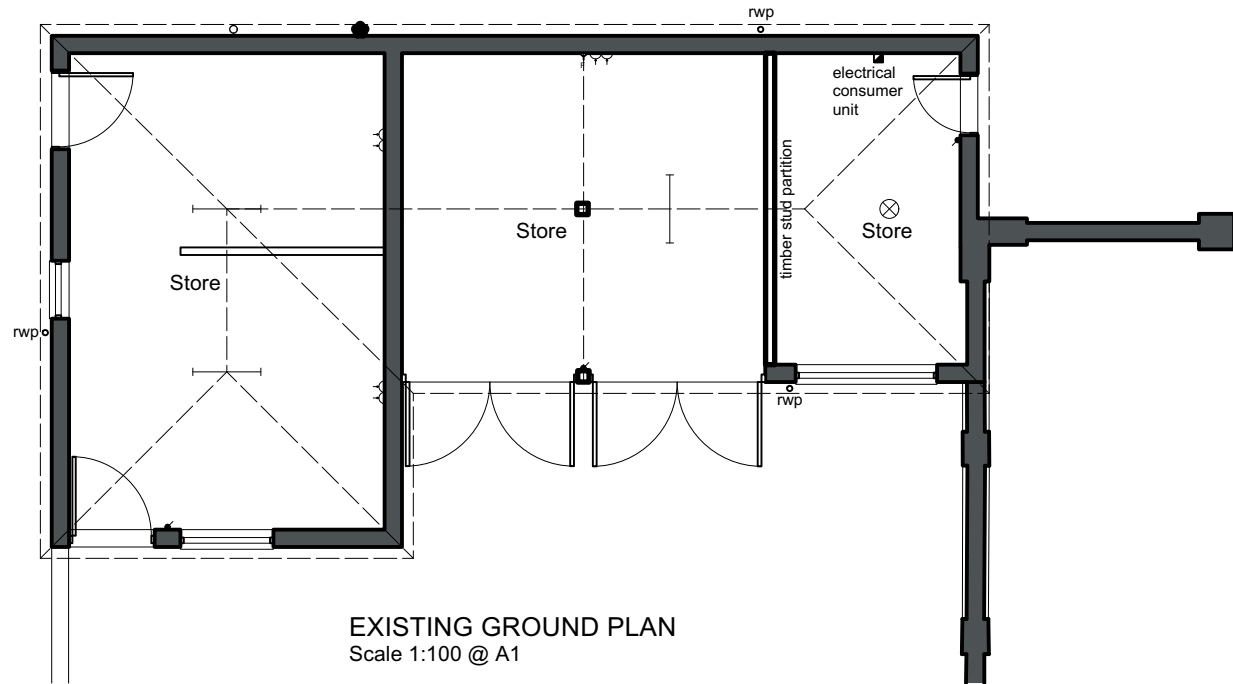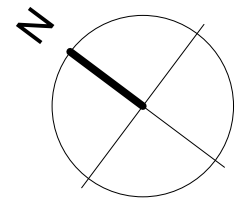 

EXISTING GROUND PLAN
Scale 1:100 @ A1

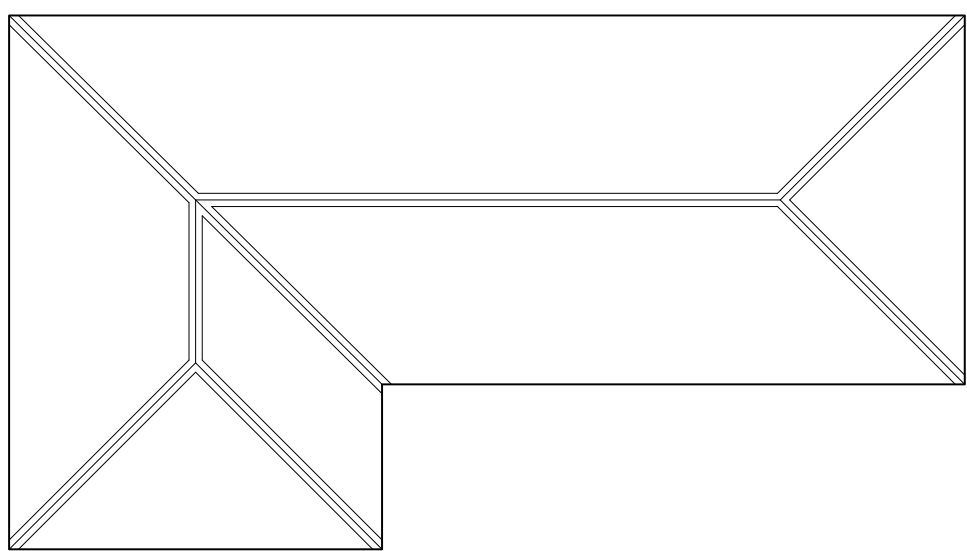 

EXISTING ROOF PLAN
Scale 1:100 @ A1

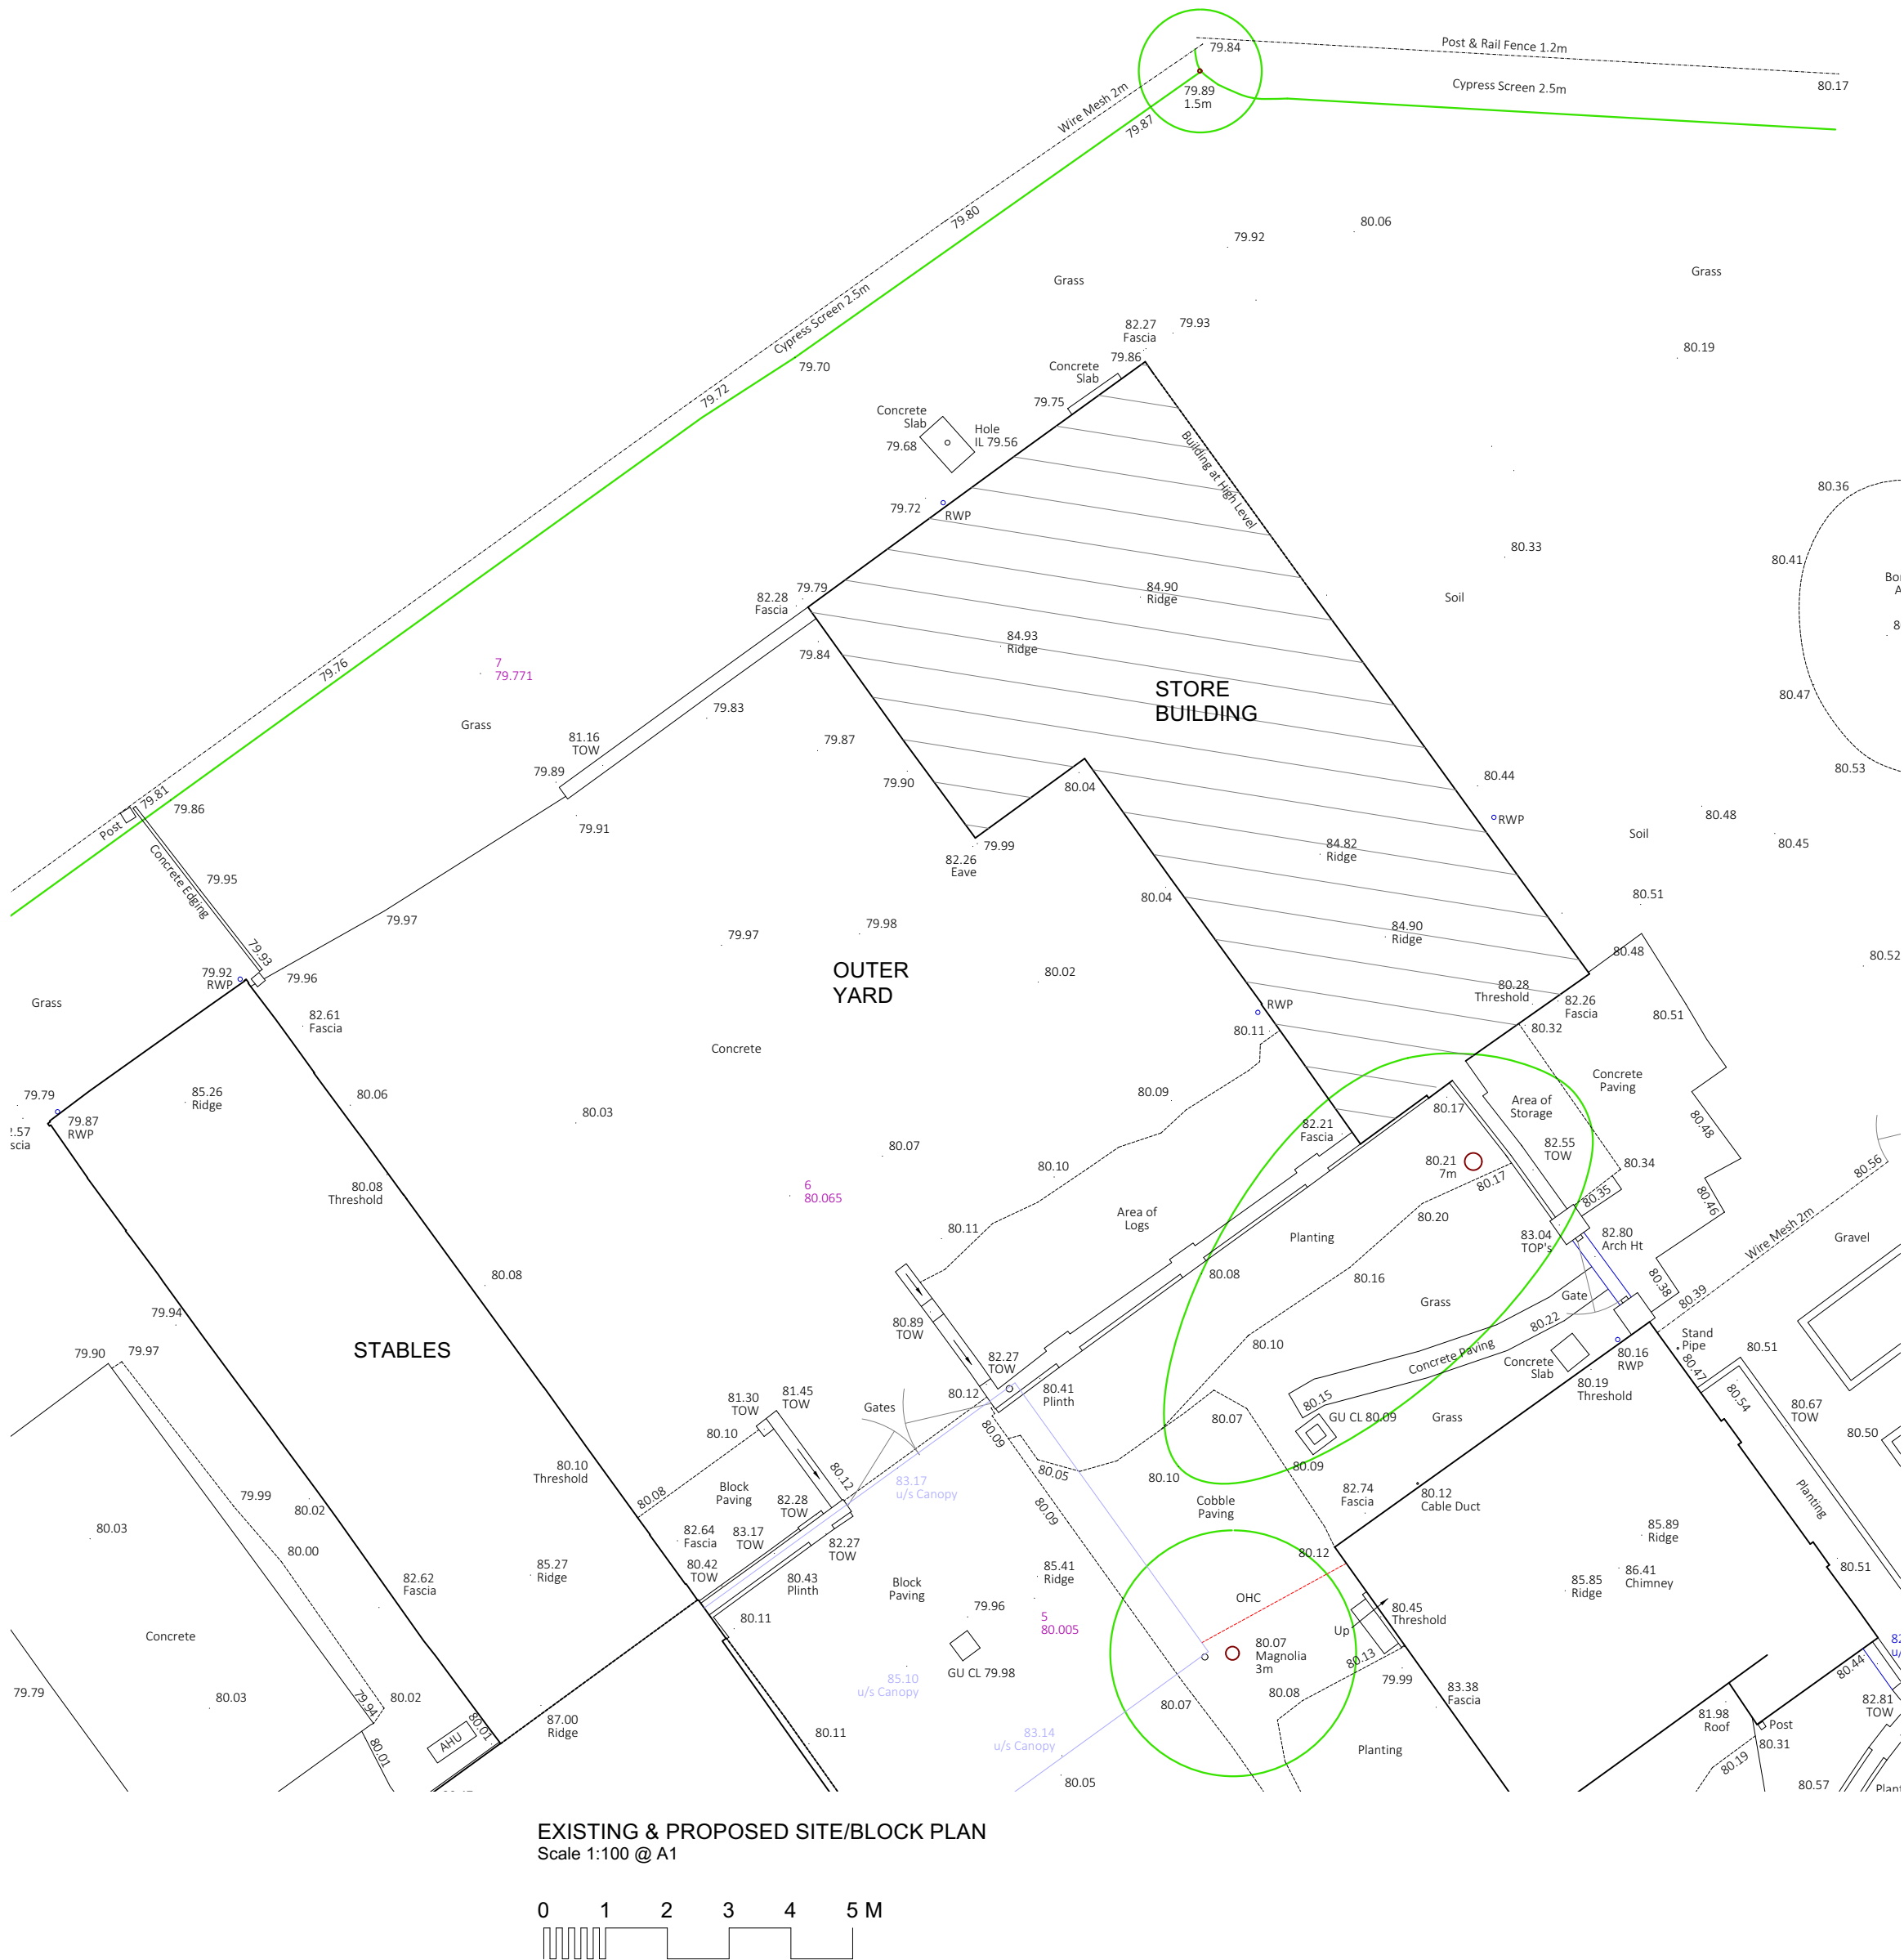

Please do NOT scale this drawing
All dimensions to be checked on site

Rev A 23/06/25 Planning Issue
Rev B 25/06/25 Chicken coop & run removed from location plan

EAST COURT, FINCHAMPSTEAD
STORE OUTBUILDING REPAIRS

LOCATION, EXISTING/PROPOSED SITE PLAN
& EXISTING PLANS & ELEVATIONS

Check all dimensions and verify on site. Report any errors or omissions			
drawn by BT	drawing sheet size A1	sheet 1:250, 1:200 & 1:100 @ A1	revision
date MAR 24	drawing number D	sheet number 110	revision B

Andy Paterson Architects

telephone 07871 420368
email ben@andypatersonarchitects.co.uk