


N

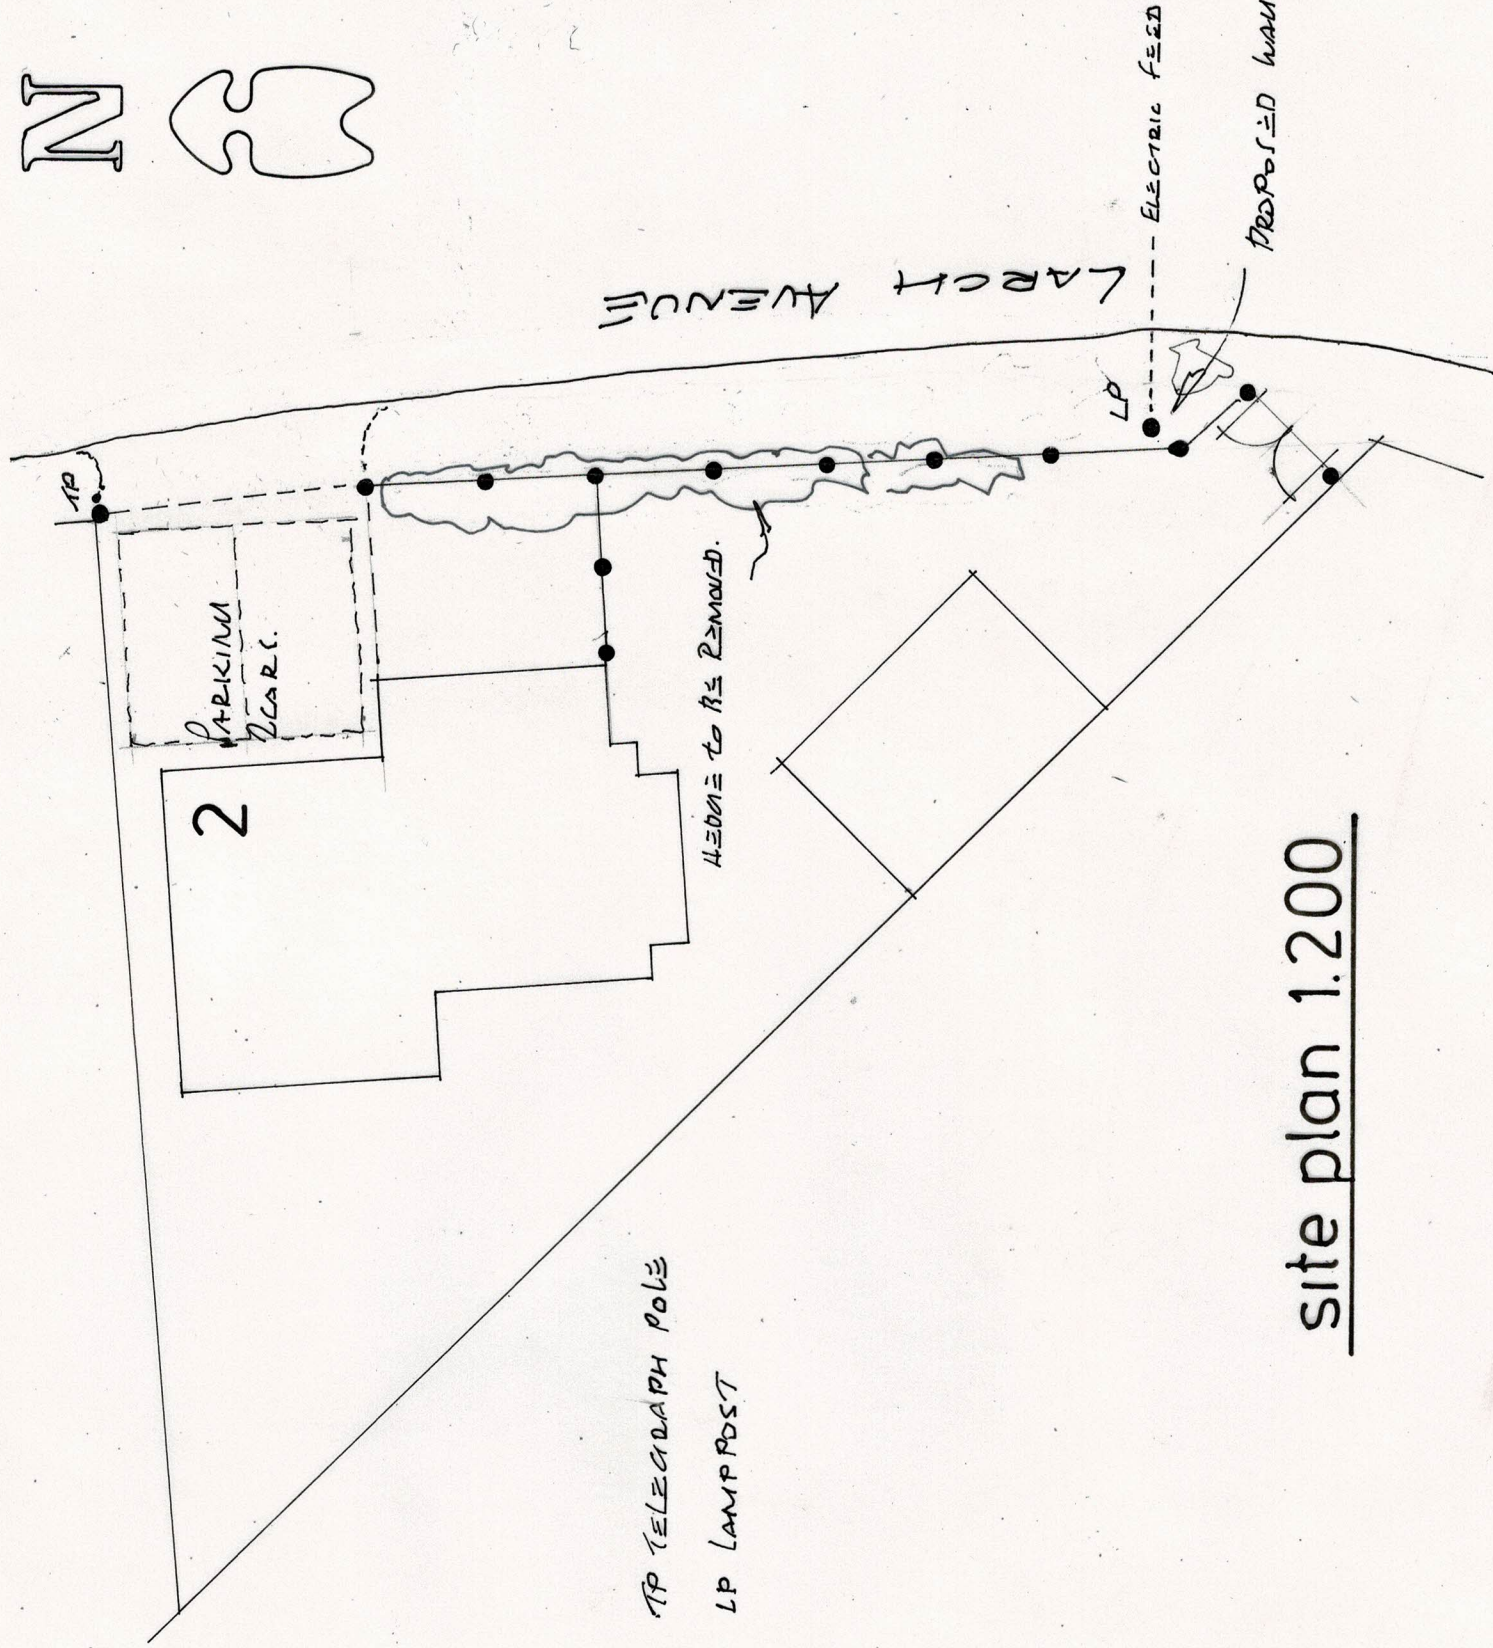

site plan 1:200

location plan
1:1250



Ordnance Survey © Crown Copyright 2017. All rights reserved. Licence number 100022432. Printed Scale - 1:1250

Revisions	
Client	MIR & MRS RATCLIFFE
Project	2 LARCH AVENUE WOKINGHAM RG41 1EJ
Drawing	LOCATION SITE PLAN
Tim Isaac Dip ARCH, MCIAA, ATP Architectural Design Services	
80 Fairview Road, Taplow, Maidenhead, Berkshire SL6 0NQ Tel: 01628 662971	
Drawn	Asa
Date	March 25
Scale	1:1250 1:200
Drawing Number	1210/40
Revision	B

LOCATION SITE PLANS