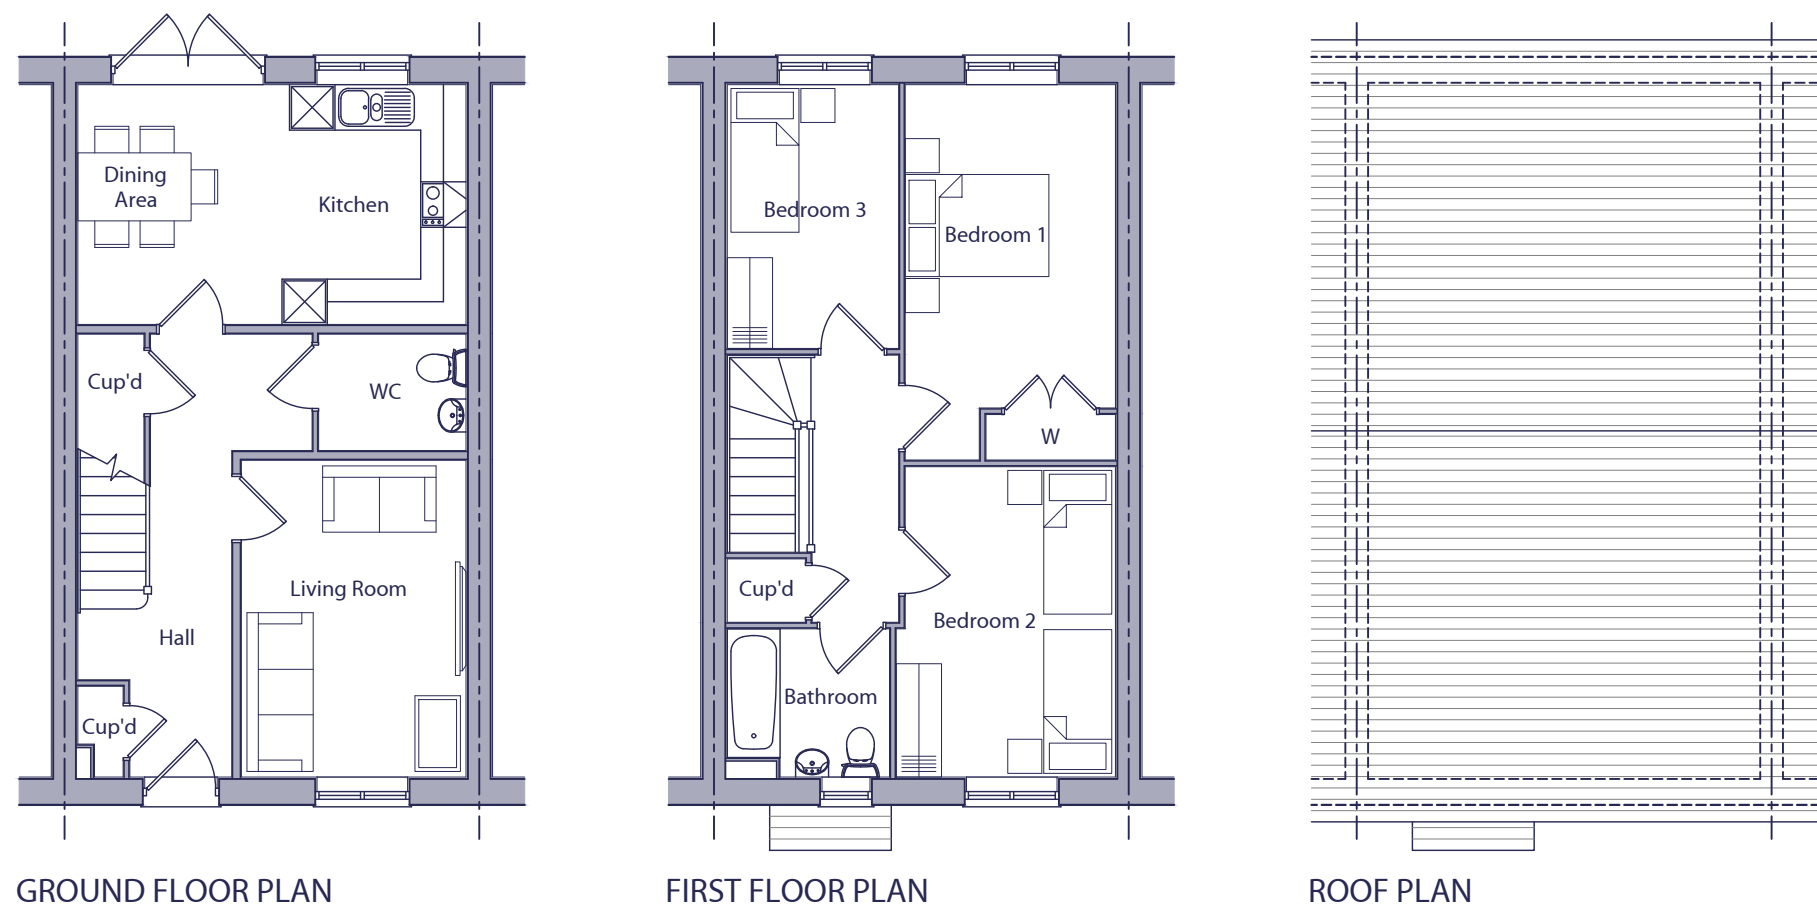


HOUSE TYPE 352 - 3 BED / 5 PERSON HOUSE		
SPACE STANDARDS	REQUIRED	ACTUAL
FLOOR AREA	93.00 m ²	94.05 m ²
STORAGE	2.50 m ²	3.04 m ²
BEDROOM 1	11.50 m ²	13.80 m ²
BEDROOM 2	11.50 m ²	12.03 m ²
BEDROOM 3	7.50 m ²	7.91 m ²

A	25.03.25	Plot reference and handing amended.	MCN	DGP
Rev.	Date	Description	Drawn	Checked
Client			Scale	1:100 @ A3
Project	South Wokingham, Phase R11.		Drawn	MCN
Drawing Title	Type 352 - Style 4 Floor & Roof Plans		Checked	DGP
Date	Nov 2024	File	P1904 Type 352	
Drg.No.	P1904.352.04	Rev.	A	Drawing Status
				PLANNING

AAP Architecture Ltd
Unit A, Monument Business Centre, Monument Way East, Woking, Surrey GU21 5LG
T 01483 727345 E projects@aap-arc.co.uk W aap-arc.co.uk