



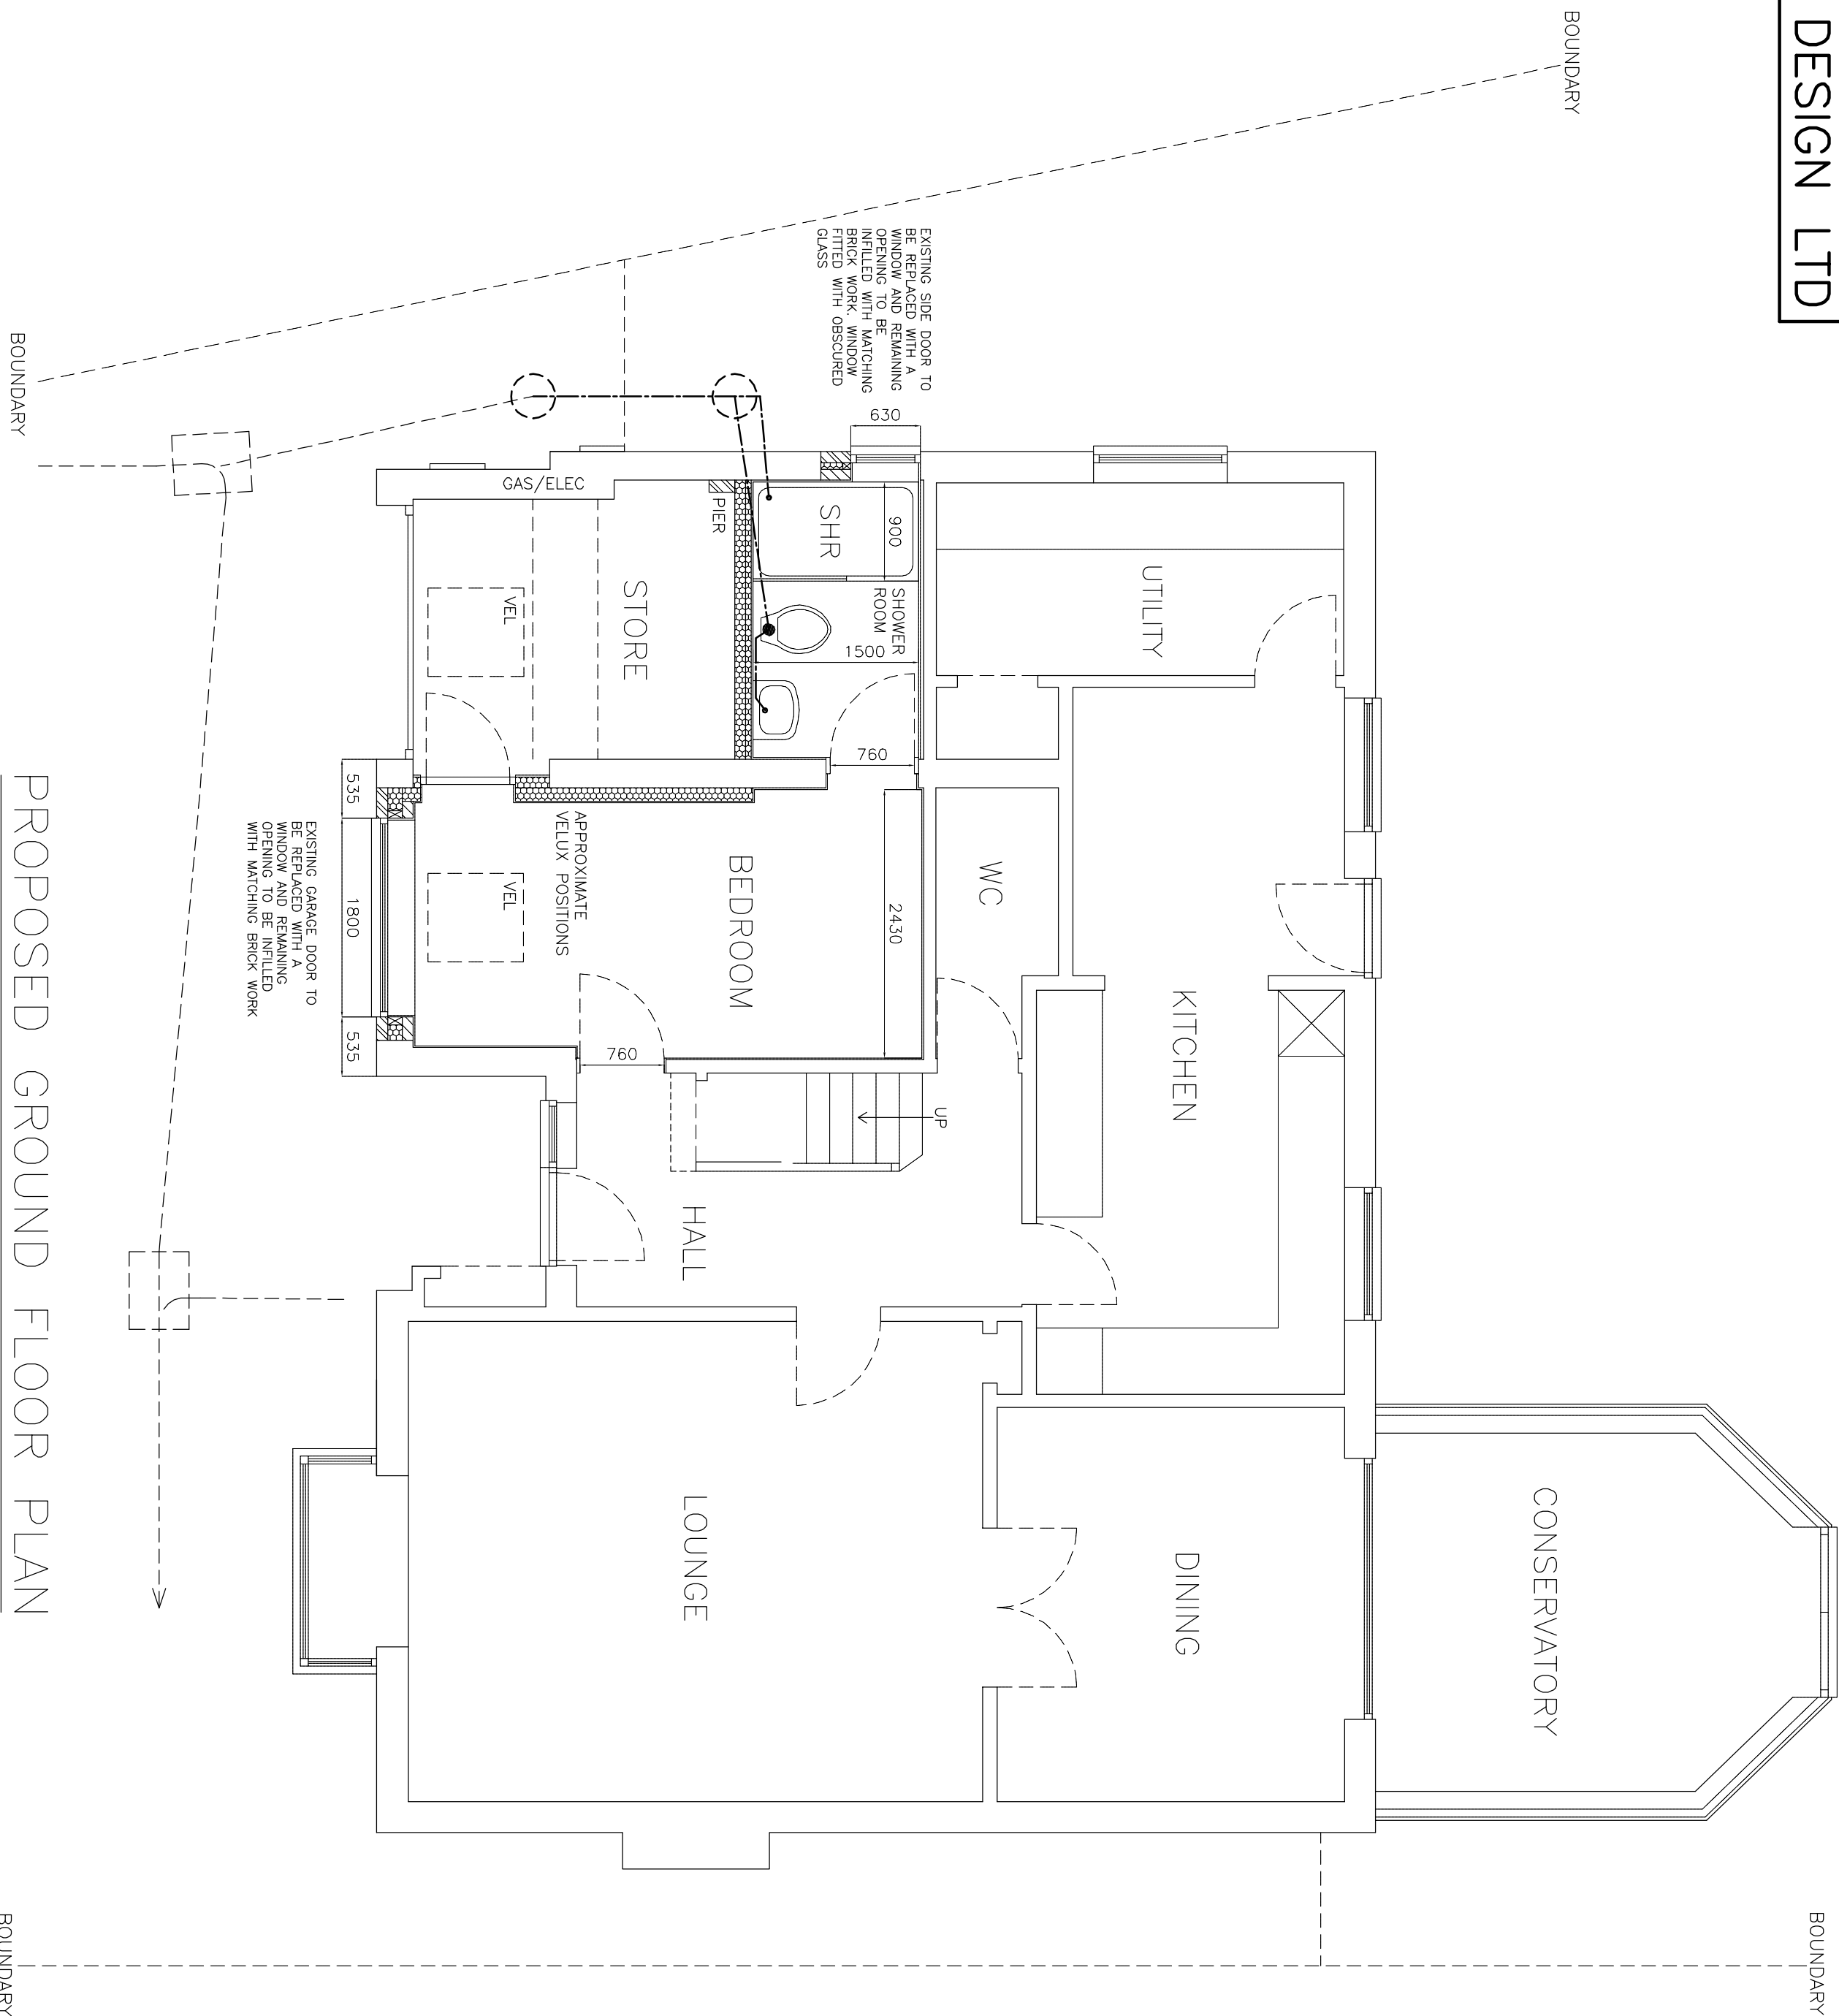

PROPOSED GROUND FLOOR PLAN

PROPOSED PART GARAGE CONVERSION

 

DRAWING NO. DN.003
DATE 12.11.24
SCALE 1:50

MR AND MRS DONACHIE

3 ZINNIA CLOSE WOKINGHAM BERKS RG41 3ND