


DEVELOPMENTS IN DESIGN LTD


WWW.DEVELOPMENTSINDESIGN.CO.UK
TEL.0118 9797484

BRICKWORK, RED/BROWN MIX FACING BRICK
ALL GUTTERING AND DOWNPIPES BLACK PLASTIC
WINDOWS WHITE UPVC
ALL EXTERNAL TIMBER CLAD WITH BROWN UPVC

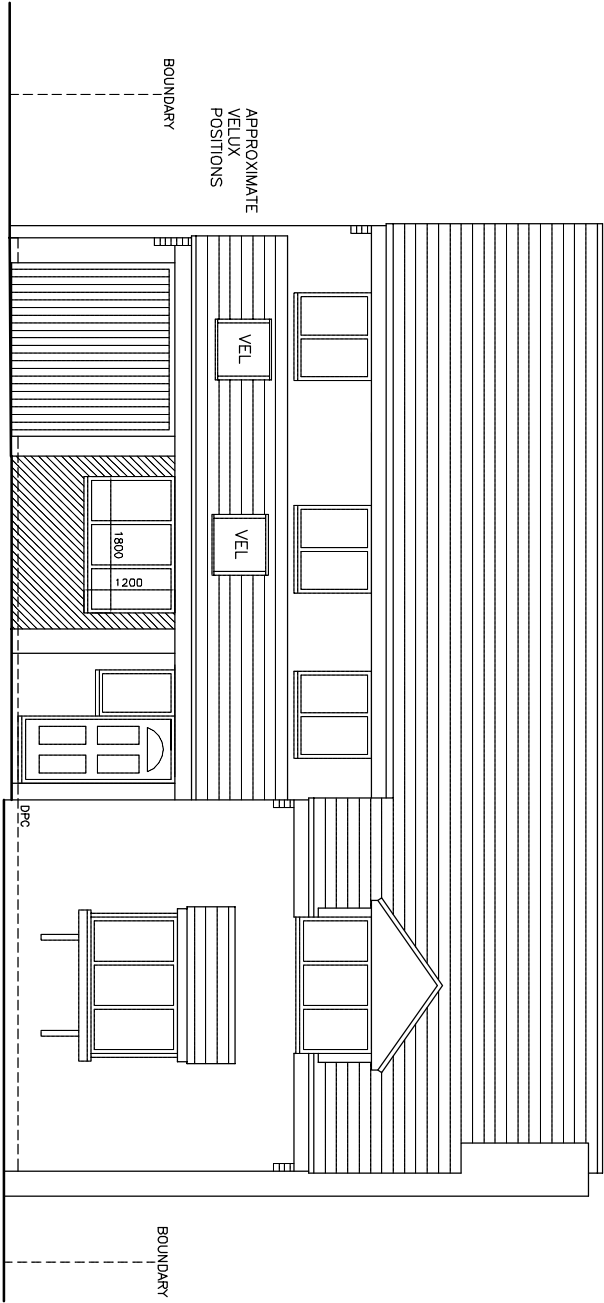


EXISTING GARAGE DOOR TO
BE REPLACED WITH A
WINDOW AND REMAINING
OPENING TO BE INFILLED
WITH MATCHING BRICK WORK


PROPOSED FRONT ELEVATION

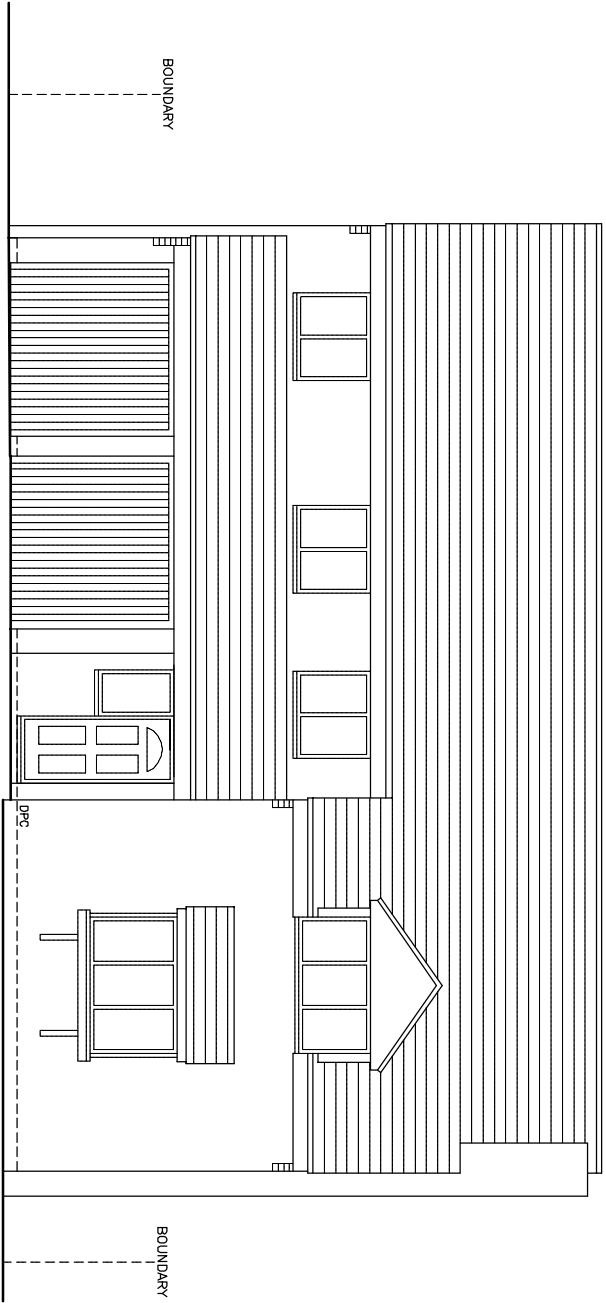

EXISTING FRONT ELEVATION

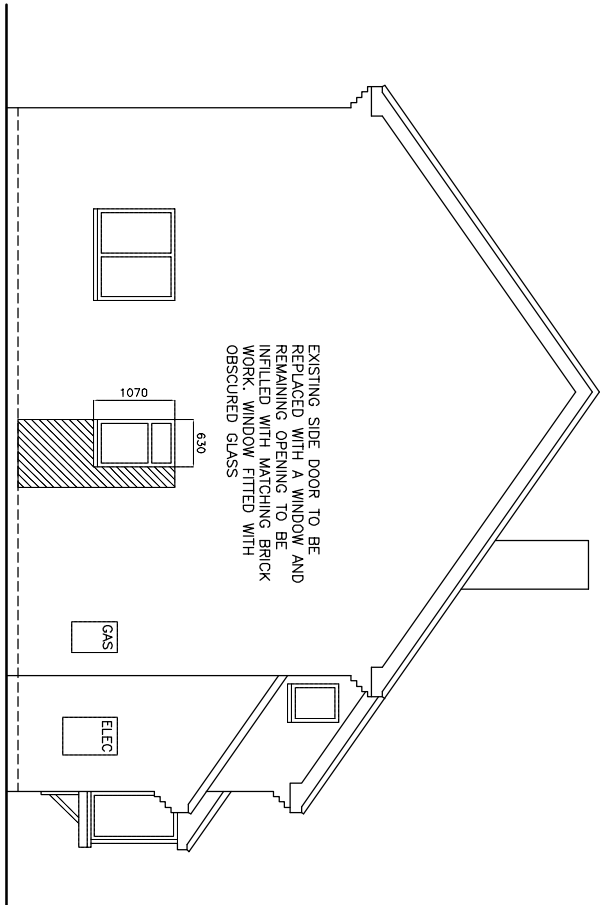

PROPOSED SIDE ELEVATION

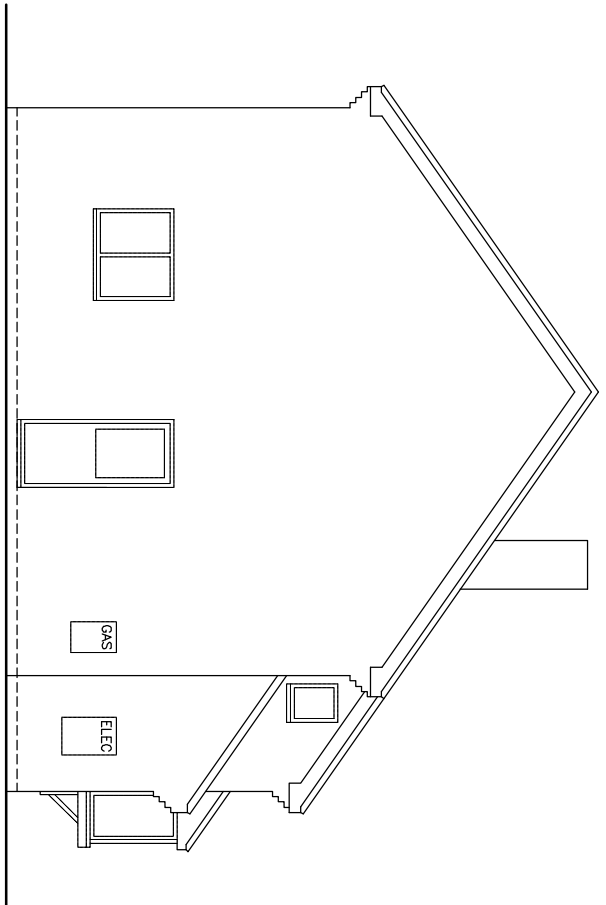


EXISTING SIDE ELEVATION

PROPOSED PART GARAGE CONVERSION

MR AND MRS DONACHIE

3 ZINNIA CLOSE WOKINGHAM BERKS RG41 3ND

 

DRAWING NO. DN.001
DATE 12.11.24
SCALE 1:100