


Notes

All dimensions and levels on site are to be checked prior to commencement of work.


This drawing is the copyright of Paul Edwards Architecture

SCALE
0 1 2 3 4 5 6 8 10

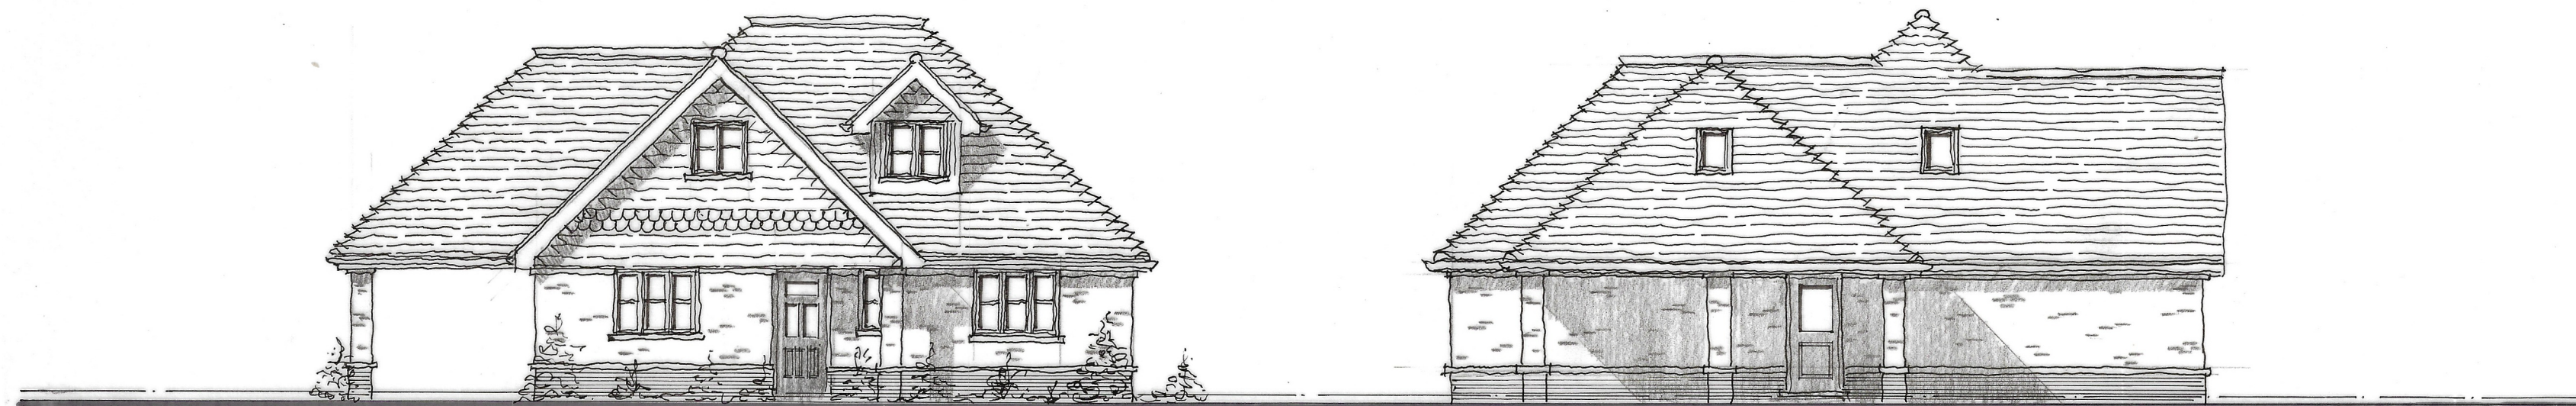


FRONT ELEVATION

SIDE ELEVATION

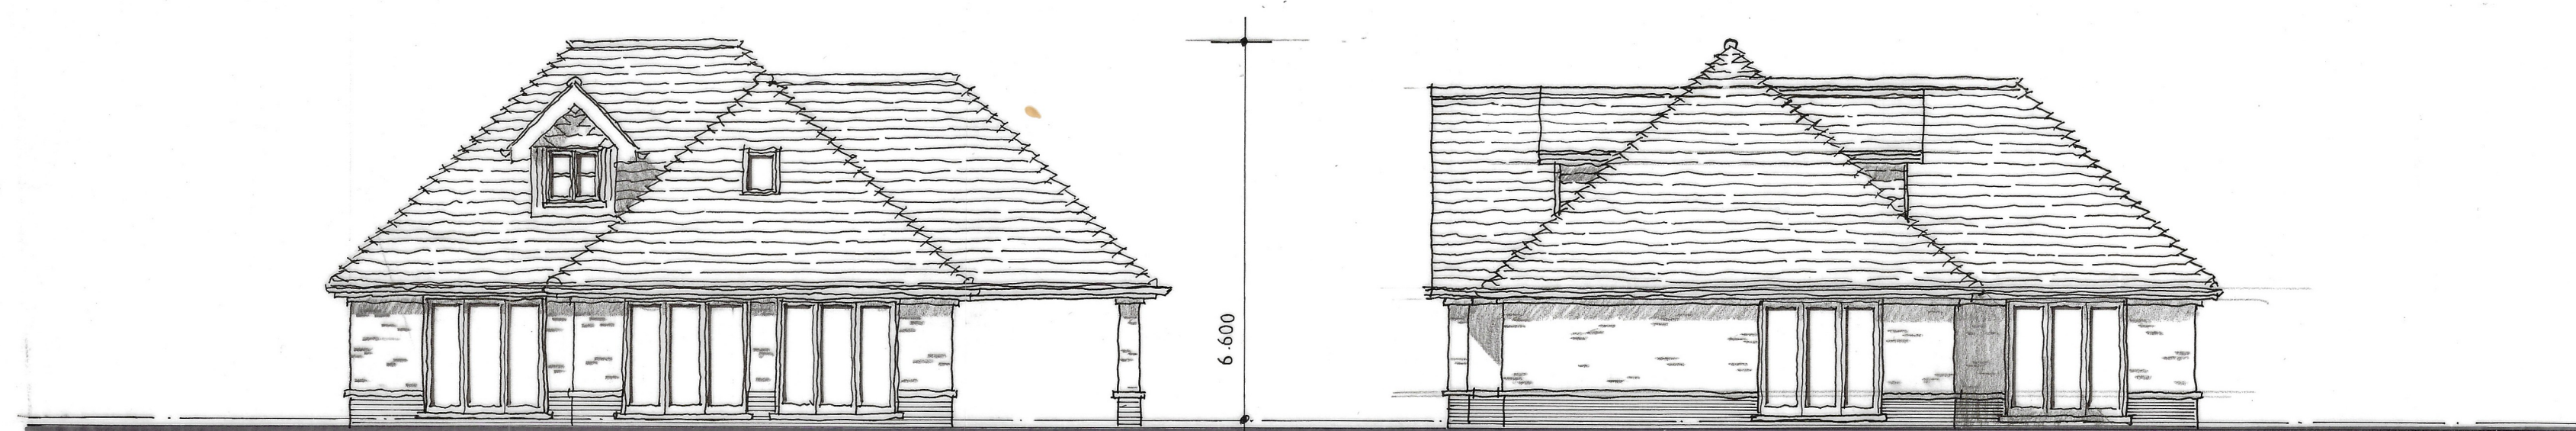


REAR ELEVATION

SIDE ELEVATION

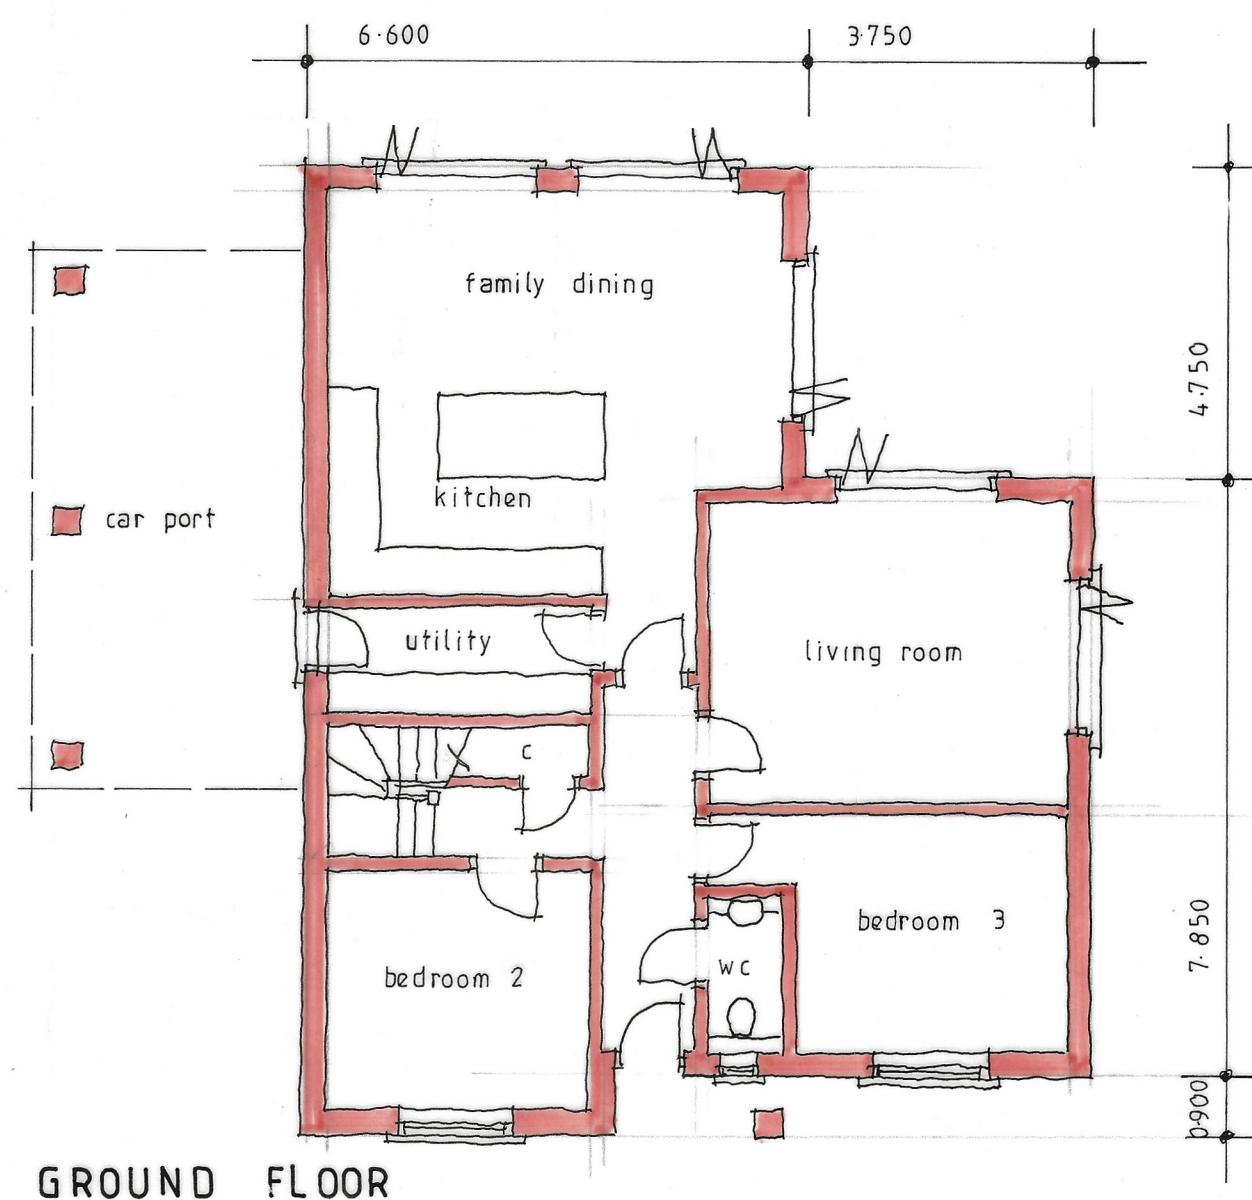

GROUND FLOOR

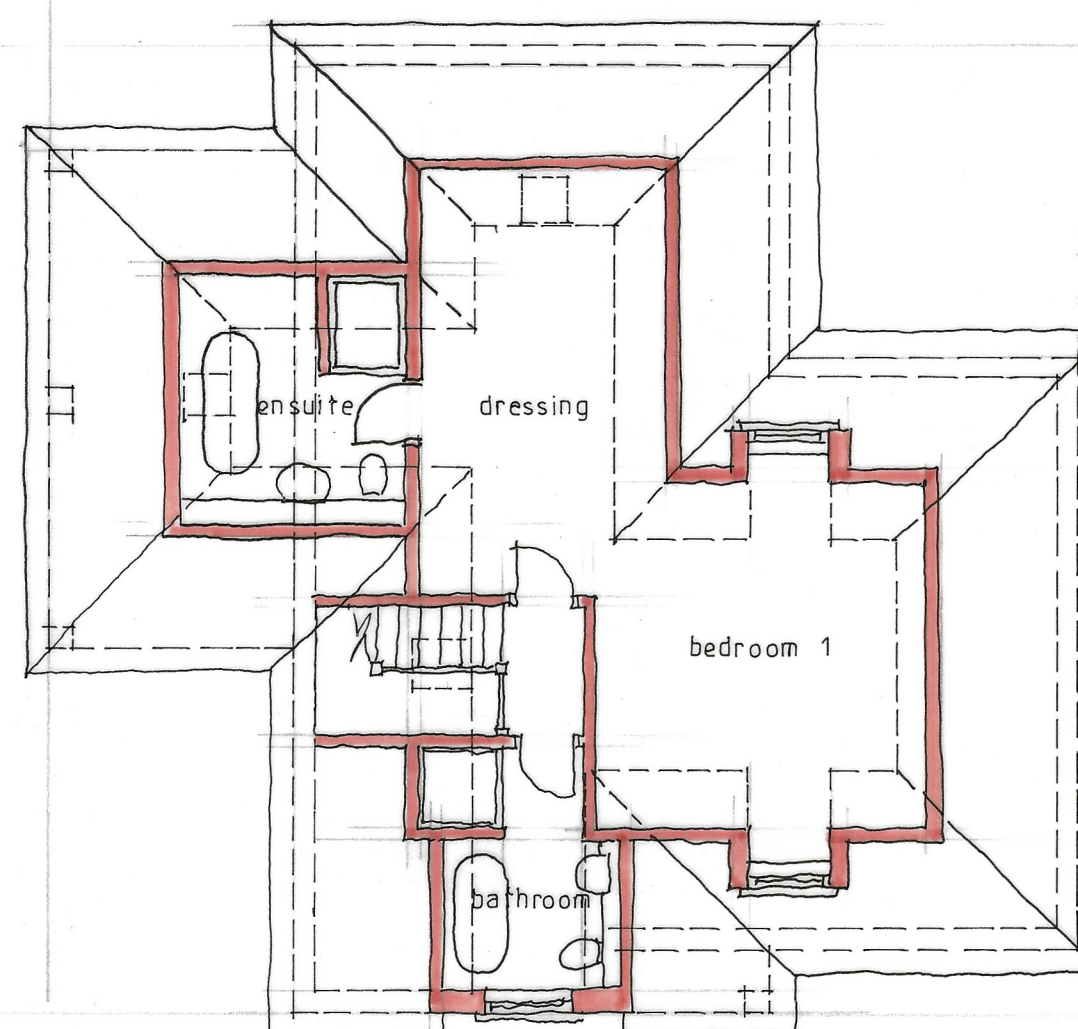

FIRST FLOOR

MATERIALS

ROOF : PLAIN CLAY TILES WITH BONNET HIP TILES.

WALLS : MULTI-STOCK FACE BRICKWORK WITH CONTRASTING FACE BRICK PLINTH STRING COURSE AND LINTOLS. PLAIN CLAY TILE HANGING TO FRONT GABLE.

WINDOWS : ANTIQUE GREY UPVC NARROW CASEMENT COTTAGE STYLE WINDOWS.

EAVES : OFF WHITE UPVC FASCIA SOFFITS AND BARGEBOARDS.

GROSS INTERNAL FLOOR AREA : 146.44 M²
= 1576 FT².

Project Replacement cottages
22a-22b Barkham Ride
Finchampstead
WOKINGHAM
Berks
Client
Mr T Roberts

Drawing
PLANS and ELEVATIONS
Plot 2

Scale 1:100 at A2 Date May 2024



Paul Edwards Architecture

12 Sandy Lane, Barkham, Wokingham, Berks RG41 4DB
Tel: 01189772925 Mob: 07831837415 E-mail: paul@paulledwardsarchitecture.co.uk

Job 2596 Dwg. 13