



All dimensions are to be checked on site before work commences.
Figured dimensions to be taken in preference to scaled dimensions.
If in doubt please ask.
© Copyright reserved.




FRONT ELEVATION As Proposed
Scale 1:100

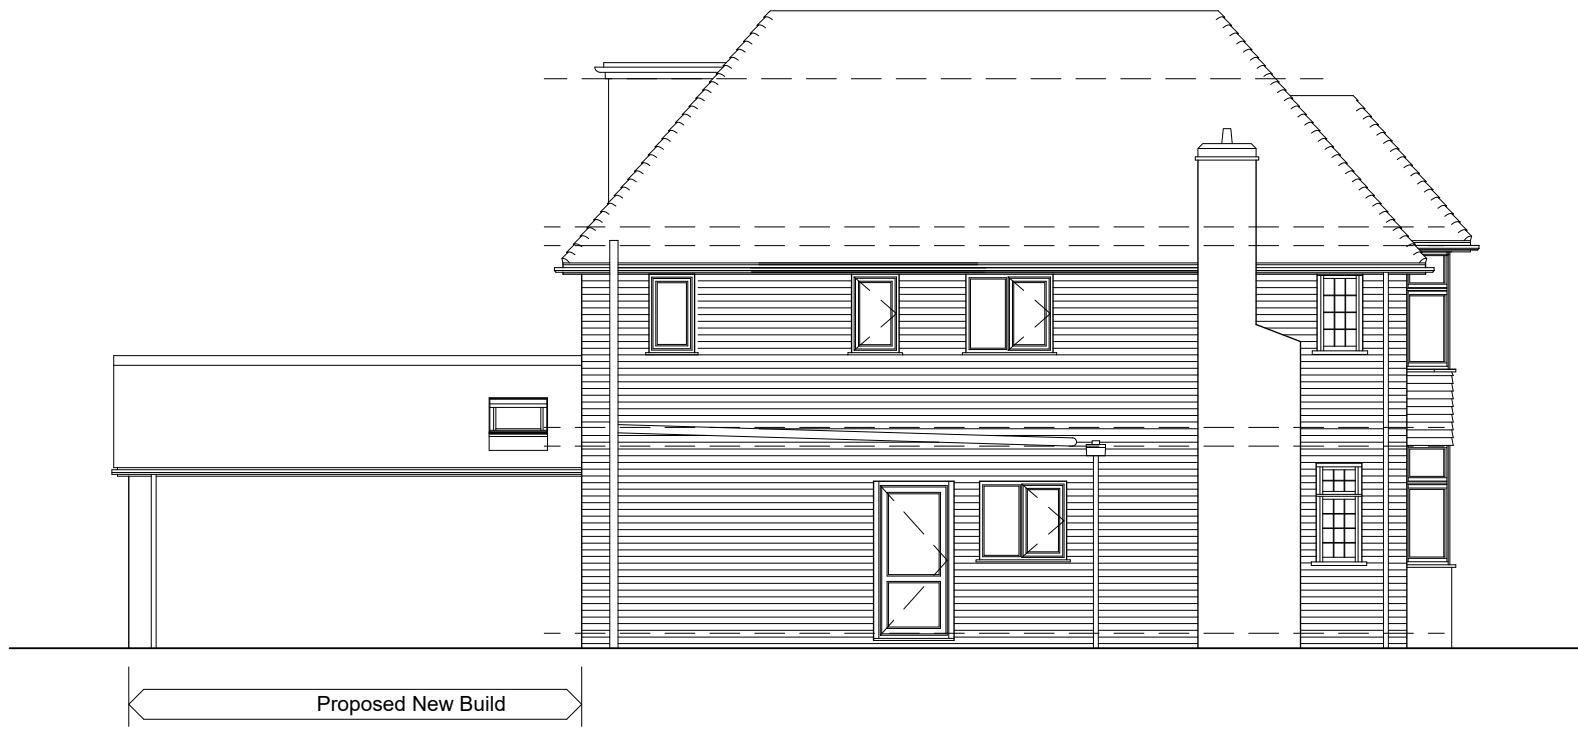

SIDE ELEVATION As Proposed
Scale 1:100

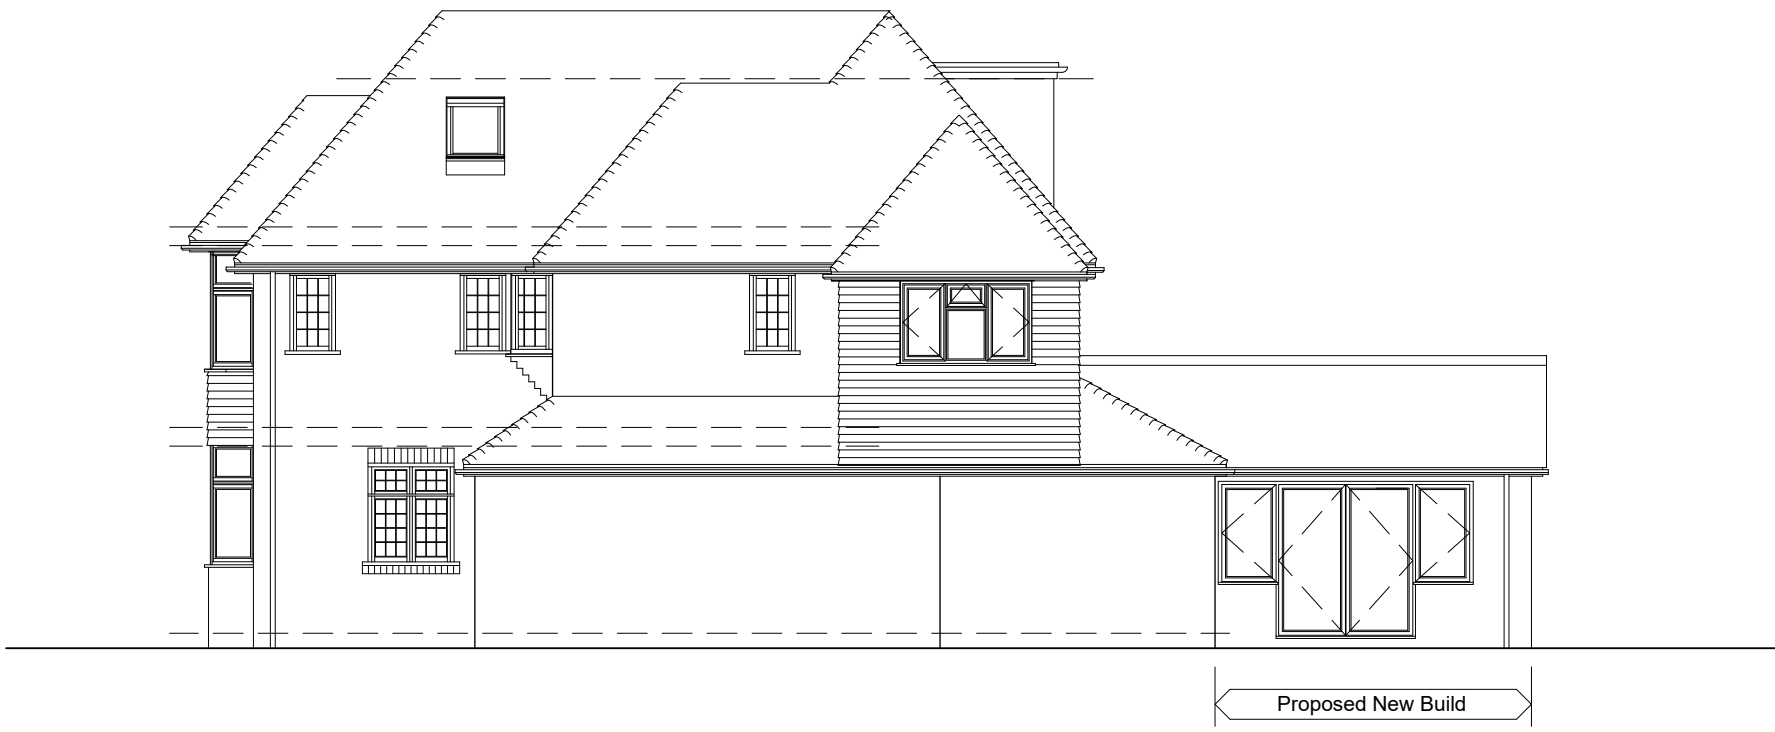

SIDE ELEVATION As Proposed
Scale 1:100

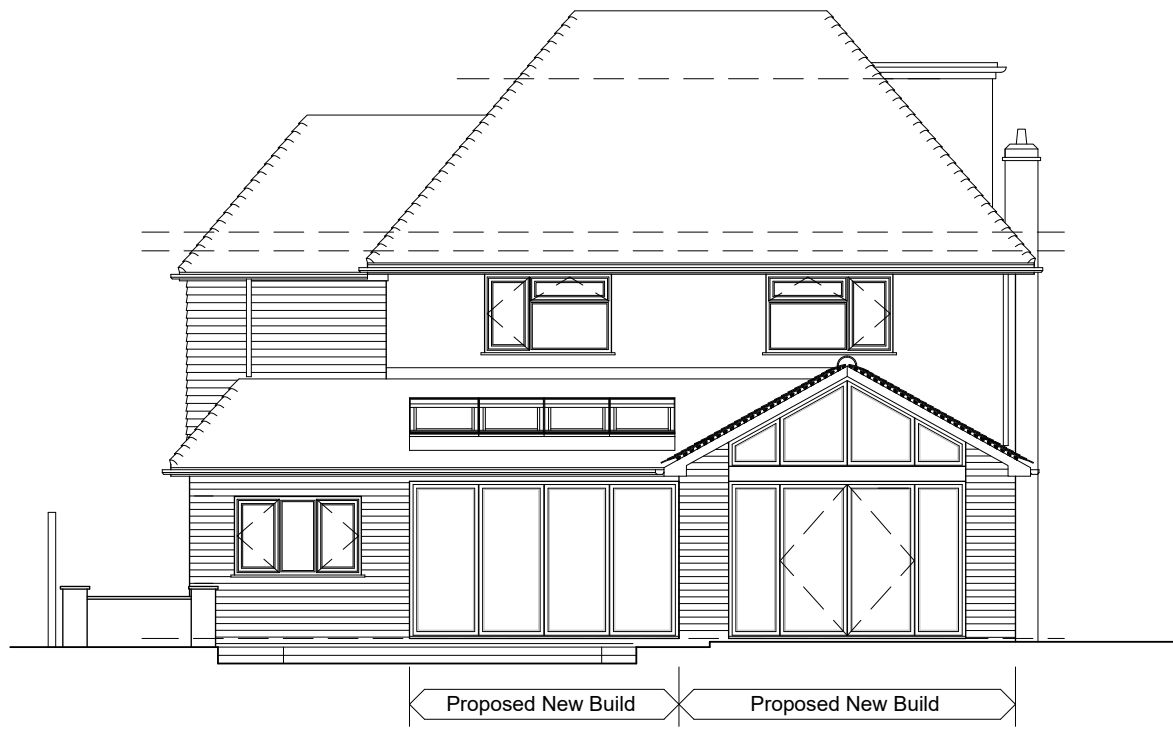

REAR ELEVATION As Proposed
Scale 1:100



FRONT ELEVATION As Existing
Scale 1:100




SIDE ELEVATION As Existing
Scale 1:100



SIDE ELEVATION As Existing
Scale 1:100



REAR ELEVATION As Existing
Scale 1:100

 

Scale Bar 1:100

Rev	Description	Date	Initials
FOR PLANNING SUBMISSION			
HOLTHAM+NEWMAN ARCHITECTS The Design Studio, Lockey Farm, Sindlesham Road, Arborfield, Reading, Berkshire RG2 9JH T: 07971 316499 E: hello@hnarchitects.co.uk			
Project: 61, Wilderness Road Earley Reading RG6 7RR			
Client Mr and Mrs R. Hammett			
Drawing Title: External Elevations			
As Existing and Proposed			
Scale: 1:100 @ A1		Dwg. No.: 2323-P132	
-		-	
Drawn by: DH		-	
Date: Nov 2024		-	