




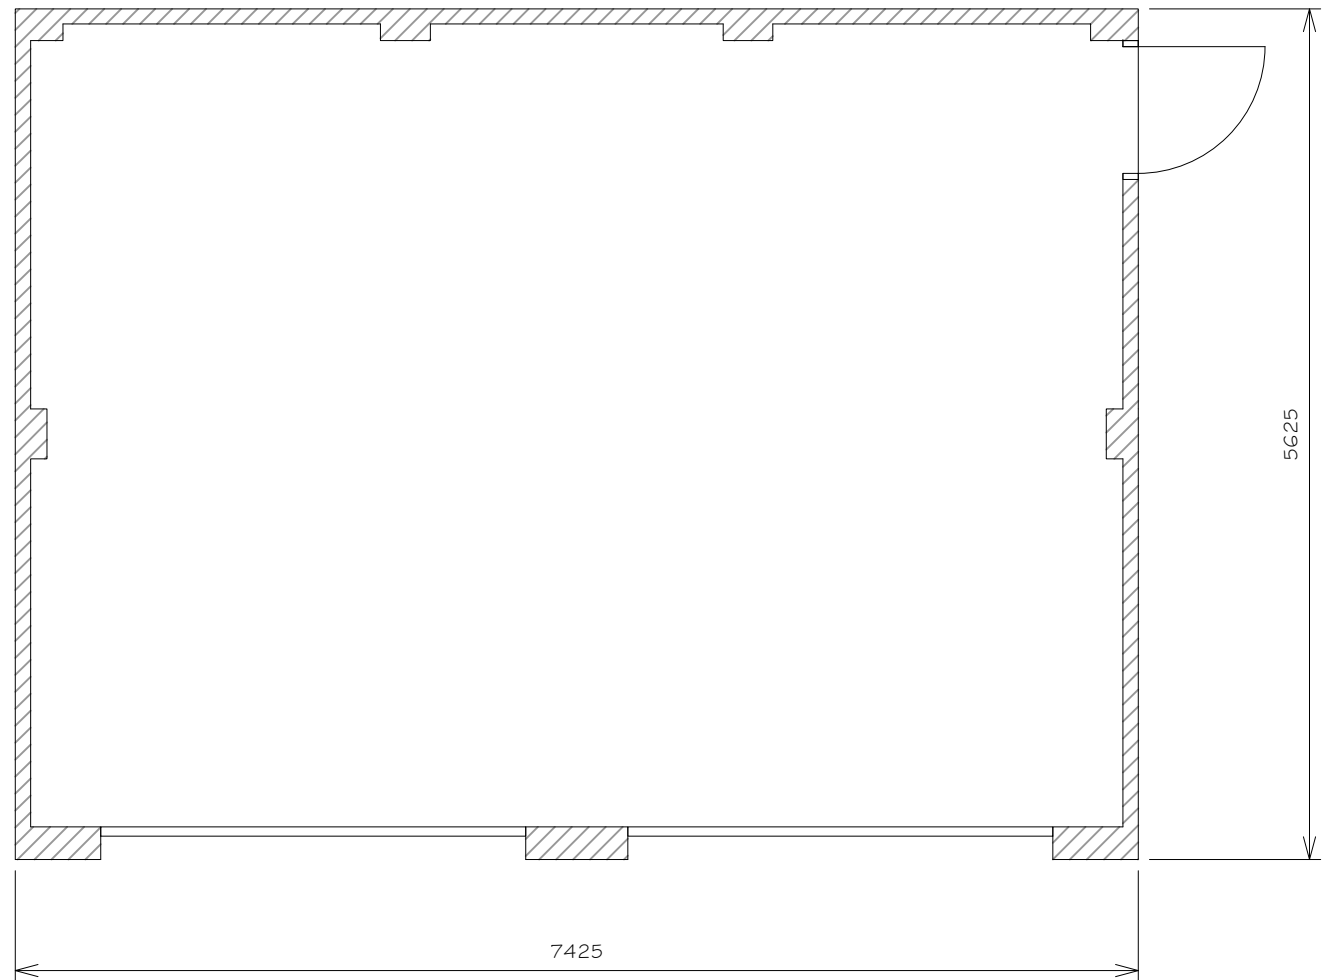

0 0.5 1m 0.5 2m 3m 4m 5m
SCALE 1:50

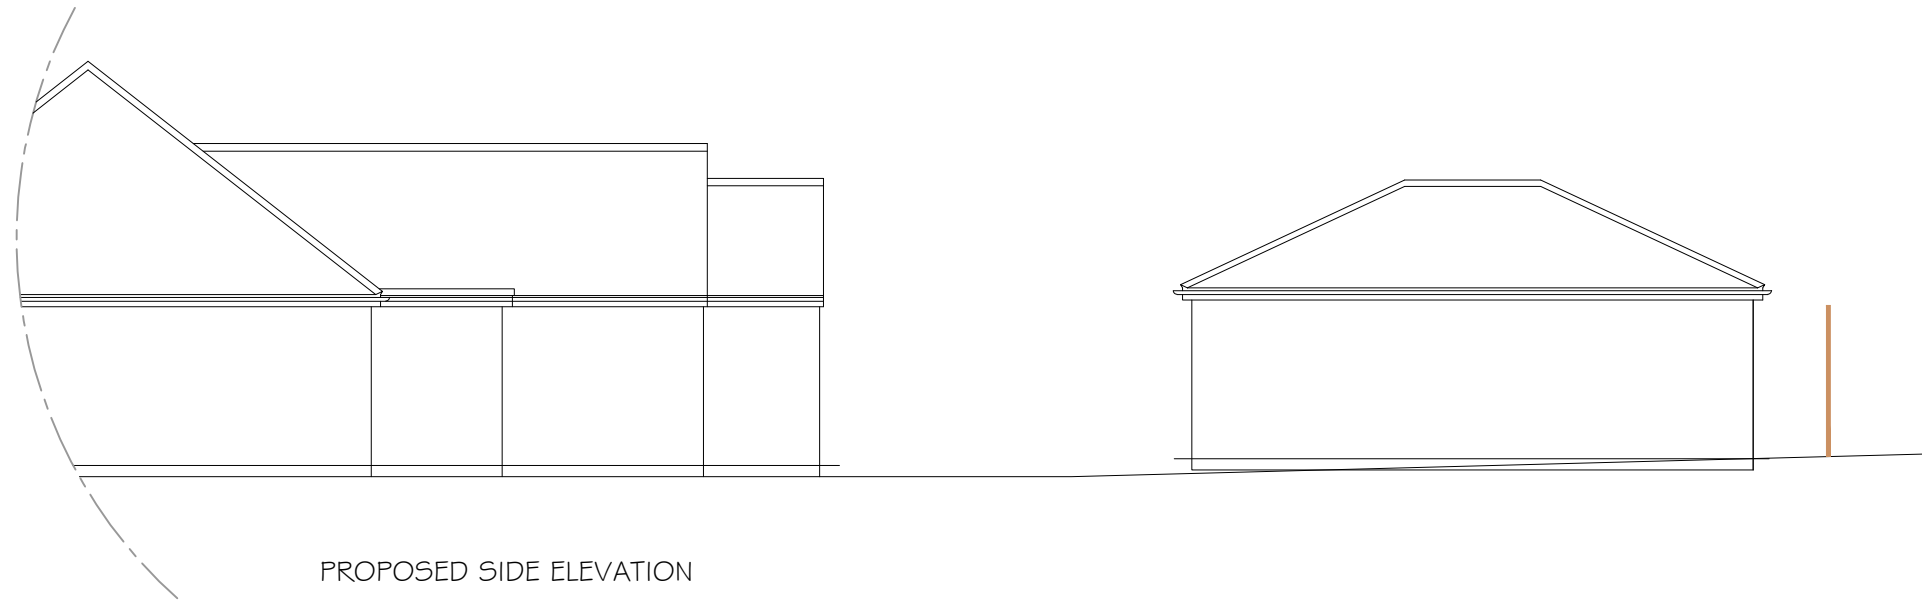

PROPOSED SIDE ELEVATION

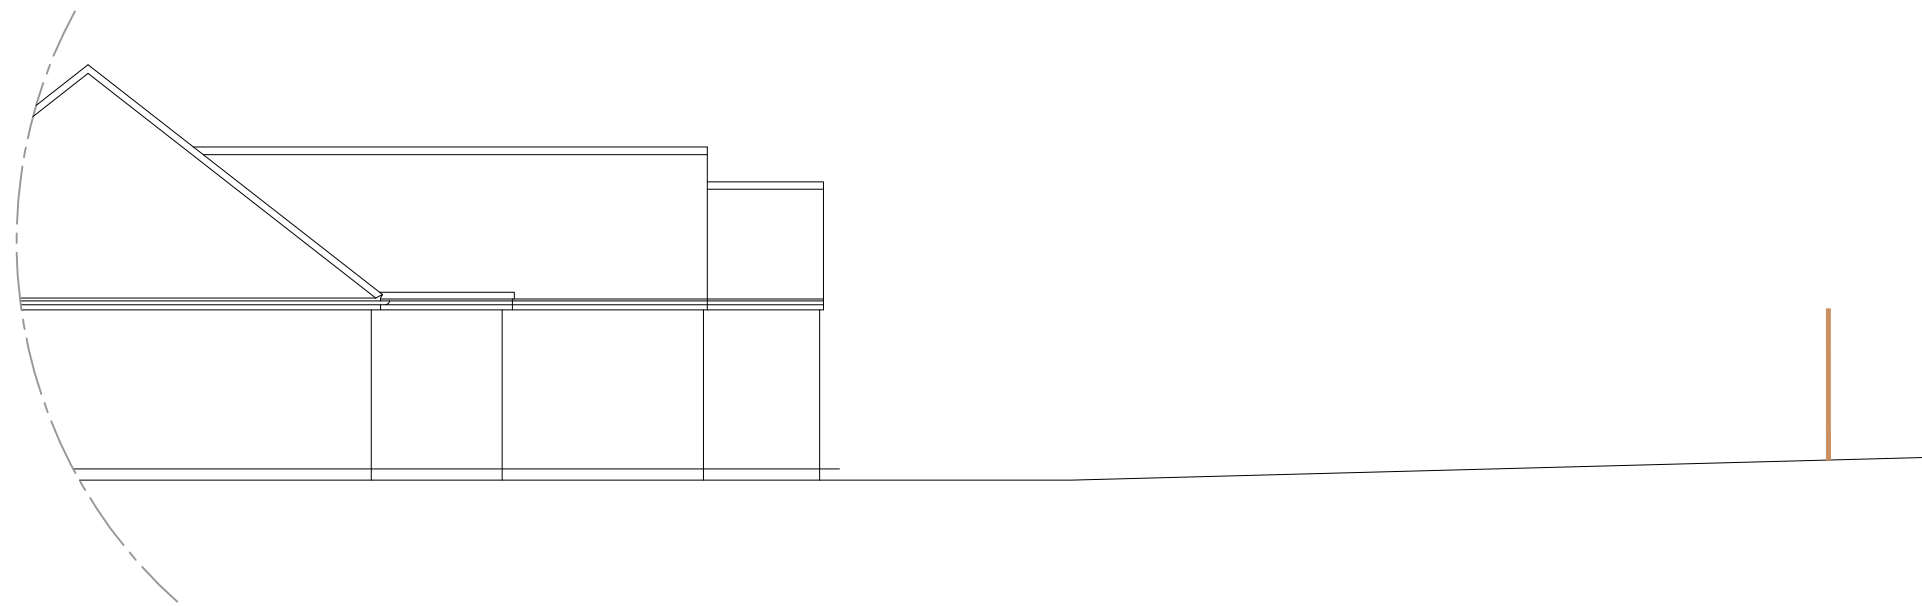


EXISTING SIDE ELEVATION


0 2m 4m 6m 10m
SCALE 1:100




PROPOSED FRONT ELEVATION

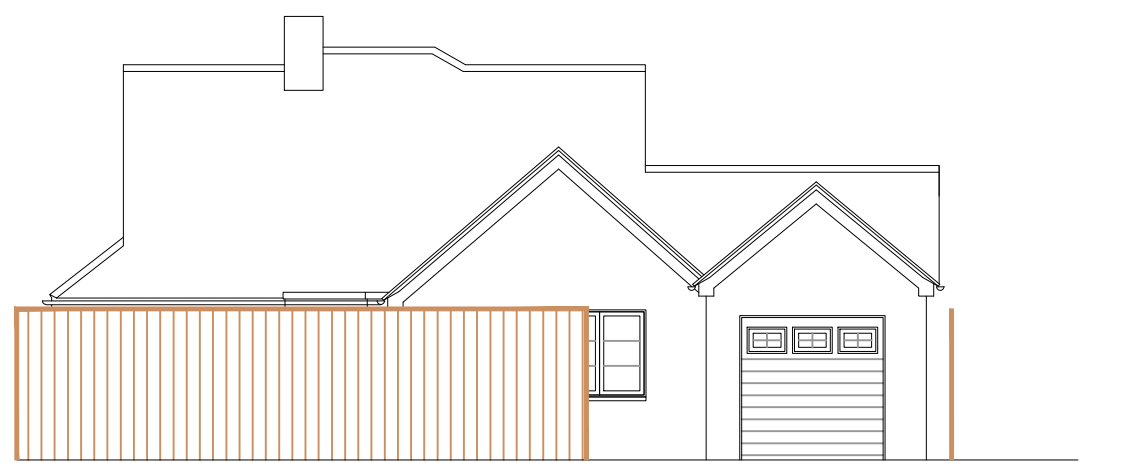


EXISTING FRONT ELEVATION

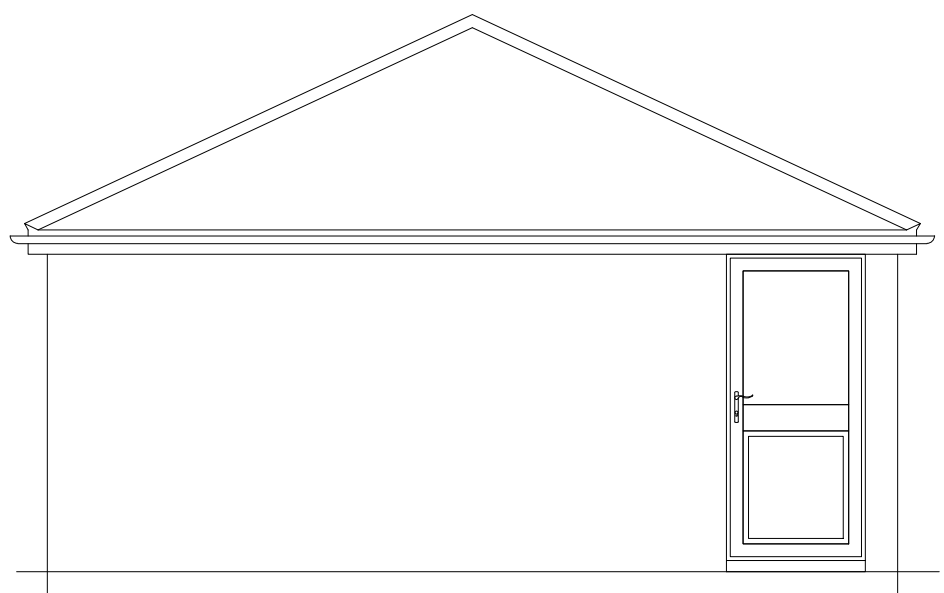


PROPOSED REAR ELEVATION

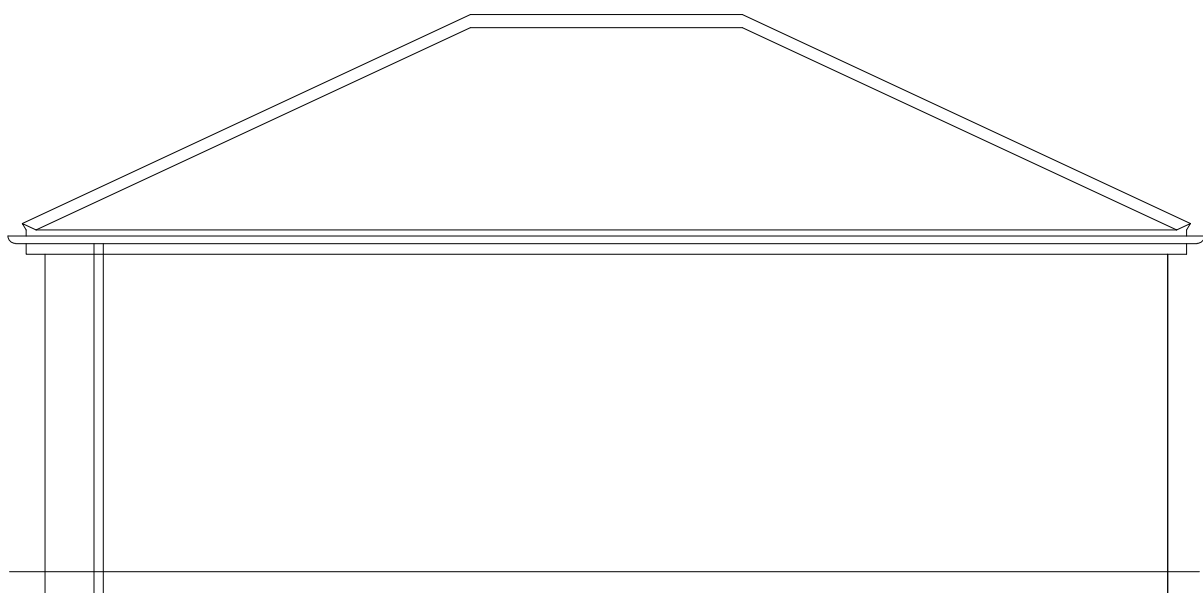

PROPOSED SIDE ELEVATION

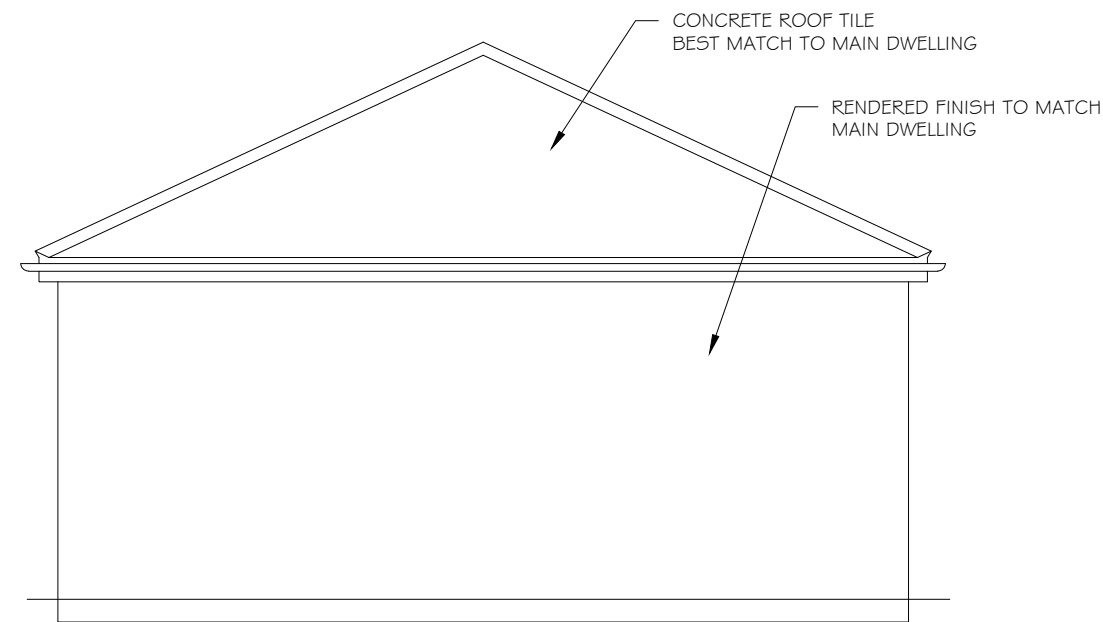

PROPOSED FRONT ELEVATION

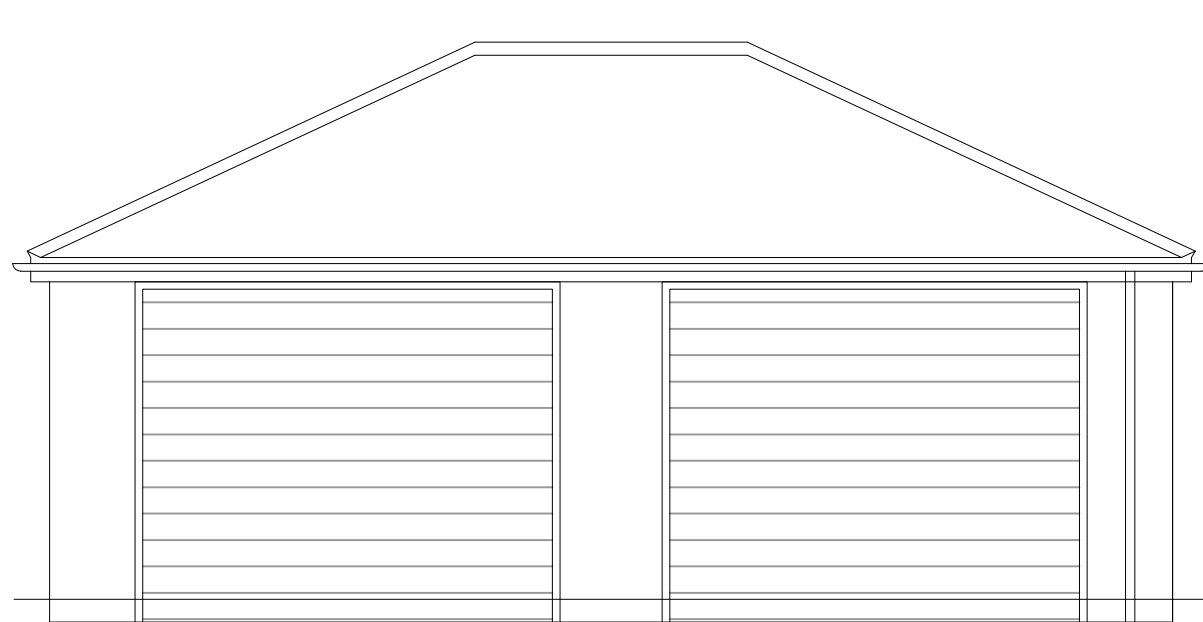

PROPOSED SIDE ELEVATION

0 0.5 1m 0.5 2m 3m 4m 5m
SCALE 1:50



©Crown Copyright and database rights 2024 OS no. AC0000849896

0 5m 10m 20m 50m 100m
METERS
SCALE 1:1250

PROJECT PROPOSED DETACHED GARAGE AT: 1 G2A NINE MILE RIDE FINCHAMPSTEAD RG40 4JA	
TITLE PROPOSED VIEWS, COMBINED STREETSCENE + LOCATION PLAN	
 Cranford Design Ltd Architectural Services, CAD Design & Draughting	
DATE NOVEMBER 2024	Tel: 01252 872657 Mob: 07525 064570 E-mail: info@cranforddesign.co.uk Website: www.cranforddesign.co.uk
SCALE SEE DRAWING	Centaur House Ancells Business Park, Ancells Road Fleet GU51 2UJ
DRAWING NUMBER D3021-02	
A1 PAPER SIZE	

These plans must not be acted upon until the appropriate planning and building regulation approvals have been granted. Should the works be undertaken prior to the above approvals being in place it is done so entirely at the clients own risk.