



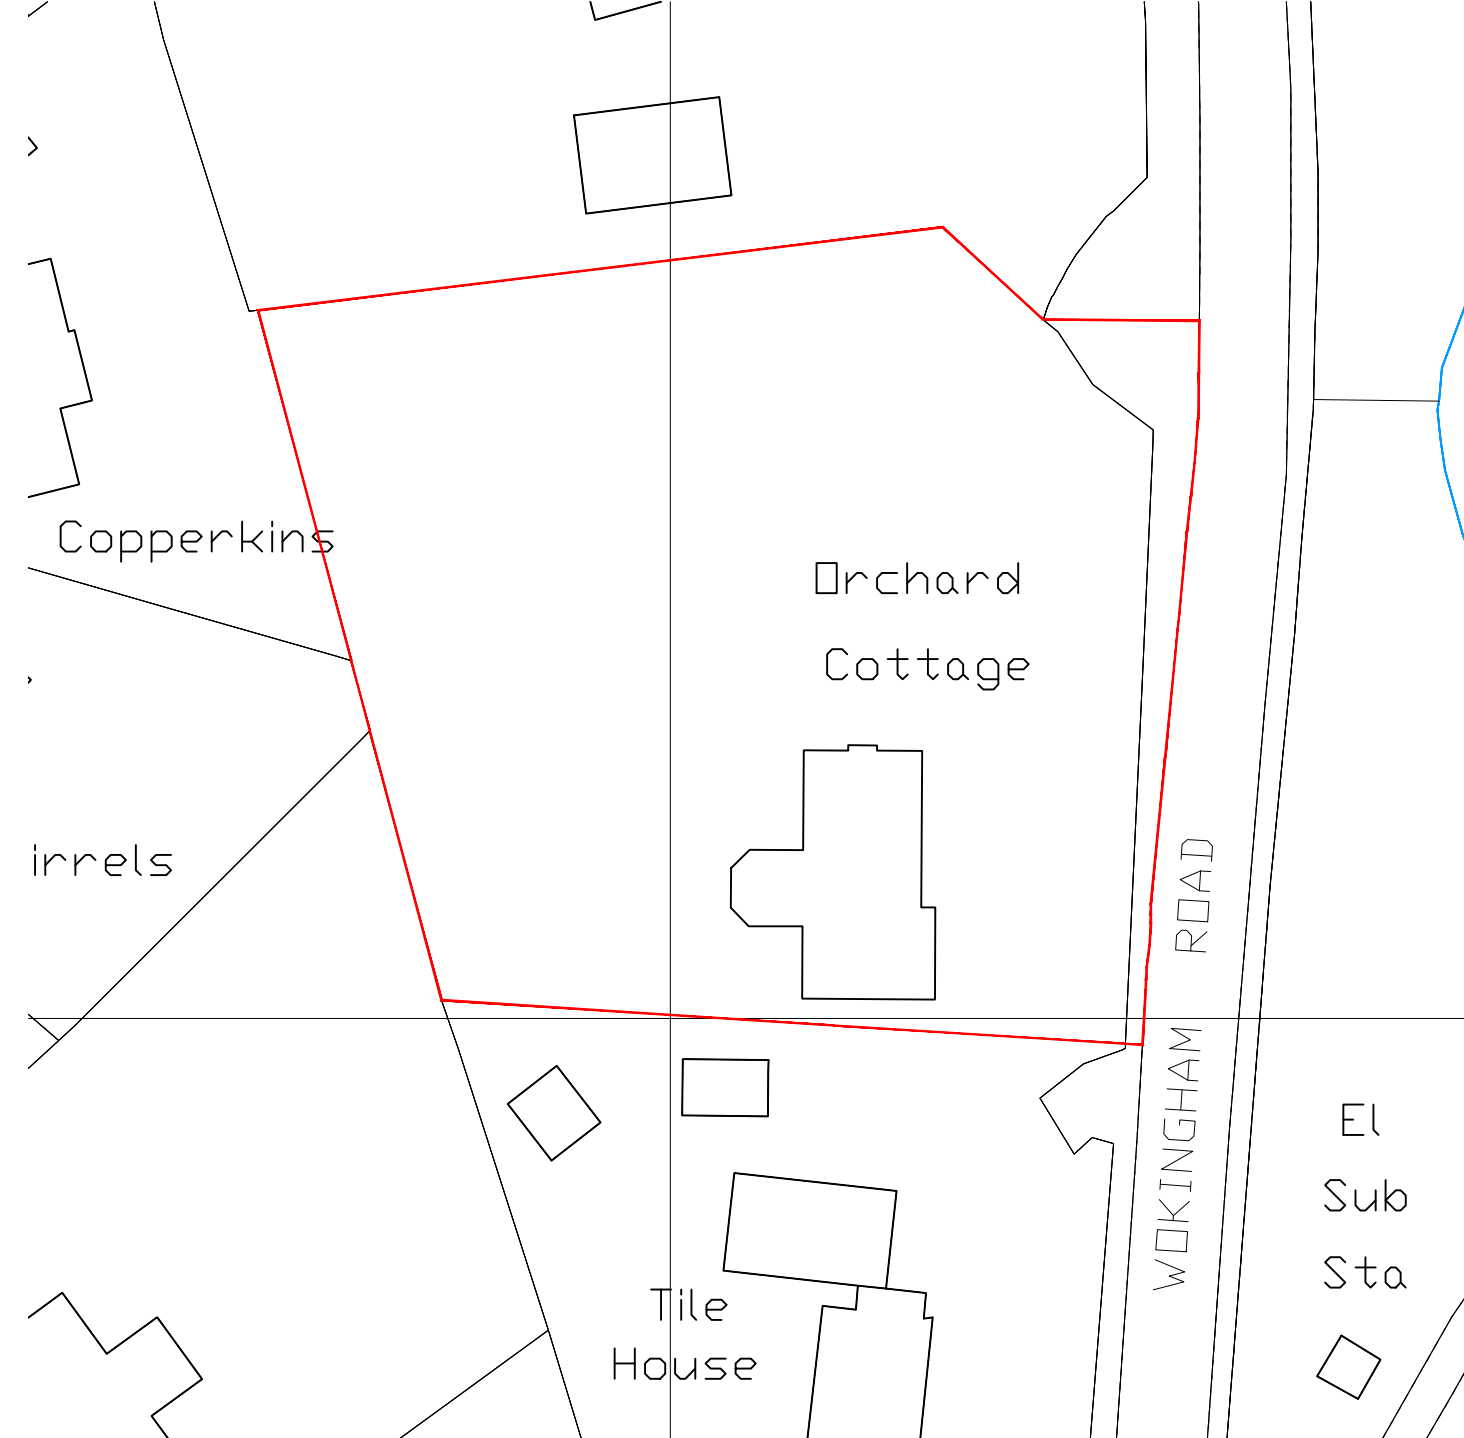

03 SITE LOCATION PLAN
(A-001) 1:1250@A1




04 PROPOSED BLOCK PLAN
(A-001) 1:500@A1

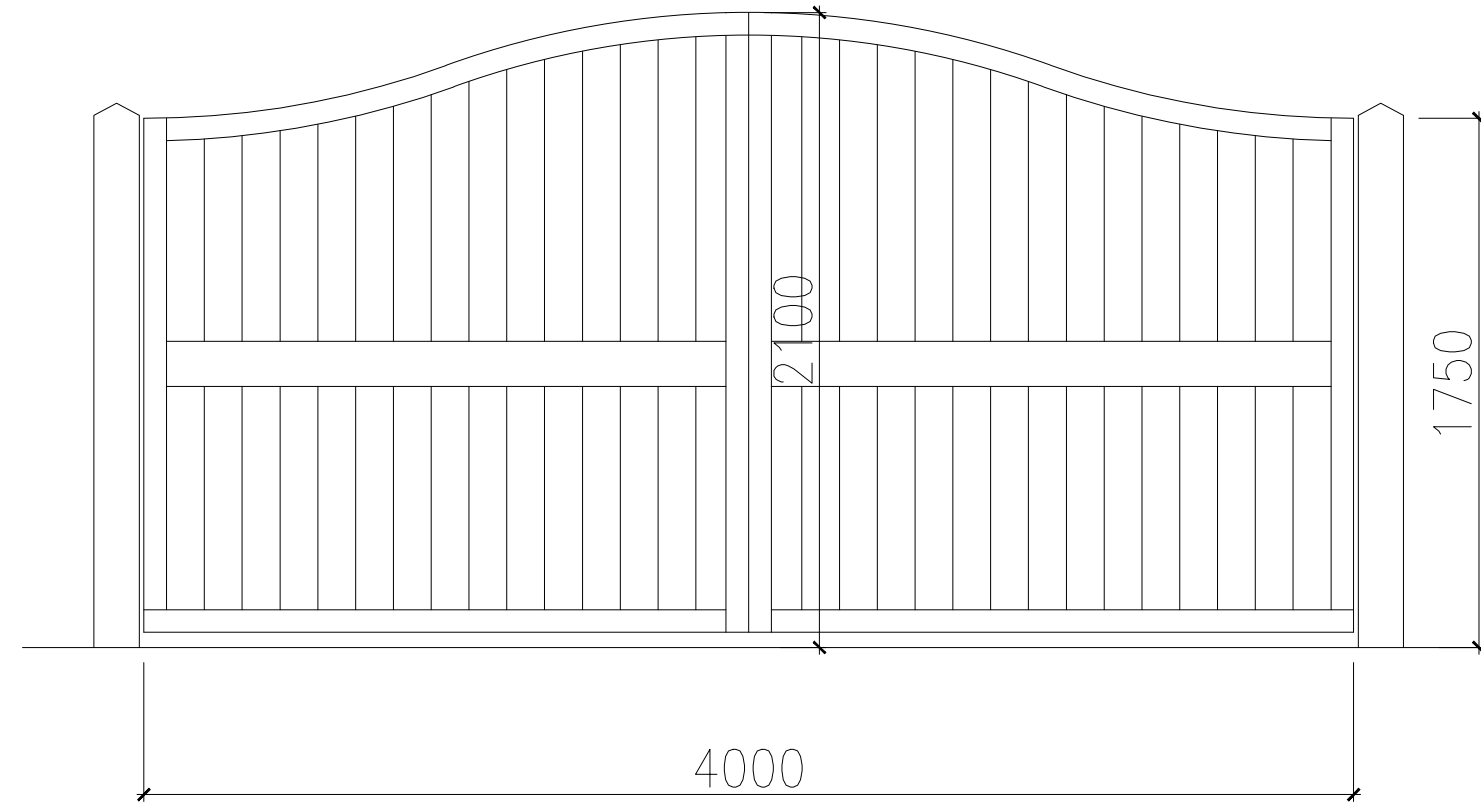


PROPOSED SOLID OAK GATE
(TO MATCH TILE HOUSE GATE)

05 PROPOSED GATE ELEVATION
(A-001) 1:250@A1


ALL DIMENSIONS MUST BE CHECKED ON SITE.
INFORM THE ARCHITECT OF ANY DISCREPANCIES PRIOR TO CONSTRUCTION.

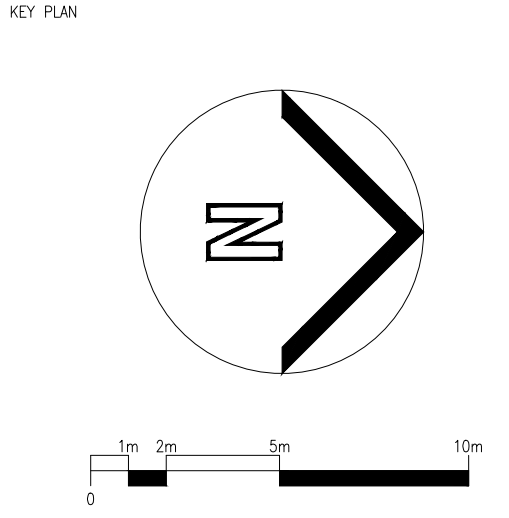

NOTES
DRAWING REMAINS COPYRIGHT OF THE ARCHITECT.

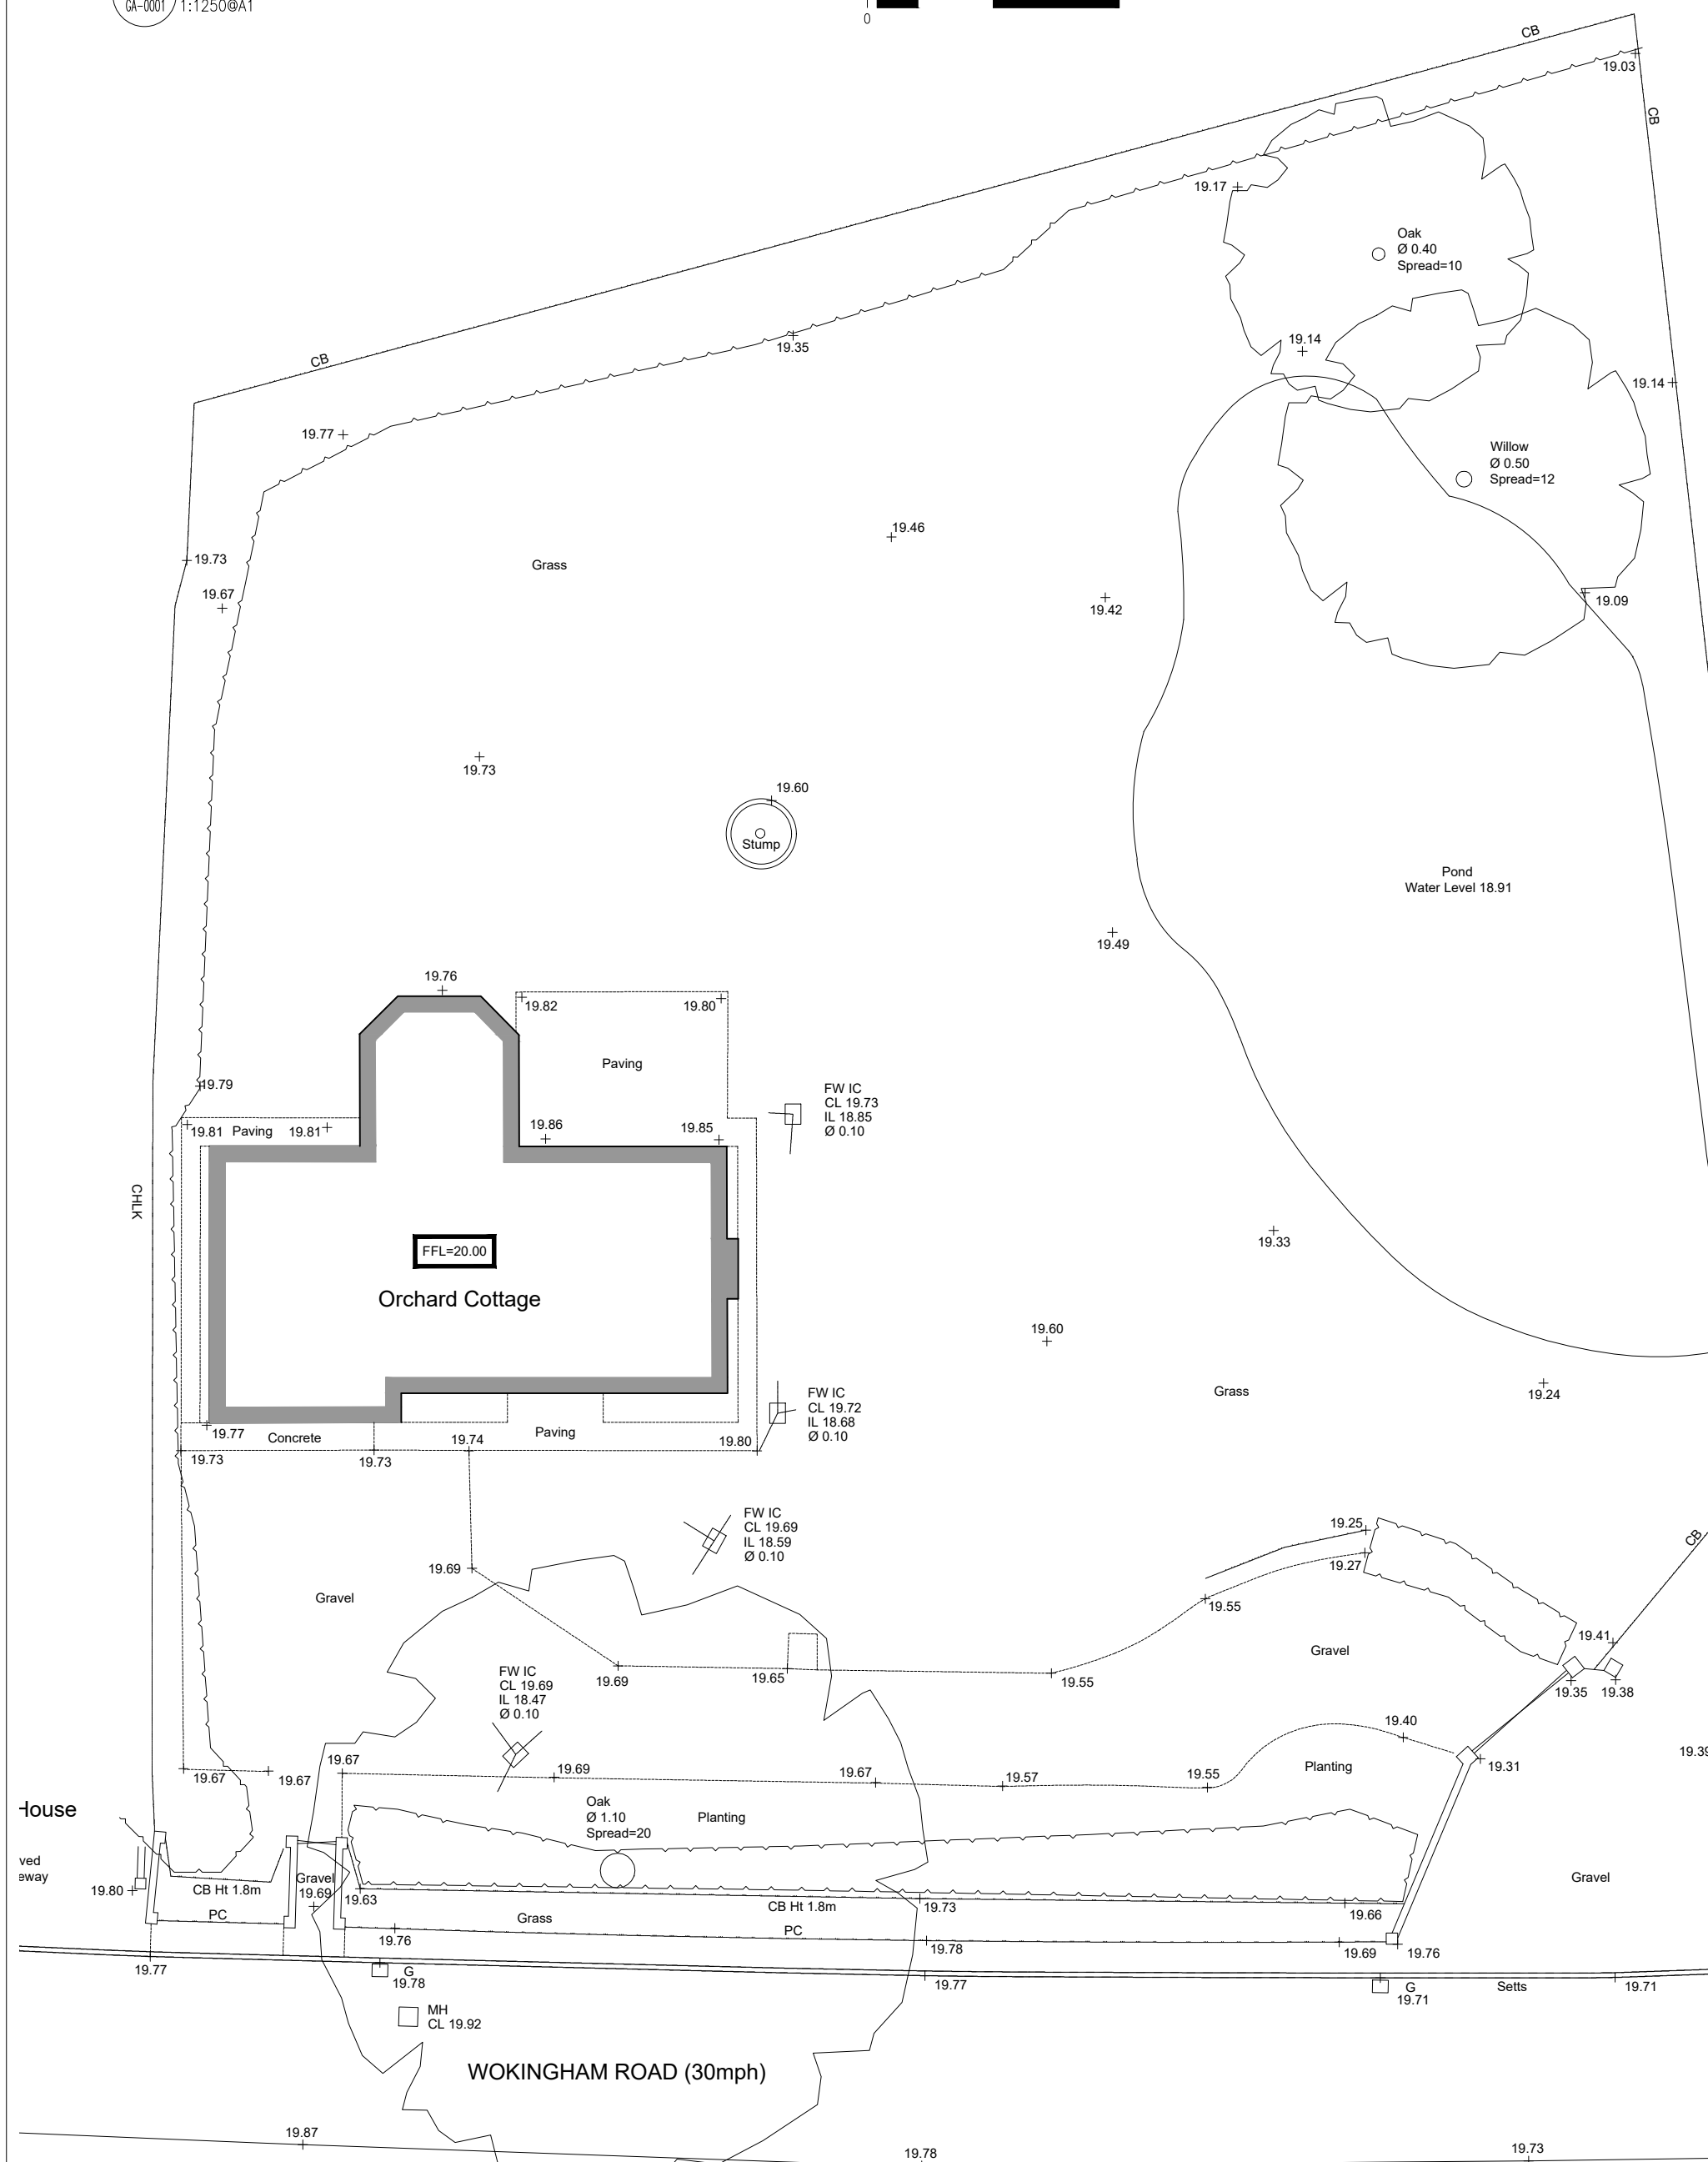

01 EXISTING SITE PLAN
(A-001) 1:250@A1

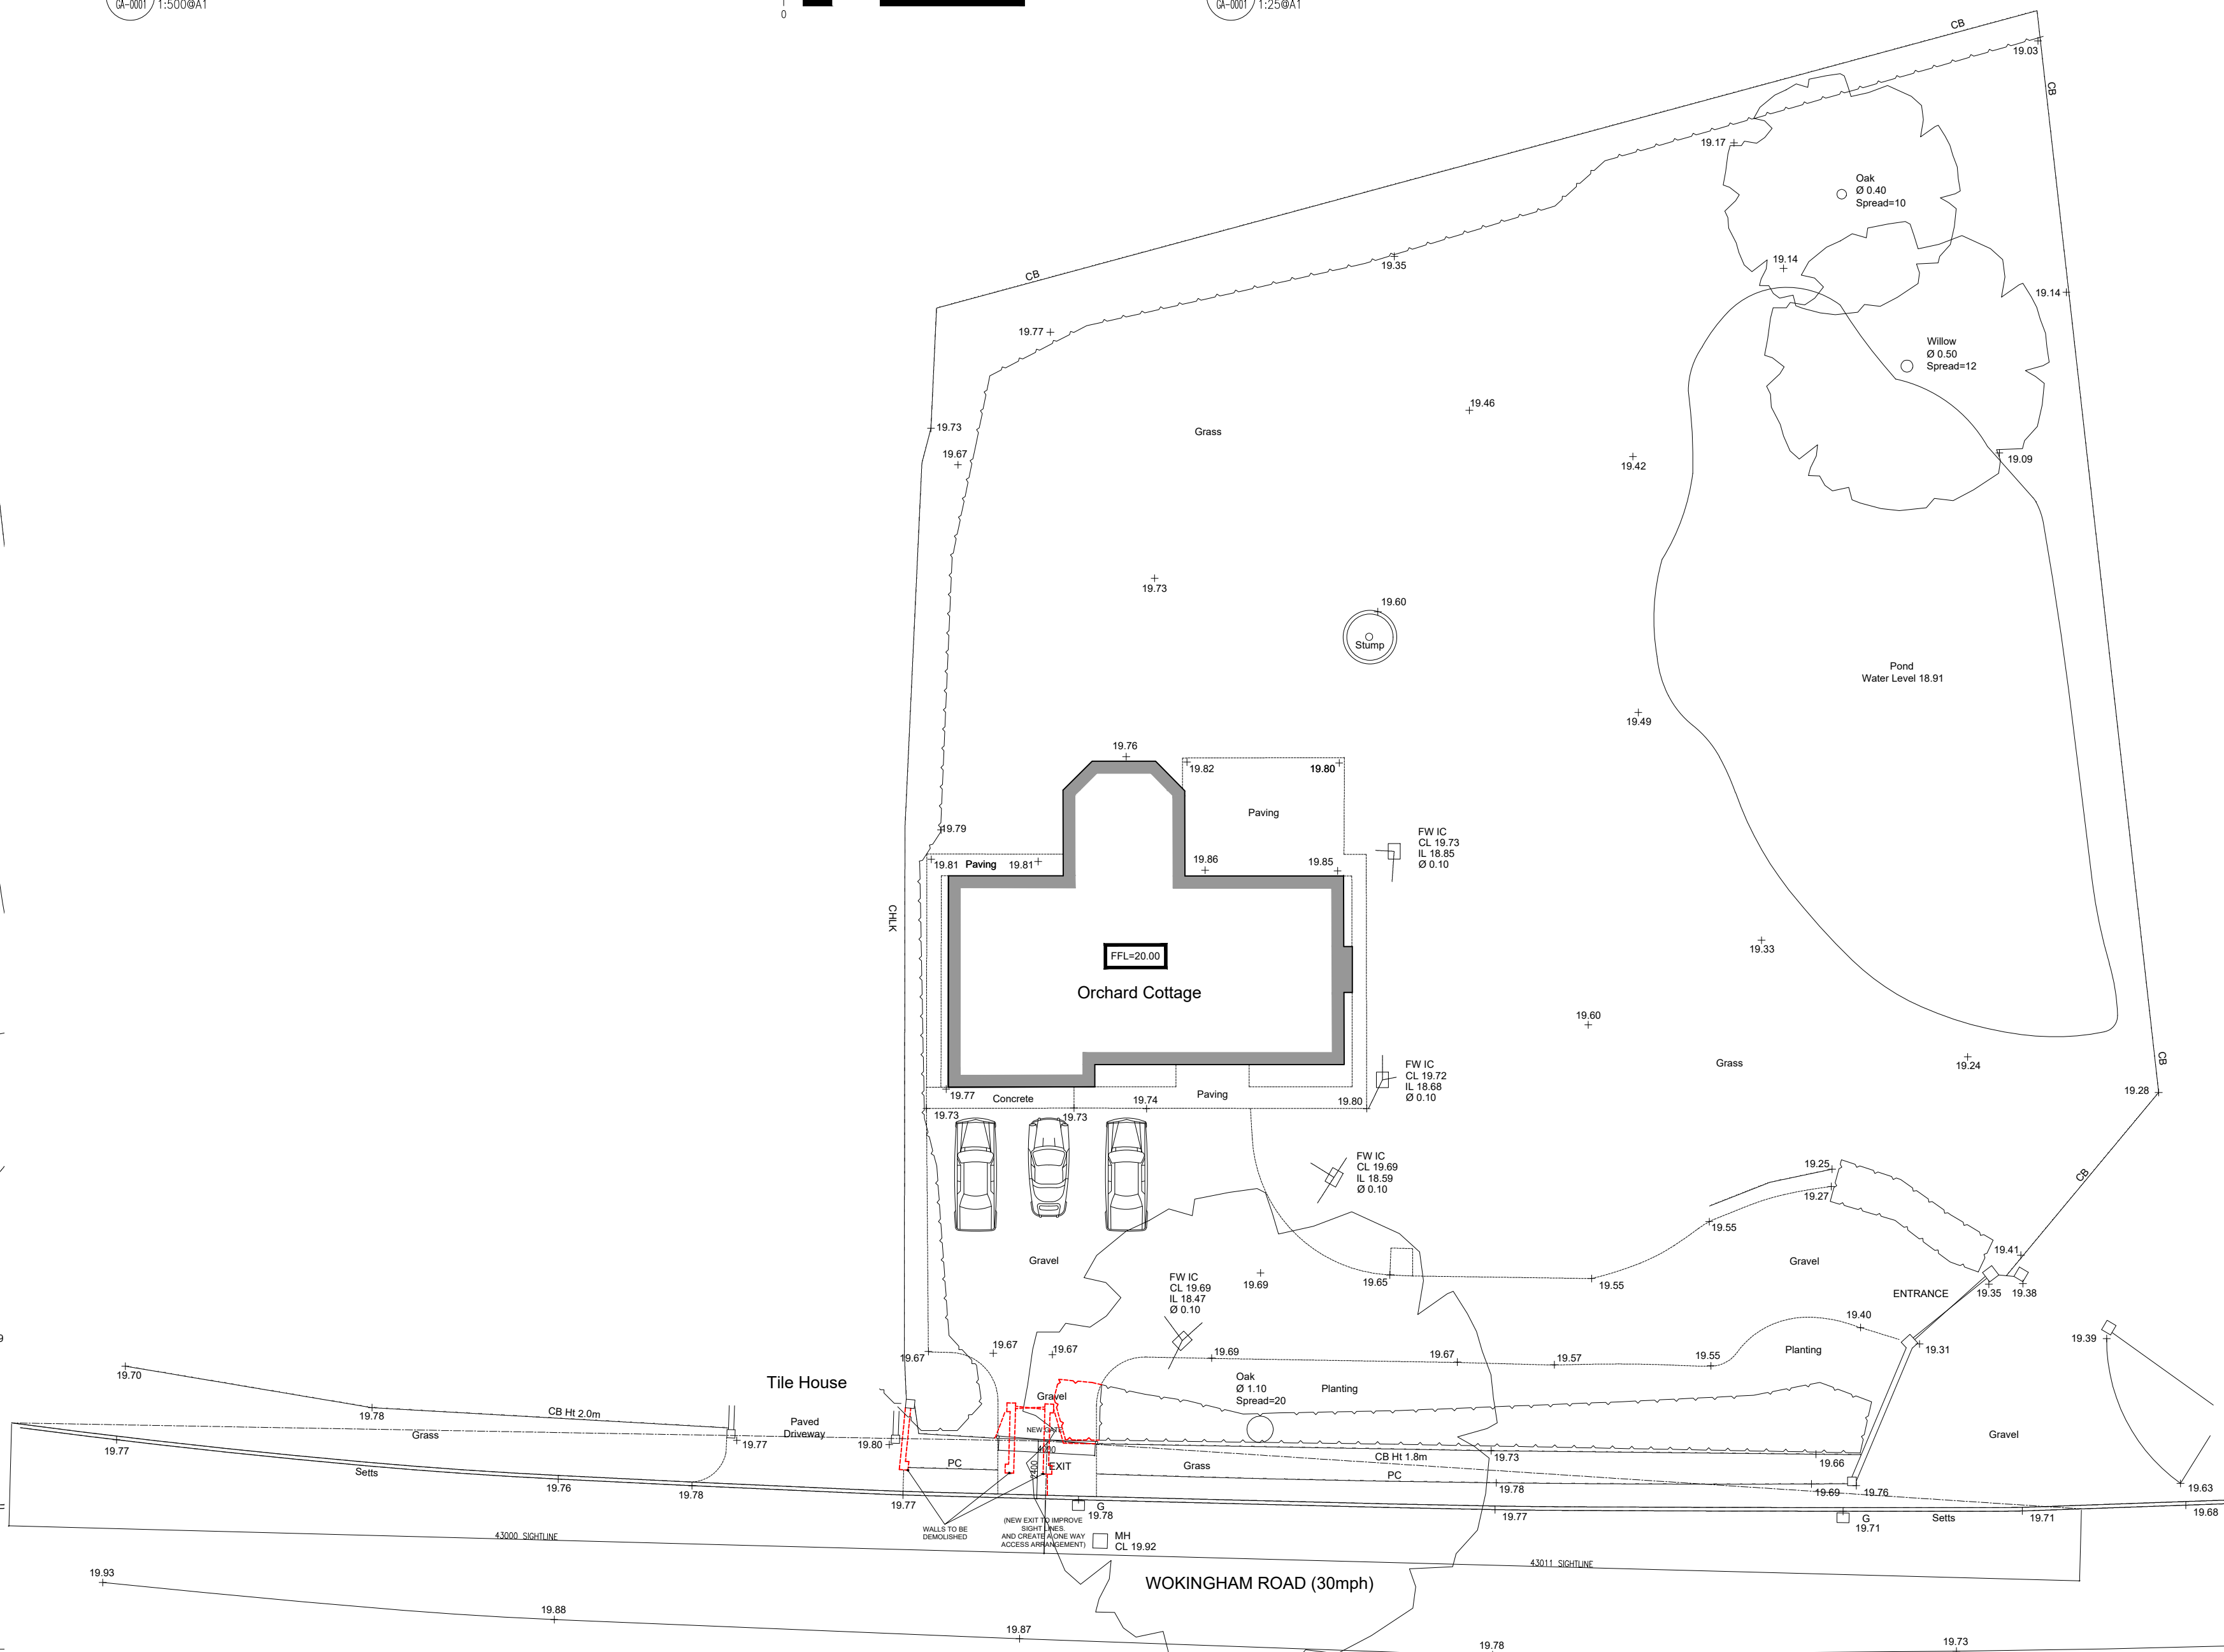

02 PROPOSED SITE PLAN
(A-001) 1:250@A1

P03 05.06.25	UPDATED FOLLOWING COMMENTS FROM PLANNING	BC	BC
P02 04.06.25	UPDATED FOLLOWING COMMENTS FROM HIGHWAYS	BC	BC
P01 25.03.25	INITIAL ISSUE	BC	BC
REV	DATE	DESCRIPTION	DRN

CONNECTED
ARCHITECTURE

CLIENT
Mr and Mrs Hipgrave
PROJECT
Orchard Cottage, Wokingham Rd
Hurst, RG10 0SB

DRAWING TITLE
Existing Location and Block Plans
Existing and Proposed Site Plans

SCALE 1:250@A1 / 1:400@A3

A1 SHEET

STATUS

PRELIMINARY

DRAWING NO

0247-GA-0001

REV

P03

© 2025 Connected Architecture Limited. All rights reserved.