



Character Areas

Central Core

- 1 Light Red Multi-Brick
- 2 Grey Roof Tiles
- 3 Grey Boarding
- 4 Grey Window
- 5 Grey Door
- 6 Obscured Glazing

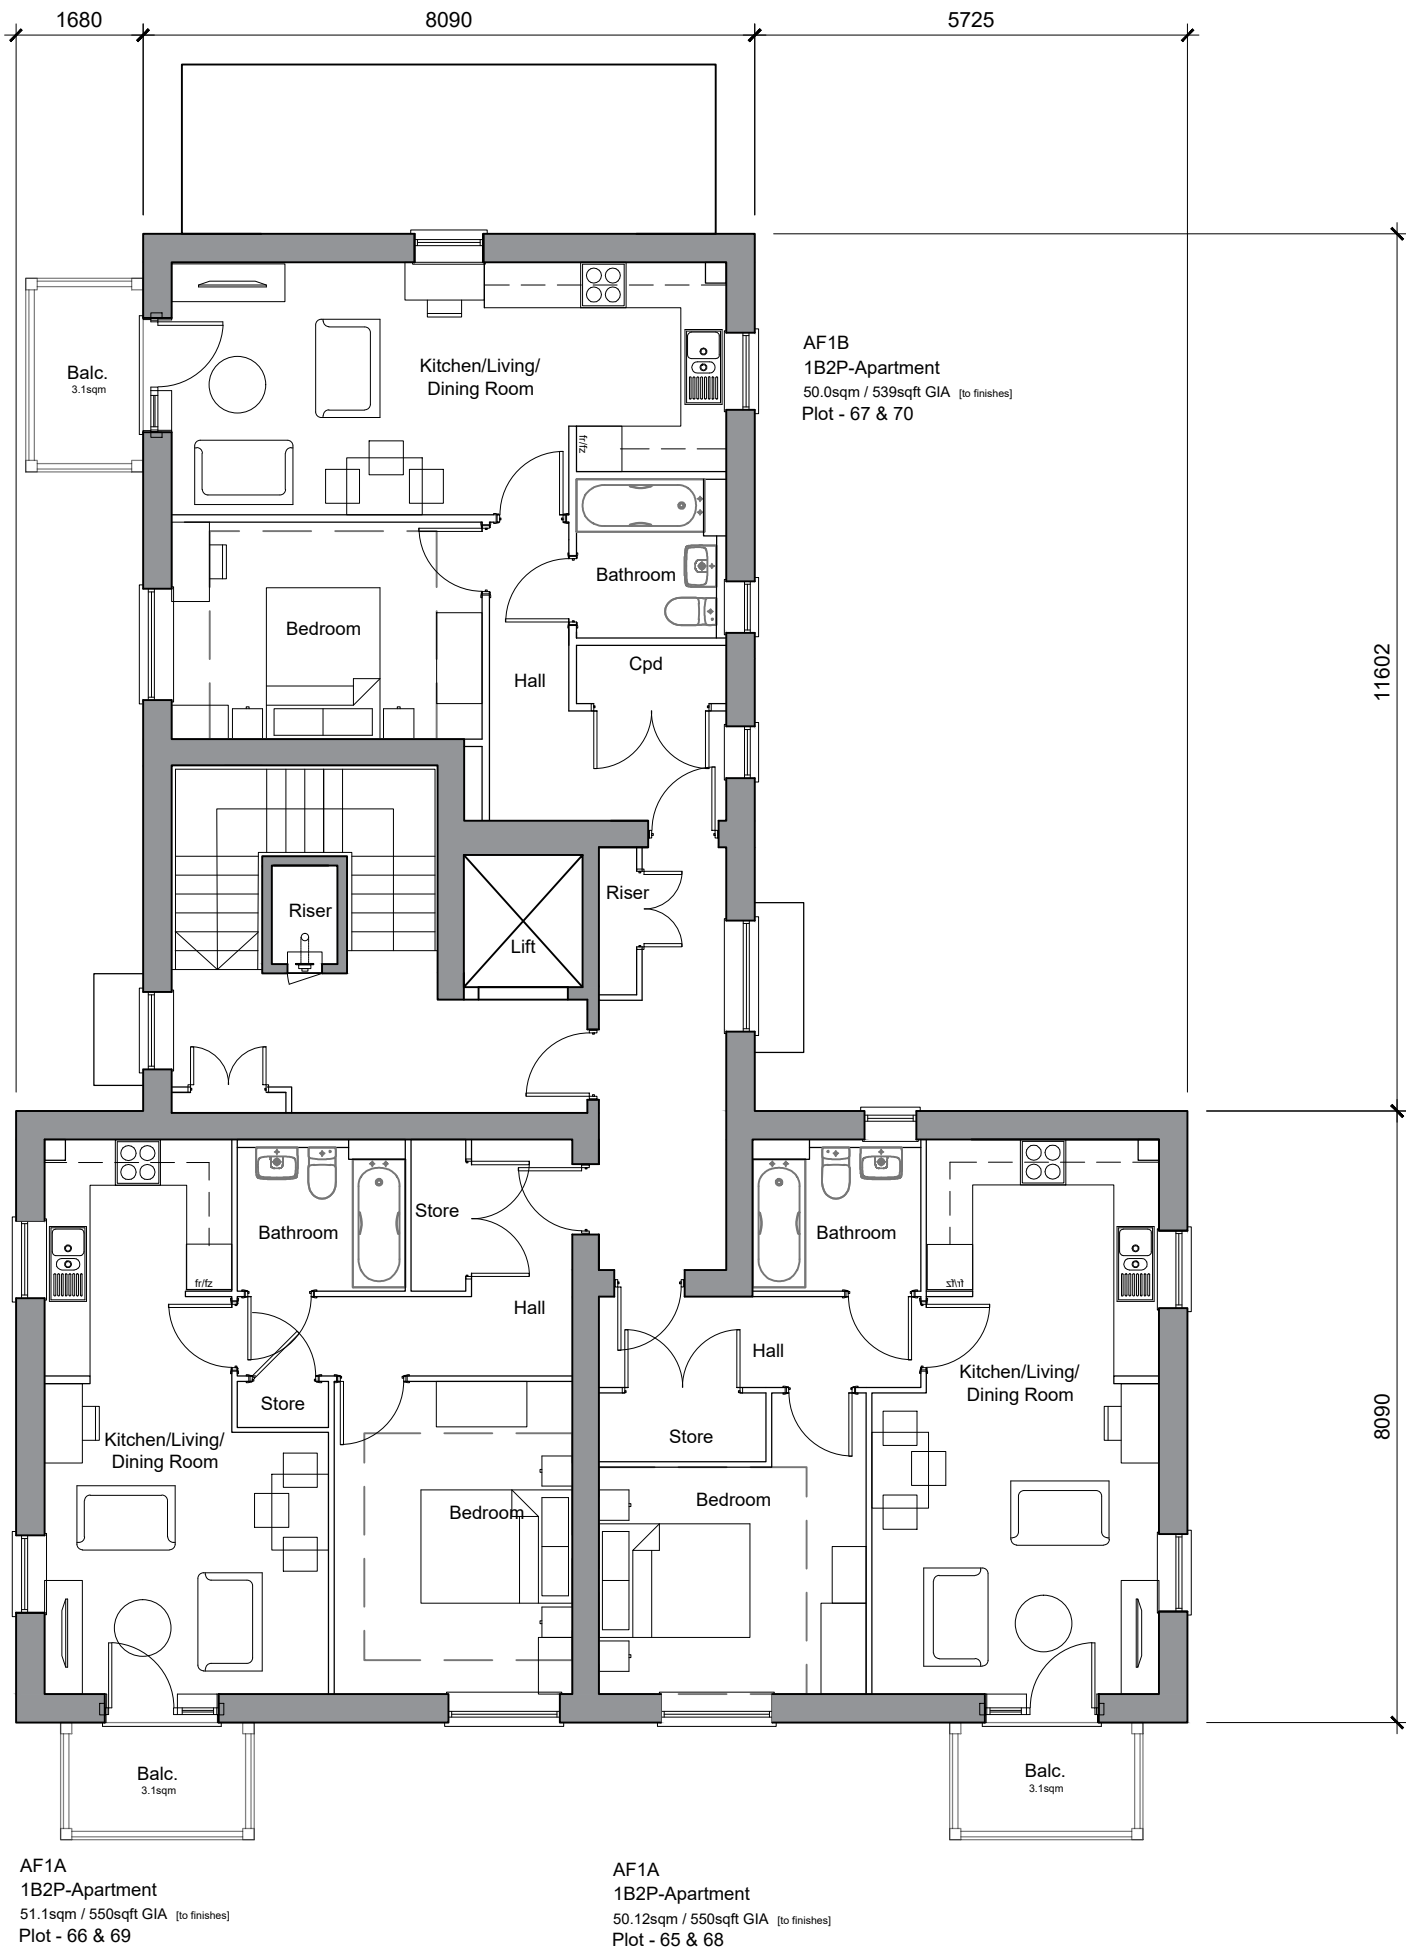

First/Second Floor Plan
Plots 62-70

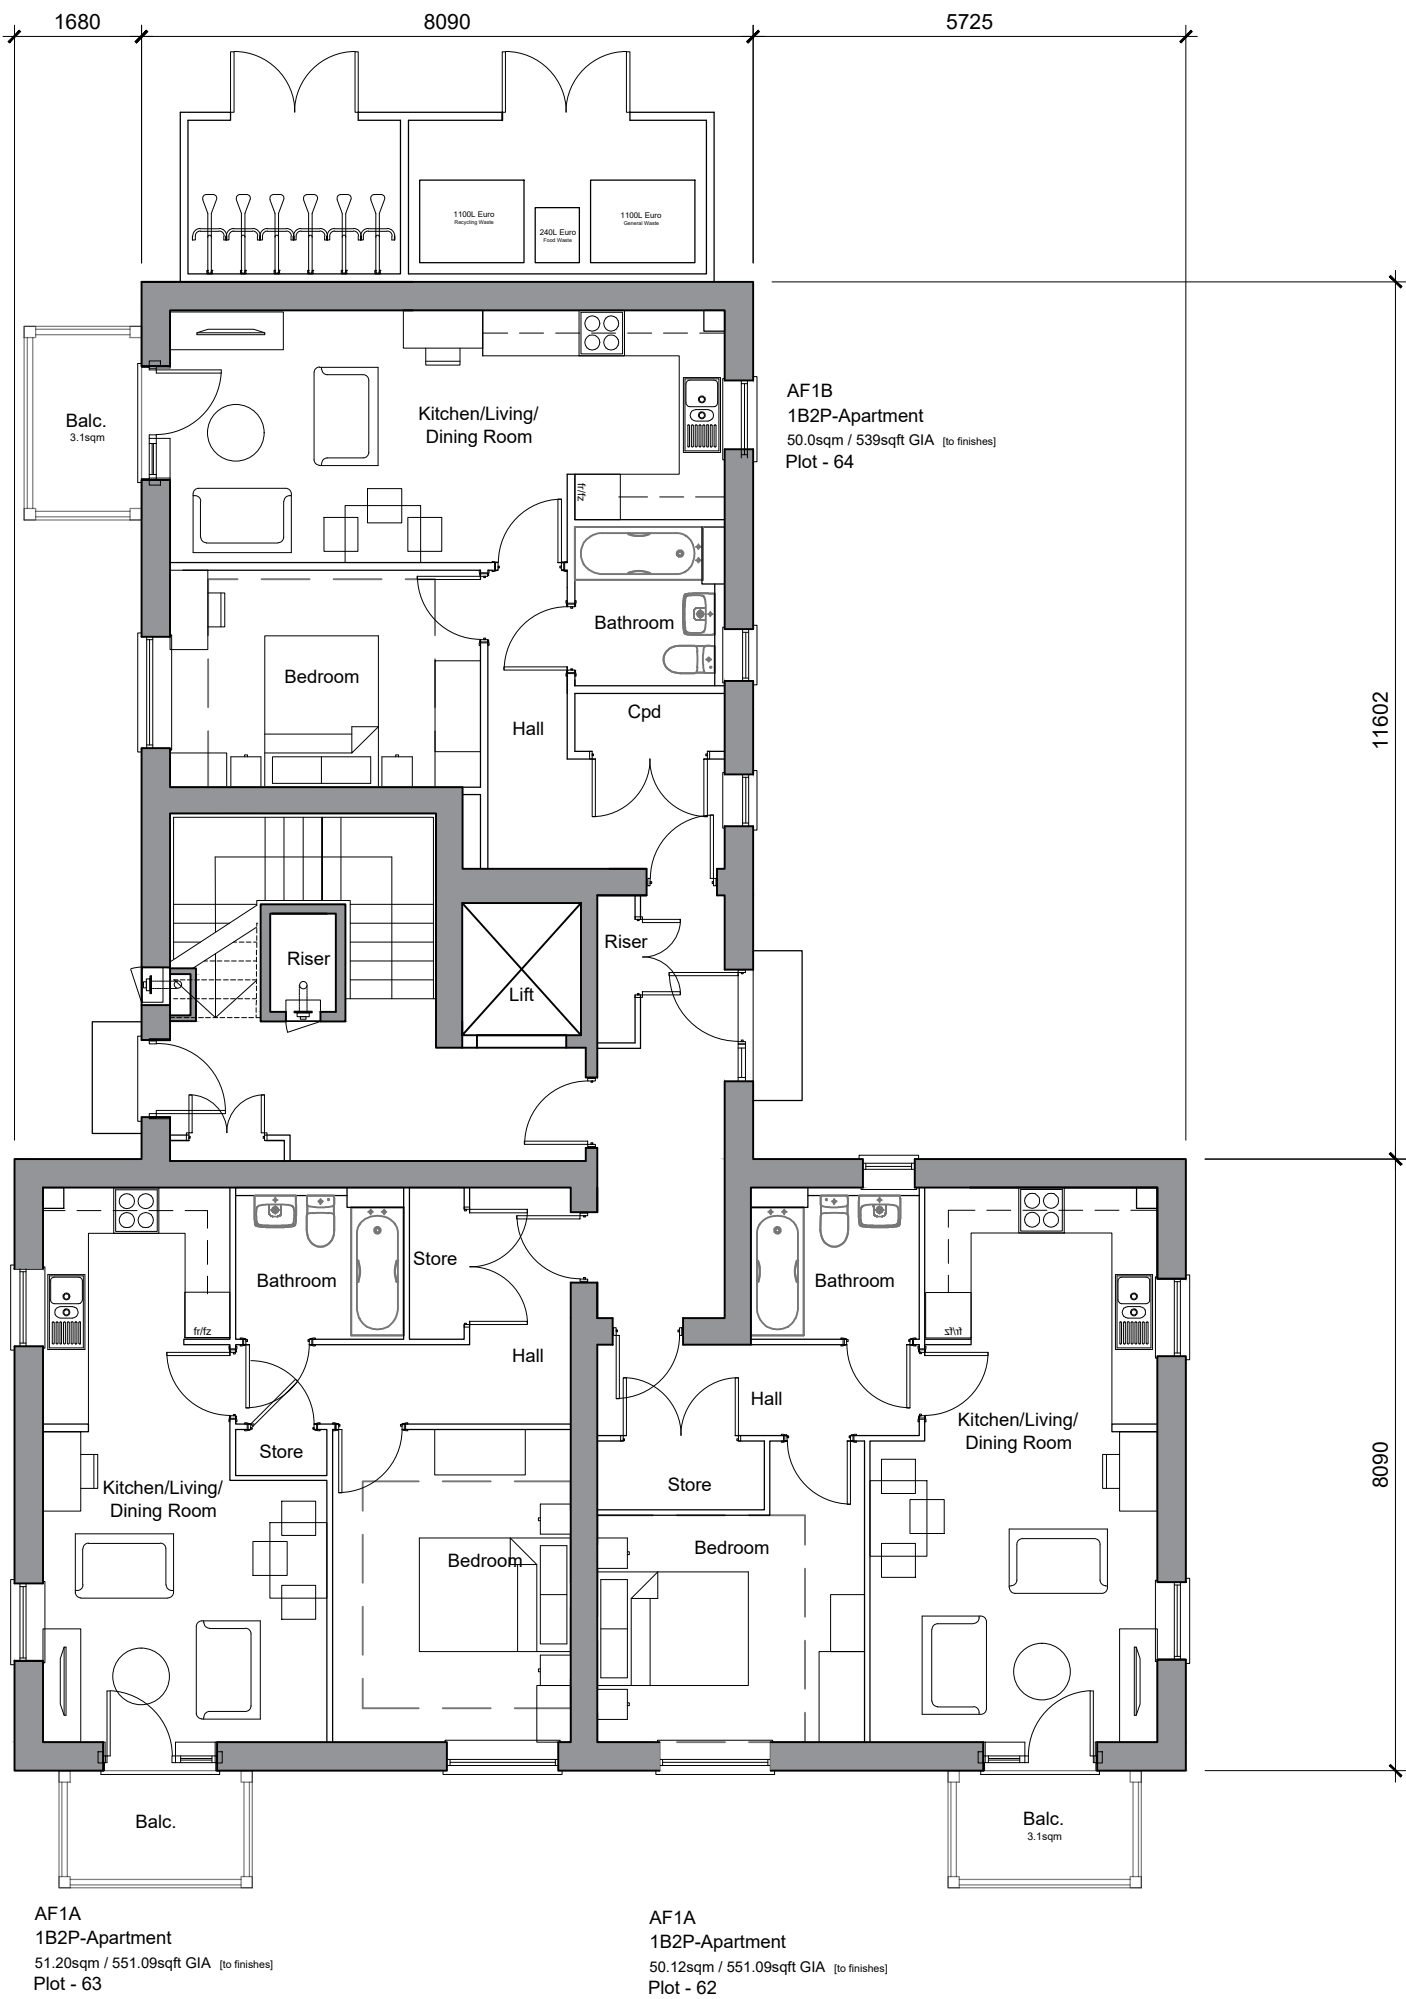

Ground Floor Plan
Plots 62-70



Front Elevation
Plots 62-70
Central Core Character Area

Side Elevation




Rear Elevation

Side Elevation

G	28.04.26	Core and Lift amended, plans and elevations updated	MC	KE
F	24.04.26	Bin/Bike store doors updated	EB	KE
E	15.04.26	Obscured glazing added	EB	KE
D	26.03.26	Bin/Bike store relocated	EB	KE
C	05.06.25	Presentation amendments	EB	KE
B	30.05.25	Updated to clients comments	EB	KE
A	06.05.25	Apartments Updated	EB	KE

Rev Date Revision Details Dr Ch

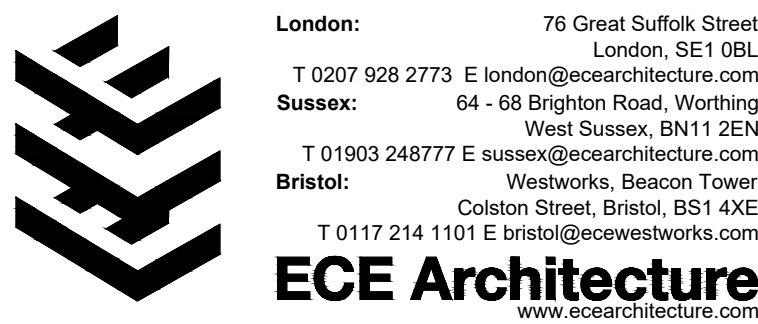

Client's Name
Taylor Wimpey West London

Job Title
Land off Watmore Lane, Winnersh

Drawing Title
Phase 1 Plans and Elevations
Apartments AF1A-AF1B

Scale
1:100 @ A1 / 1:200 @ A3
metres 2 4 6 8 10

Drawn
EB
Checked
KE
Date
24.03.25

Job No
7135A
Drawing No
PL-170
Rev
G

Status
APPROVAL