


Notes:

MATERIALS
Existing and new upper walls - Grey Composite Cladding
Lower Walls- Light render
New Roofs- Tiles to match existing



PROPOSED FRONT ELEVATION
scale 1-100

 


PROPOSED SIDE ELEVATION
scale 1-100




PROPOSED REAR ELEVATION
scale 1-100




PROPOSED SIDE ELEVATION
scale 1-100

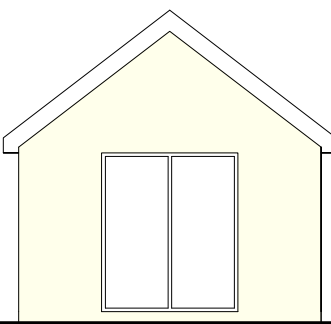


PROPOSED SIDE ELEVATION
scale 1-100

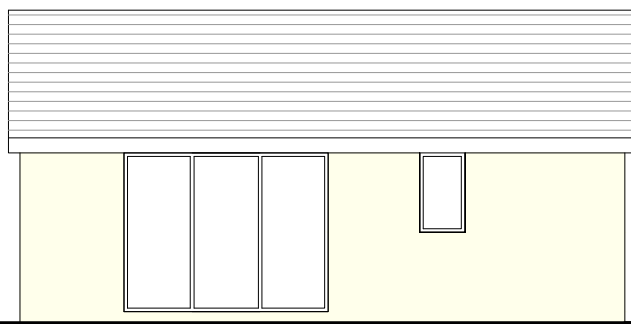



PROPOSED FRONT ELEVATION
scale 1-100

 


PROPOSED REAR ELEVATION
scale 1-100

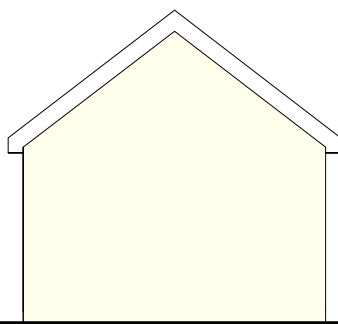


PROPOSED SIDE ELEVATION
scale 1-100

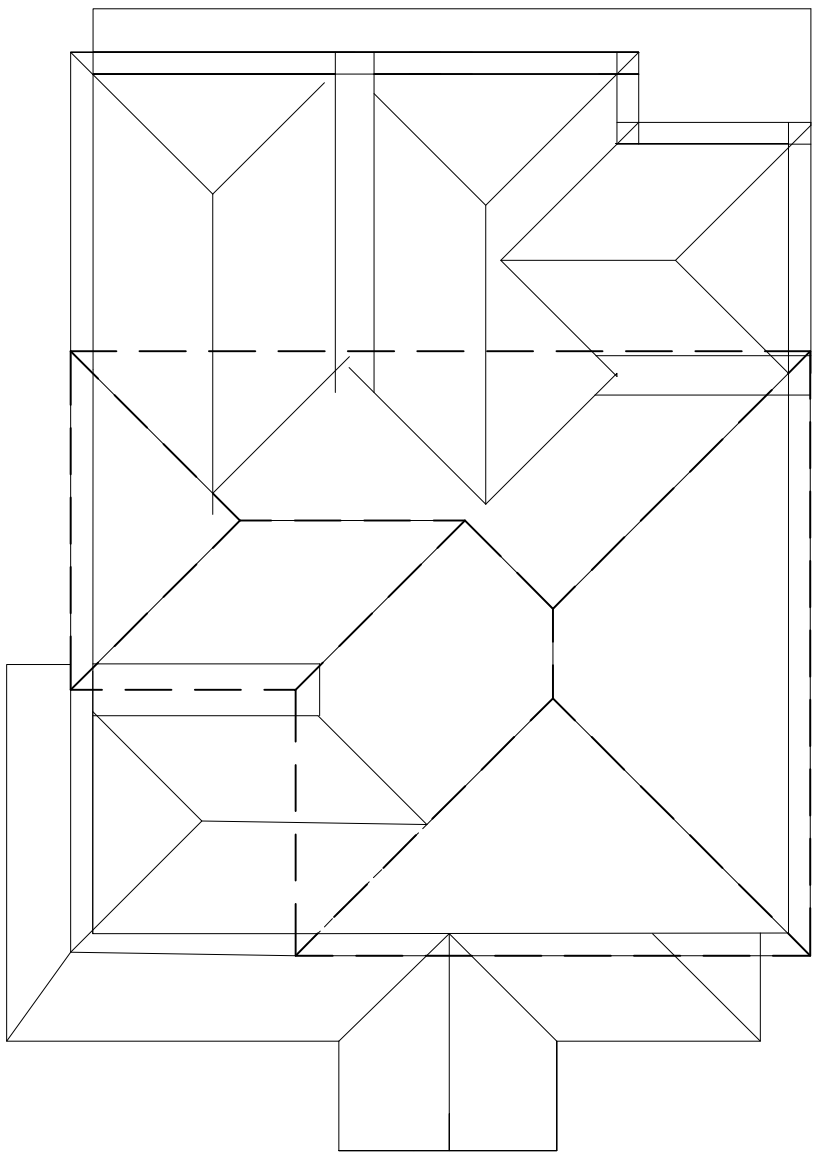 



ROOF PLAN

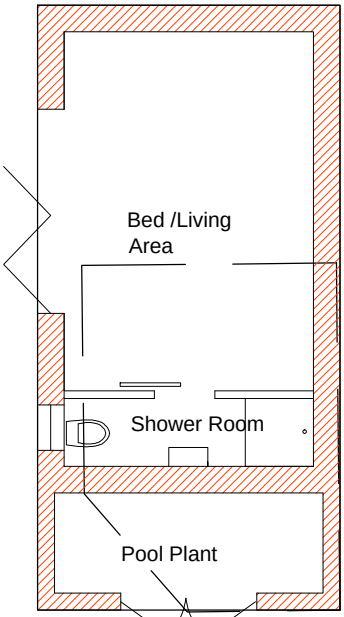


EXISTING POOL

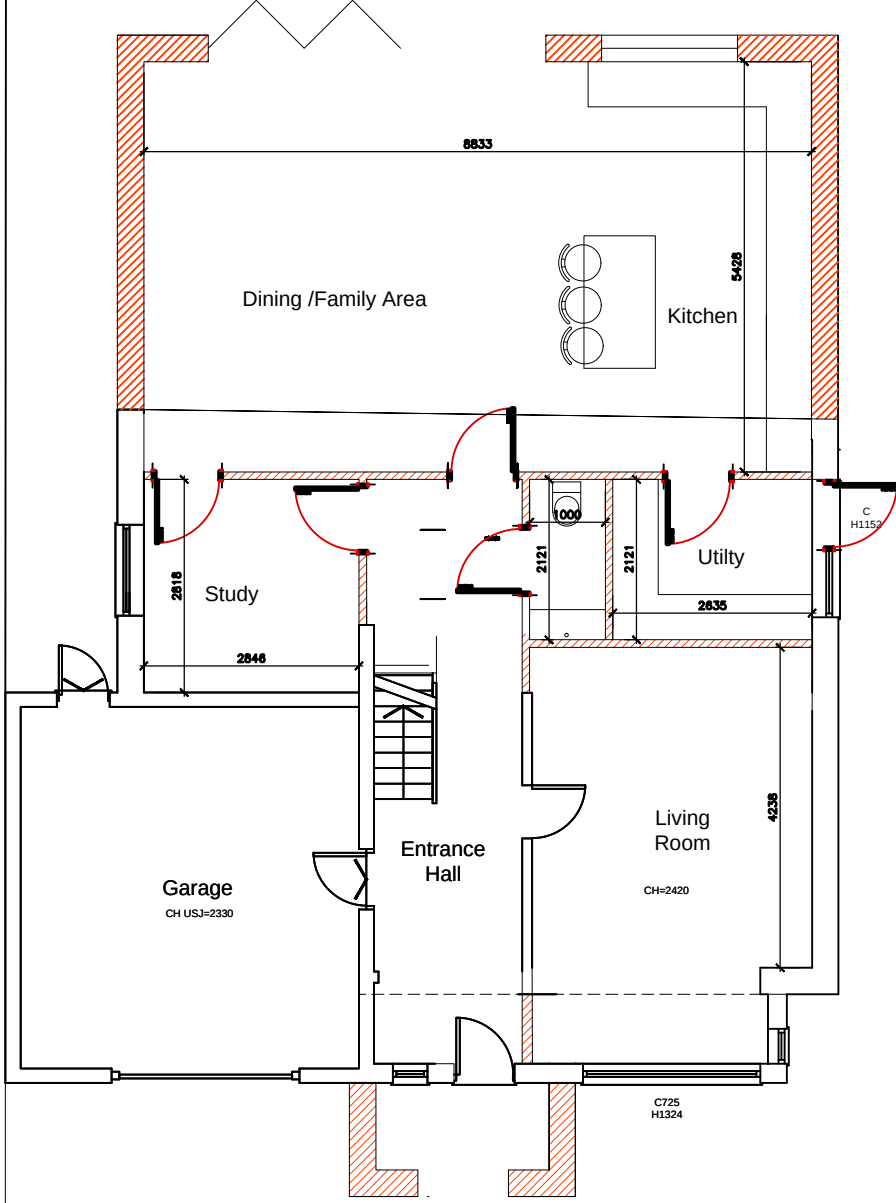

PROPOSED GROUND FLOOR PLAN
1-100

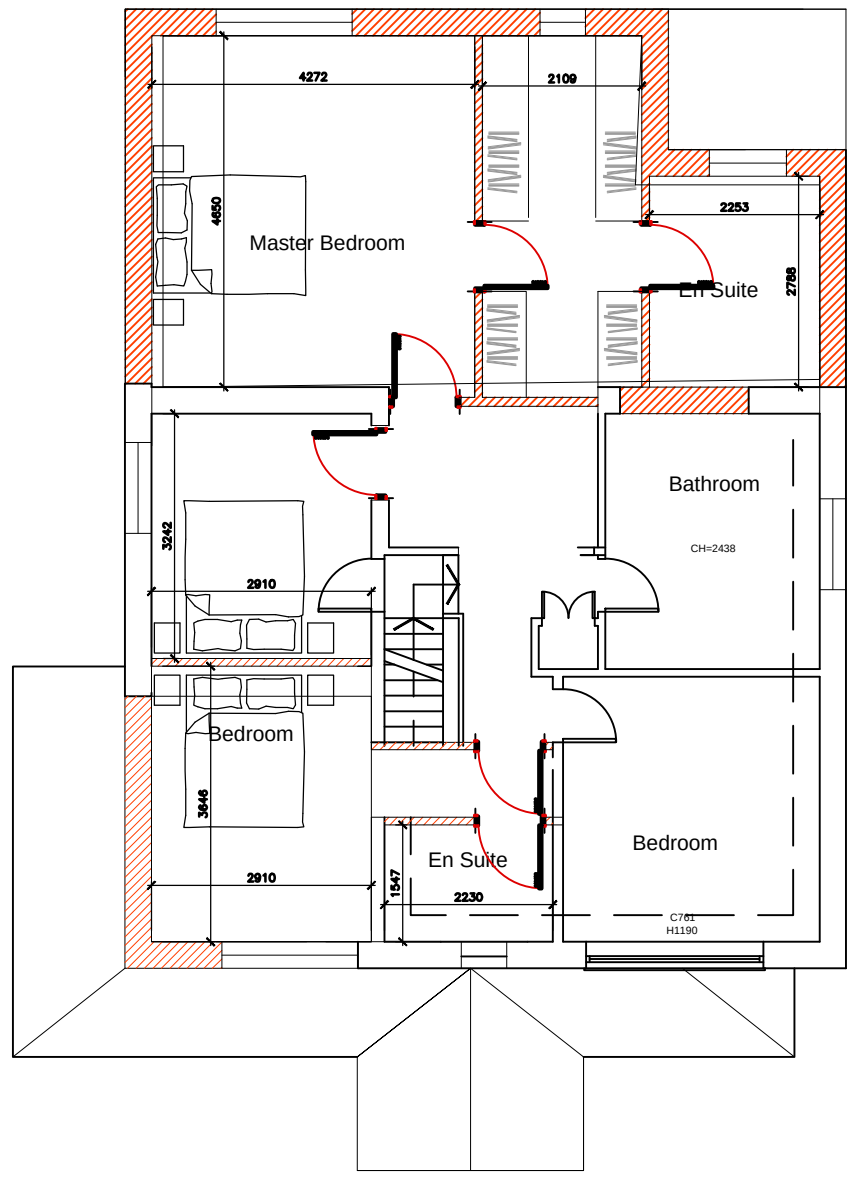 

PROPOSED FIRST FLOOR PLAN
1-100

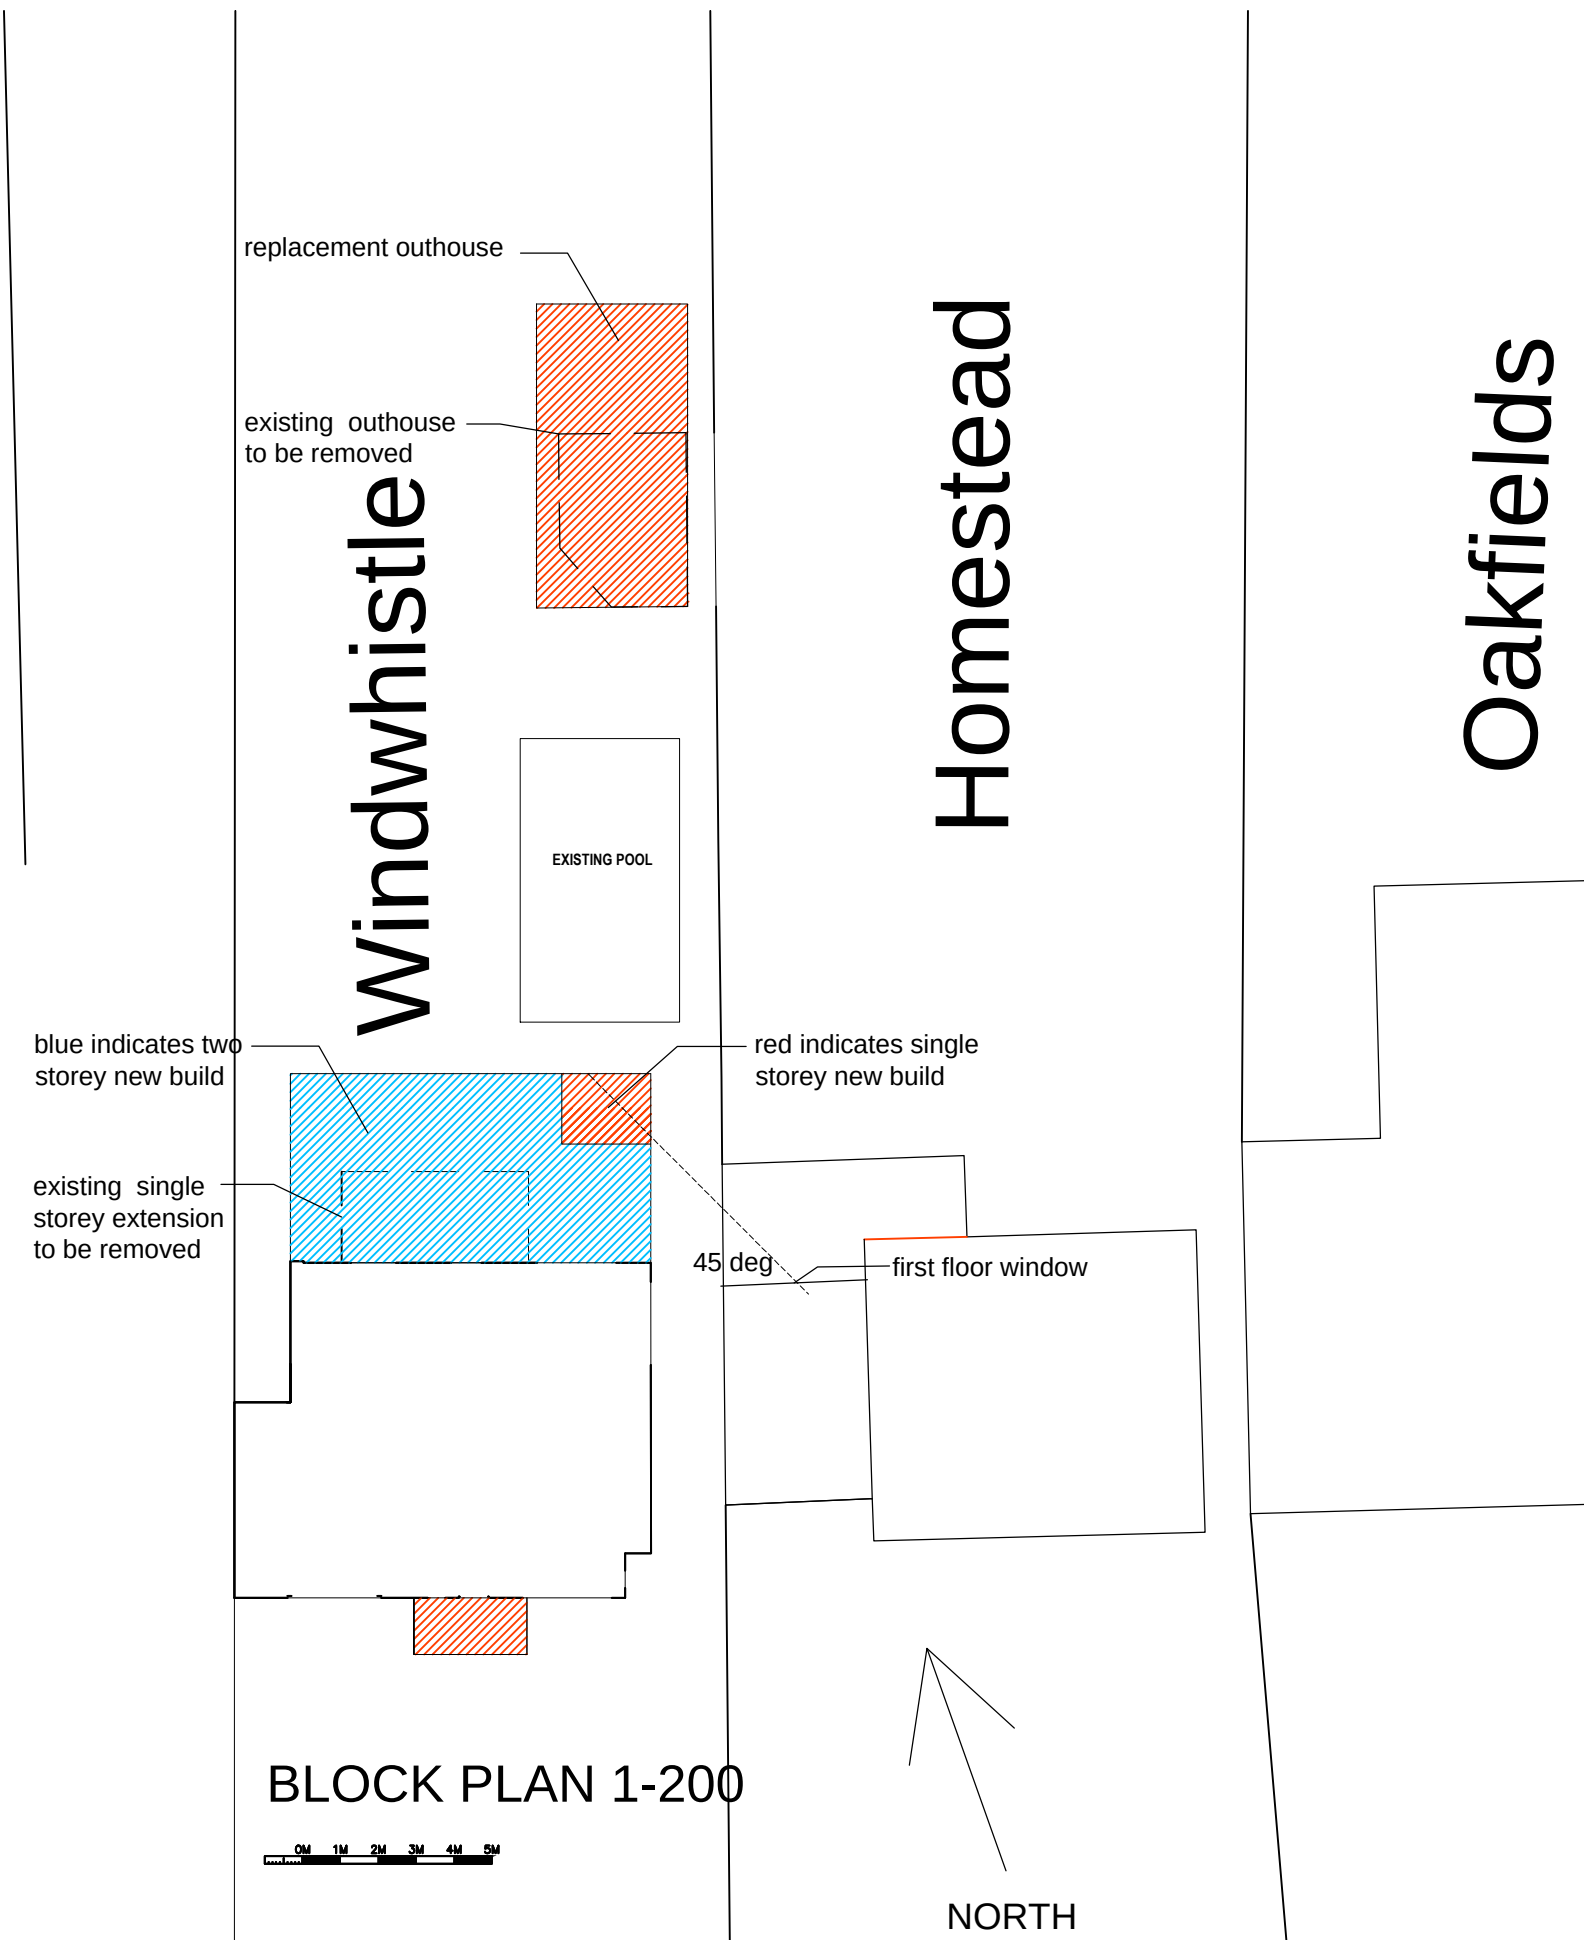

BLOCK PLAN 1-200

Rev	Comment	By	Date
1			
			
GROOM DESIGN LTD			
27 Lambridge Wood Road Henley on Thames RG9 3BP			
Mobile: 07881952315 Email: mhg@groomdesign.co.uk			
Client:			
Mrs J Nash			
Job Title:			
Windwhistle			
Drawing Title:			
Proposed Site Plan Location Plan, Plans and Elevations			
Status:			
Planning			
Date Drawn:	Drawn By:	Scale:	
Feb 25		Varies	
Job No:	Drg No:	Rev:	
8020	1	--	