


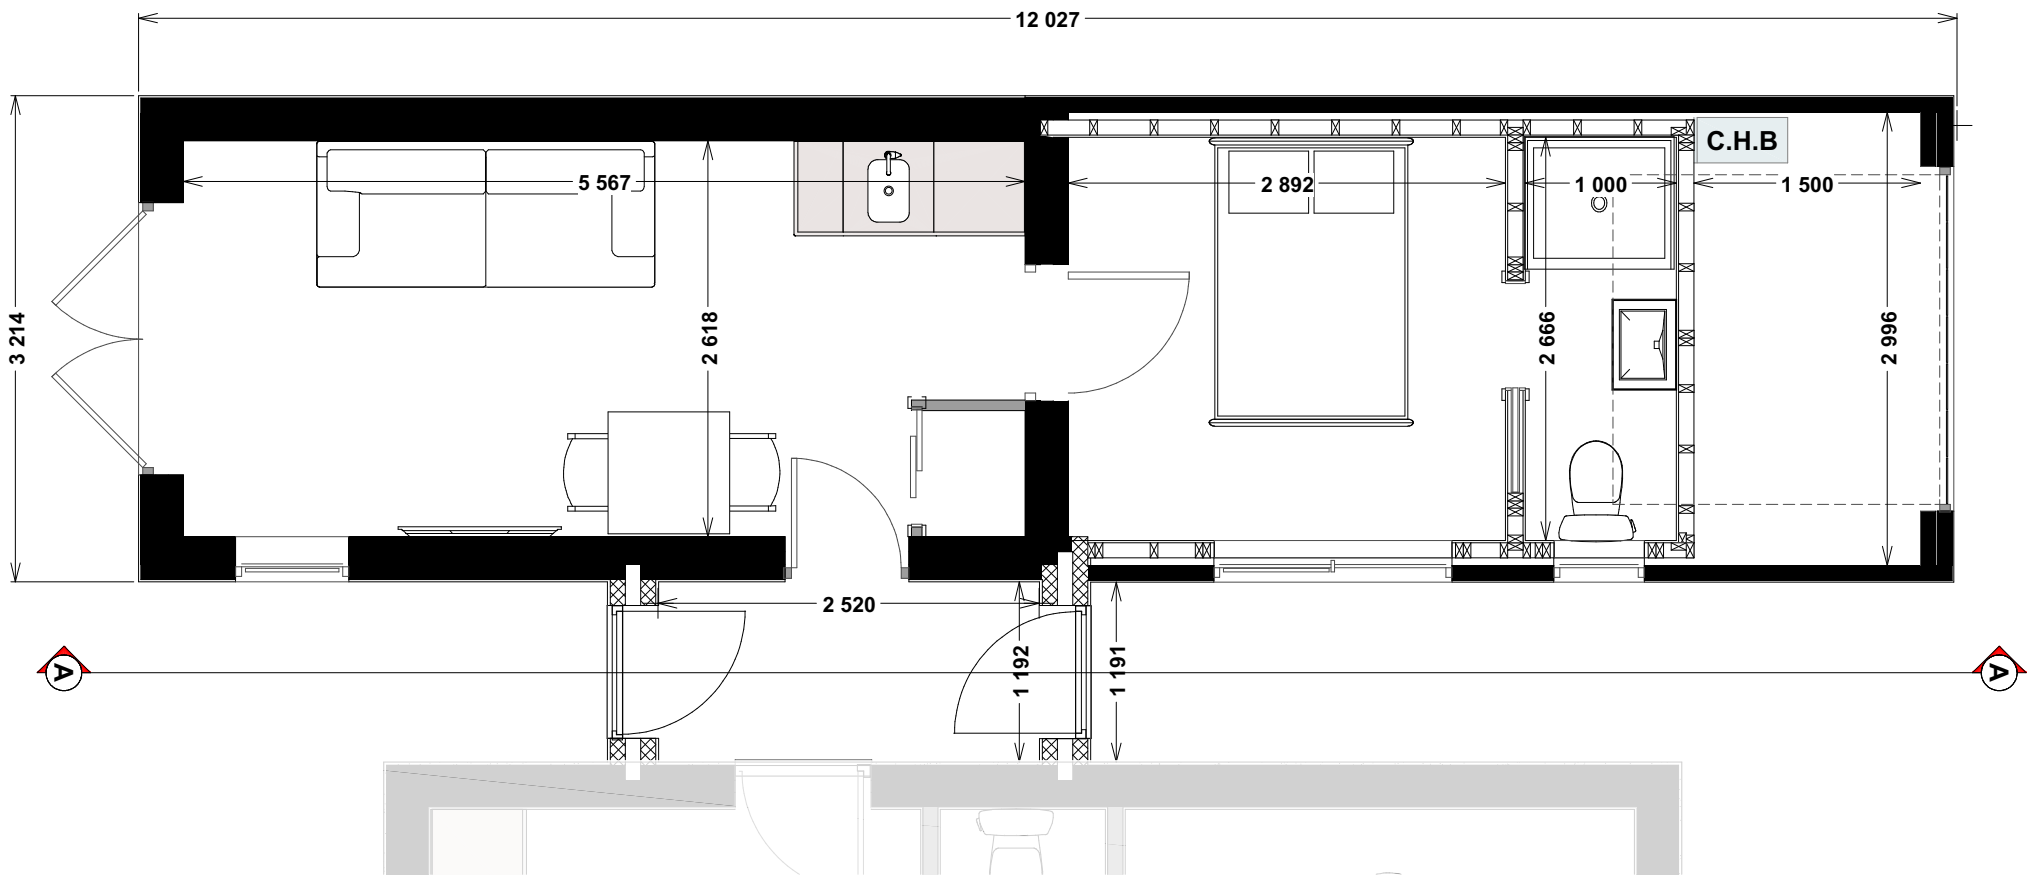


PROPOSED GARAGE FLOOR PLAN Scale 1:50



PROPOSED FRONT ELEVATION Scale 1:50



PROPOSED SIDE SECTION/SECTION A-A Scale 1:50

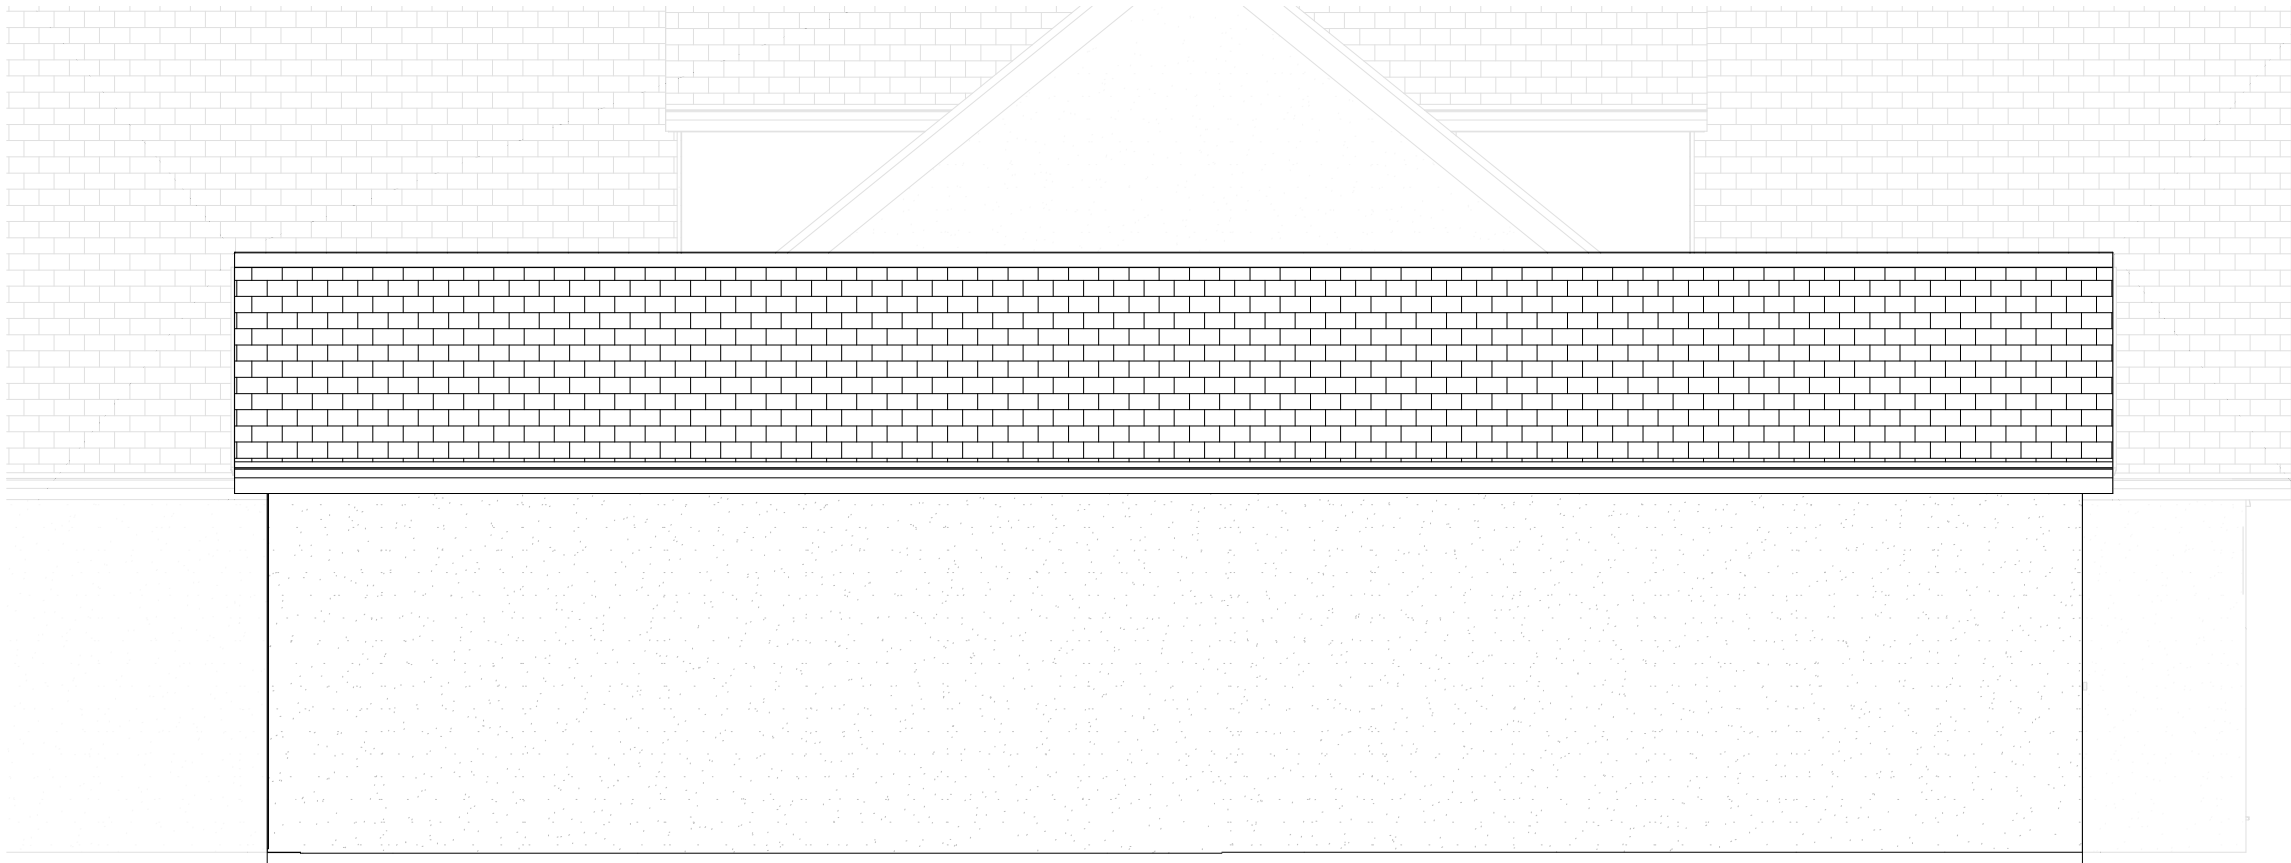


PROPOSED SIDE ELEVATION Scale 1:50



PROPOSED REAR ELEVATION Scale 1:50




PROPOSED FRONT ELEVATION Scale 1:100

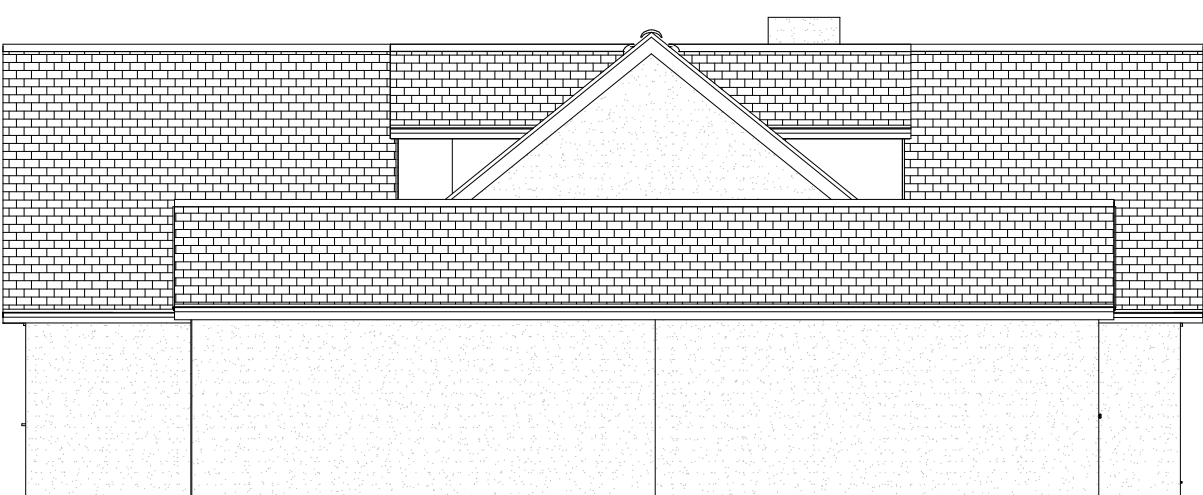

PROPOSED SIDE ELEVATION Scale 1:100



PROPOSED REAR ELEVATION Scale 1:100

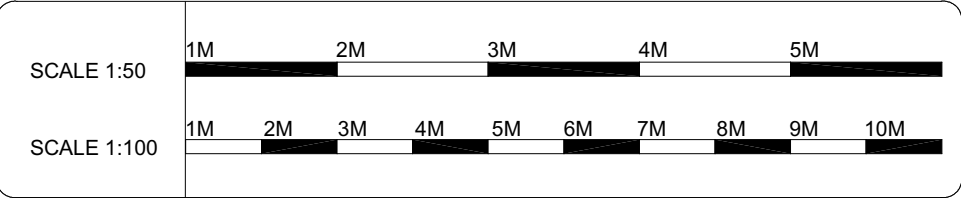

PJA Design - TEL: 01753 658070 MOBILE: 07415 163201			
Client			
MR T JARVIS			
Project		Project Title and Description	
41 WILTSHIRE AVENUE CROWTHORNE BERKSHIRE RG45 6NH		CONVERSION OF GARAGE SPACE TO HABITABLE SPACE	
DRAWING No. -DWG-03 DRAWING REF-		Drawing Title PROPOSED PLANS AND ELEVATIONS	
Sheet	Scale	Date	Drawn
A:1		17 MARCH 2025	
Revision			