



MATERIALS
Walls: White Render to all walls
Roof : Grey Roof Tiles
Porch : Dark Grey Front Door and Frame
Windows : Dark Grey

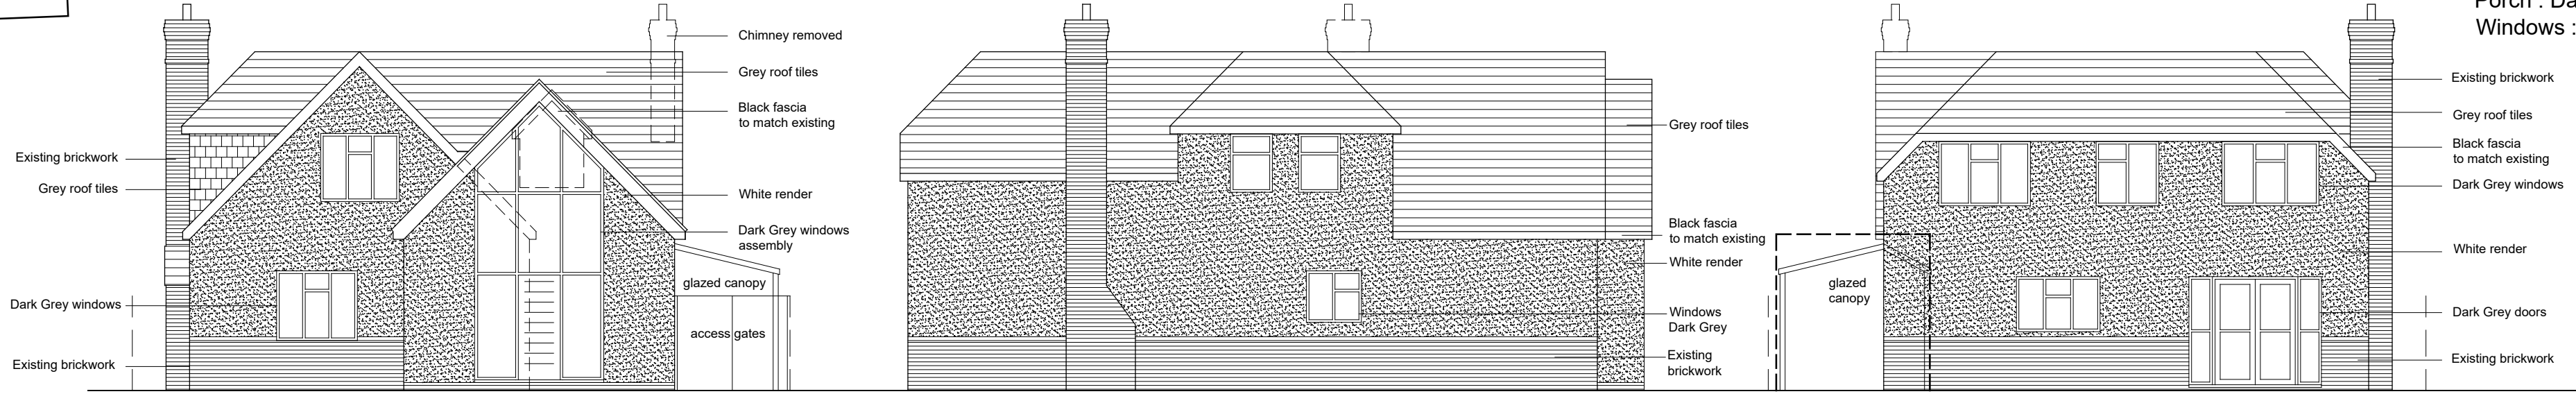

Proposed Front Elevation
Scale 1:100

Proposed LH Side Elevation

Proposed Rear Elevation

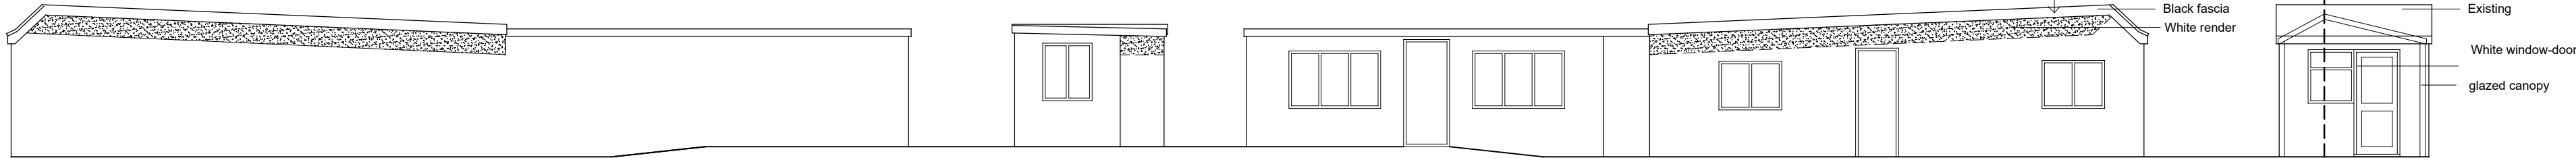


Proposed RH Side Elevation

Proposed Rear Elevation

Proposed LH Side Elevation


Proposed Front Elevation
Scale 1:100

 


GARAGE MATERIALS
Walls: White Render
Windows: white to match existing
Doors: White as existing




Proposed RH Side Elevation

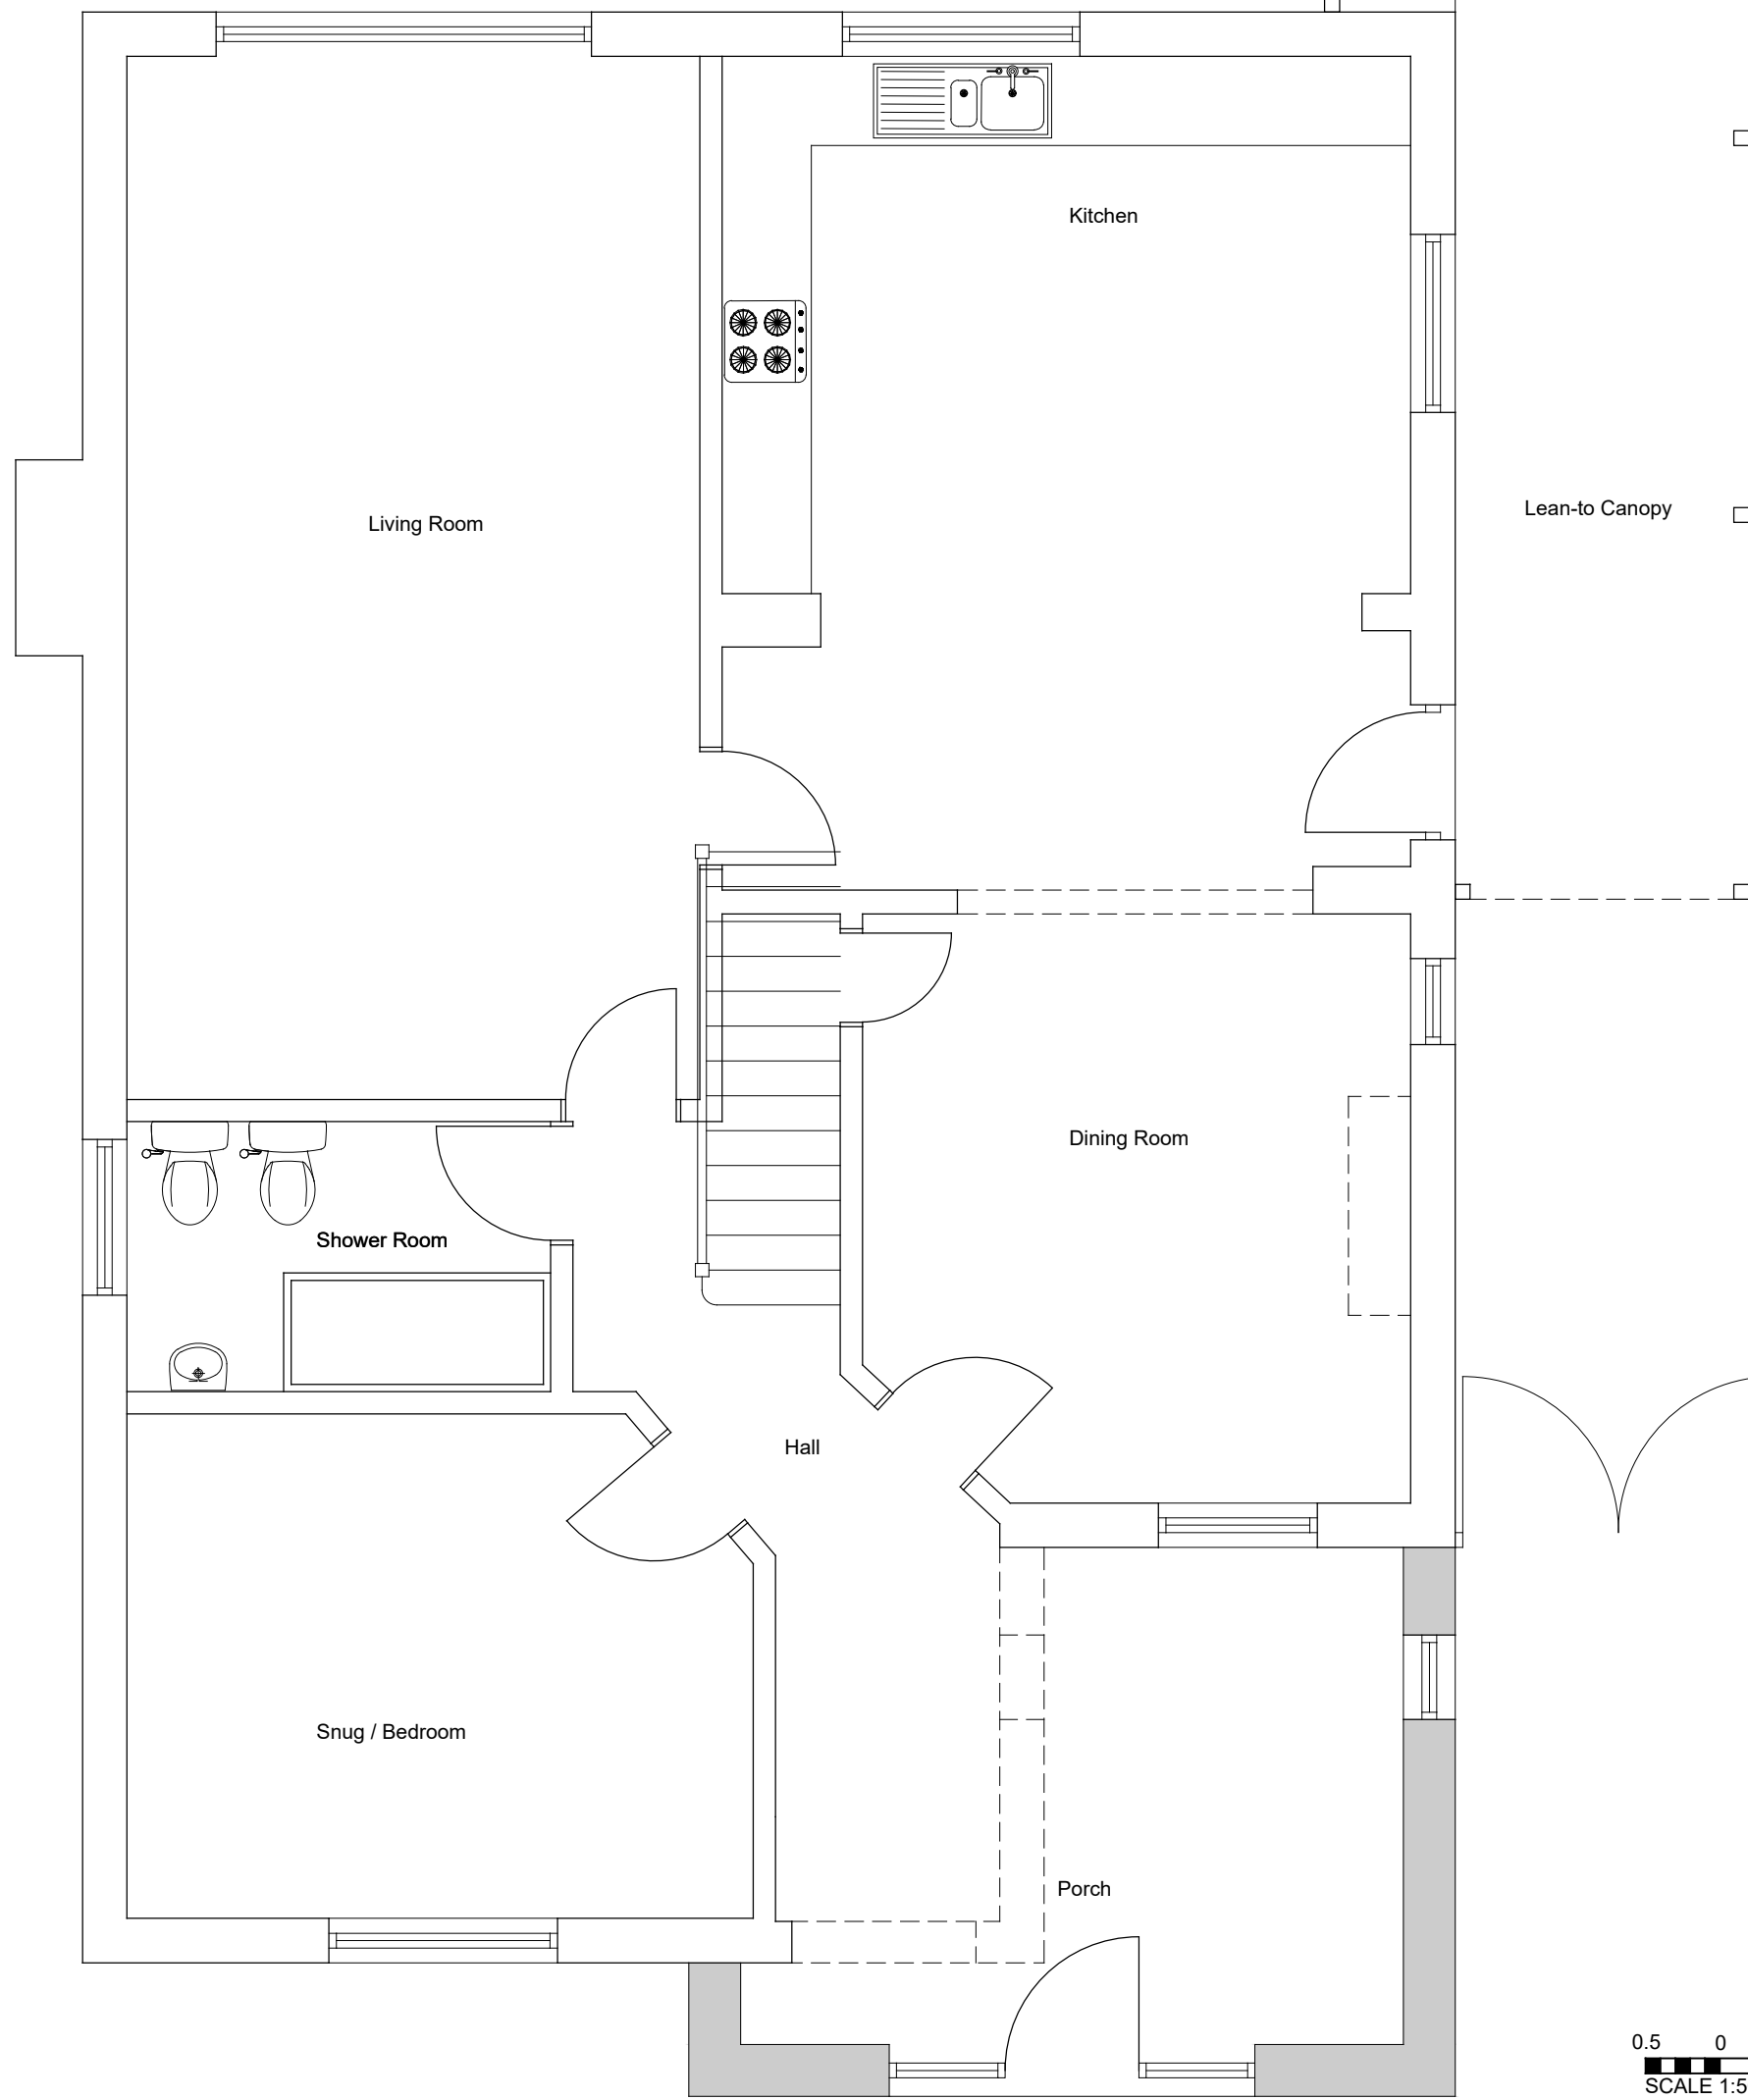


Proposed Ground Floor Plan
Scale 1:50

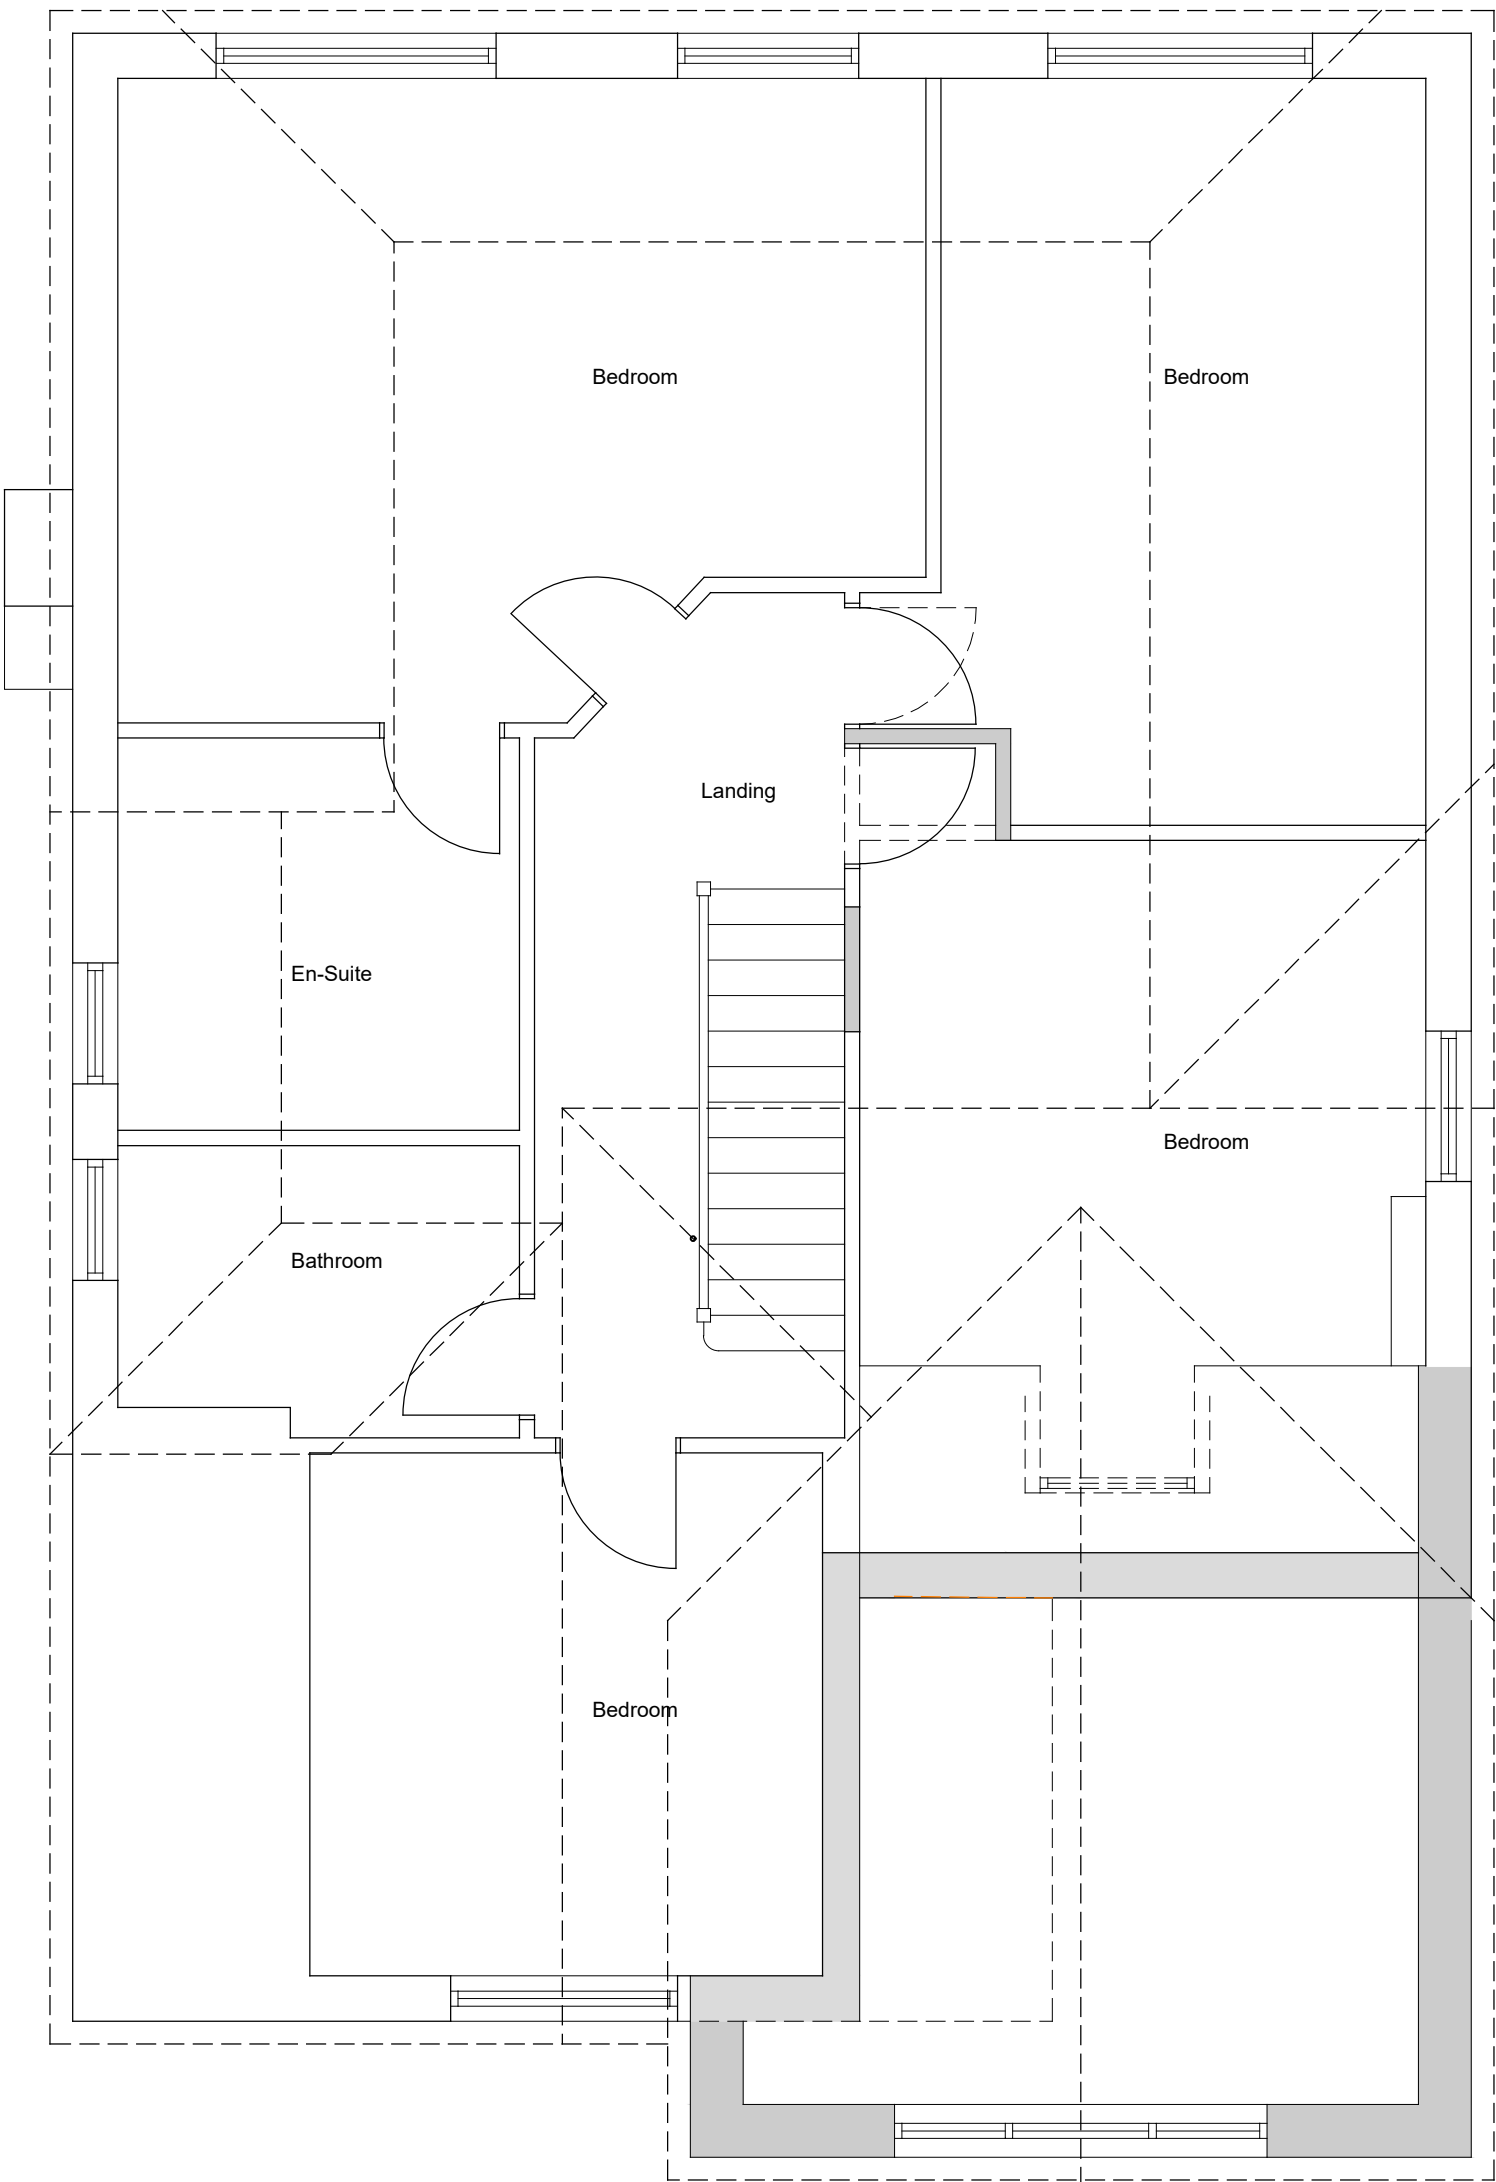

Proposed First Floor Plan
Scale 1:50

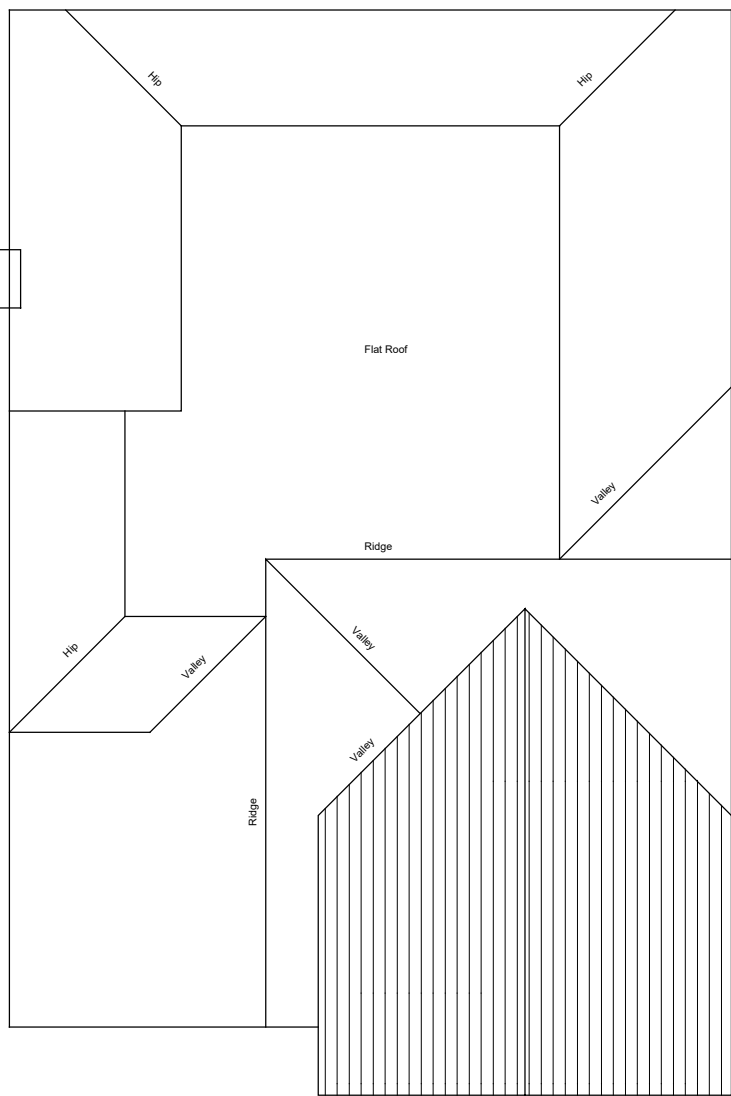

Proposed Roof Plan
Scale 1:100

 

A 01.09.25 Existing outbuilding added to satisfy planning DT

REV DATE NOTES BY
FOR ISSUE AS PLANNING APPLICATION

David Tingle
Building Design & Surveying Services

17 Woodland Drive, Tilehurst, Reading
Berkshire, RG30 4RT
T: 0118.9419311 M: 07711902344

Copyright © David Tingle Building Design (2003)

MR M.MEHMOOD
98 PITTS LANE, EARLEY
READING RG6 1BU

PROPOSED TWO STOREY FRONT
PORCH EXTENSION AND PART
REAR GARAGE CONVERSION
PROPOSED PLAN & ELEVATIONS
Scale: 1:100 & 1:50 A1 Date: May 2025

Dwg No: **98PL.MP02** Rev: A