



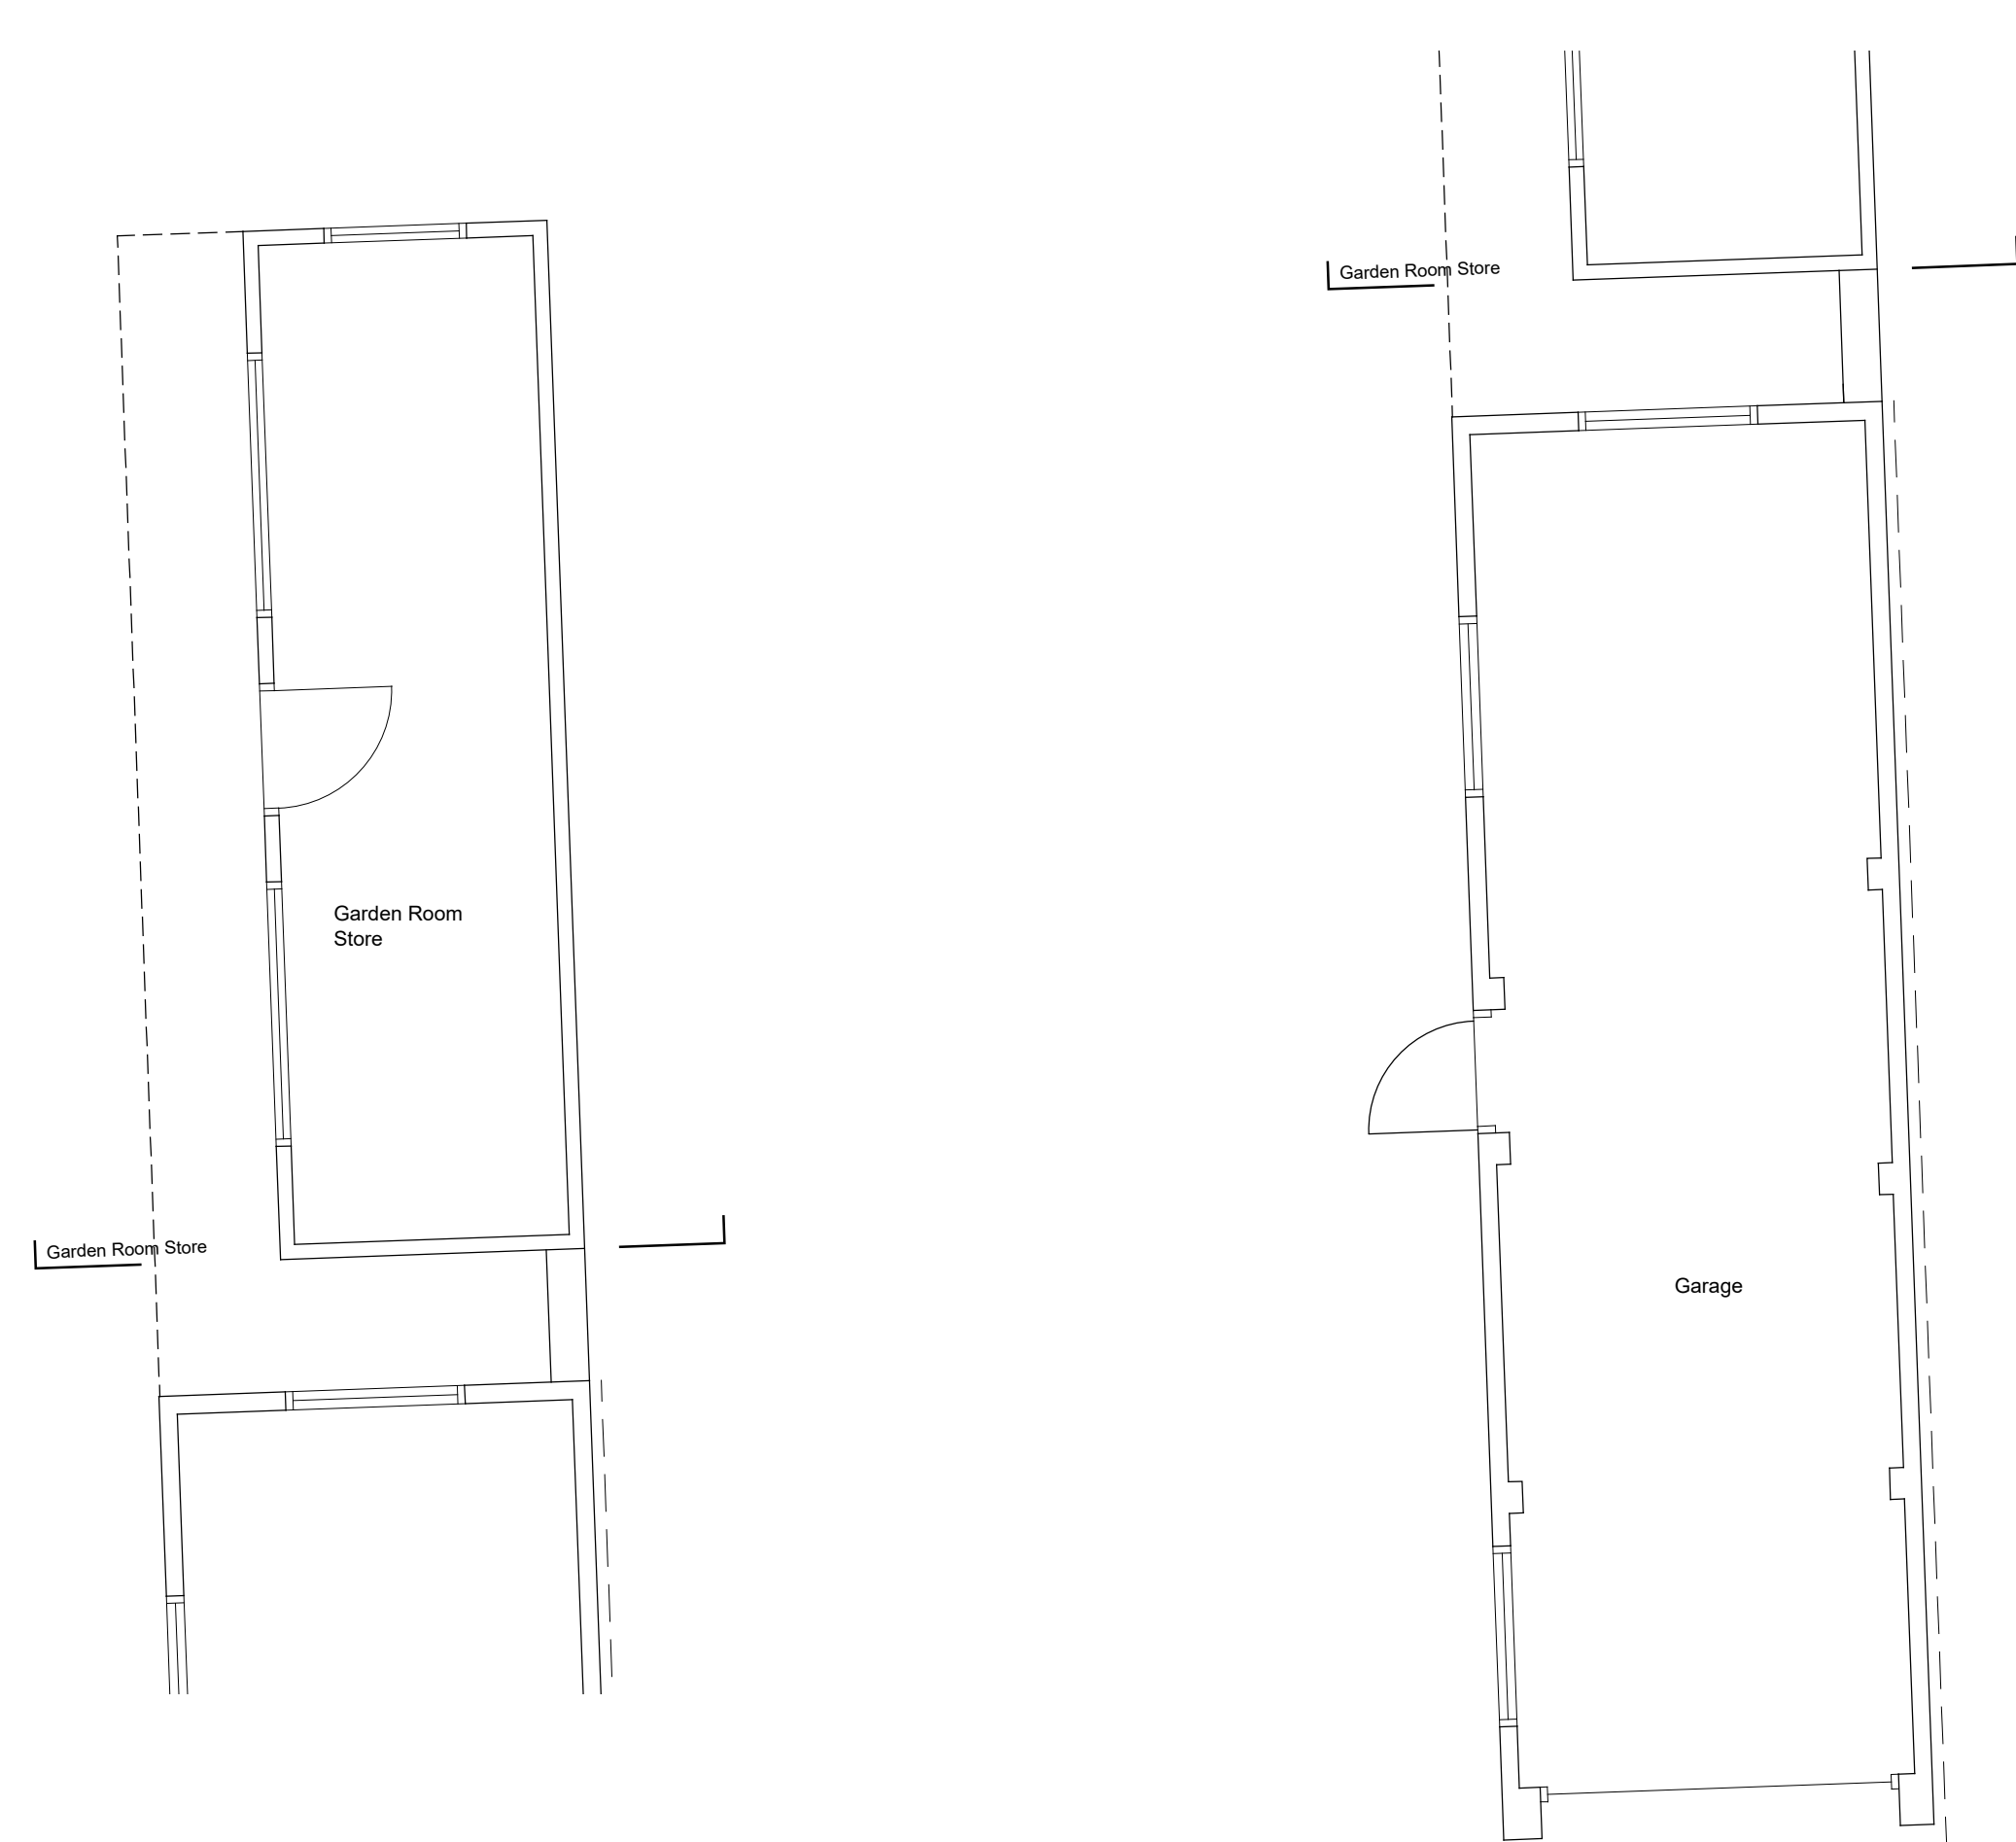


Existing Ground Floor Plan
Scale 1:50

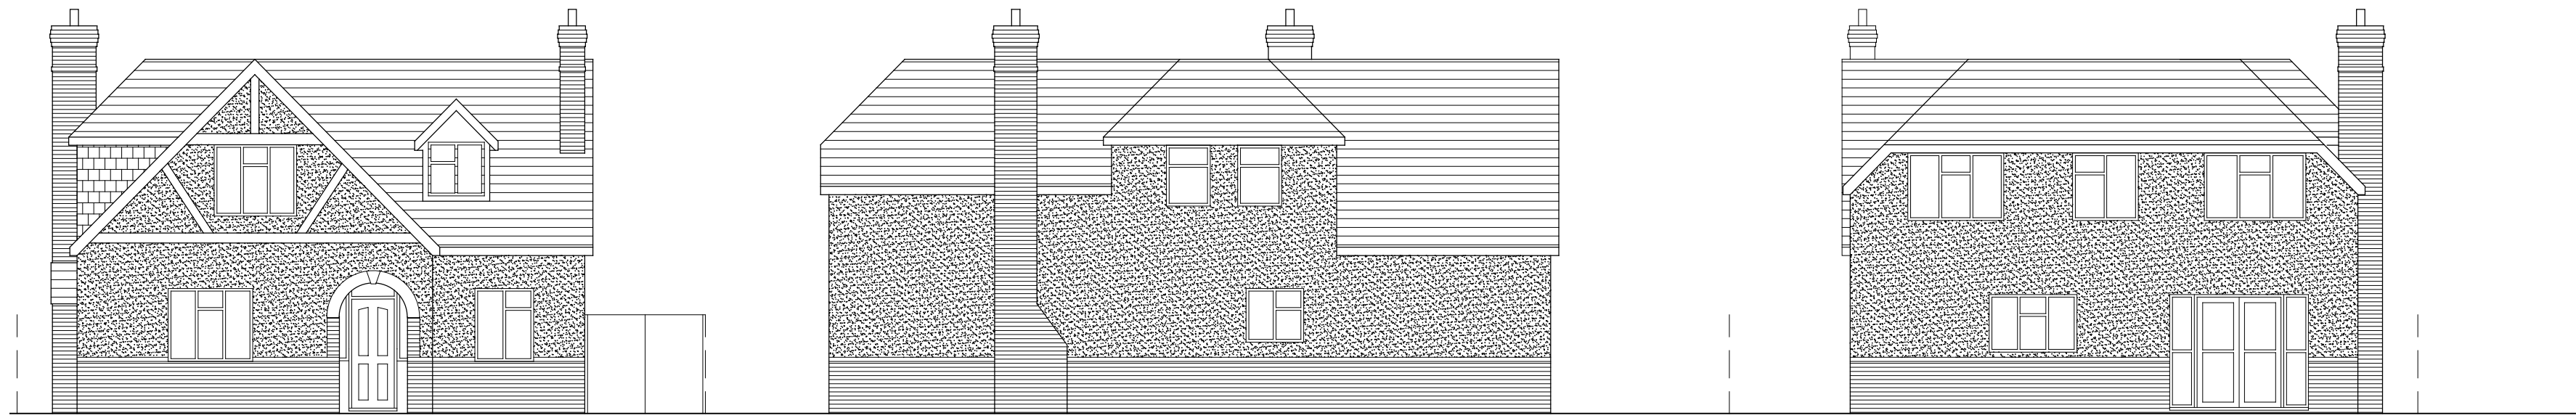

Existing Front Elevation
Scale 1:100

Existing LH Side Elevation

Existing Rear Elevation


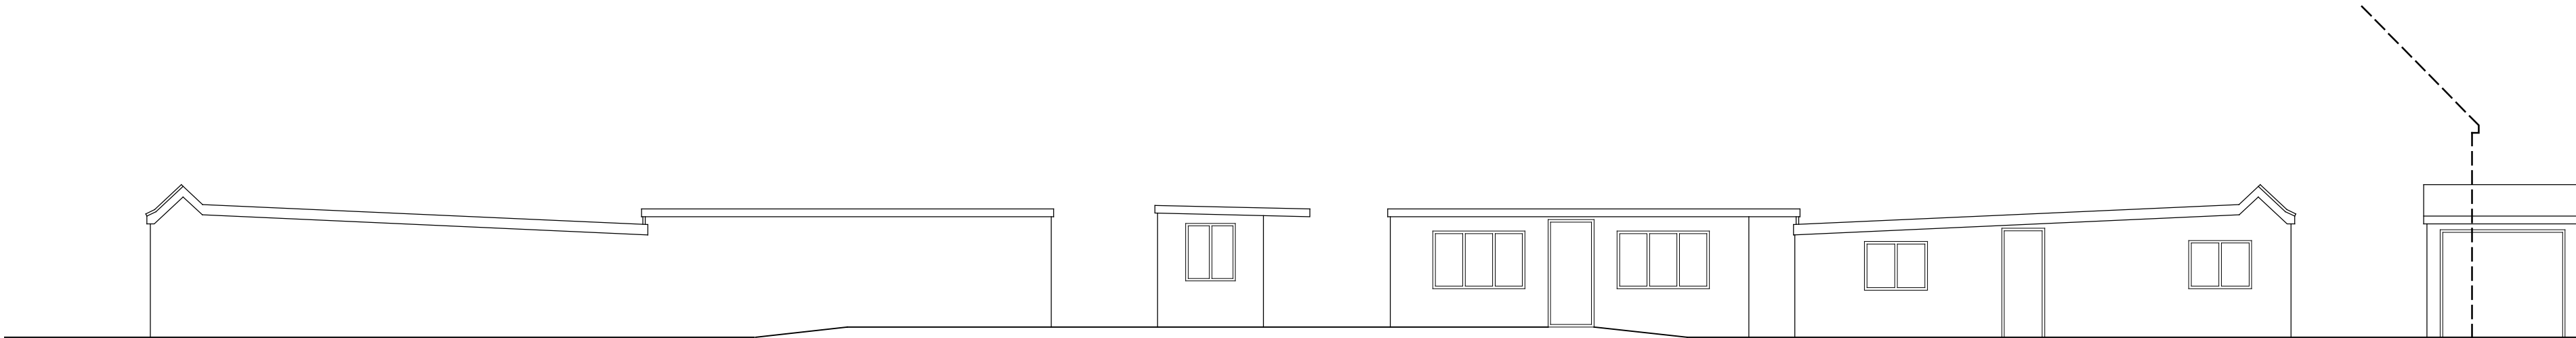


Existing RH Side Elevation



Existing Rear Elevation

Existing LH Side Elevation


Existing Front Elevation
Scale 1:100

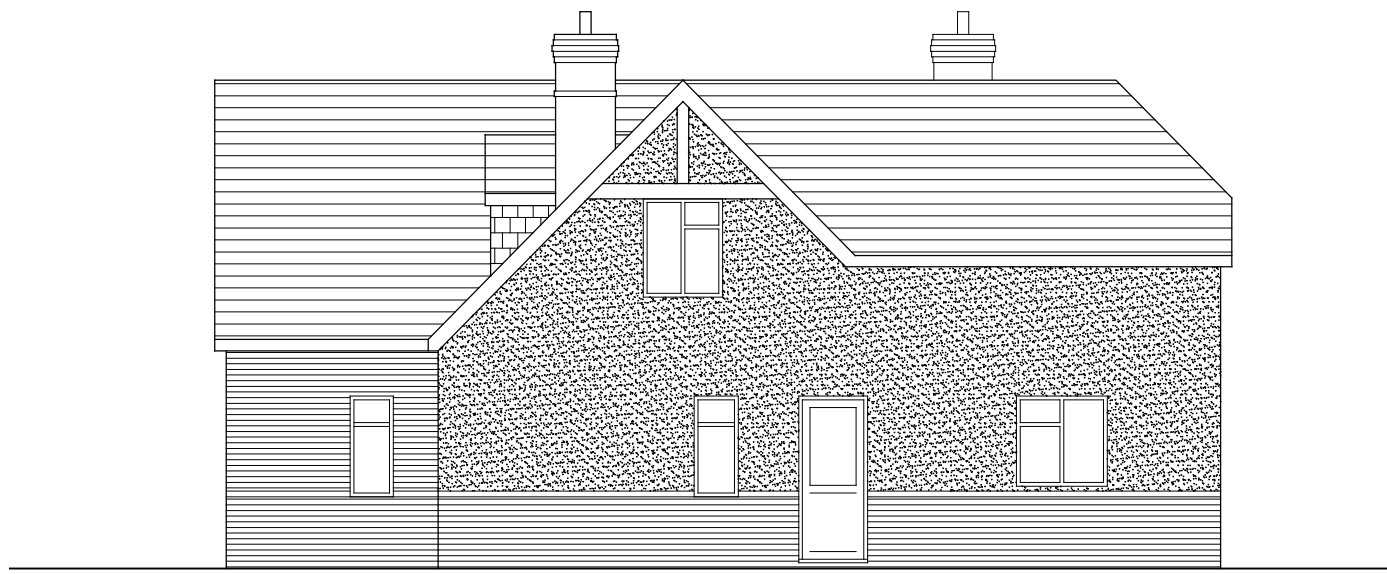 


Existing RH Side Elevation

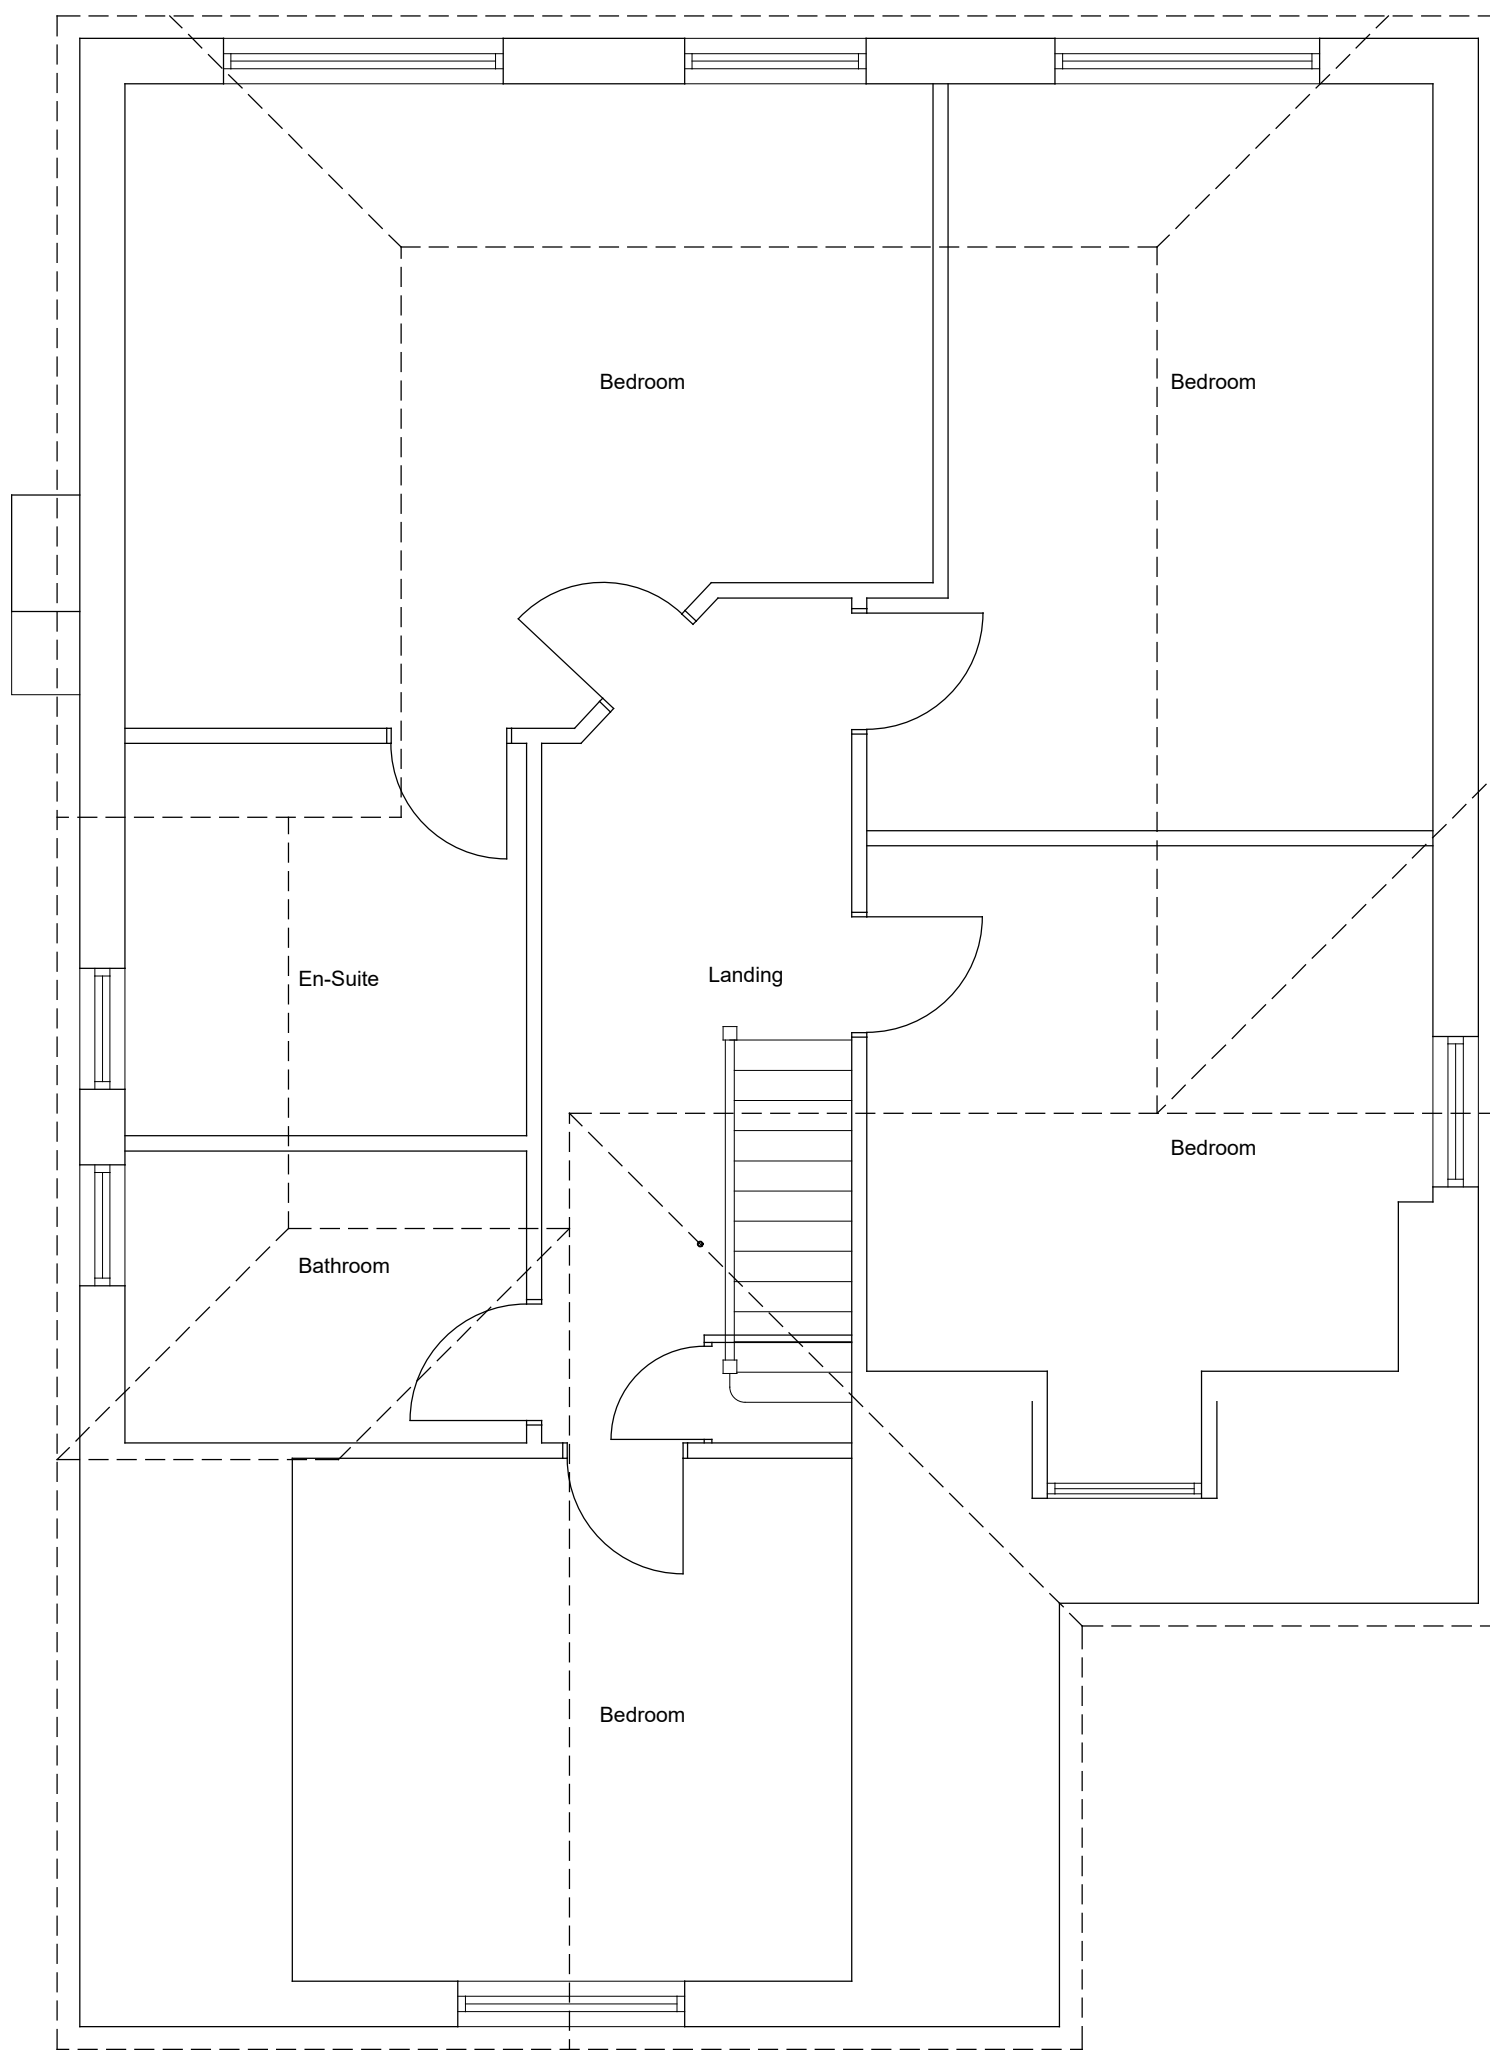 

Existing First Floor Plan
Scale 1:50

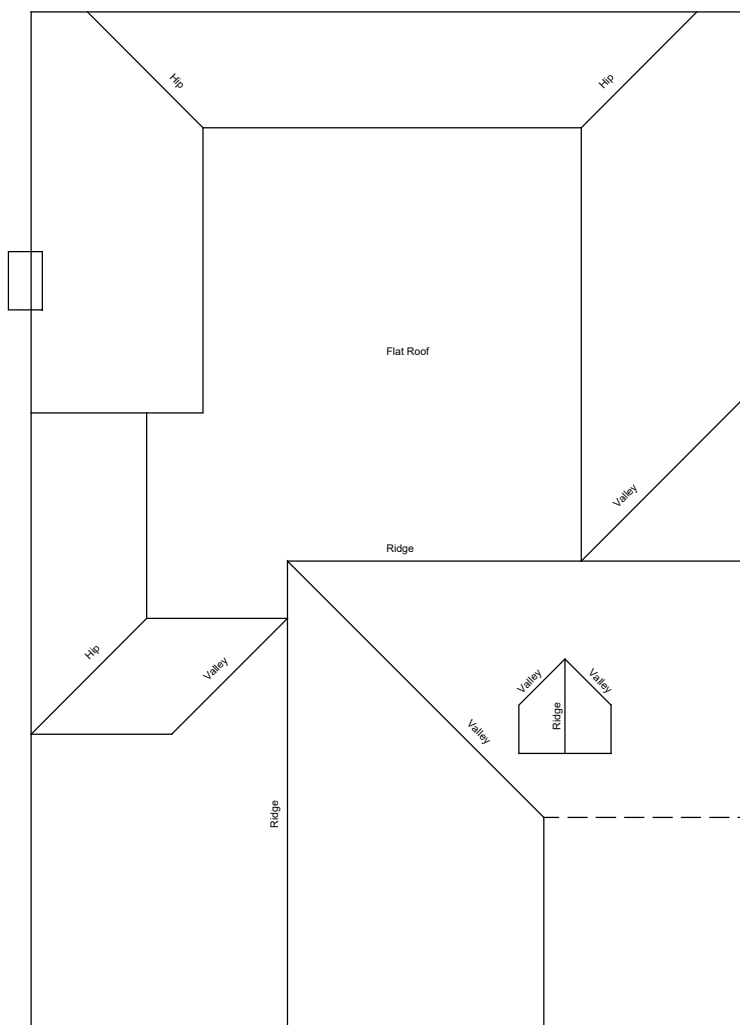

Existing Roof Plan

 

A 01.09.25 Existing outbuilding added to satisfy planning DT

REV	DATE	NOTES	BY
FOR ISSUE AS PLANNING APPLICATION			

David Tingle
Building Design & Surveying Services

17 Woodland Drive, Tilehurst, Reading
Berkshire, RG30 4RT.
T: 0118.9419311 M: 07711902344

Copyright © David Tingle Building Design (2003)

MR M.MEHMOOD
98 PITTS LANE, EARLEY
READING RG6 1BU

PROPOSED TWO STOREY FRONT
PORCH EXTENSION AND PART
REAR GARAGE CONVERSION
EXISTING PLAN & ELEVATIONS
Scale: 1:100 & 1:50 A1 Date: May 2025

Dwg No: 98PL.MP01 Rev: A