


BIMcloud: la-london - BIMcloud Software as a Service/LA London/1177 Project Conway - Riverside Pavilion 10/07/2026 15:00

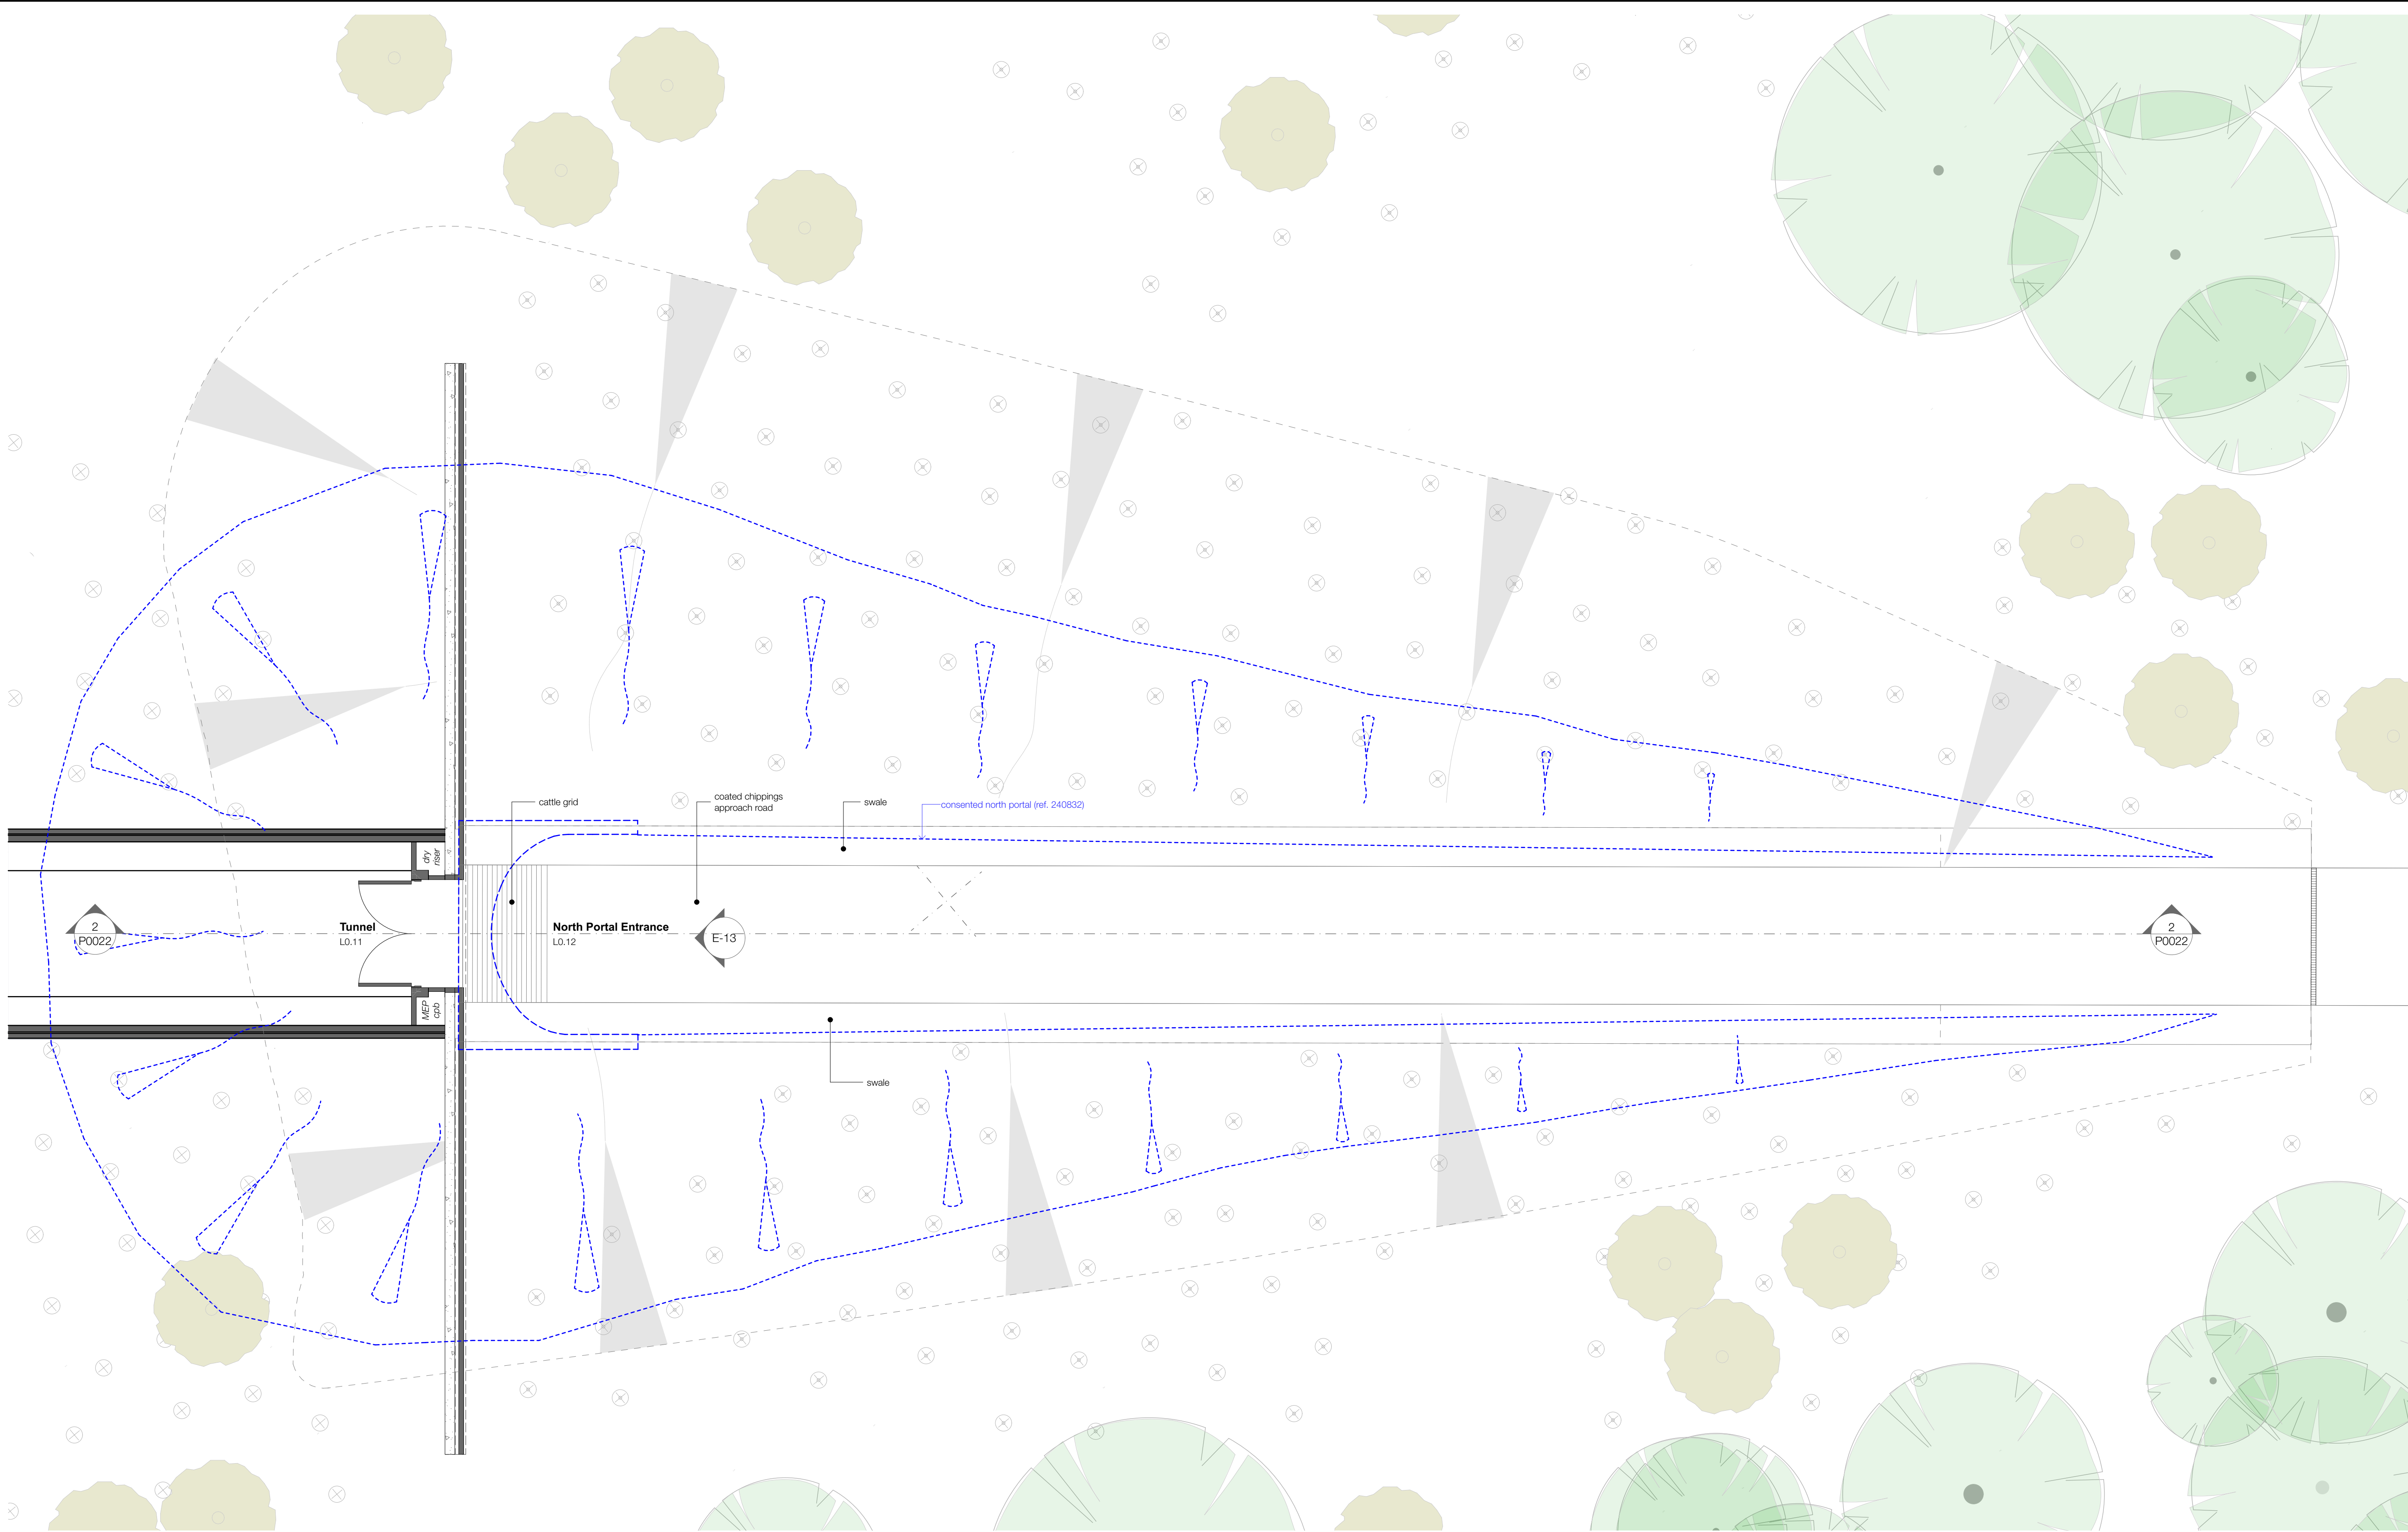

- LEGEND**
- 2024 Approved Planning Application 240832 Boundary
 - Ownership Site Boundary
 - 2024 Approved Planning Application 240832
 - Existing Trees
 - Proposed Replacement Trees
 - Proposed whip trees, mature ht. approx. 10-24m

SCALE 1:100

0 2 4 6 8 10m

© LA London Architects LLP. Do not reproduce the drawing without written permission. Do not scale from this drawing. Use figured dimensions only. **IF IN DOUBT ASK.**
Verify all dimensions on site before commencing any work or shop drawings. Inform the architects before any work starts if this drawing exceeds the quantities in any way.
This drawing is to be read in conjunction with all relevant drawings / specification / schedules etc. which relate to this project.
Any aspects of these drawings/specifications that include elements that relate to, or could be interpreted as relating to, fire safety under statutory regulations are provided for **information only** and are either (1) taken directly from the relevant client-appointed specialist's design information requirements and/or (2) state the minimum performance standards required for the contractor to comply with and take responsibility for as a Contractor's Design Portion element under the building contract.
Any aspects of these drawings/specifications that include elements that relate to, or could be interpreted as relating to, fire safety under statutory regulations are provided for **information only** and are either (1) taken directly from the relevant client-appointed specialist's design information requirements and/or (2) state the minimum regulatory performance standards required for the contractor to comply with and take responsibility for as a Contractor's Design Portion element under the building contract.

P03	10/07/2026	For Planning
P02	13/05/2026	For Planning
P01	06/11/2025	For Planning
REV	DATE	DESCRIPTION

SH	AJP
SH	AJP
SH	MS
ISSUED	APPROVED



LA LONDON | ARCHITECTS

Lancaster House
38 Southwark Street
London SE1 1UN
+44 (0)20 7403 1000
info@la.london
www.la.london

PROJECT
New Build
Confidential
CLIENT
Confidential
SCALE
1:100
ORIGINAL PAPER SIZE
A1
LA PROJECT REF
1177

DRAWING
Ground Floor Plan - North Portal
PURPOSE
For Planning
REVISION DESCRIPTION
PRELIMINARY
DRAWN BY
SH

STATUS
S2
REVISION
P03

CLIENT APPROVAL

A - approved
B - approved with comments
C - do not use

PROJECT	ORIGINATOR	ZONE	LEVEL	TYPE	ROLE	NUMBER
PCY	- LAL	- RT	- 00	- DR	- A	- P0021