


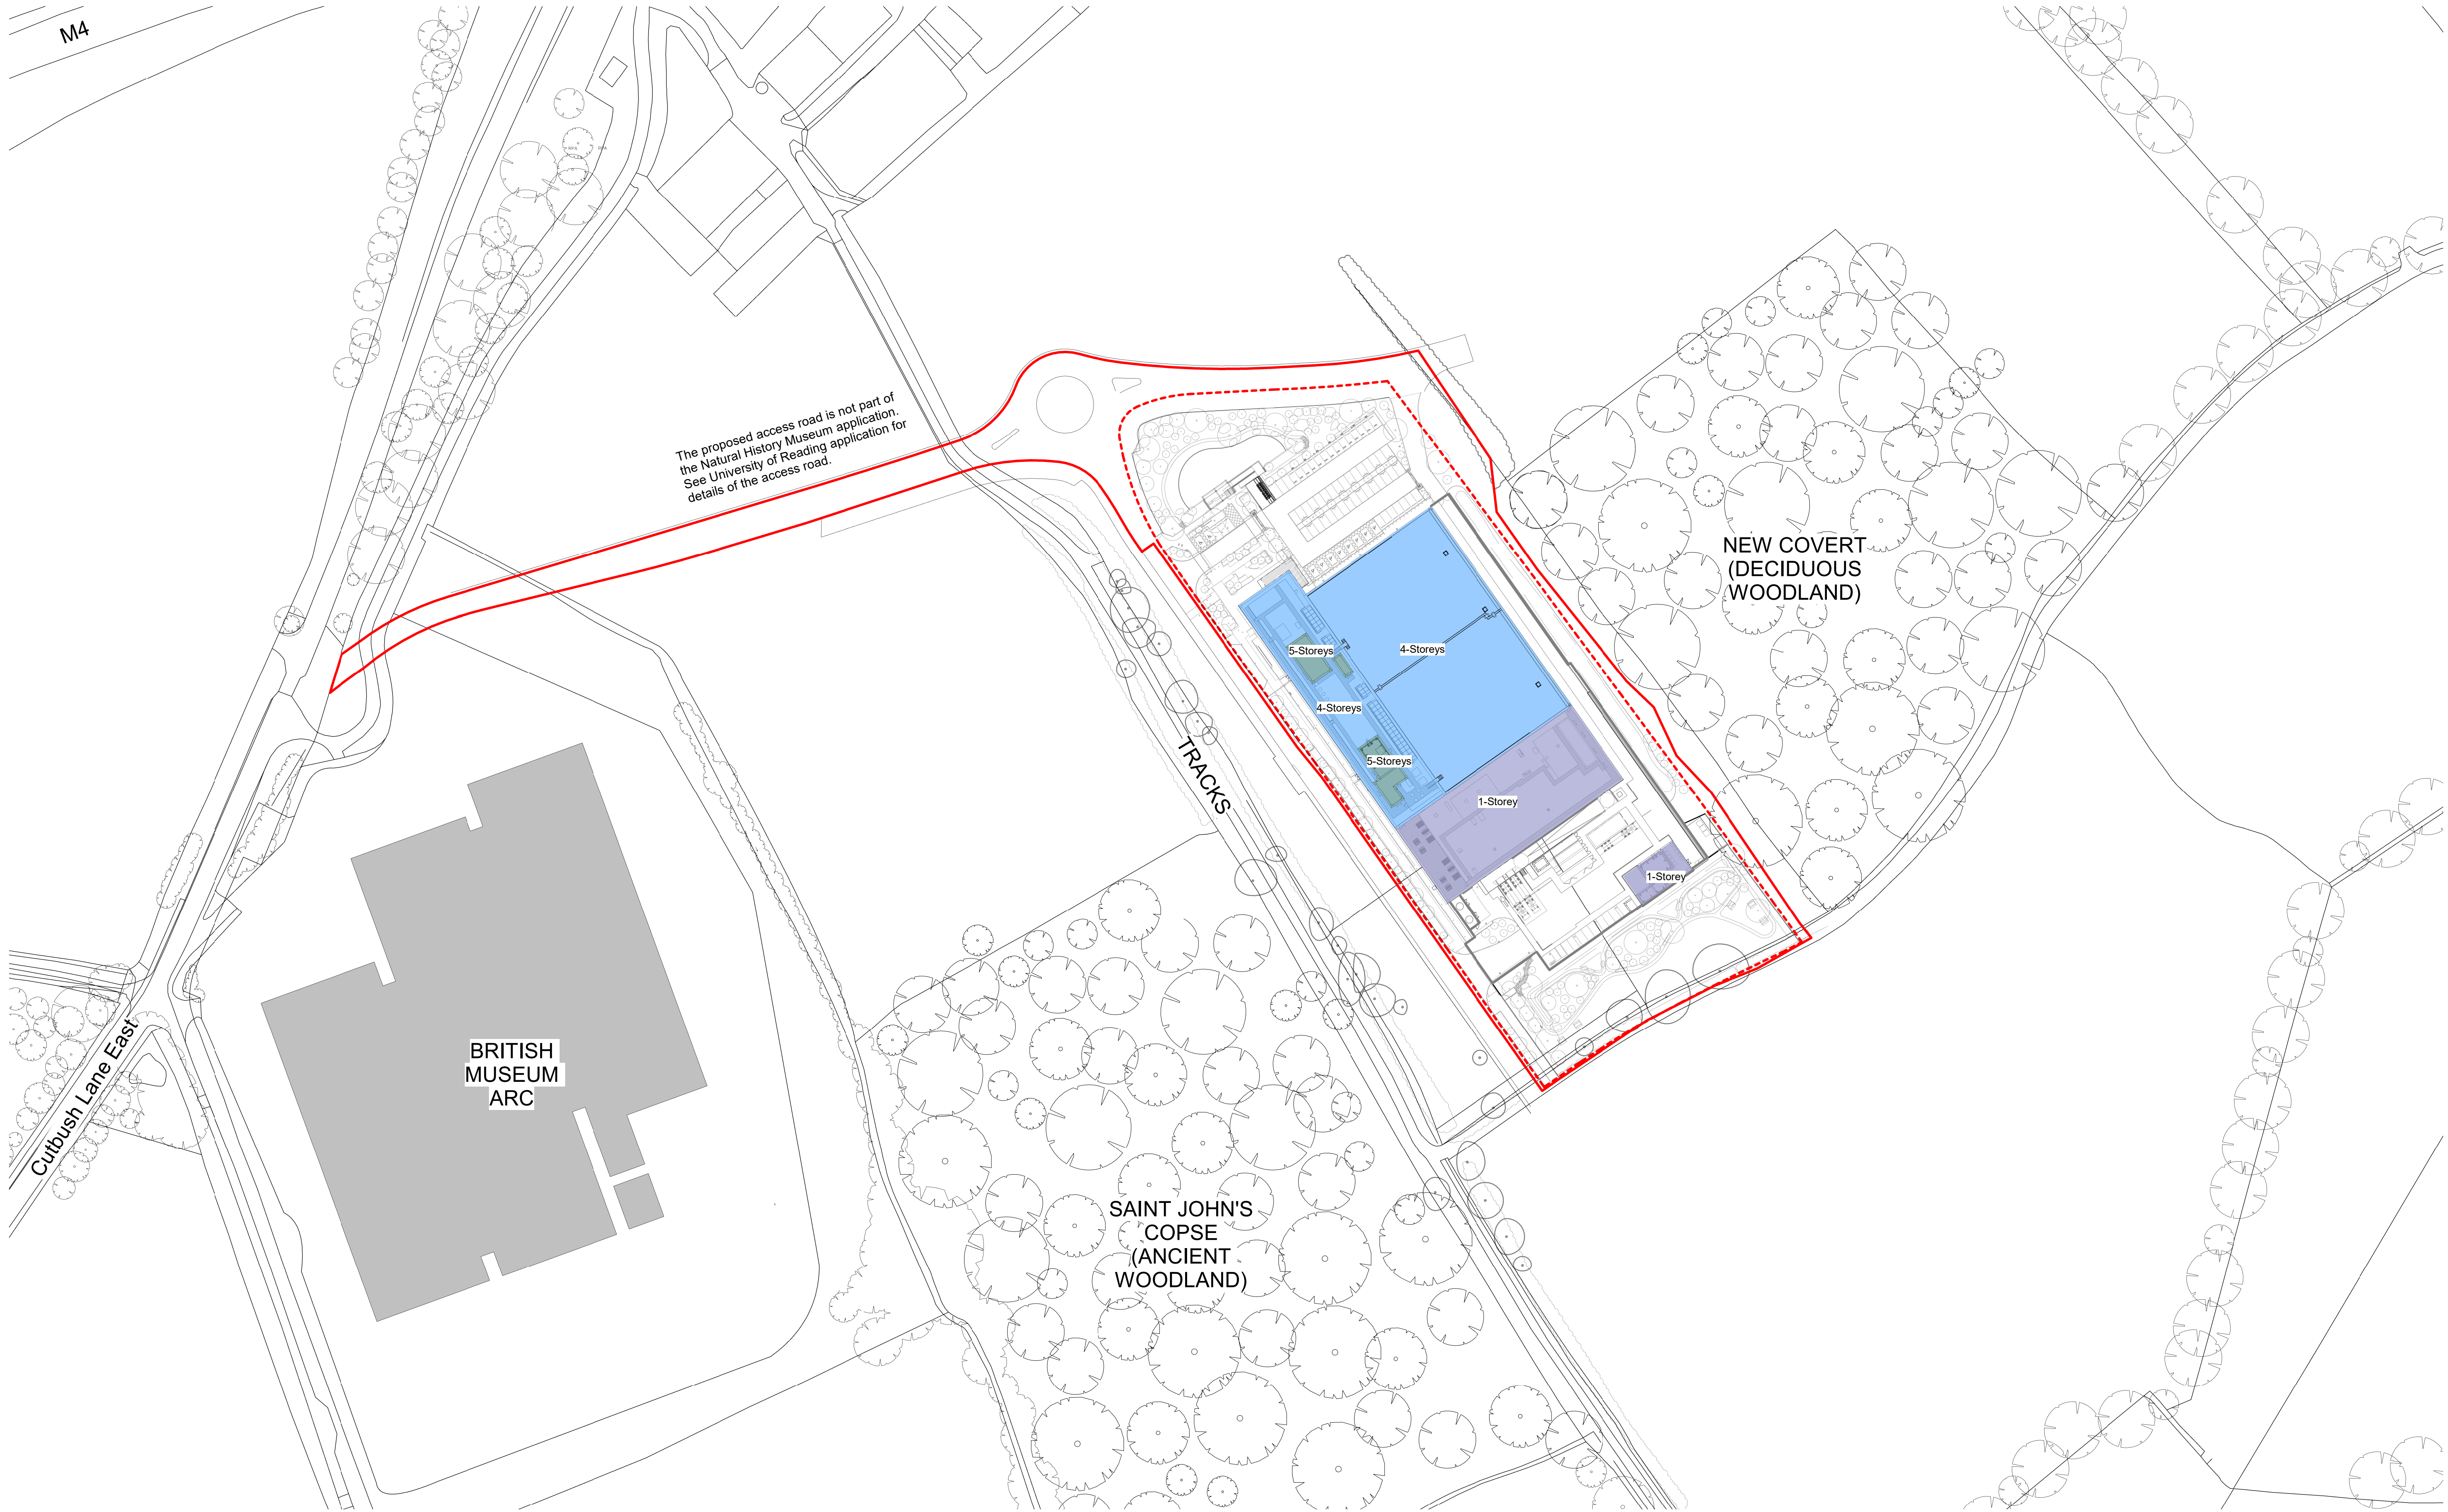

1

Proposed Site Plan
1 : 1000

02040

m

Scale 1:1000

SITE KEY

Development Boundary

Planning Application Boundary

Note: OS Map augmented with information received from University of Reading.
OS Licence: 100007514

General Note:
Dimensions are not to be scaled from this drawing. All discrepancies in this drawing are to be reported to Feilden Clegg Bradley Studios.
Drawing only to be used for the purposes it was issued for. Do not modify any element of this CAD drawing. Landscape, public realm and neighbouring buildings shown indicatively. This drawing is copyright.

FeildenCleggBradleyStudios

LLP

London Office

Tottenham Street

London

W1T 4RG

t +44 20 7323 5737

e london@fcbstudios.com

Rev

Status

Date

Drawn/Chk by

P01

S5

15/11/2023

FCBS

P02

S5

19/01/2024

FCBS

P03

S5

10/03/2025

FCBS/AXW

SUITABLE FOR PLANNING

Job/Drawing No

Revision

RD001-FCB-XX-RF-DR-A-0102

P03

NHM Unlocked, Thames Valley Science Park

Status

Proposed Site Plan

S5

Scale

As indicated@A1

Drawn

Group JC

FCBS project no

Date

October 2023

2061-2-C2

Do not scale

All dimensions to be checked on site