


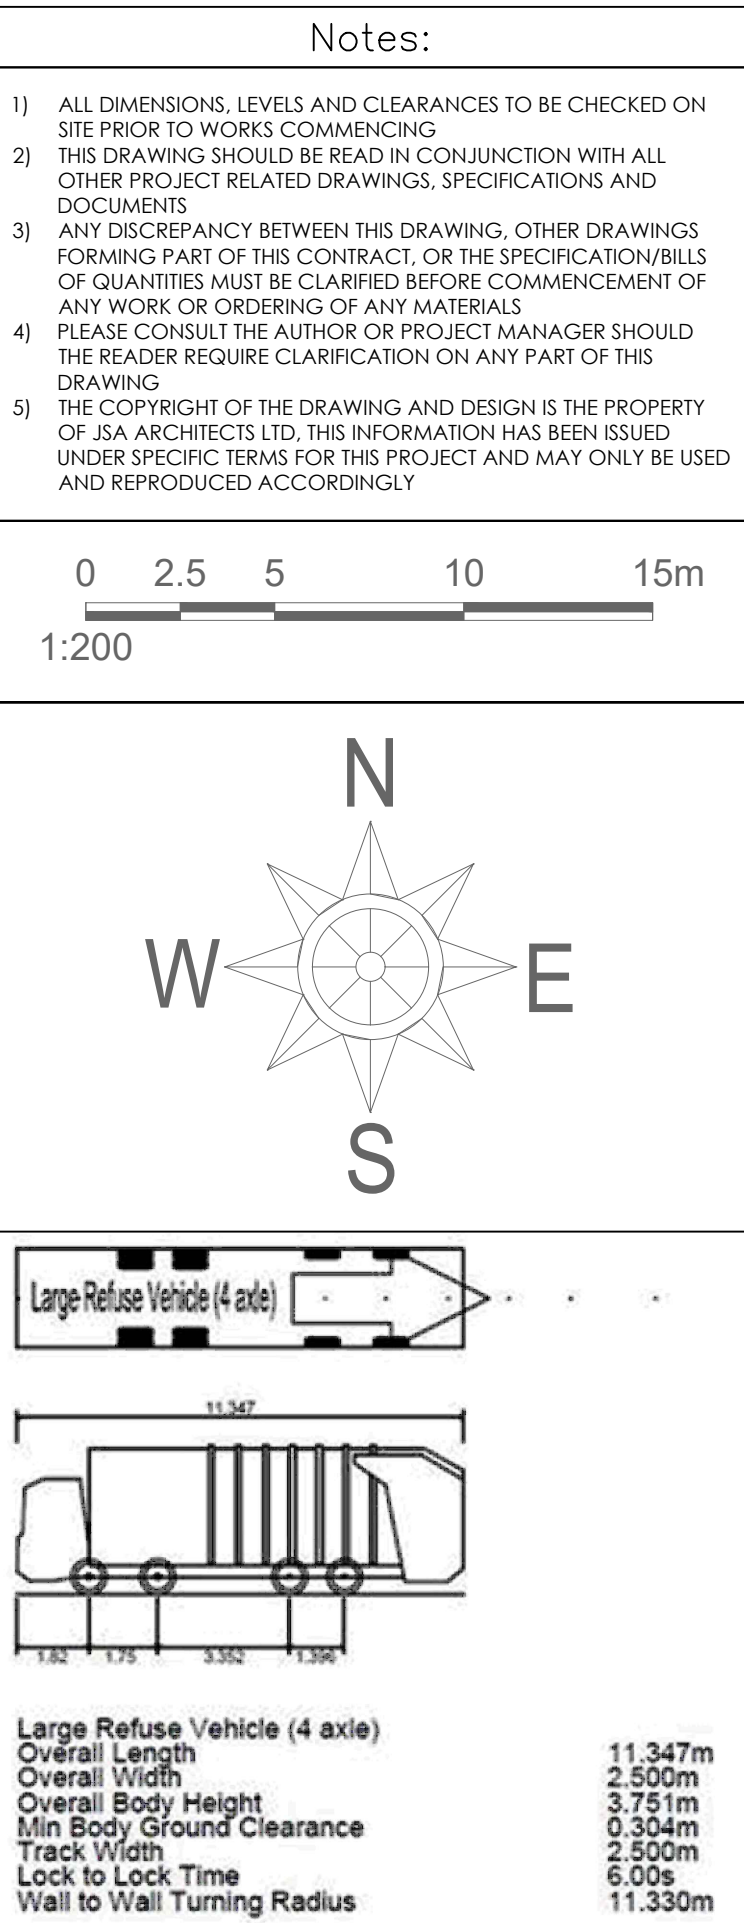

C	Parking Amended	JN	21/01/25
REV:	DESCRIPTION:	BY:	DATE:
STATUS: Planning			

jsa
jsa architects

Tavistock House
Waltham Road
Maidenhead SL6 3NH
01628 828 241-4
reception@jsaarchitects.com
www.jsaarchitects.com

SITE: Stokes farm
Binfield Road, Wokingham
RG40 5PR

CLIENT: Mr & Mrs Baker

TITLE:			
Proposed Site Plan			
SCALE AT A1: 1:200	DATE: 10/24	DRAWN: JN	CHECKED: CP
PROJECT: FSFW6	DRAWING NO: PL_101		REVISION: C