
 
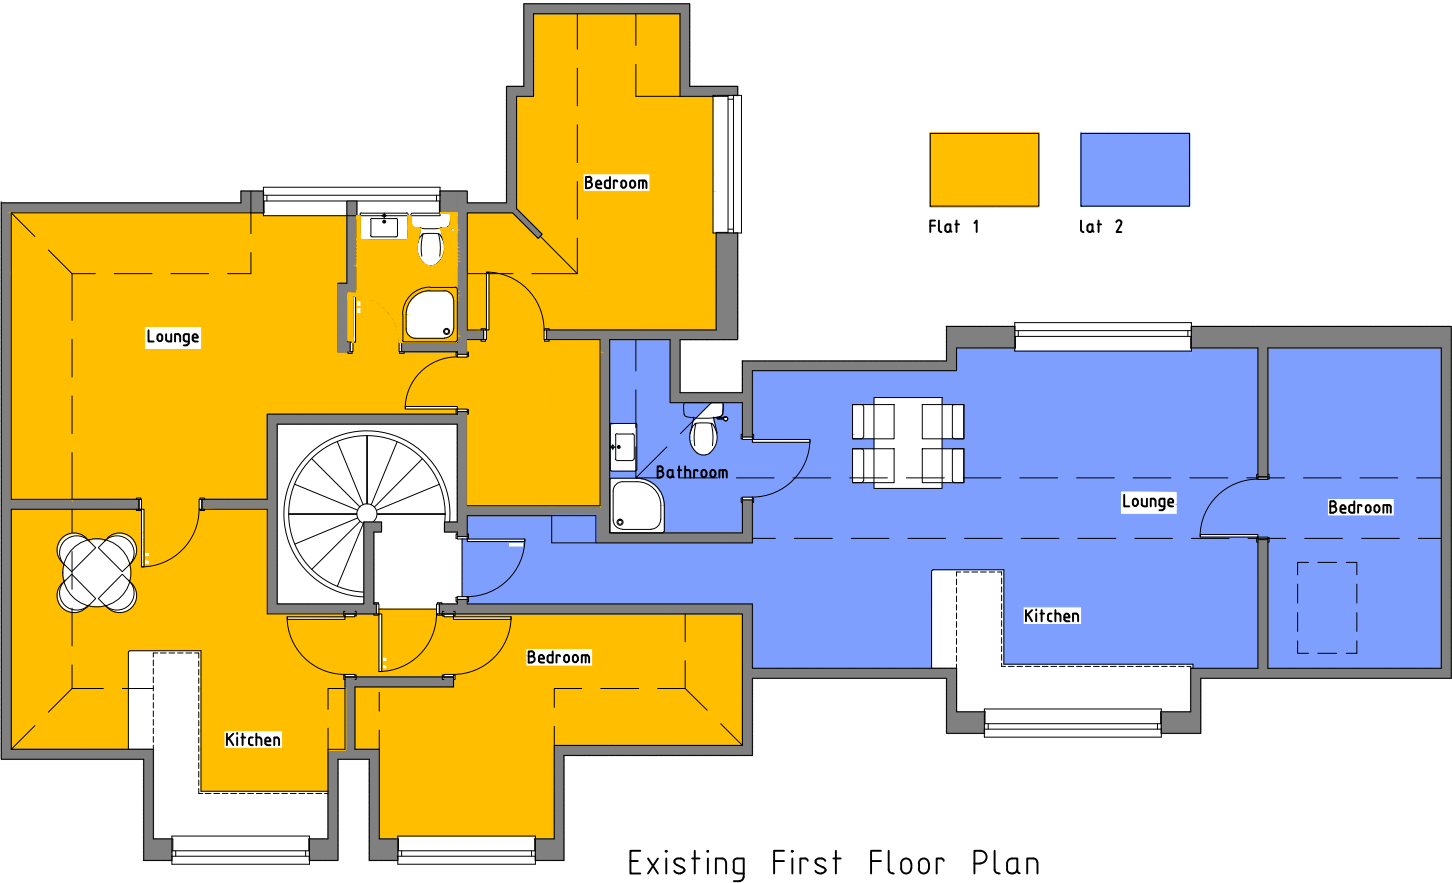


The Ground Floor Plan and all elevations are not changed by this proposal.

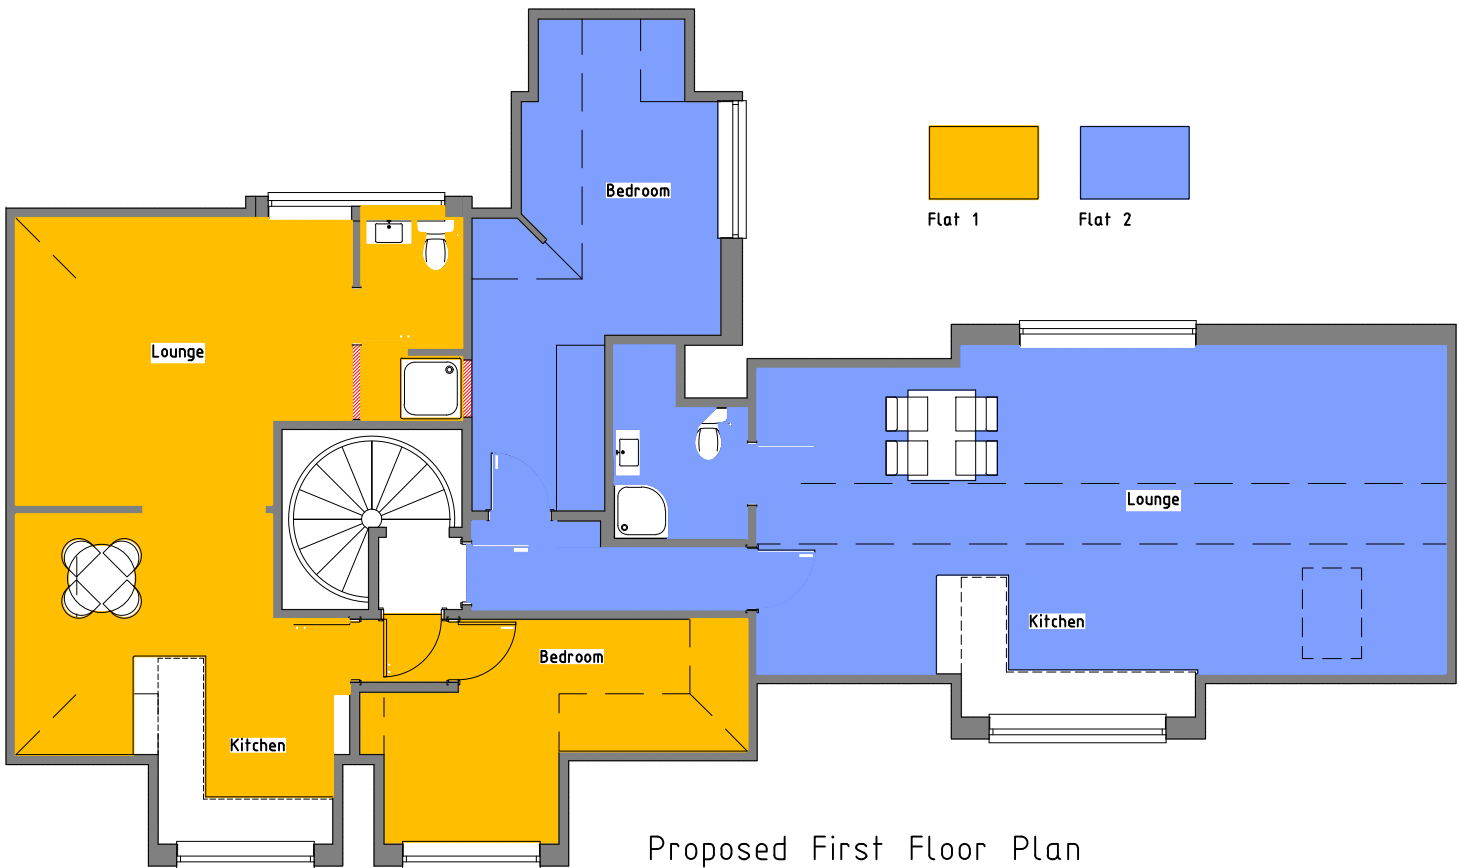

REV.	DATE	COMMENTS
PROJECT Copper Beeches, Reading Road, Knowel Green,		
DRAWING TITLE First floor apartments		
EXTG & PROPOSED FIRST FLOOR PLAN		
SK-tec Ltd Planning & Technical Services 58 Hilltop Road, Earley, Reading, Berkshire, RG6 1DA tel: 01183 759987, mob: 07714 100537 e-mail: steve@sk-tec.co.uk		
CLIENT Mr & Mrs Gorecki		
SCALE	1:100 (A3)	DATE Jan 25
DRG. No.	24/947-02	REV. B