


THIS DRAWING IS FOR PLANNING STAGE ONLY. SUBJECT TO DETAILED DESIGN, DESIGN COORDINATION WITH OTHERS AND PLANNING AND BUILDING CONTROL APPROVAL. SURVEY DRAWING BY 'MOON GEOSPATIAL LTD' HAS BEEN USED IN COMPILATION OF THESE DRAWINGS.

© COPYRIGHT HIVES ARCHITECTS LLP

 


© Crown Copyright Ordnance Survey. Licence
no. 100059809
Expires 01/04/2027

SITE LOCATION PLAN

1:1250

0 20 50


SCALE

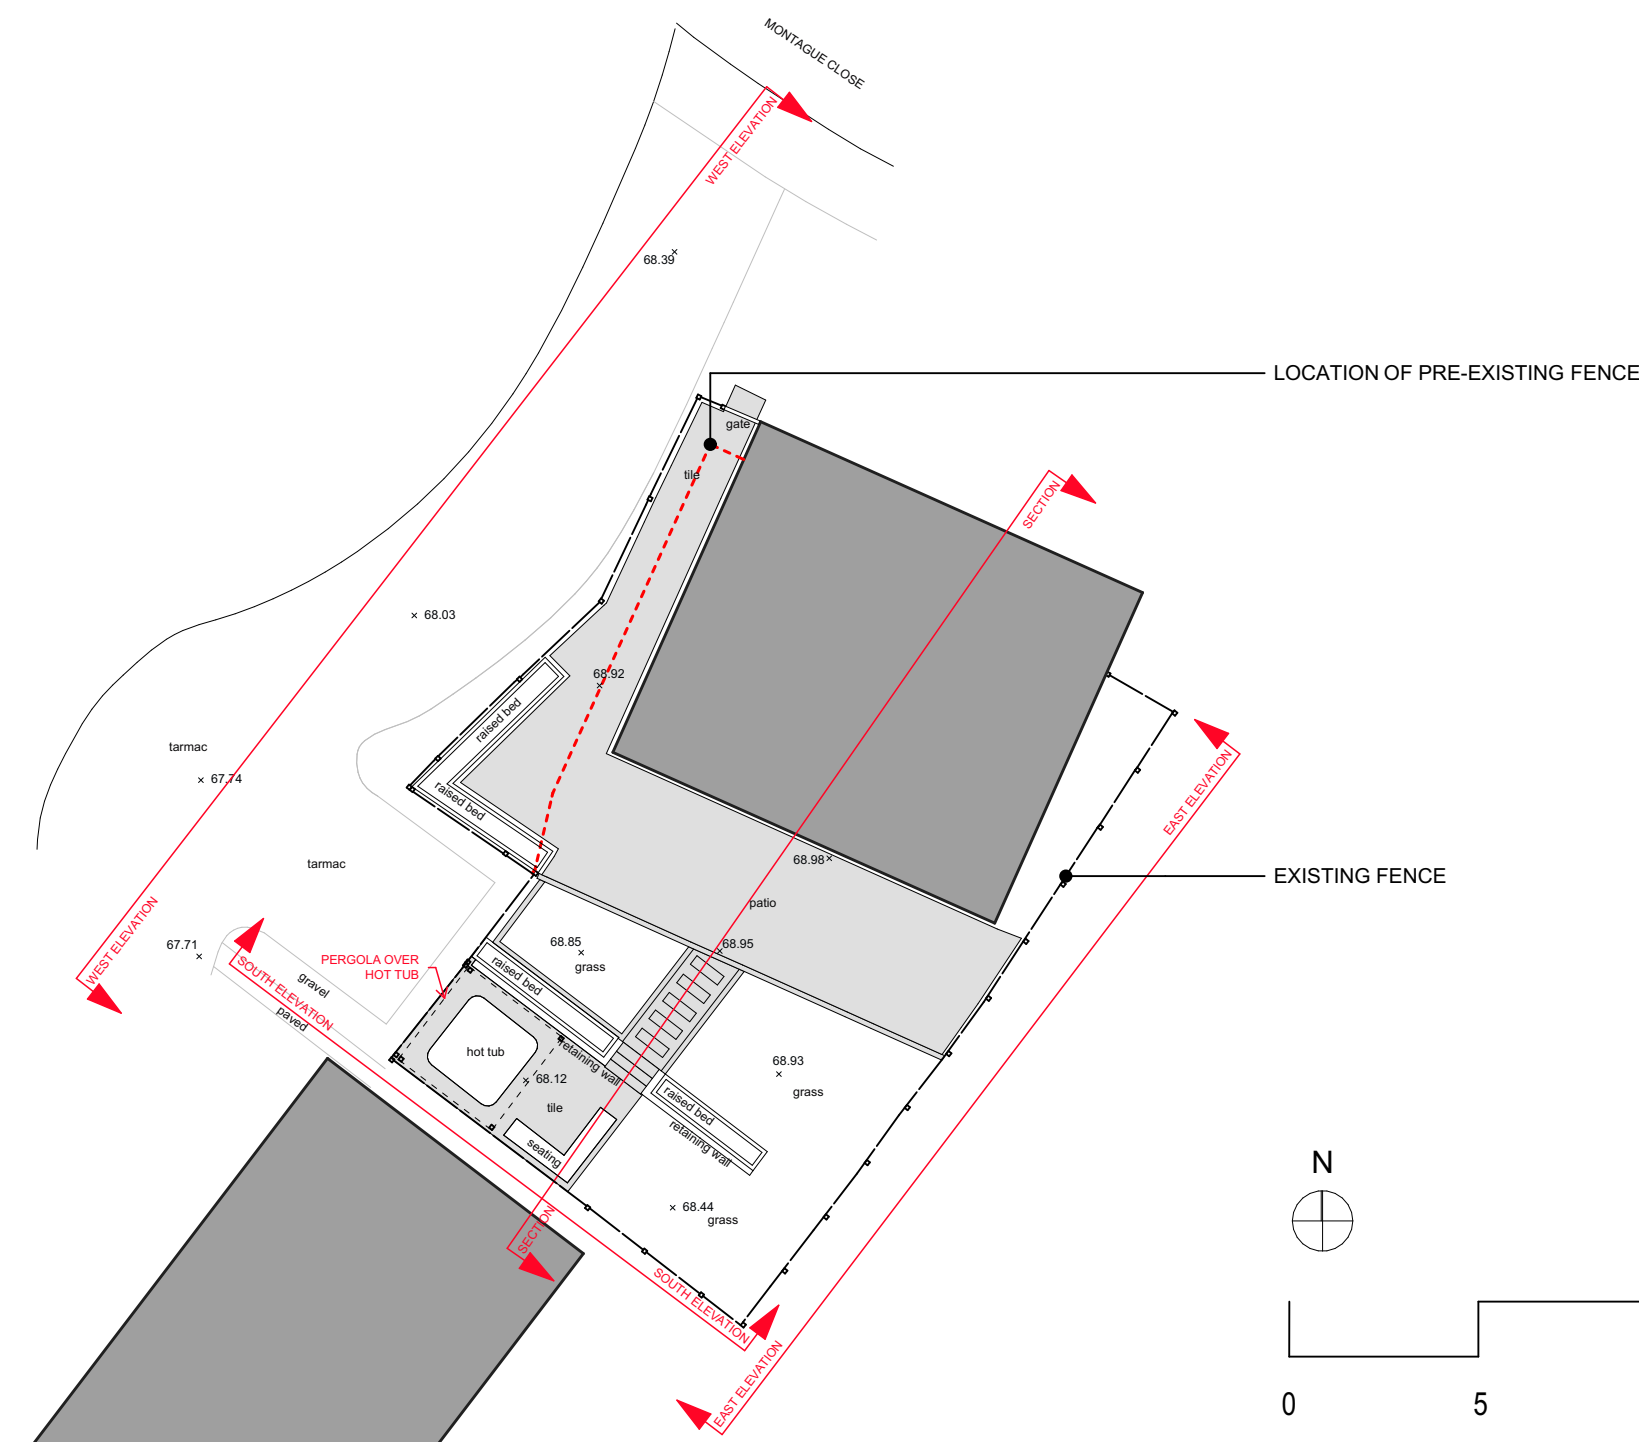

N

0 5 10 20m


SCALE

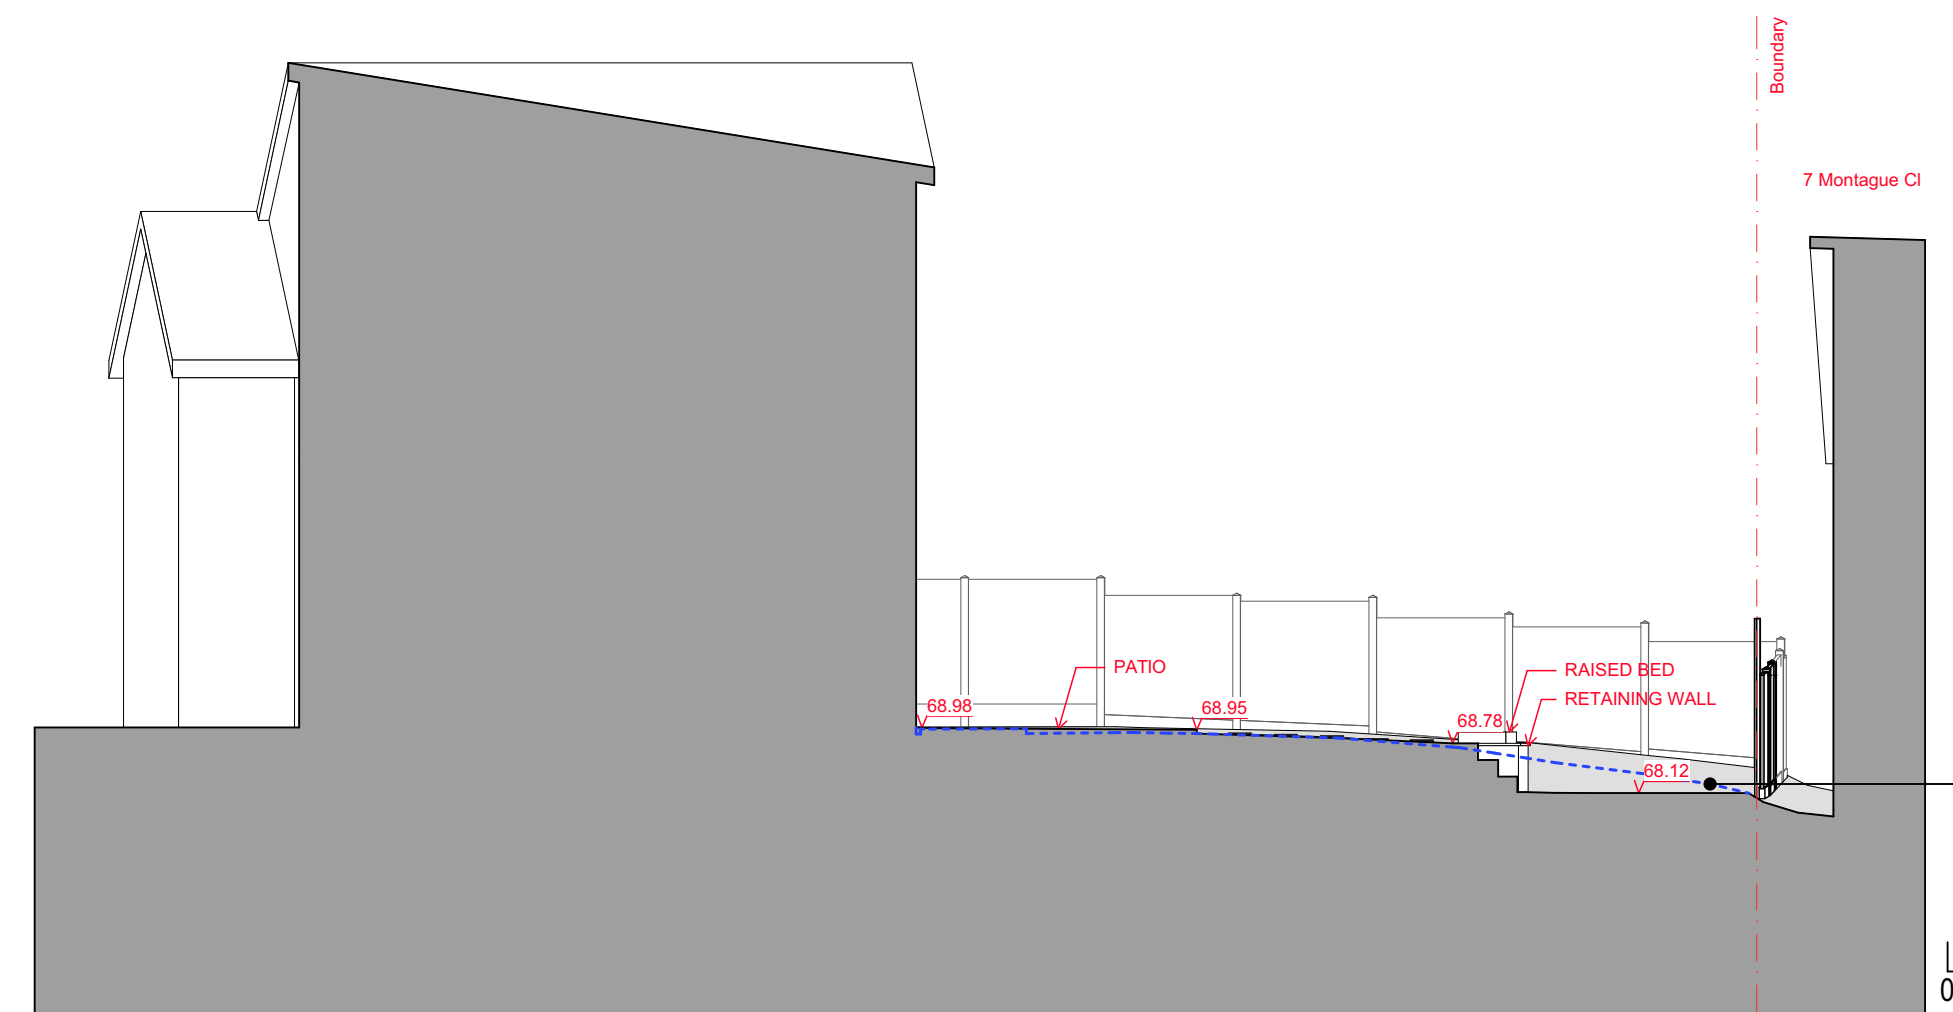

— PRE-EXISTING GARDEN LEVEL SHOWN INDICATIVELY


A diagram of a step function on the interval $[0, 5]$. The function is 0 on $[0, 1]$, 1 on $(1, 2]$, 0 on $(2, 3]$, 1 on $(3, 4]$, and 0 on $(4, 5]$. The x-axis is labeled with 1, 2, 3, 4, and 5m.

1:100

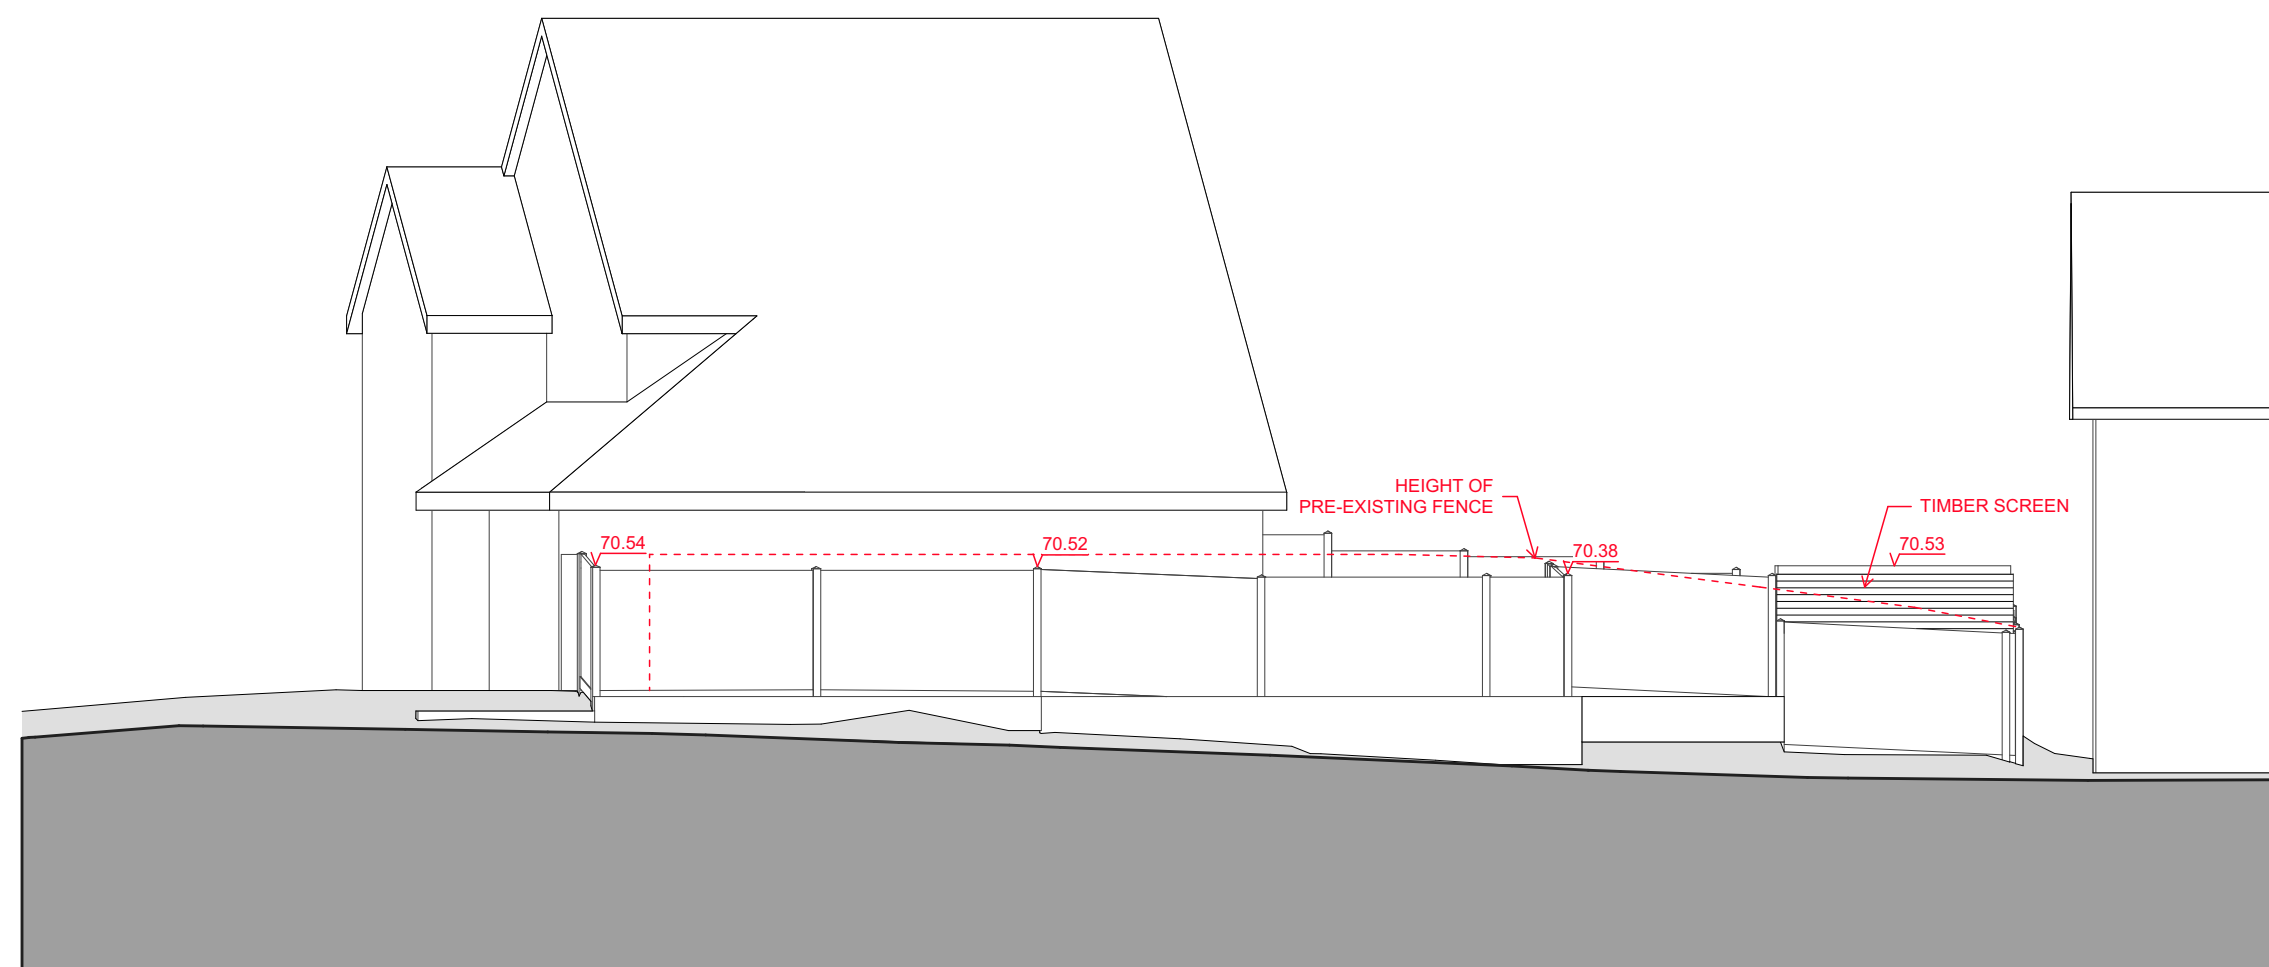


WEST ELEVATION

1:100

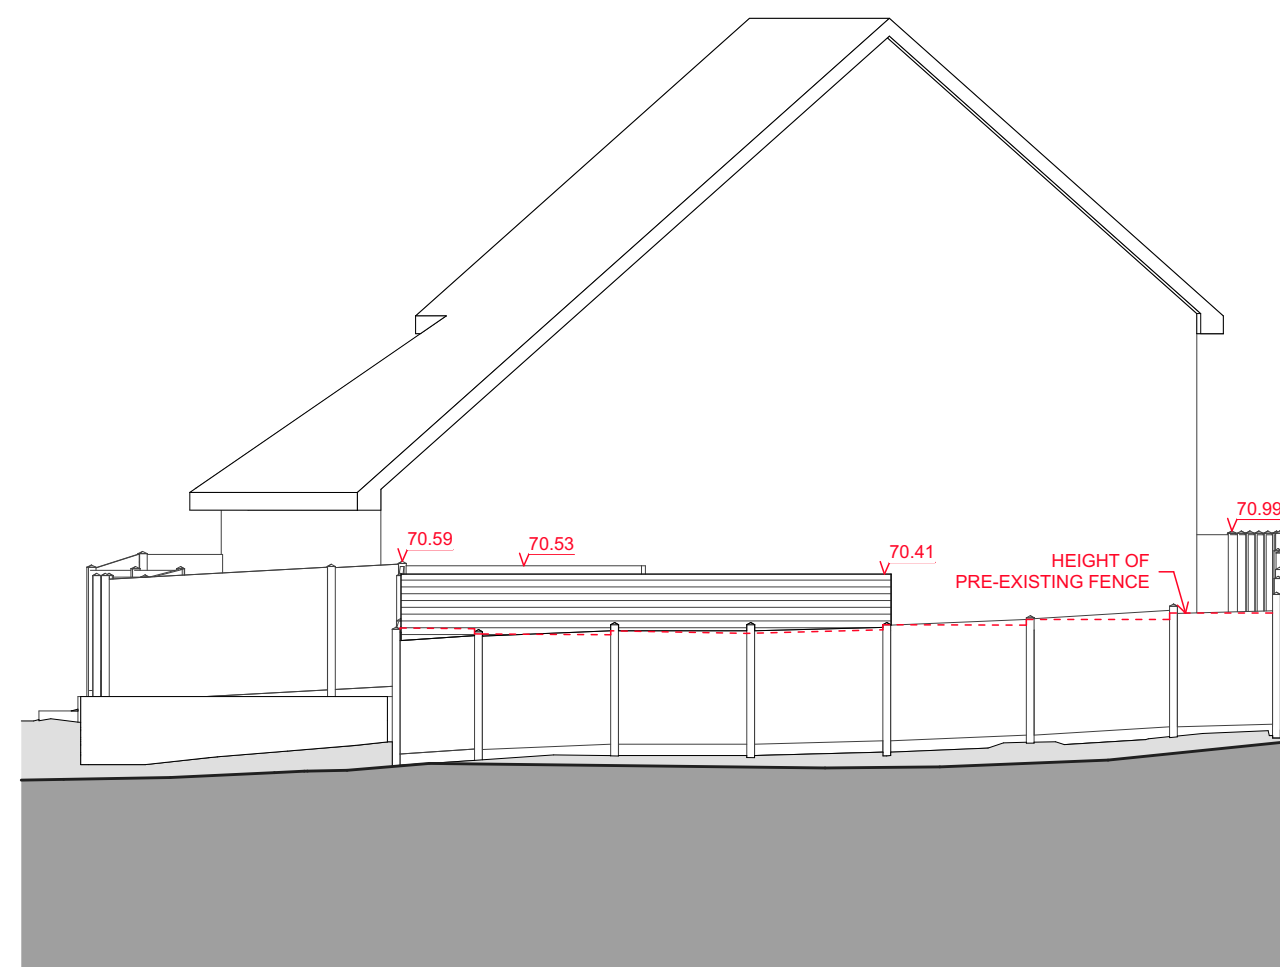

SOUTH ELEVATION

1:100

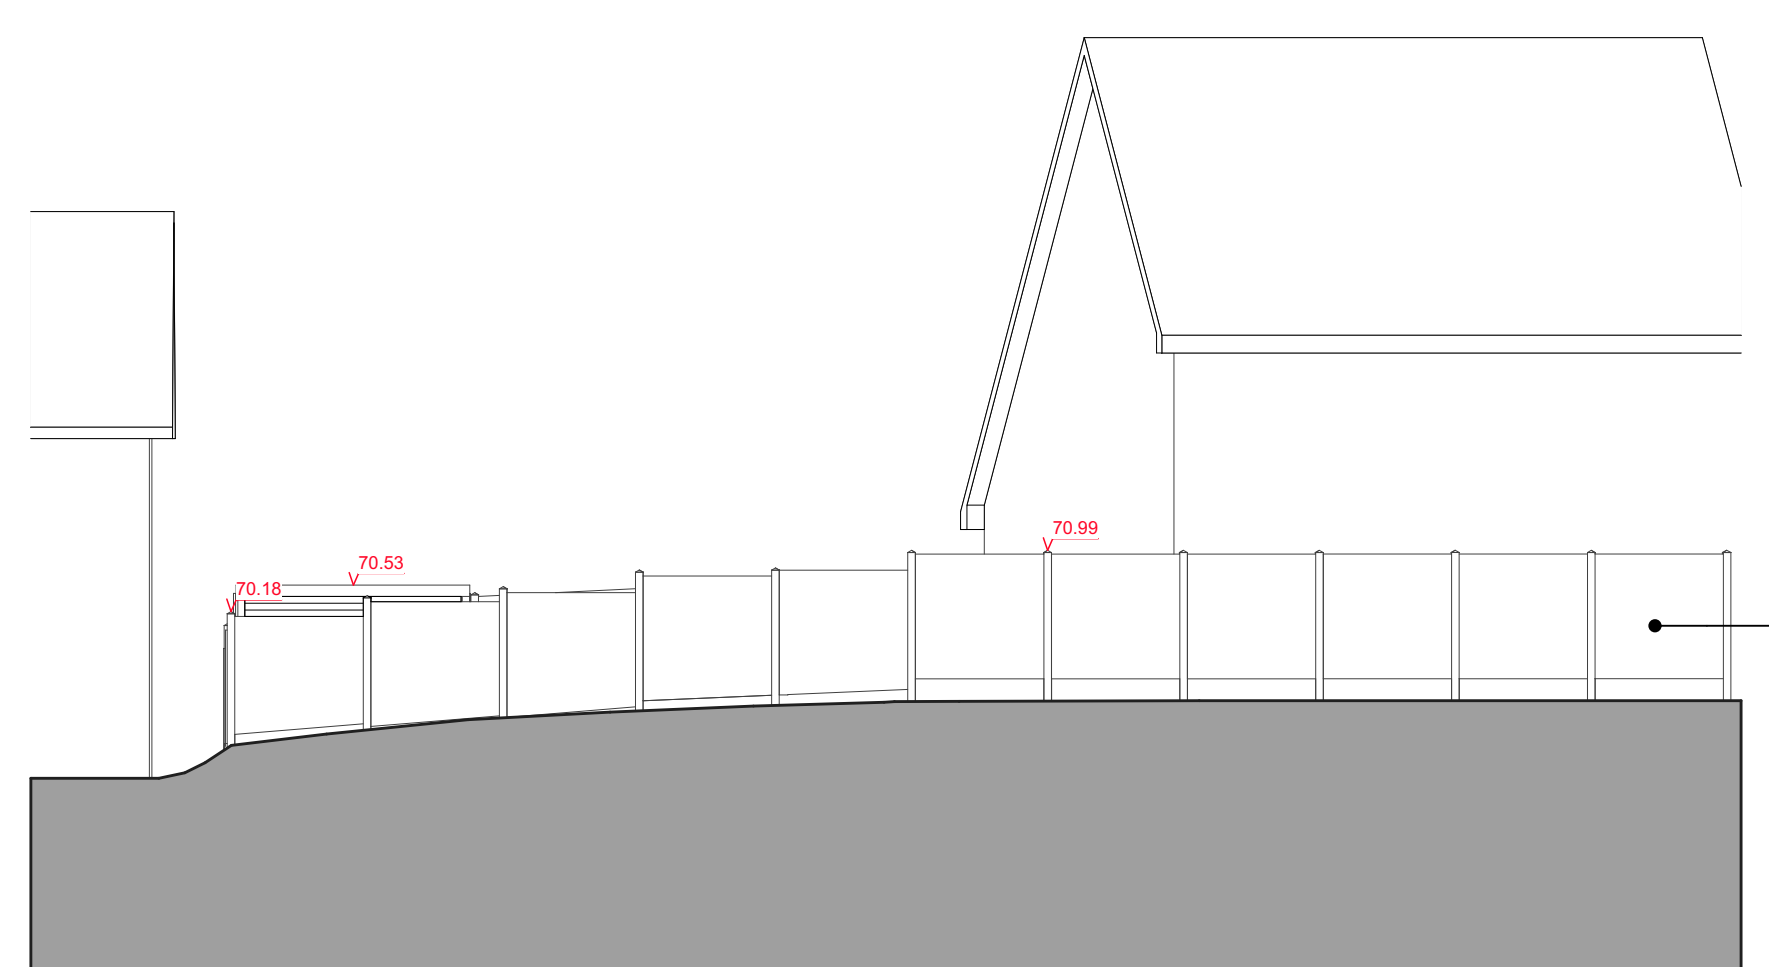

— EXISTING FENCE AS ORIGINALLY INSTALLED

Rev P2 09/04/2026 ISSUE FOR PLANNING

MR K ADDINGTON

Site

**5 Montague Close,
Wokingham,
RG40 5PF**

Drawing title

LOCATION PLAN, EXISTING BLOCK PLAN, SECTION AND BOUNDARY ELEVATIONS

Scale @ Drawing Size	Drawn	Checked
1:100, 1:200, 1:1250 @A1	TB	HW

Status

PLANNING

HIVES ARCHITECTS
SINCE 1934

Hives Architects LLP
Quadrant House, Broad Street, Reading, RG1 7QE
0118 958 7331, admin@hivesarchitects.co.uk

Project	Drawing	Revision
---------	---------	----------

2916 001P2