



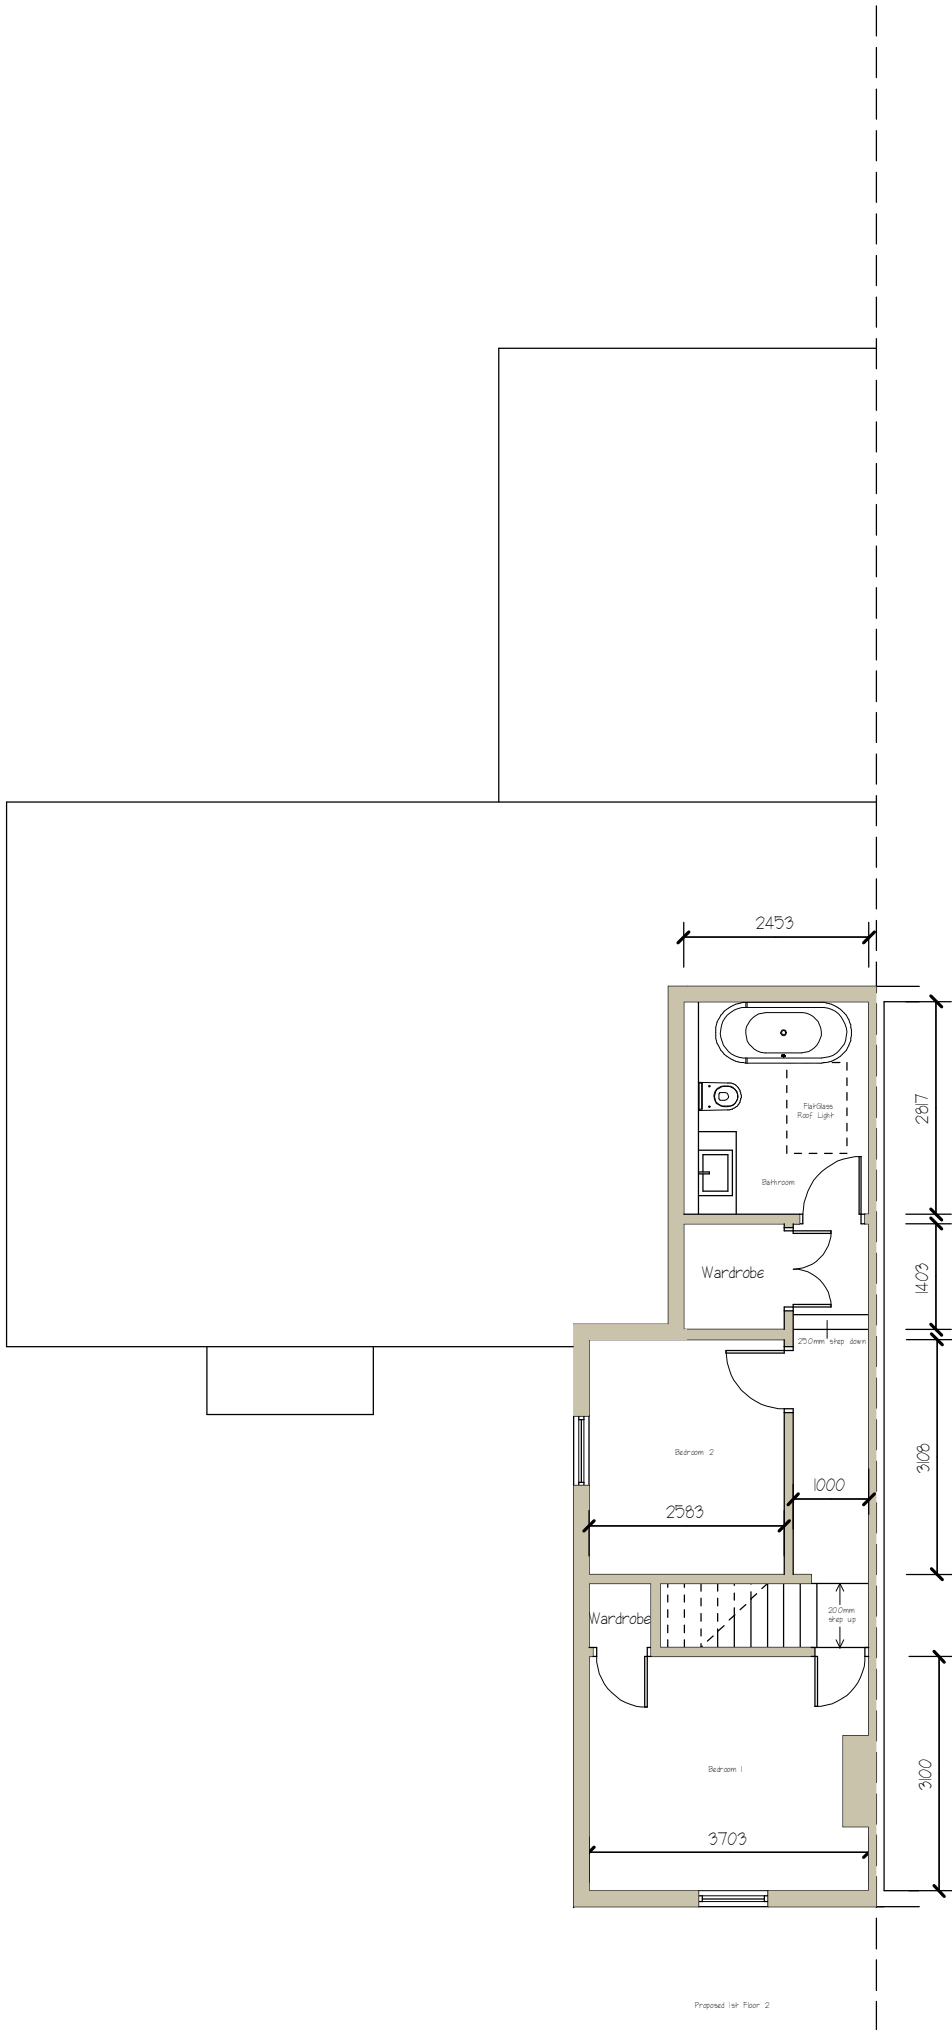

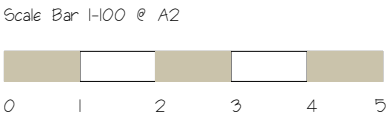

PAUL SCHOFIELD
ARCHITECTURAL DESIGN

CLIENT
John & Petra May

PROJECT NAME
27, The Square
Spencers Wood
Berks RG7 1BS

DRAWING TITLE
Proposed 1st Floor Plan 2

SCALE	DATE	DRAWN
1:100	09-12-24	P.Schofield

THE COPYRIGHT IN THIS DOCUMENT AND
DESIGN IS CONFIDENTIAL TO AND THE
PROPERTY OF PAUL SCHOFIELD