

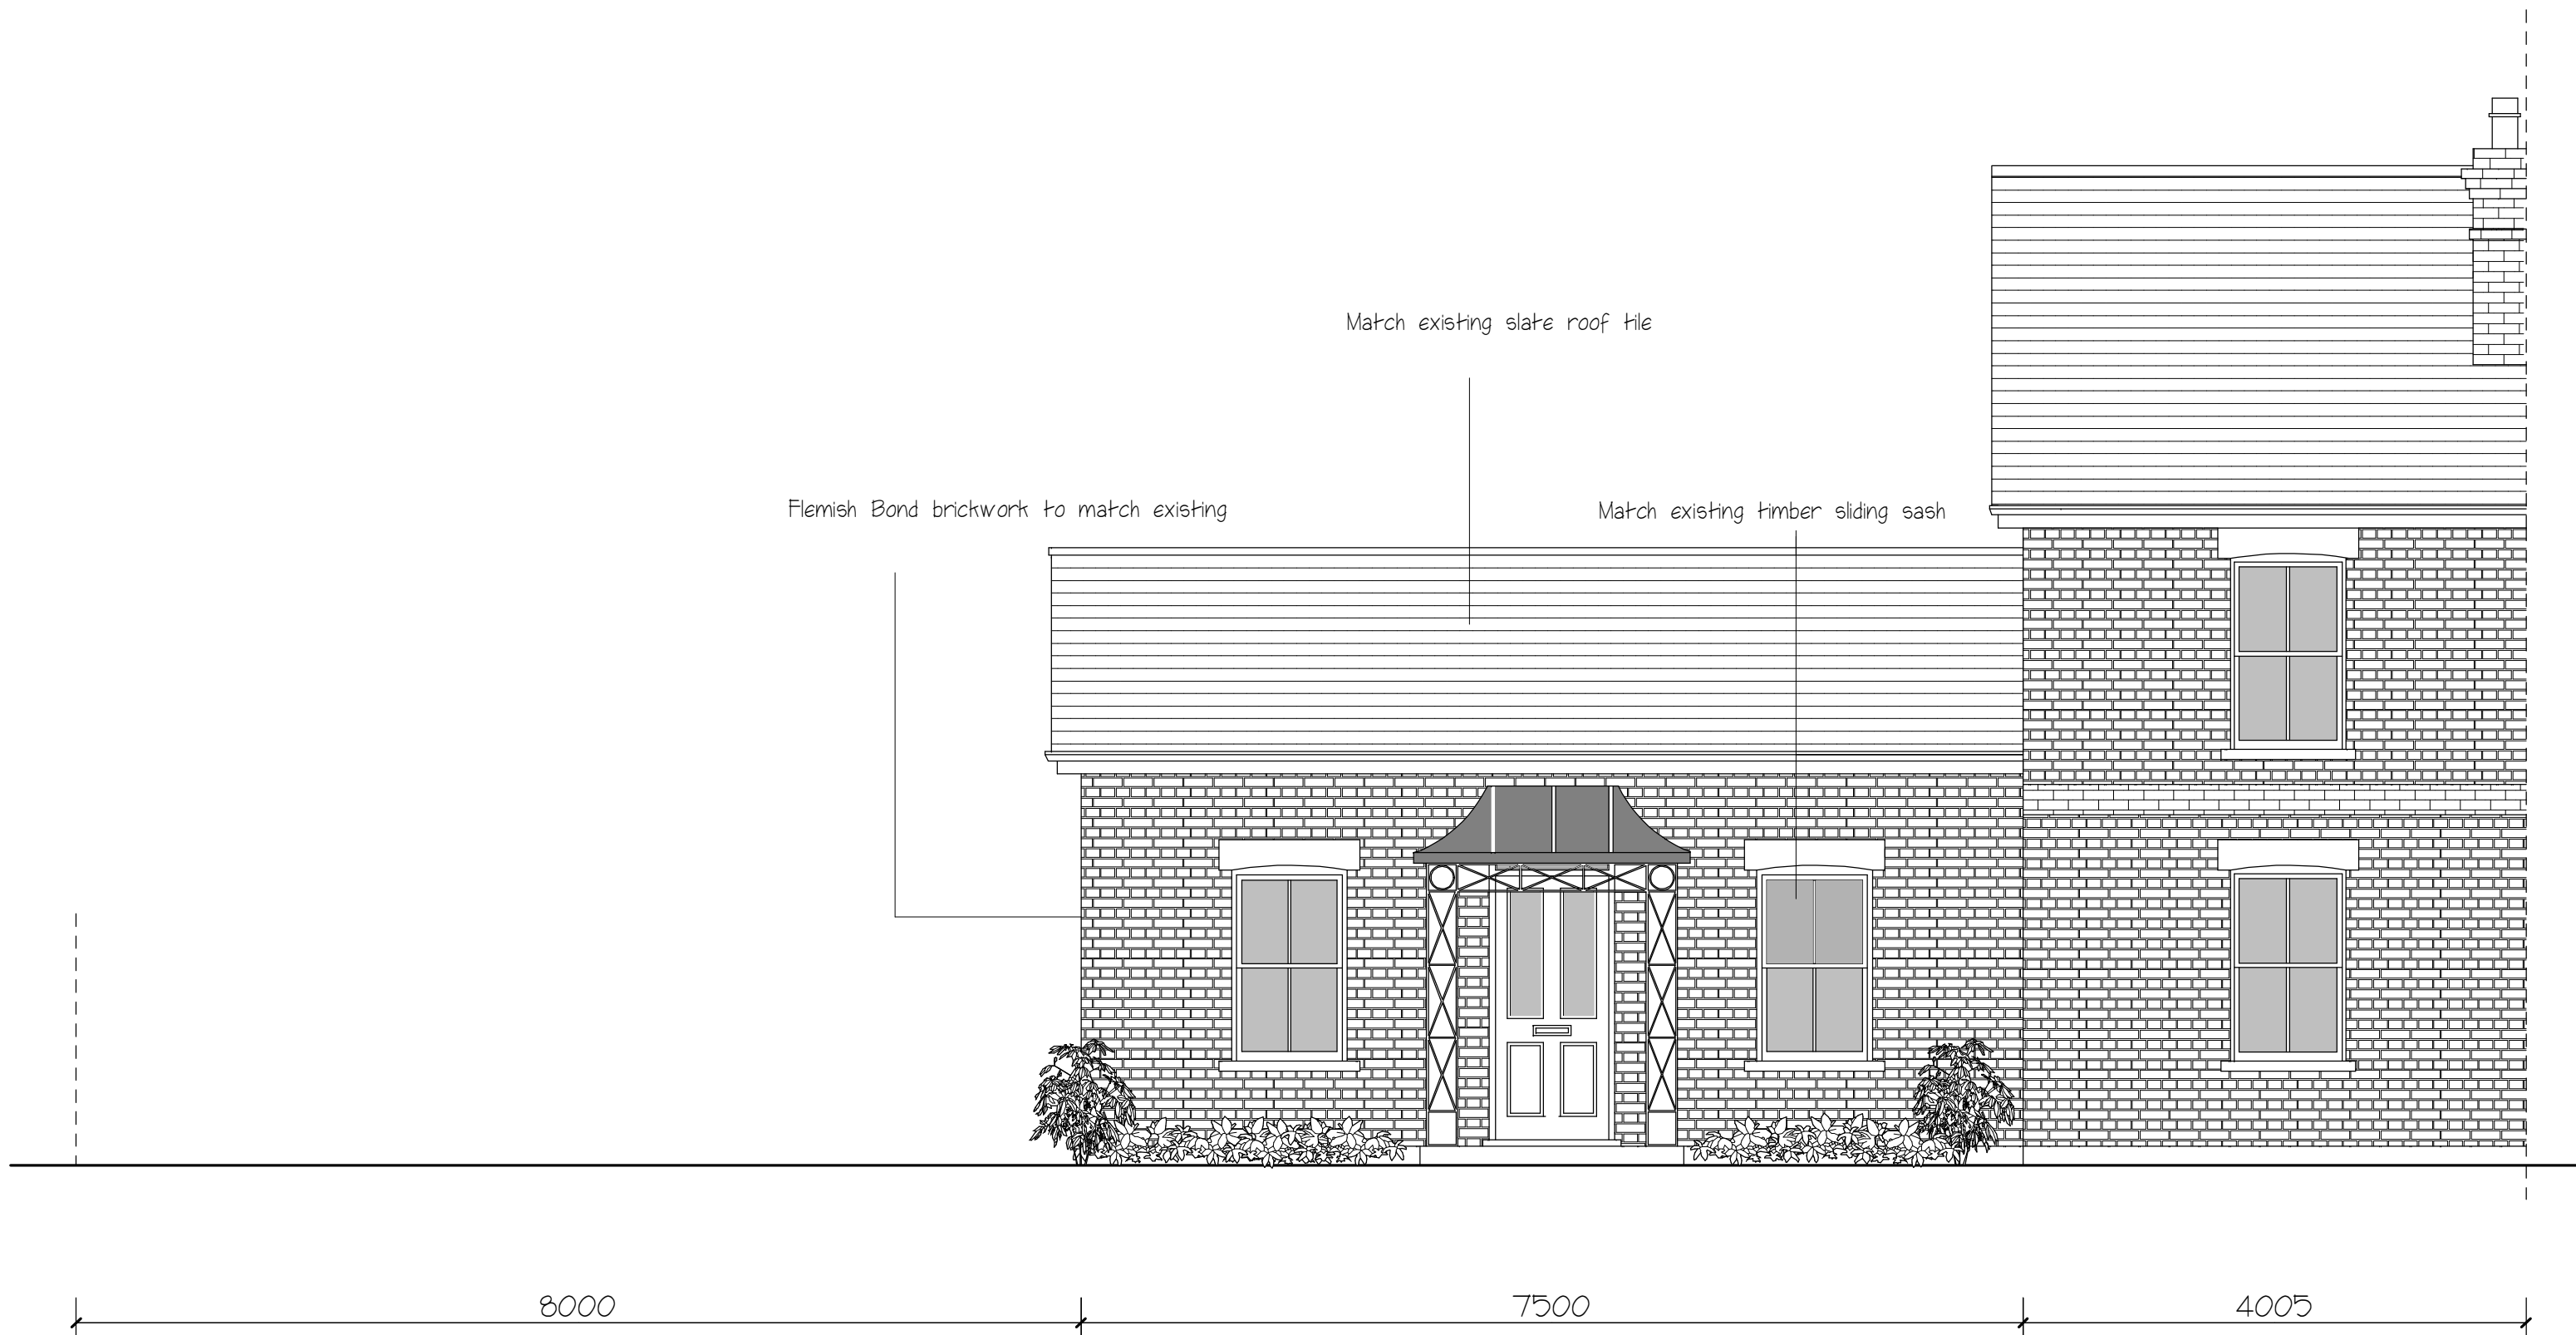


Scale Bar 1-50 @ A2

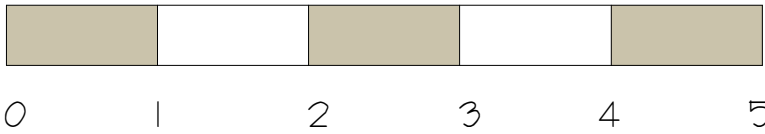

Proposed Front Elevation

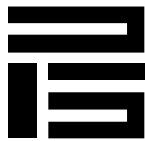

PAUL SCHOFIELD
ARCHITECTURAL DESIGN

CLIENT
John Moy & Petra Lakey

PROJECT TITLE
27, The Square
Spencers Wood
Berkshire
RG7 1BS

DRAWING TITLE
Proposed Front Elevation 4

SCALE	DATE	DRAWN
1-50	25-11-24	P.Schofield

THE COPYRIGHT IN THIS DOCUMENT AND
DESIGN IS CONFIDENTIAL TO AND THE
PROPERTY OF PAUL SCHOFIELD