




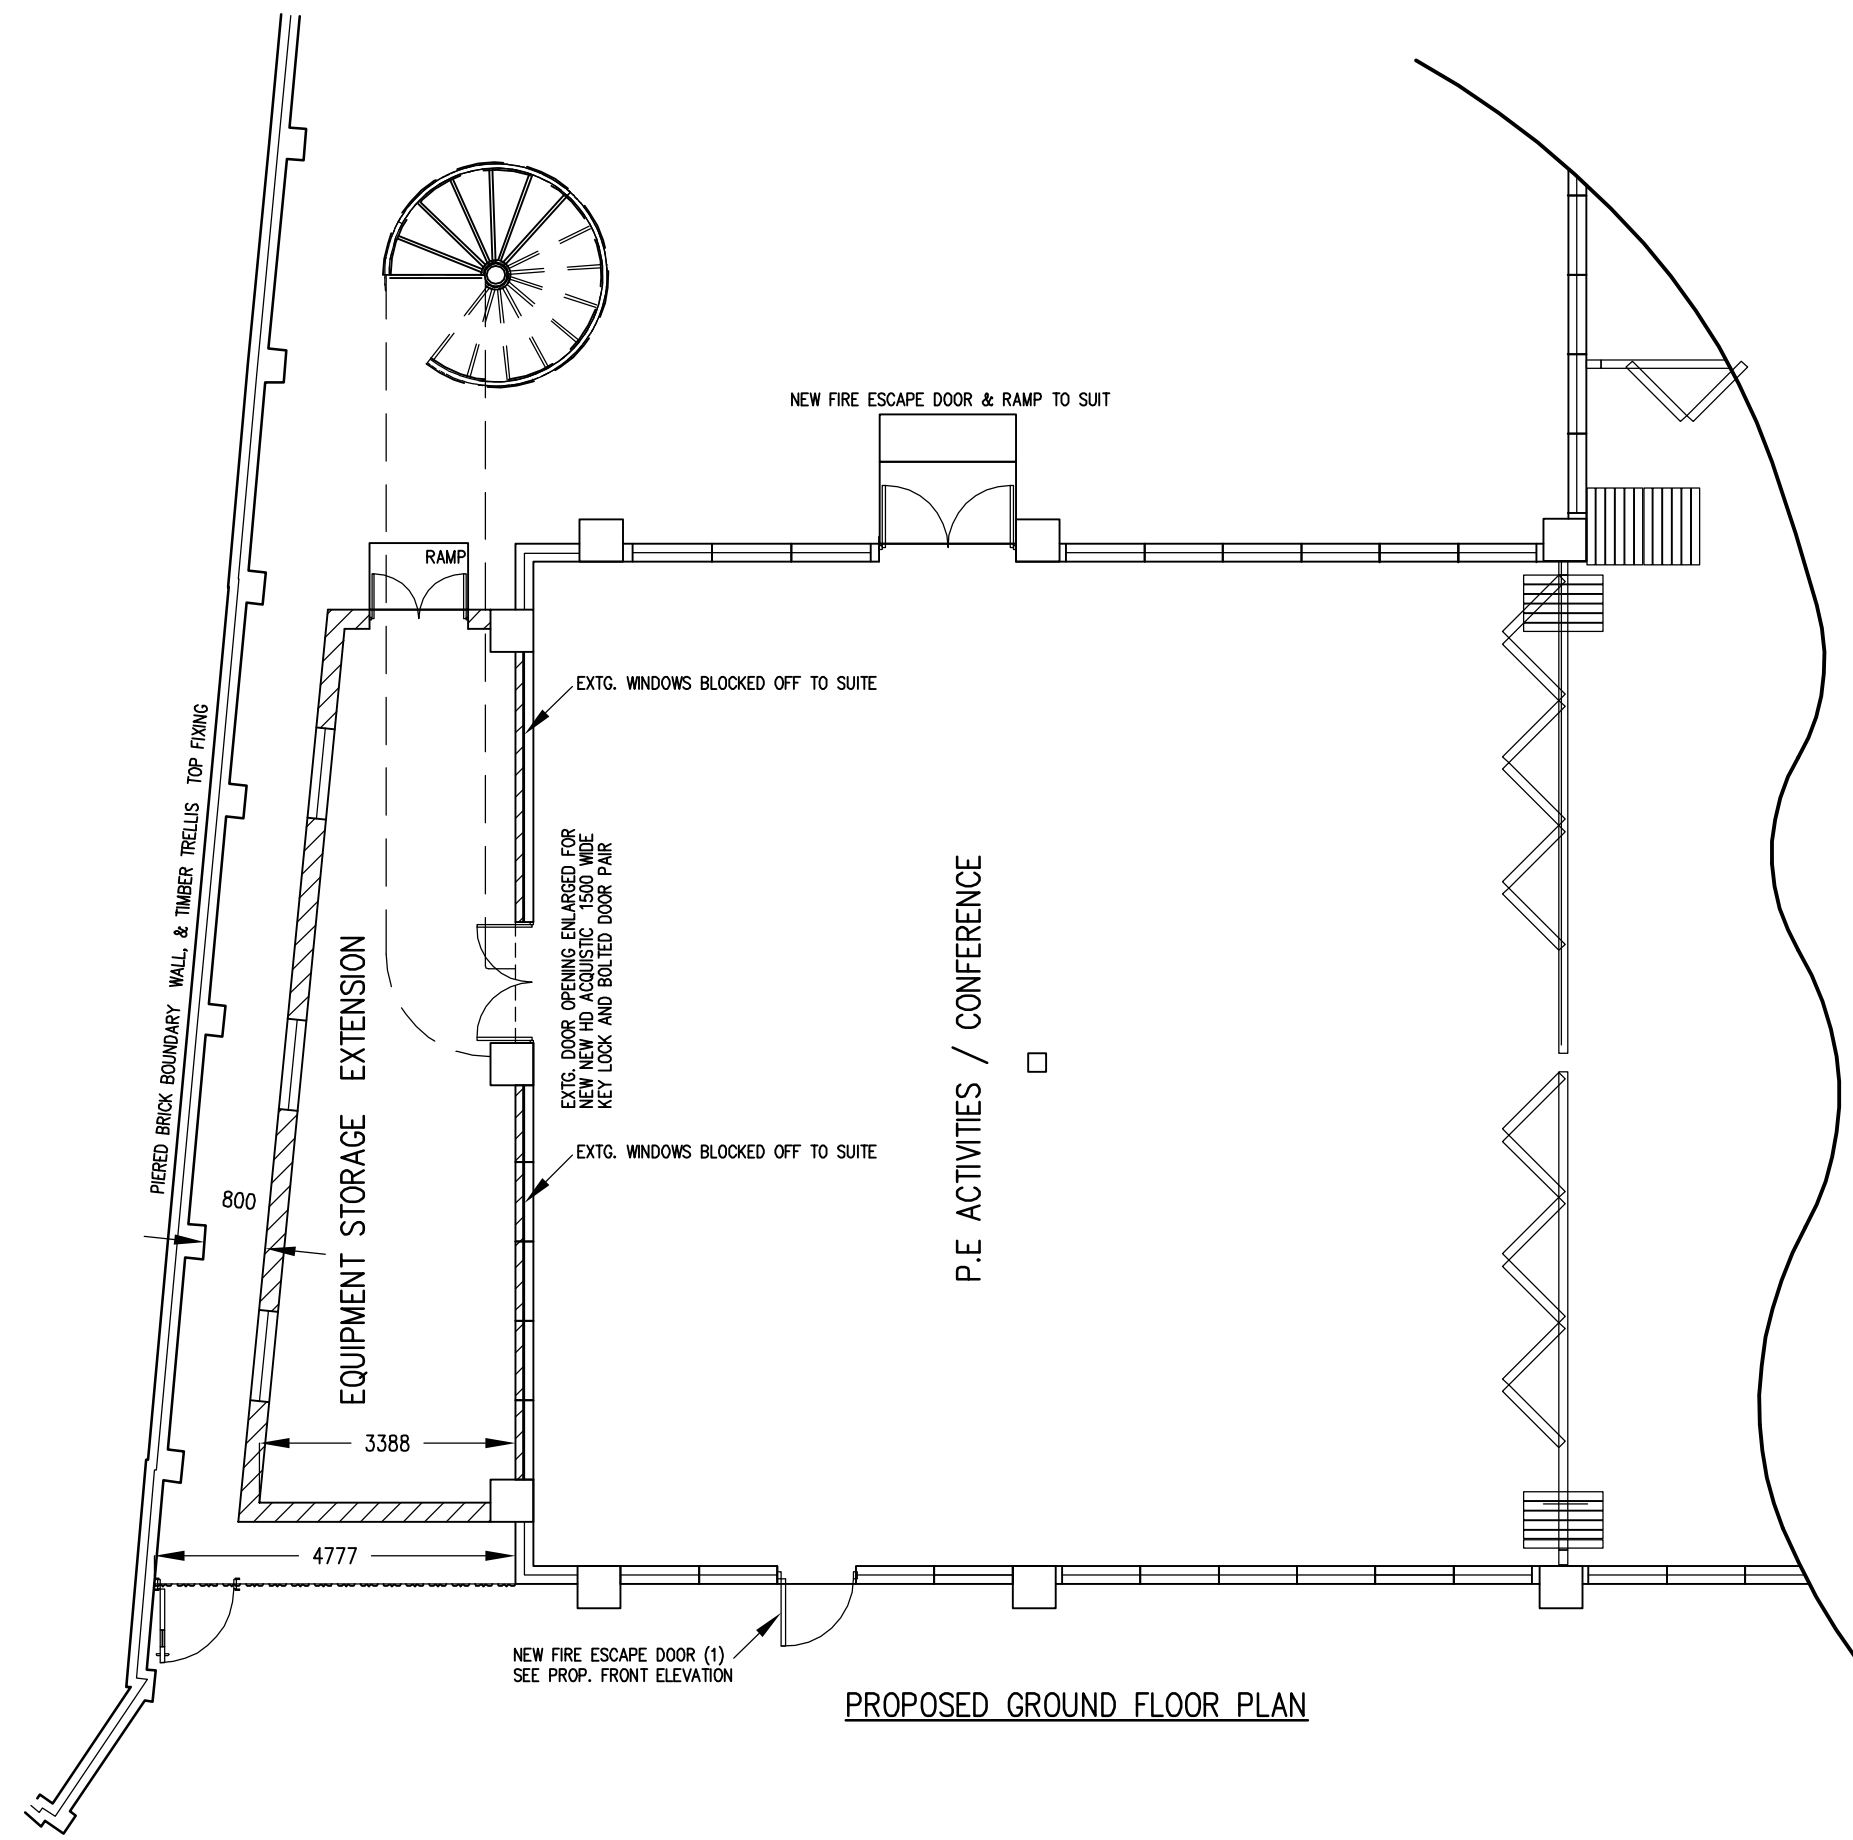

PROPOSED GROUND FLOOR PLAN

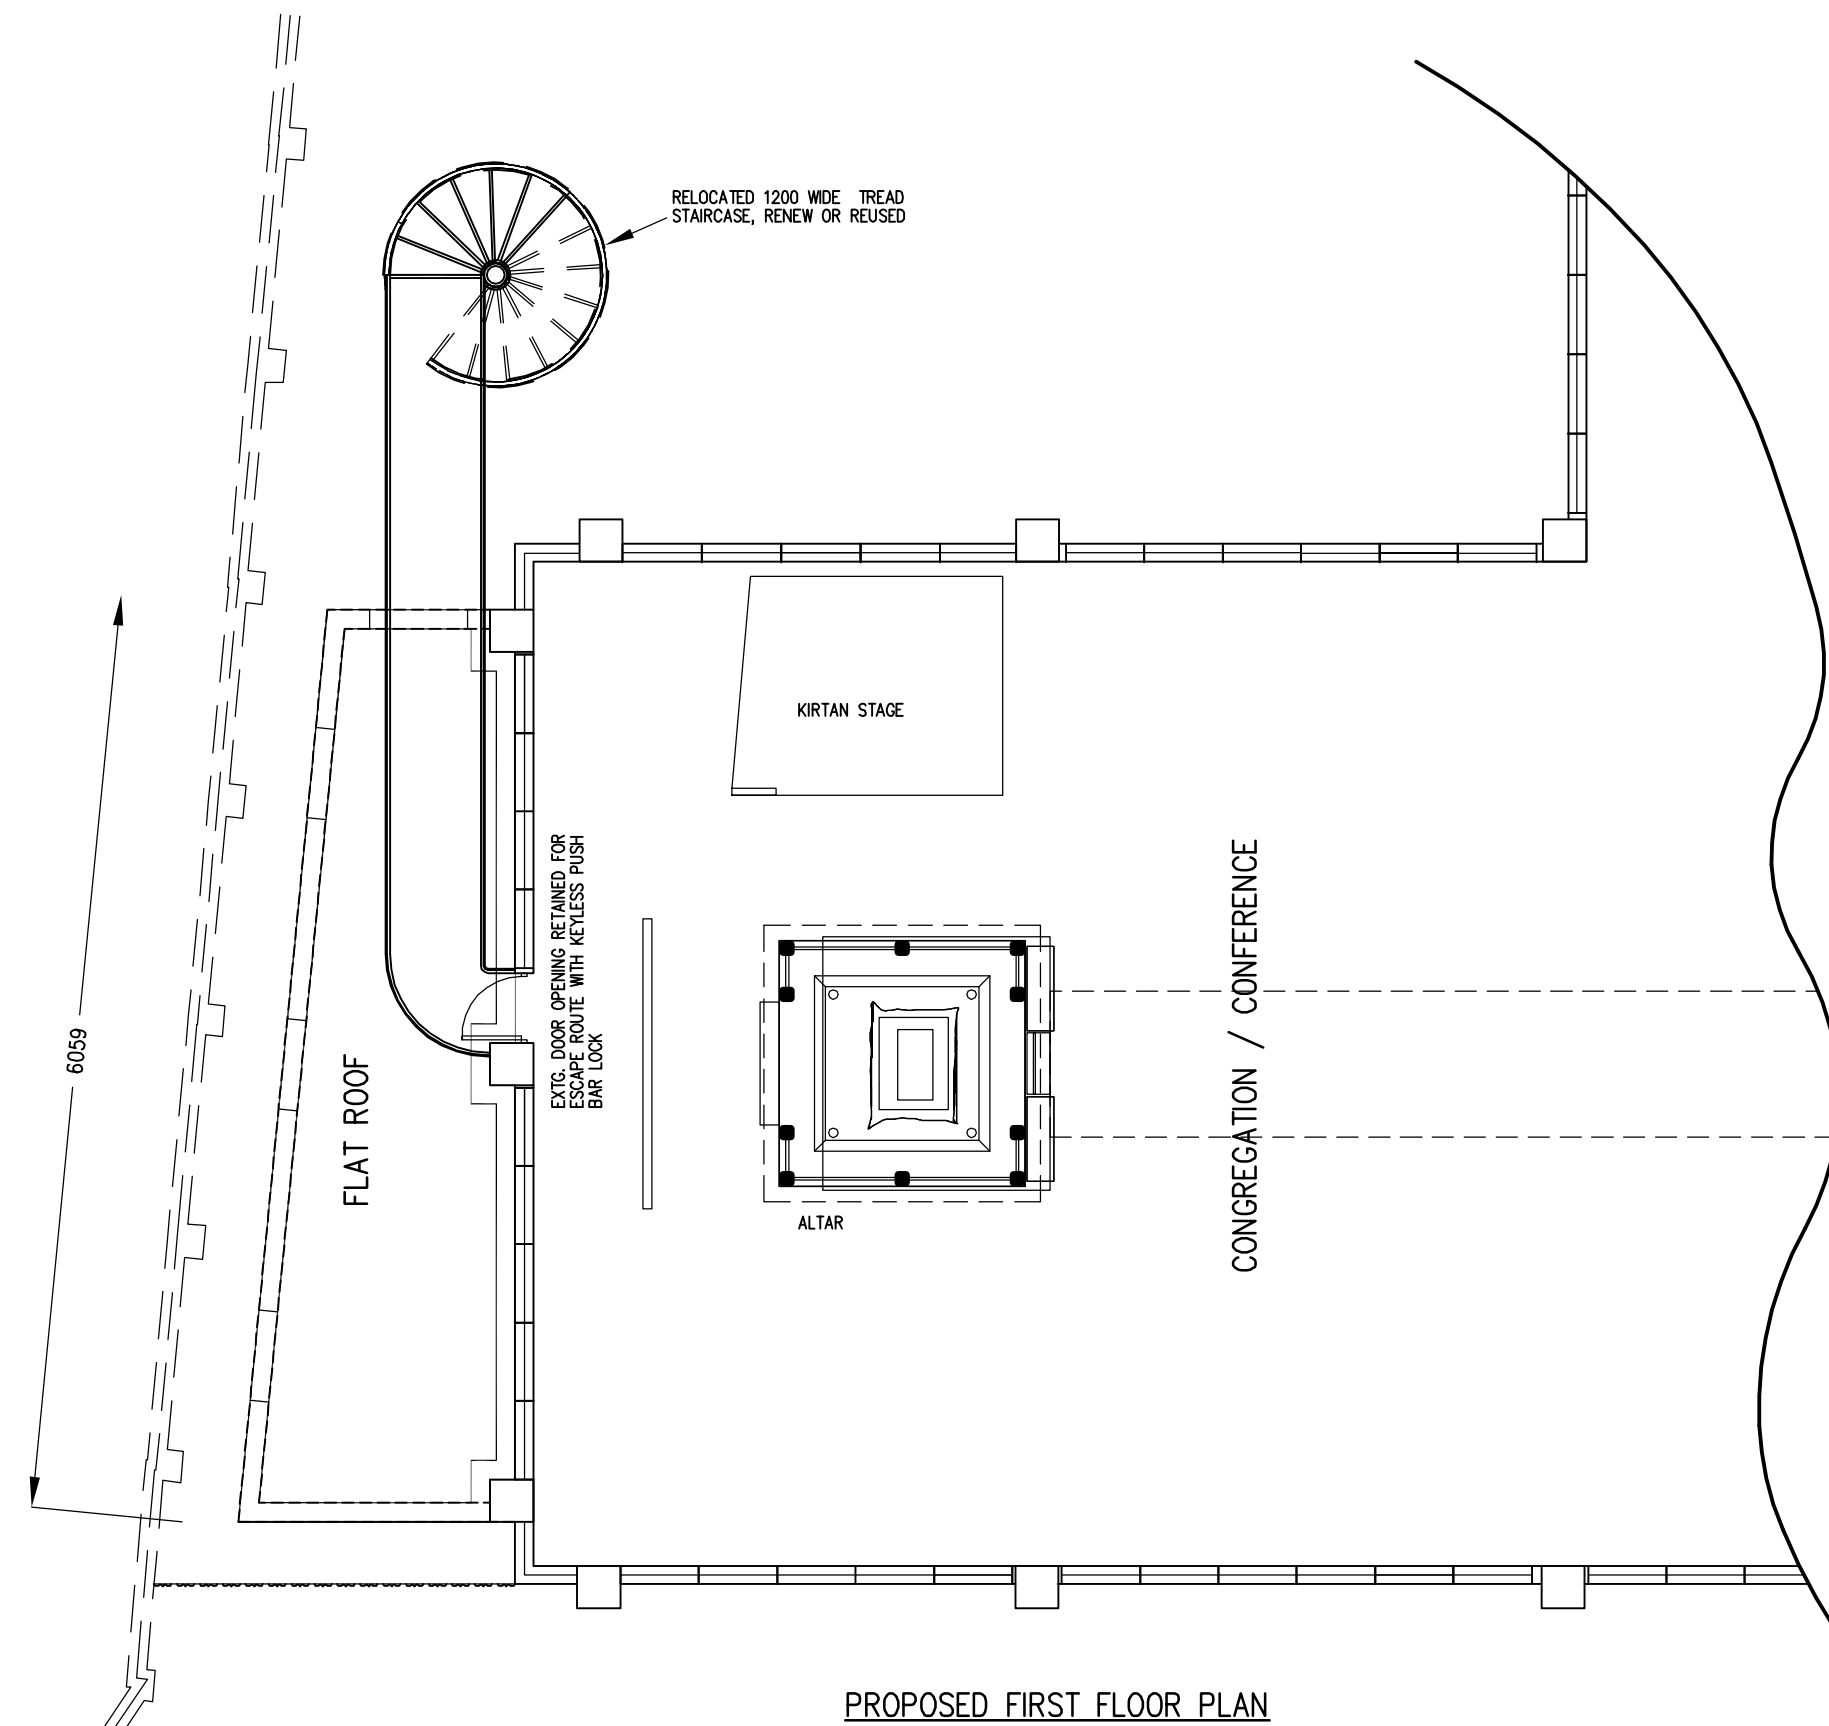

PROPOSED FIRST FLOOR PLAN

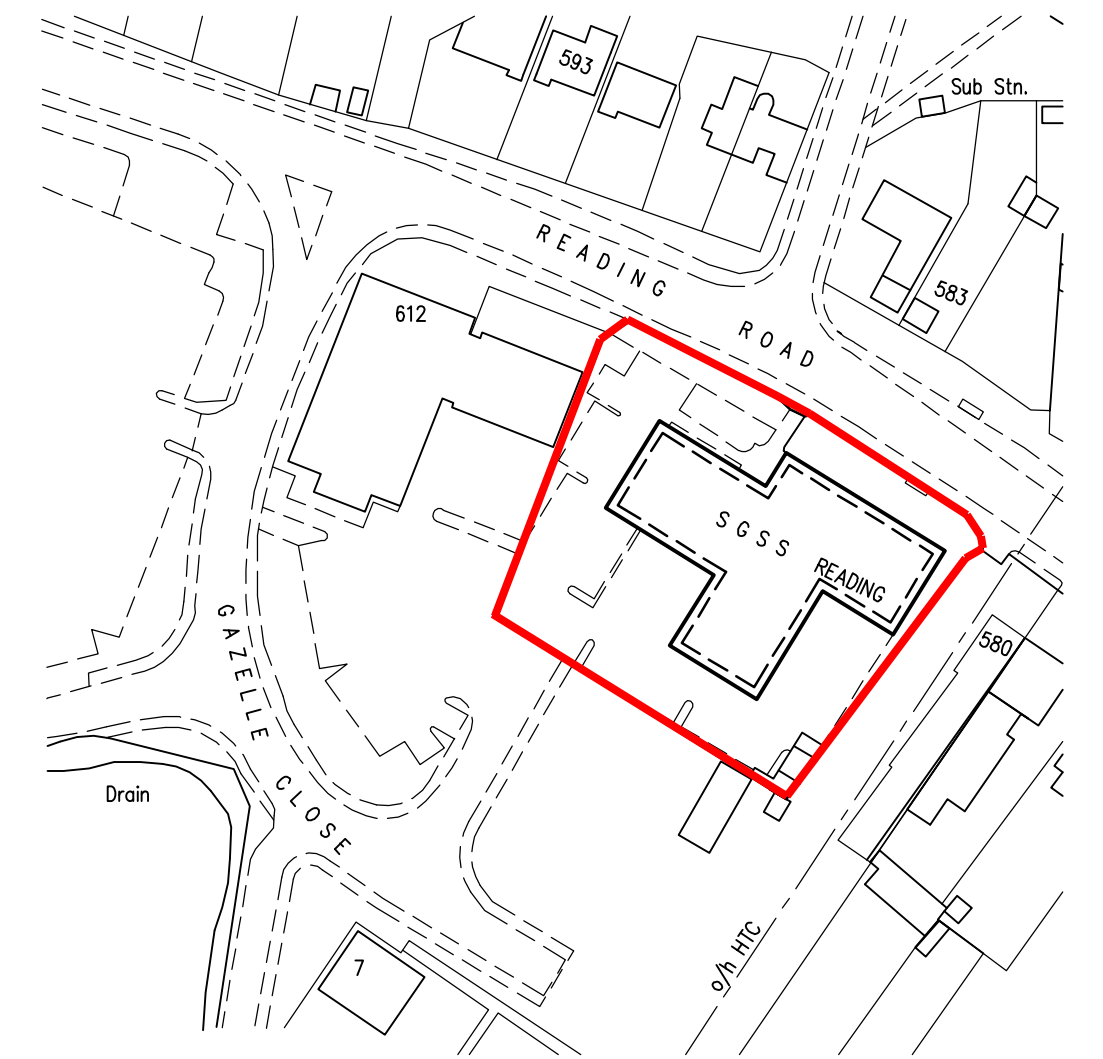


SITE LOCATION PLAN


(A1 1:1250, A3 1:2500)

PROPOSED FLOOR PLANS


(A1 1:100, A3 1:200)

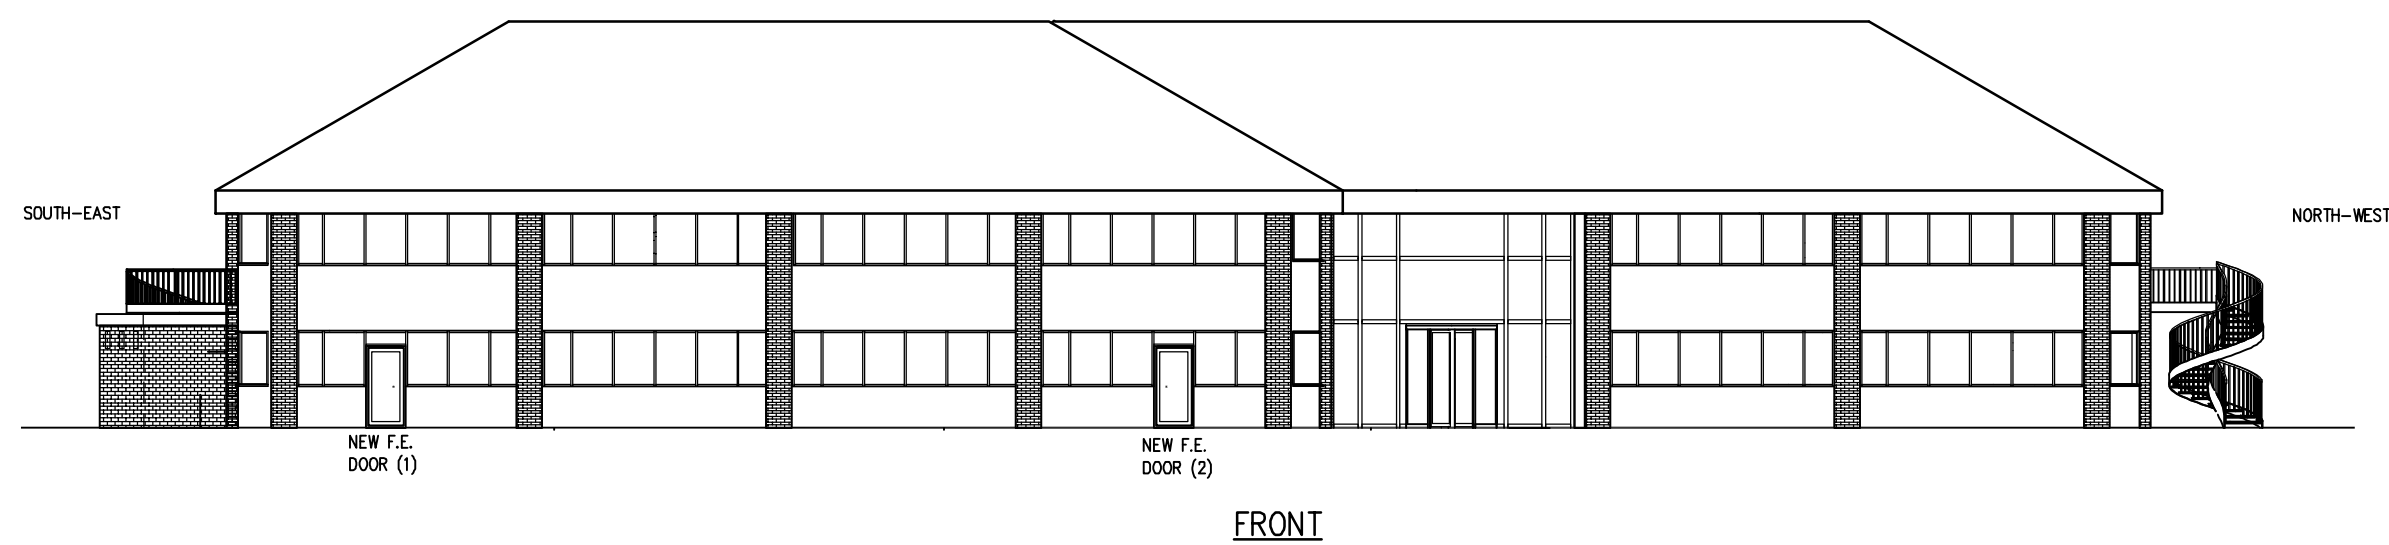

FRONT

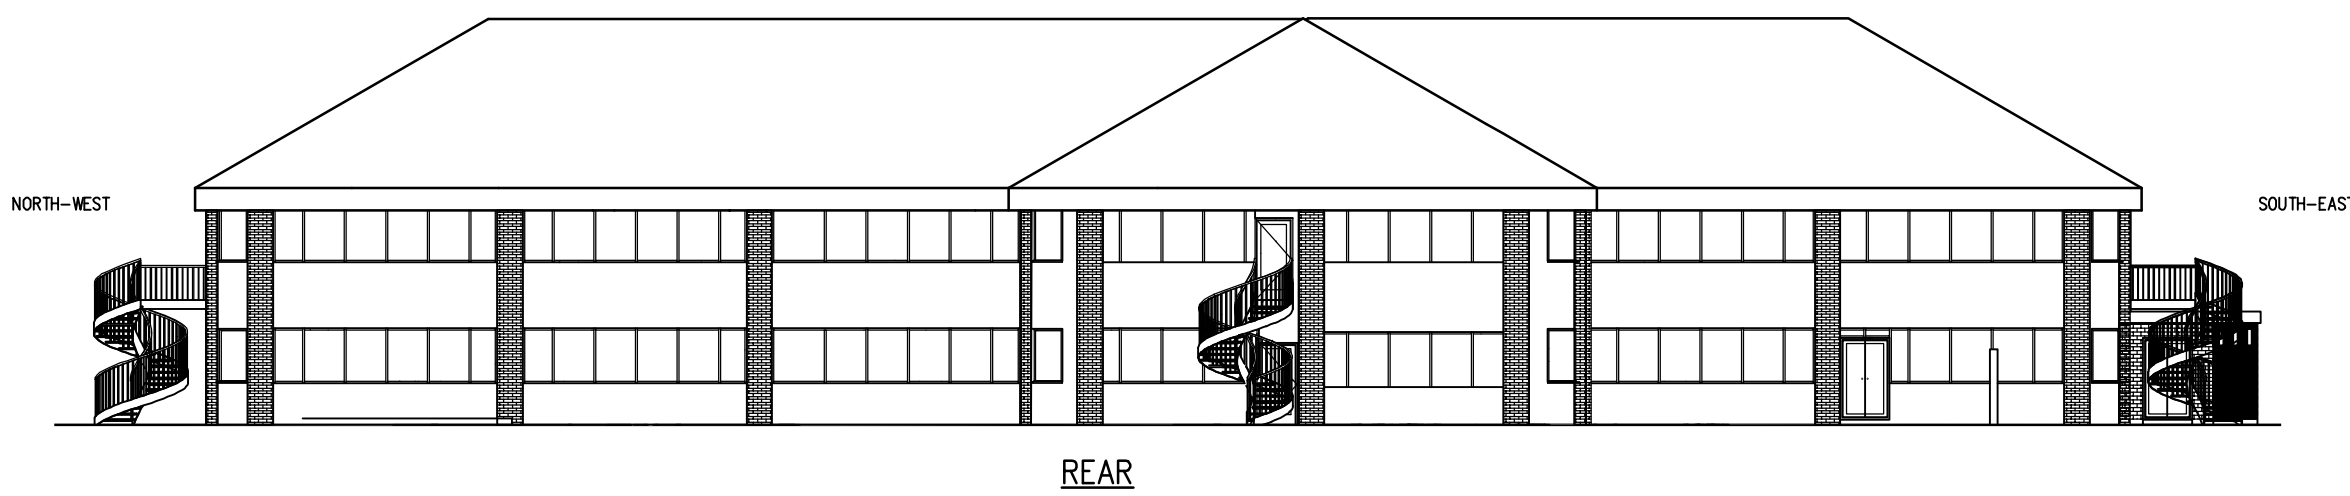

REAR

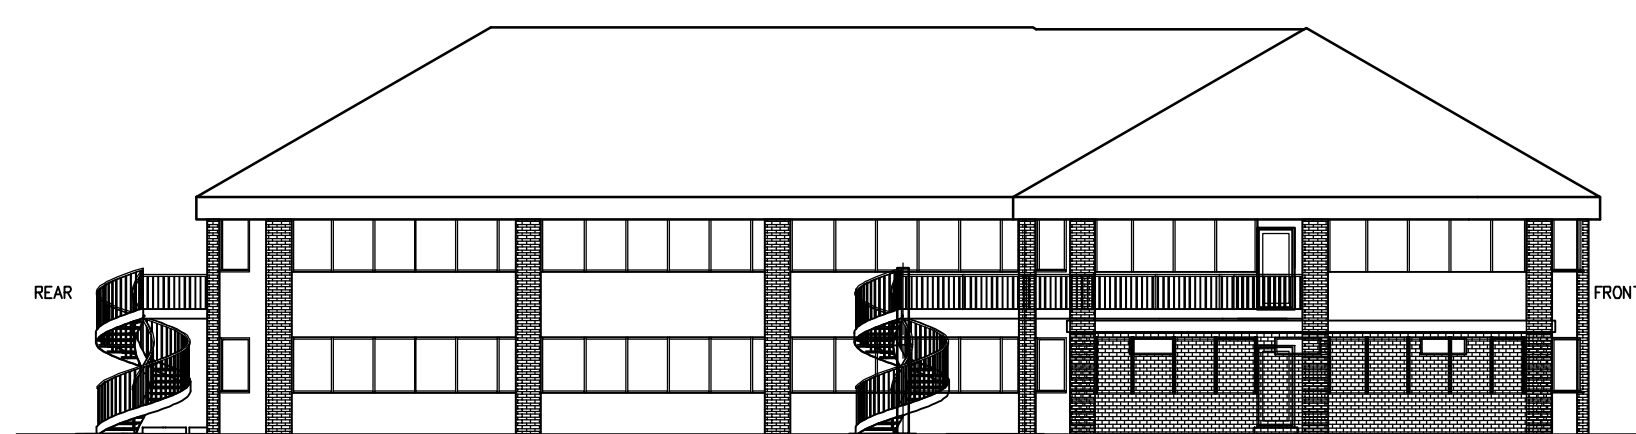


SOUTH EAST SIDE

PROPOSED FLOOR PLANS

(A1 1:200, A3 1:400)

NOTES:
EXISTING NORTH WEST
SIDE ELEVATION IS NOT
AFFECTED BY PROPOSAL

VEGETATION / TREES NOT
DISPLAYED IN PROPOSED
ELEVATIONS FOR CLARITY

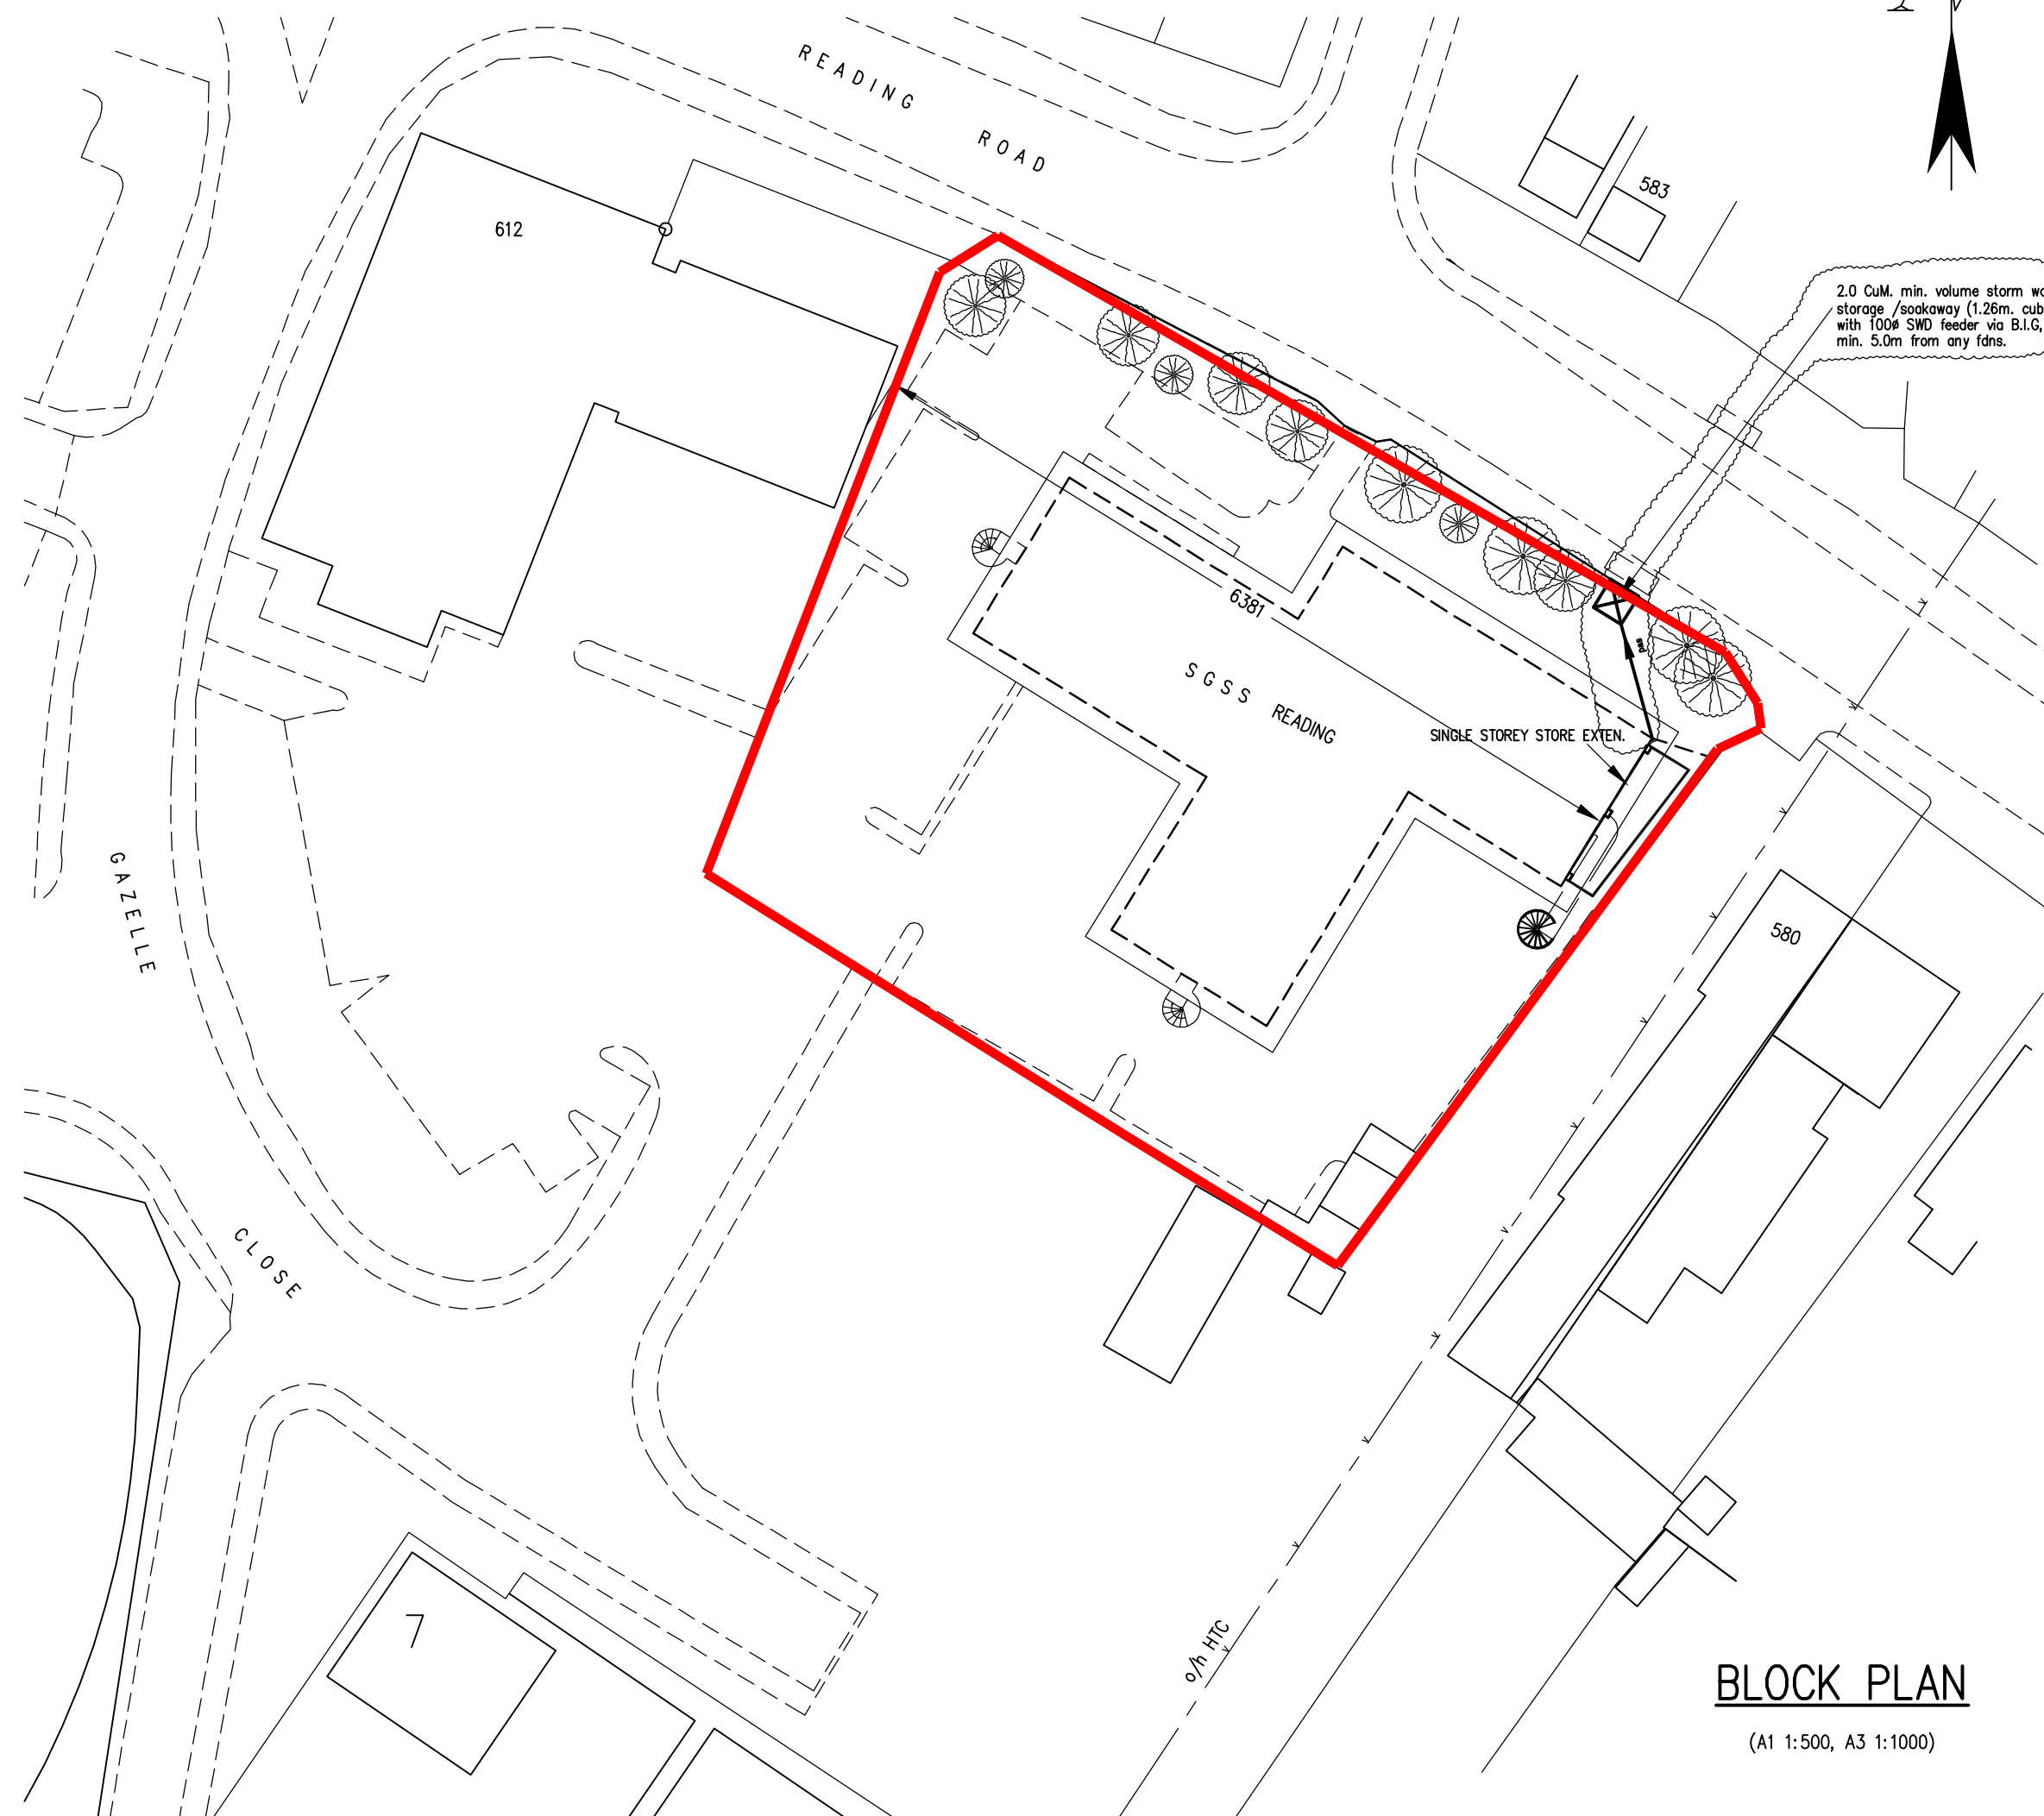


BLOCK PLAN

(A1 1:500, A3 1:1000)

NOTES AND SPECIFICATION

- DO NOT SCALE OF THIS DRAWING.
- ALL DIMENSIONS ARE IN MILLIMETRES UNLESS OTHERWISE SPECIFIED.
- THIS DRAWING IS TO BE READ FULLY IN CONJUNCTION WITH DRAWING SHEETS: THIS DRAWING SHALL ALSO BE READ IN CONJUNCTION WITH SPECIFICATION NO. PLG NOTES, EITHER PRINTED SEPARATELY OR INCLUDED HEREON THIS DRAWING.
- ALL EXTERNAL MATERIALS SHALL MATCH EXISTING EXCEPT WHERE OTHERWISE SPECIFIED.
- ALL COPYRIGHTS ARE RESERVED WITH THE ORIGINATOR.
- NO PART OF THE WORKS SHALL ENCRUSH UNDERGROUND, OR ABOVE, OR OVERHANG IN ANY WAY BEYOND THE APPLICATION SITE BOUNDARIES.
- ANY DISCREPANCIES FOUND BETWEEN ANY OF THE WORKING DOCUMENTS AND / OR SITE DETAILS ARE TO BE IMMEDIATELY REFERRED TO THE ENGINEER.
- ALL CONSTRUCTION WORKS SHALL BE CARRIED OUT IN ACCORDANCE WITH THE REQUIREMENTS OF THE HEALTH & SAFETY @ WORK ACT 1974 AND THE CONSTRUCTION: DESIGN & MANAGEMENT REGULATIONS (CDM) 1994. ALSO SEE MAIN SPECIFICATION CLAUSE 5.
- © COPYRIGHT KALSI ASSOCIATES LTD. 2025
- THIS DRAWING IS ONLY FOR PLANNING PERMISSION AND PRELIMINARY ESTIMATION PURPOSES AND NO OTHER.

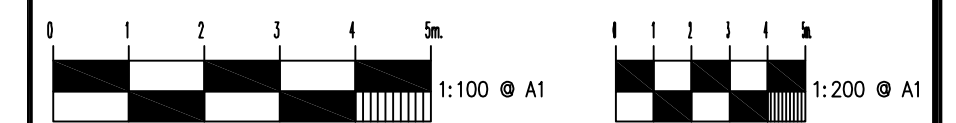

A	24.08.25	FLOOD / STORM WATER STORAGE ADDED
O	04.06.25	FIRST ISSUE

KALSI ASSOCIATES
KALSI ASSOCIATES LTD.
BUILDING CONSULTANTS / ENGINEERS
6 Devonshire Park,
Reading, RG2 7DX
Tel: (0118) 975 7988
Fax: (0118) 975 7966
E-mail: rsk.pvt@gmail.com
Planning, Architectural
Civil and Structural Design,
Survey & Project Management Services
Director: R.S. KALSI BSc; MBA; C.Eng; MICE

CLIENT: SIRI GURU SINGH SABHA, READING
PROJECT: PROPOSED EQUIPMENT STORE AT SGSS PREMISES 612 READING ROAD WINNERSH, WOKINGHAM, BERKSHIRE

SCALE	DATE	DRAWN	JOB NO.	DWG. NO.	AMEND.	SHEET NO.
1:100, 1:200 1:500 1:1250	15.04.25	RSK	25 - 04 2025	PLG 02	A	1 OF 1

PROPOSED PLANS & ELEVATIONS