

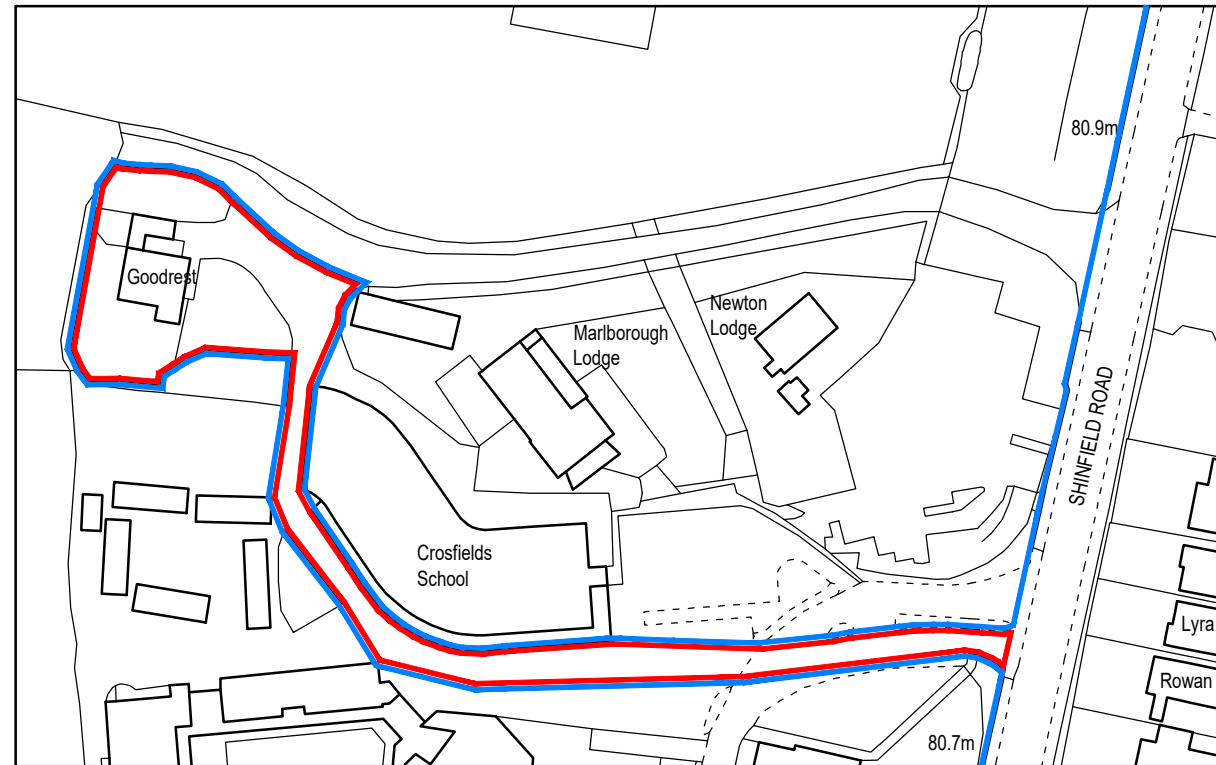


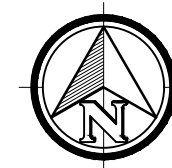

Ordnance Survey, (c) Crown Copyright 2020. All rights reserved. Licence number 100022432

LOCATION PLAN
Scale 1:250

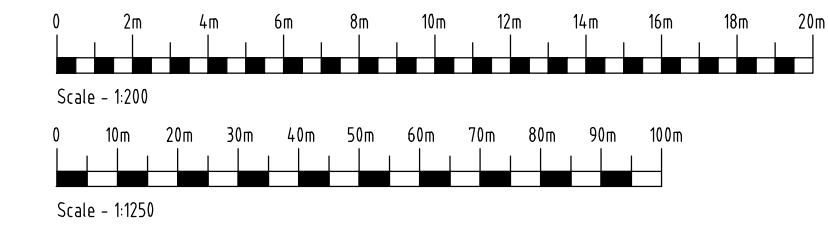

PO Box 3303
Reading
RG1 9SZ
Phone:
0118 9884477
E-mail:
mail@bdsurveyors.co.uk
Web:
www.bdsurveyors.co.uk

Project
Extensions and alterations at
GOODREST, CROSSFIELDS SCHOOL
SHINFIELD ROAD
READING

Drawing title
LOCATION AND SITE PLANS

Client CROSSFIELDS SCHOOL	Scale AS SHOWN
------------------------------	-------------------


Drawing number & status 7028:26:1 PLANNING	Rev	Date 02.04.26 Drawn by TCG
--	-----	-------------------------------------

Revisions

Scale bar - each bar measures 10mm
Drawing Copyright (C) BDS Surveyors Ltd A1 594 x 841mm



EXISTING SITE PLAN
Scale 1:200

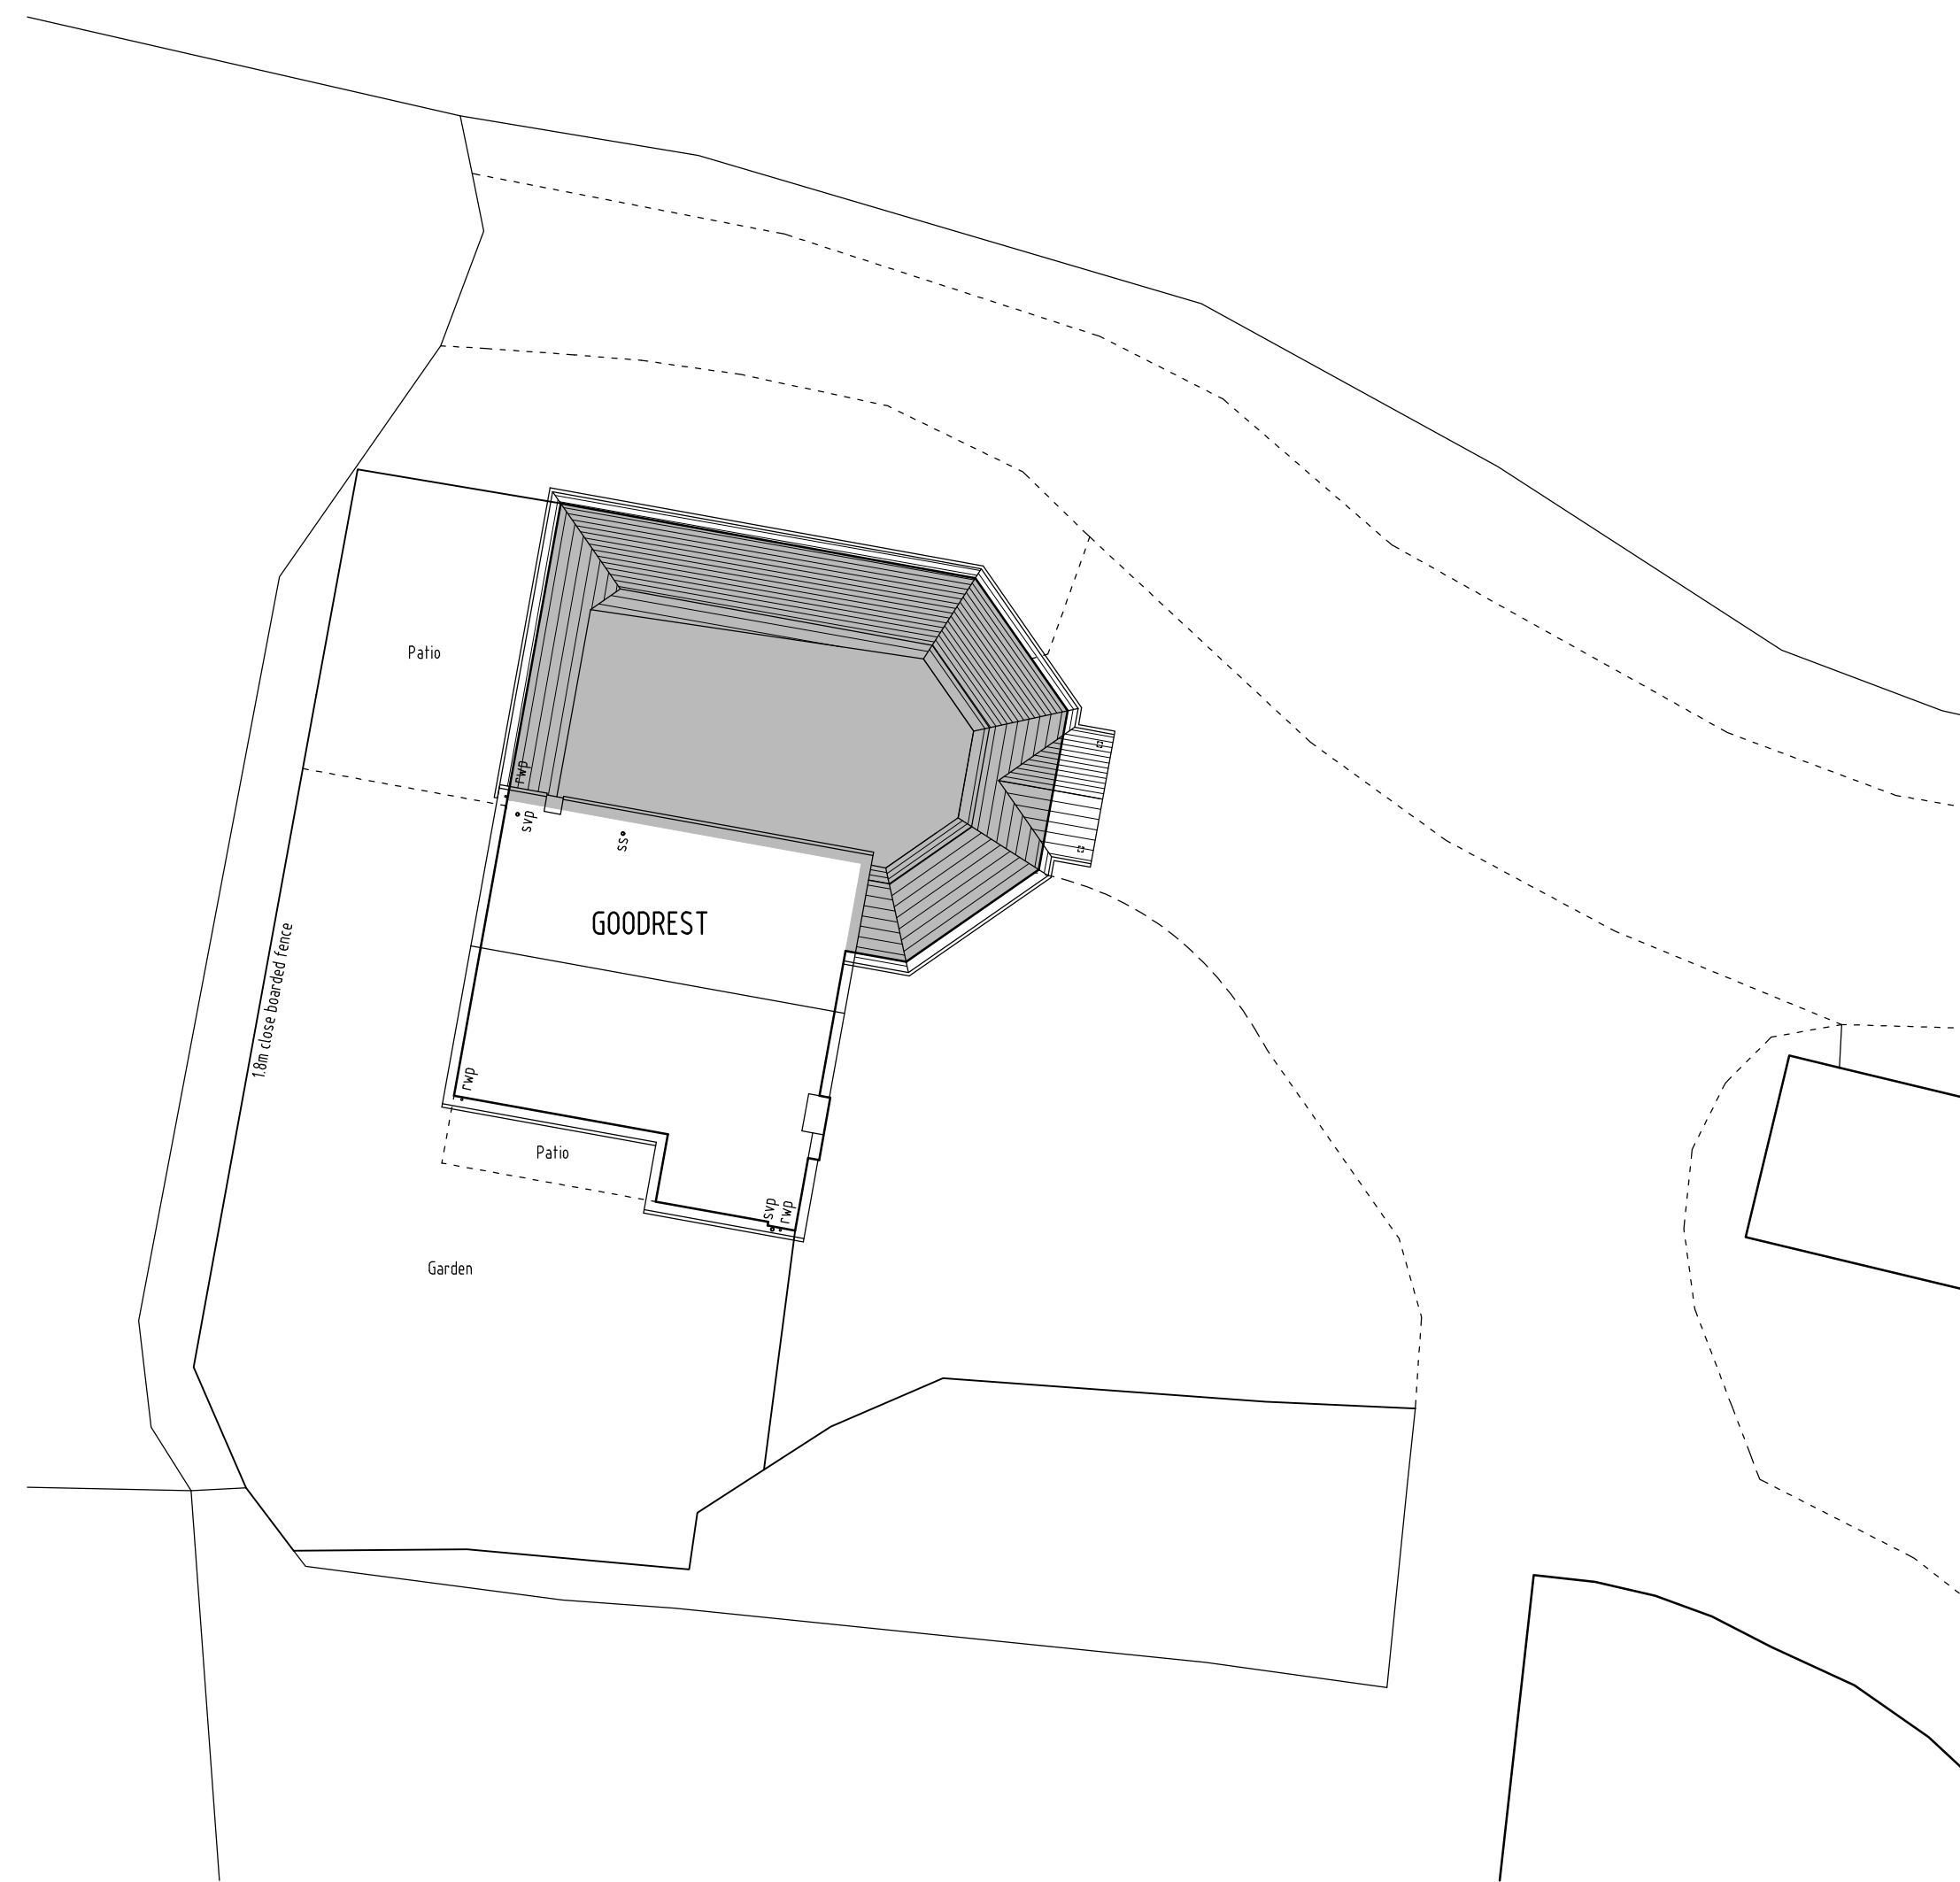

PROPOSED SITE PLAN
Scale 1:200