




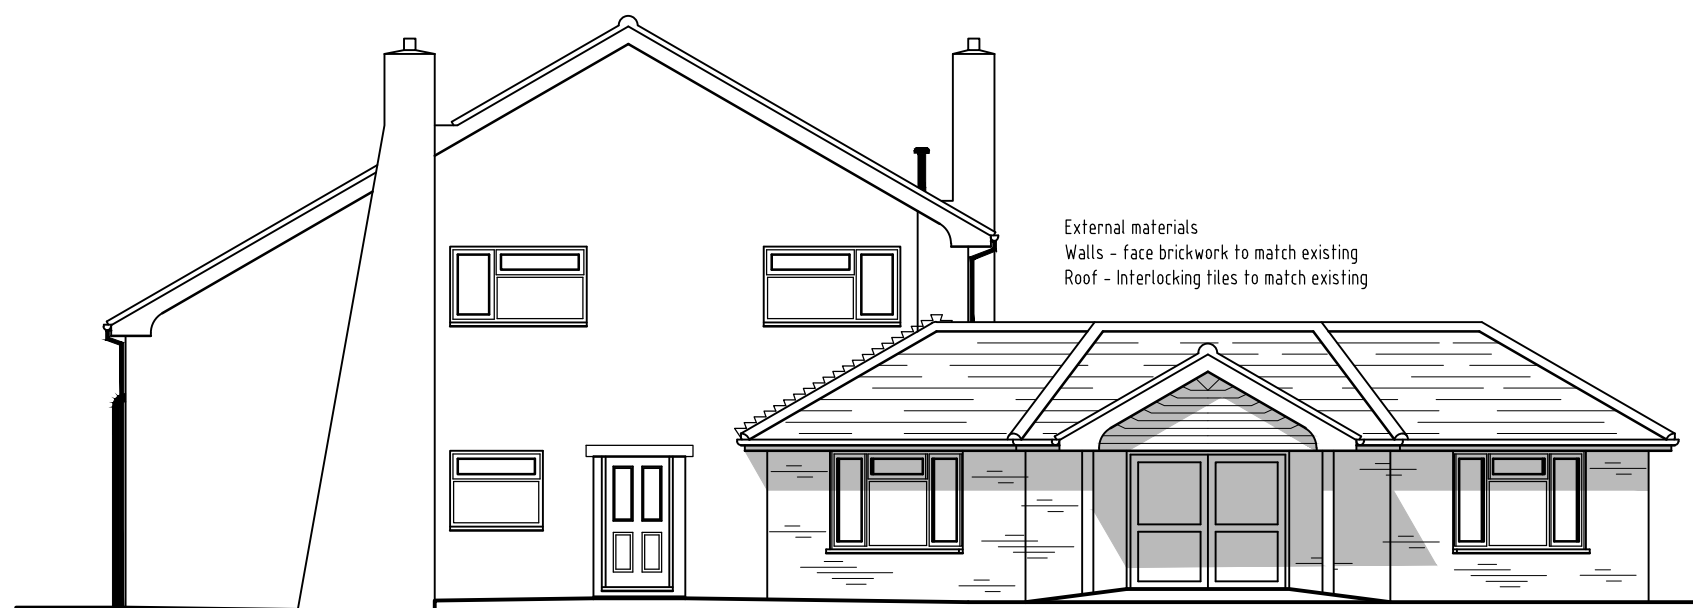

FRONT ELEVATION

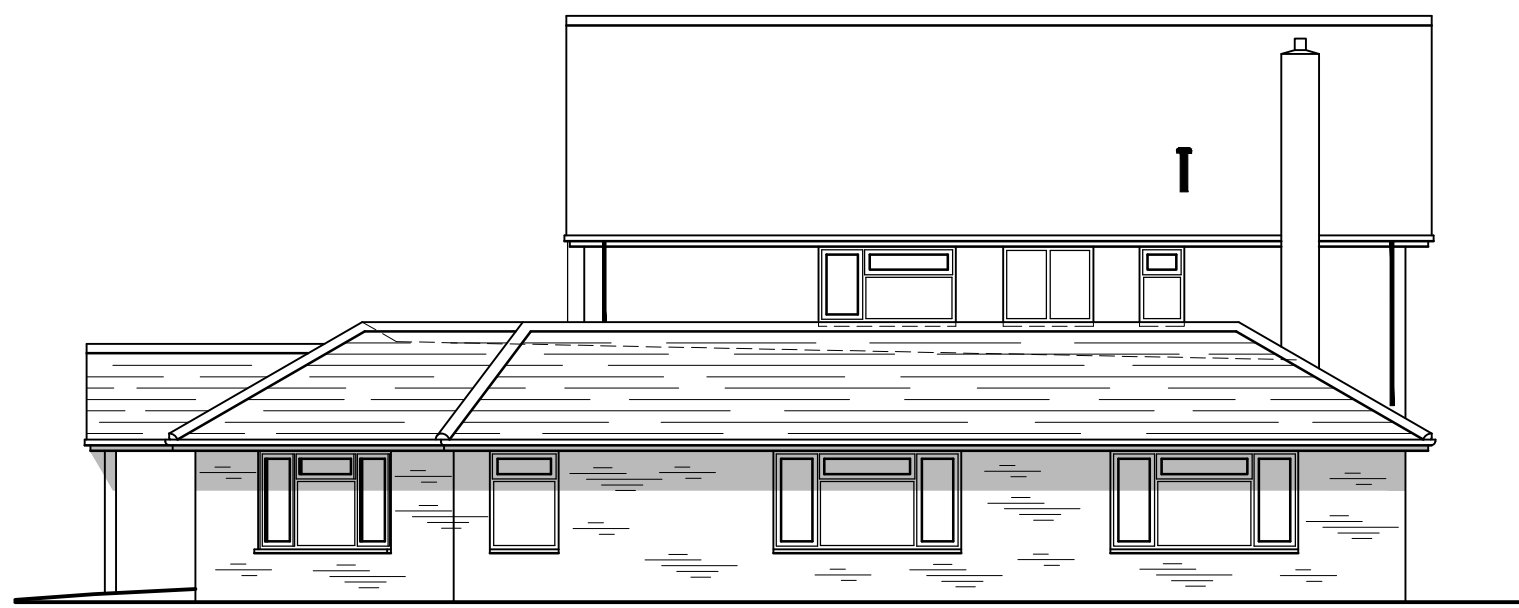


SIDE ELEVATION

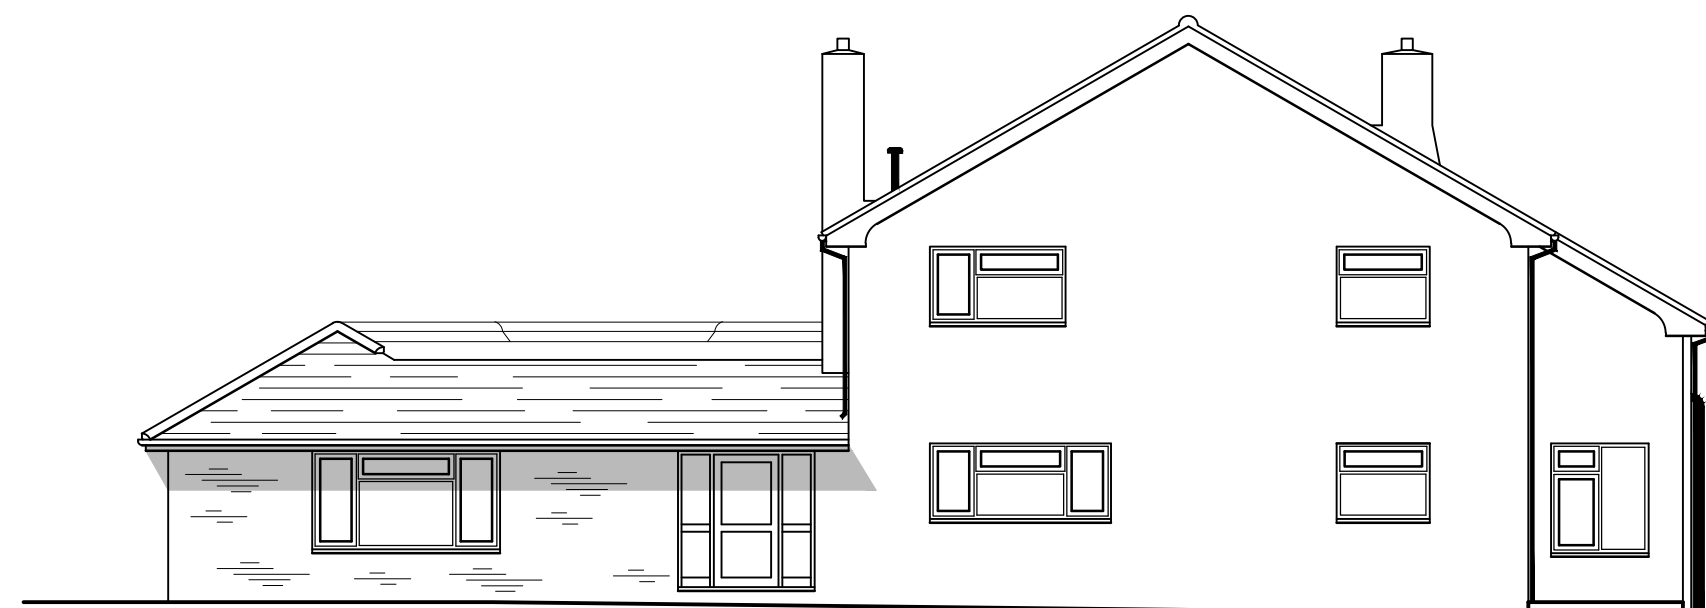


REAR ELEVATION



SIDE ELEVATION

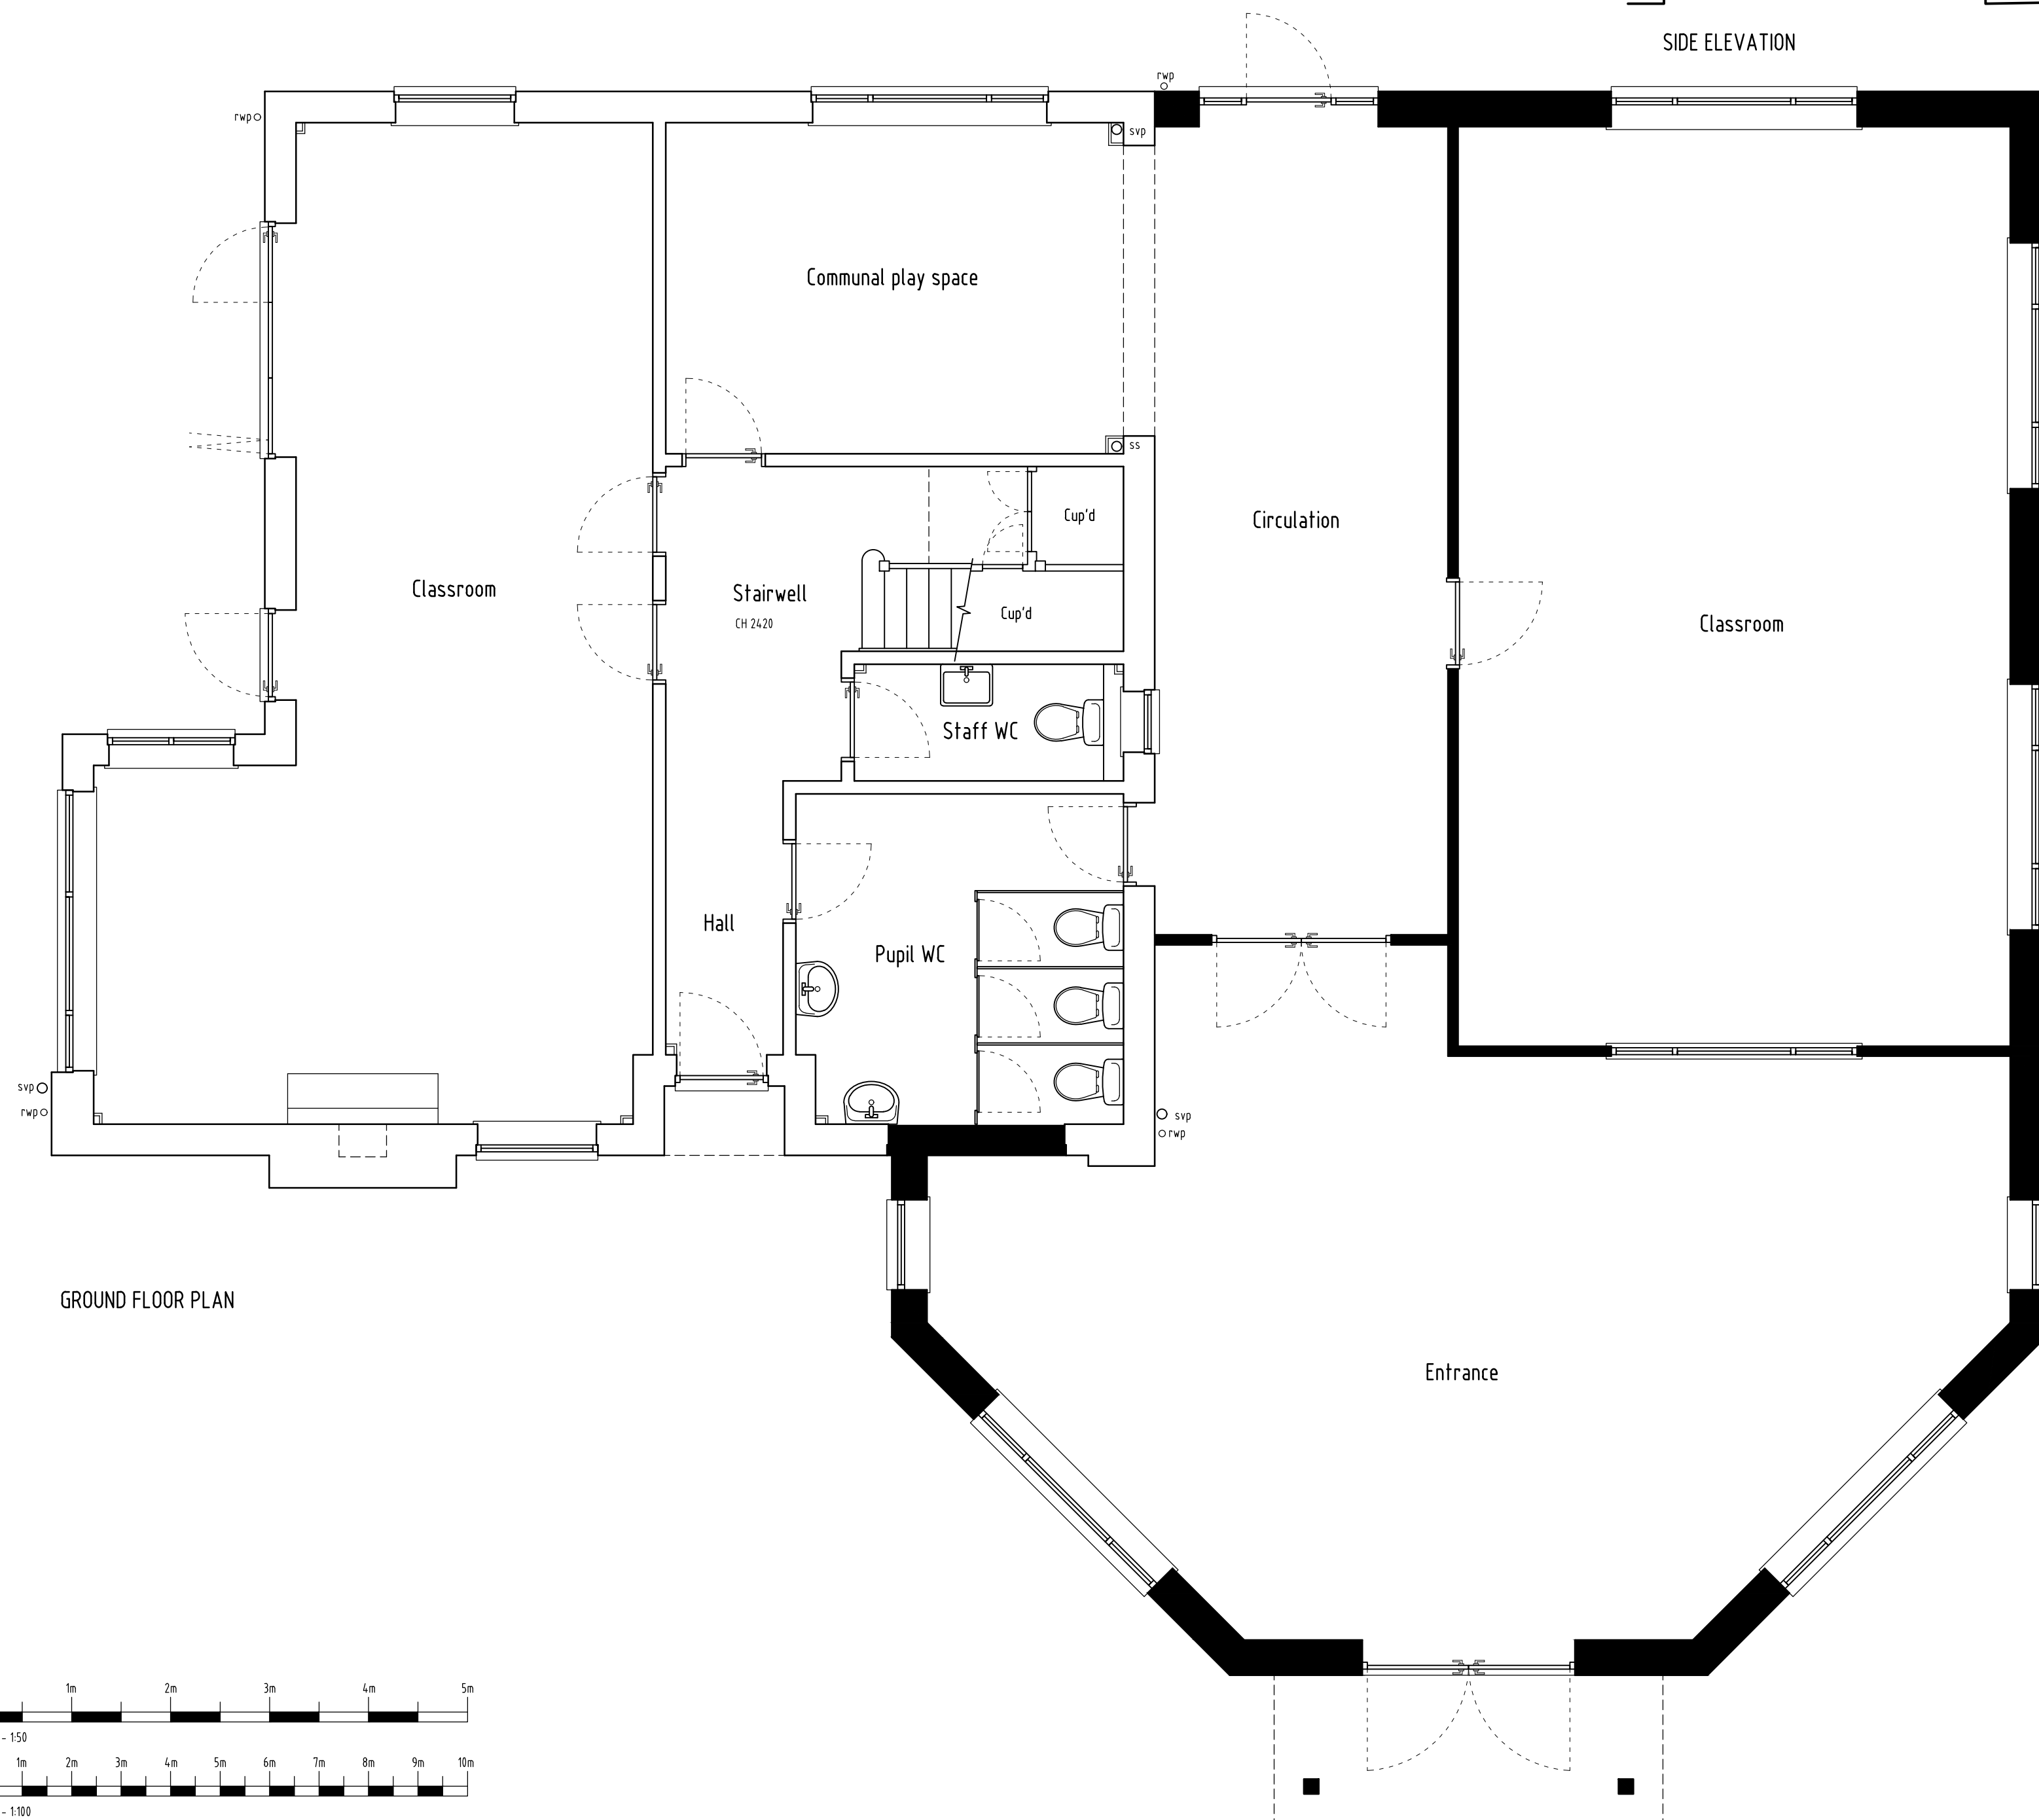

GROUND FLOOR PLAN

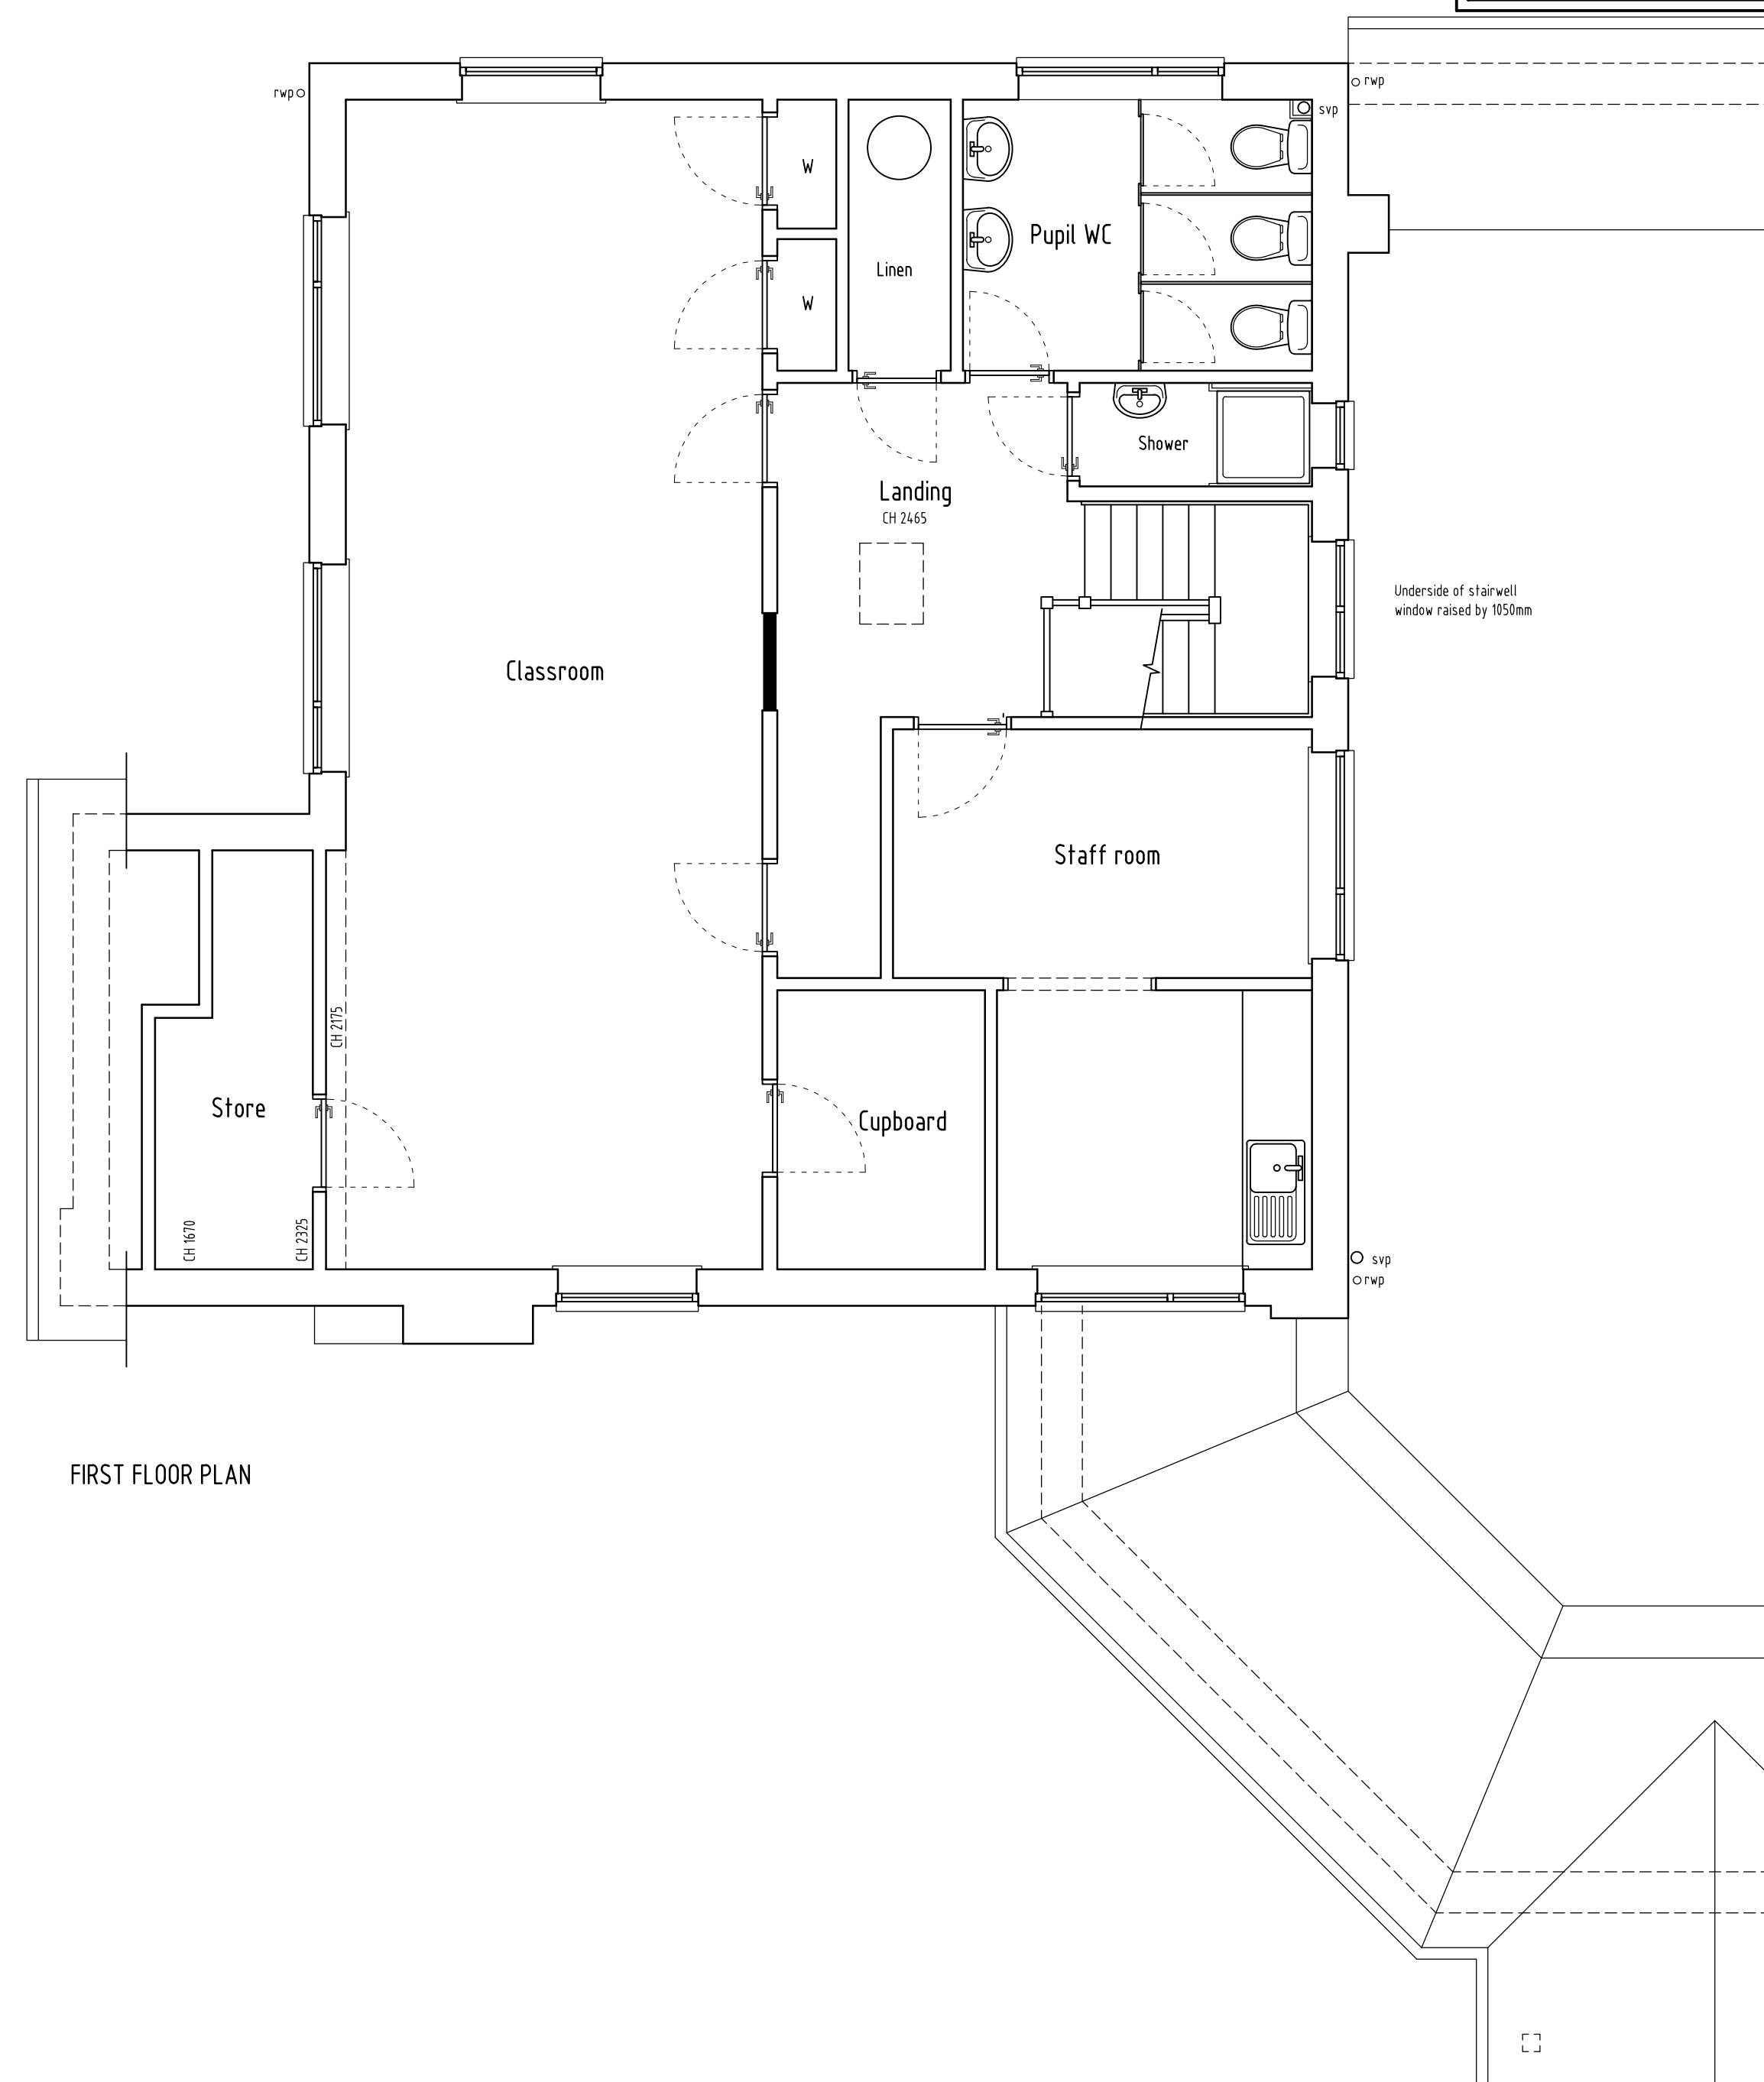

FIRST FLOOR PLAN



PO Box 3303
Reading
RG1 9SZ
Phone:
0118 9884477
E-mail:
mail@bdsurveyors.co.uk
Web:
www.bdsurveyors.co.uk

Project
Extensions and alterations at
GOODREST, CROSFIELDS SCHOOL
SHINFIELD ROAD
READING

Drawing title
PROPOSED PLANS AND ELEVATIONS

Client
CROSFIELDS SCHOOL

Scale
1:50 1:100

Drawing number & status
7028:26:3

Rev

Date
02.04.26

Drawn by
TCG

Revisions

Scale bar - each bar measures 10mm
Drawing Copyright (C) BDS Surveyors Ltd A1 594 x 841mm