



DRG. REMAINS COPYRIGHT OF THE ARCHITECT.
DIMENSIONAL DISCREPANCIES TO BE REFERRED
TO THE ARCHITECT
DO NOT SCALE

DRAWING STATUS ☒ PRELIMINARY ☐ FOR APPROVAL ☐ CONSTRUCTION


DATE

-

REVISION 3 Drawing

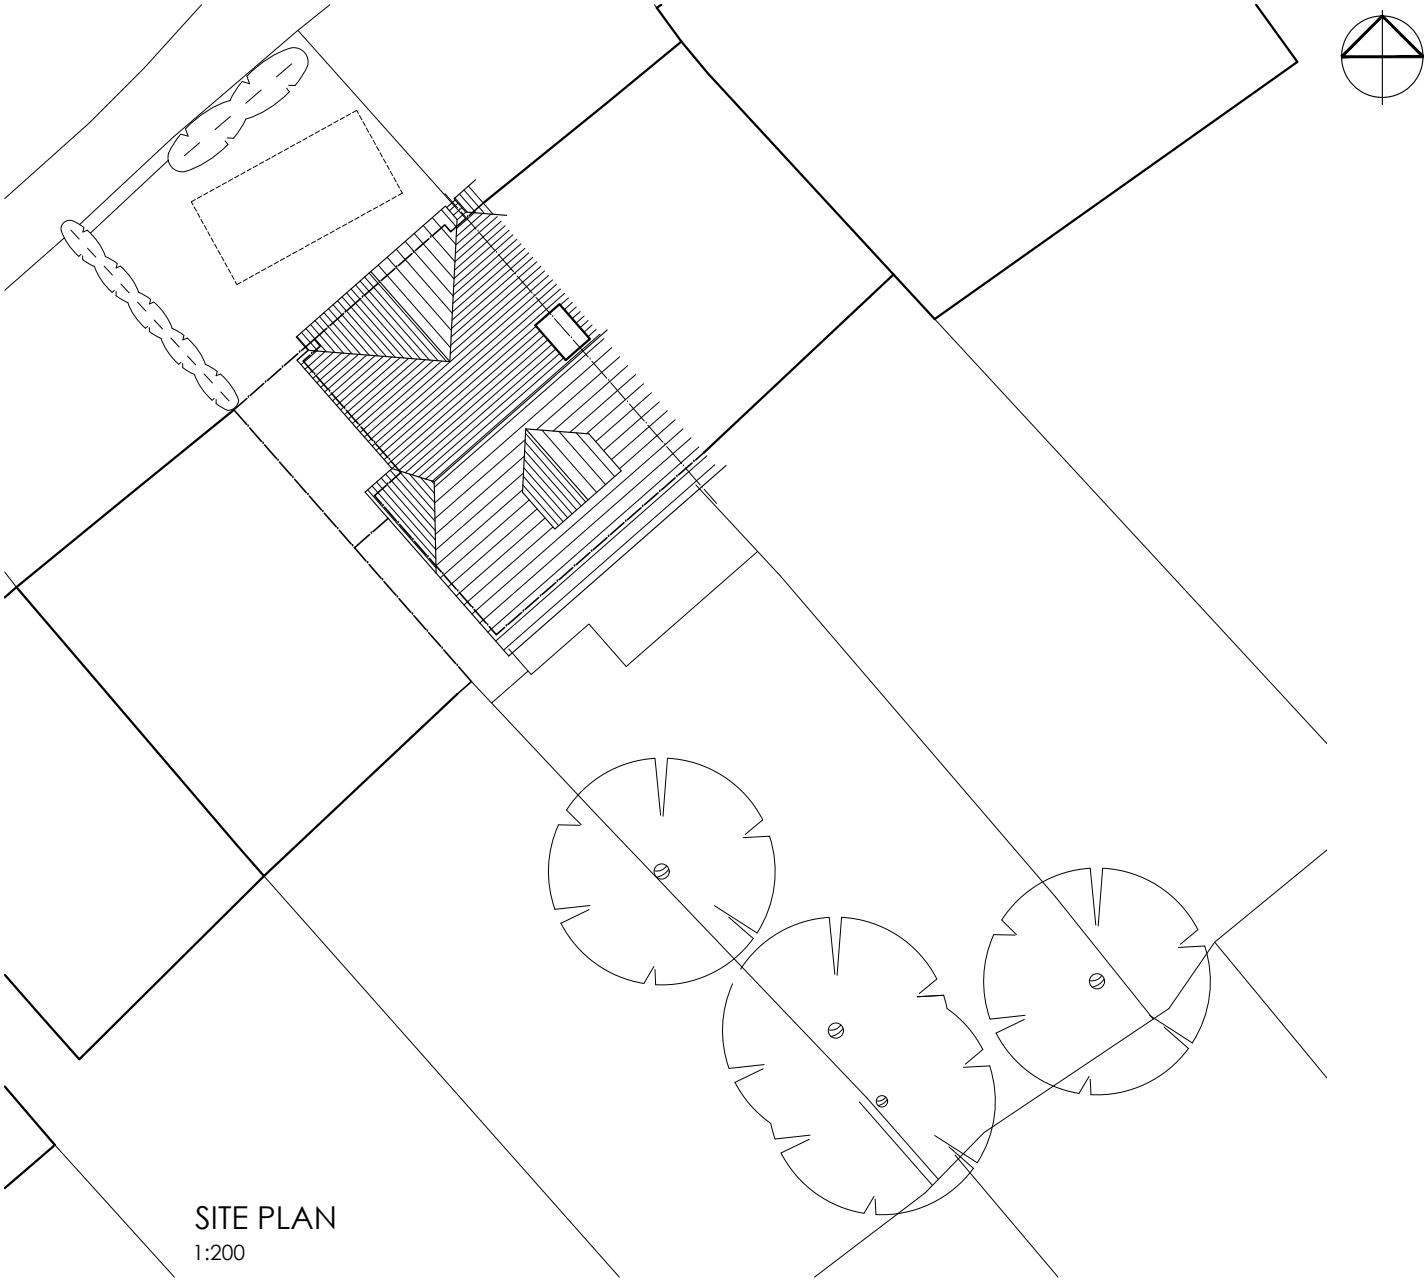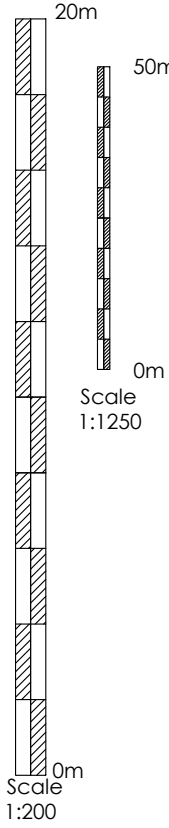

SITE PLAN
1:200

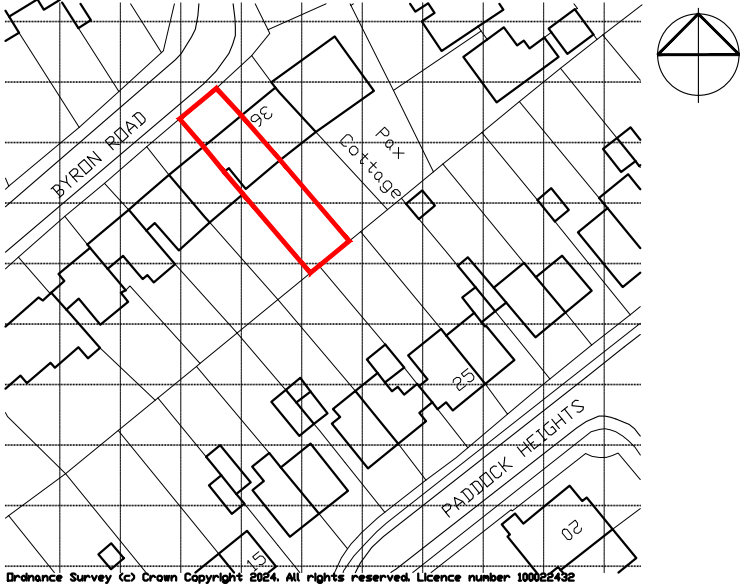

LOCATION PLAN
1:1250

CLIENT

Jacqueline McGreevy

JOB TITLE

Proposed Extension
35 Byron Road
Twyford

DATE

Sept 24

-

SCALE
1:200 & 1:1250

DRG TITLE

Location & Site Plan

JOB No.

2425

DWG No.

01

REV.

-

Anne Owen Architects Ltd
24 Springfield Park, Twyford, Reading RG10 9JH
+44(0)118 932 0846 / 07788 262602
anne@annehenrichsarchitect.co.uk
www.annehenrichsarchitect.co.uk
Director: Anne Owen BA(Hons) BA(Ch RIBA)
Company Registered in England & Wales No. 8861202

