



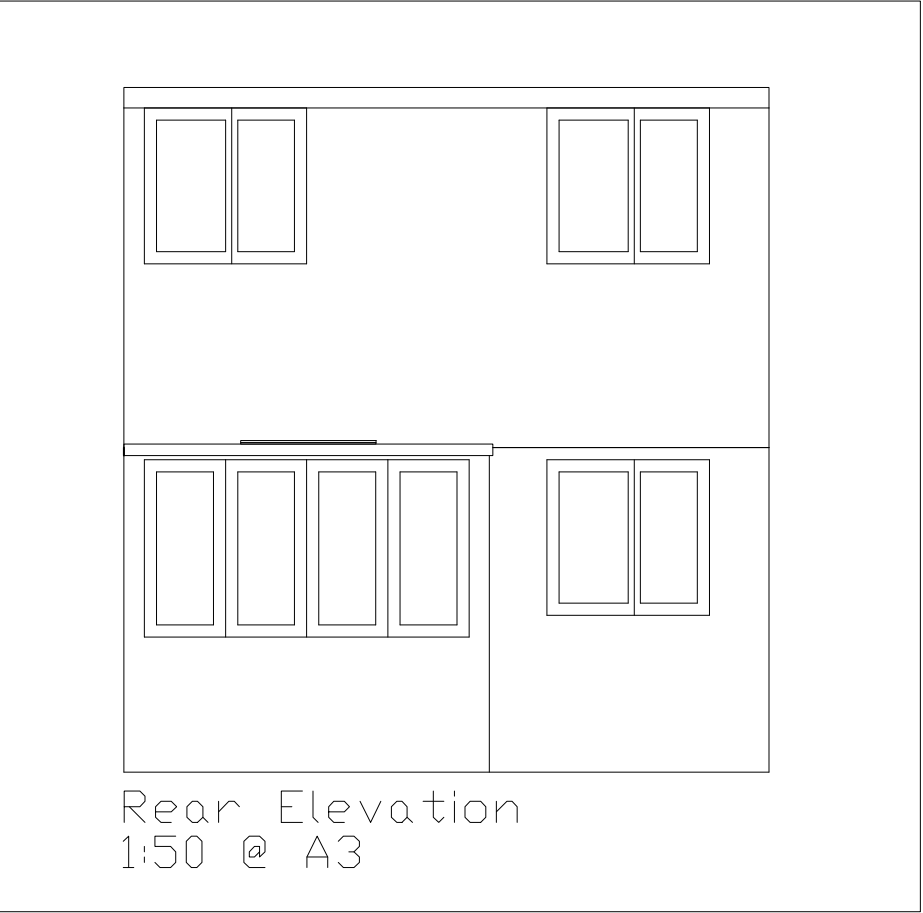

Rear Elevation

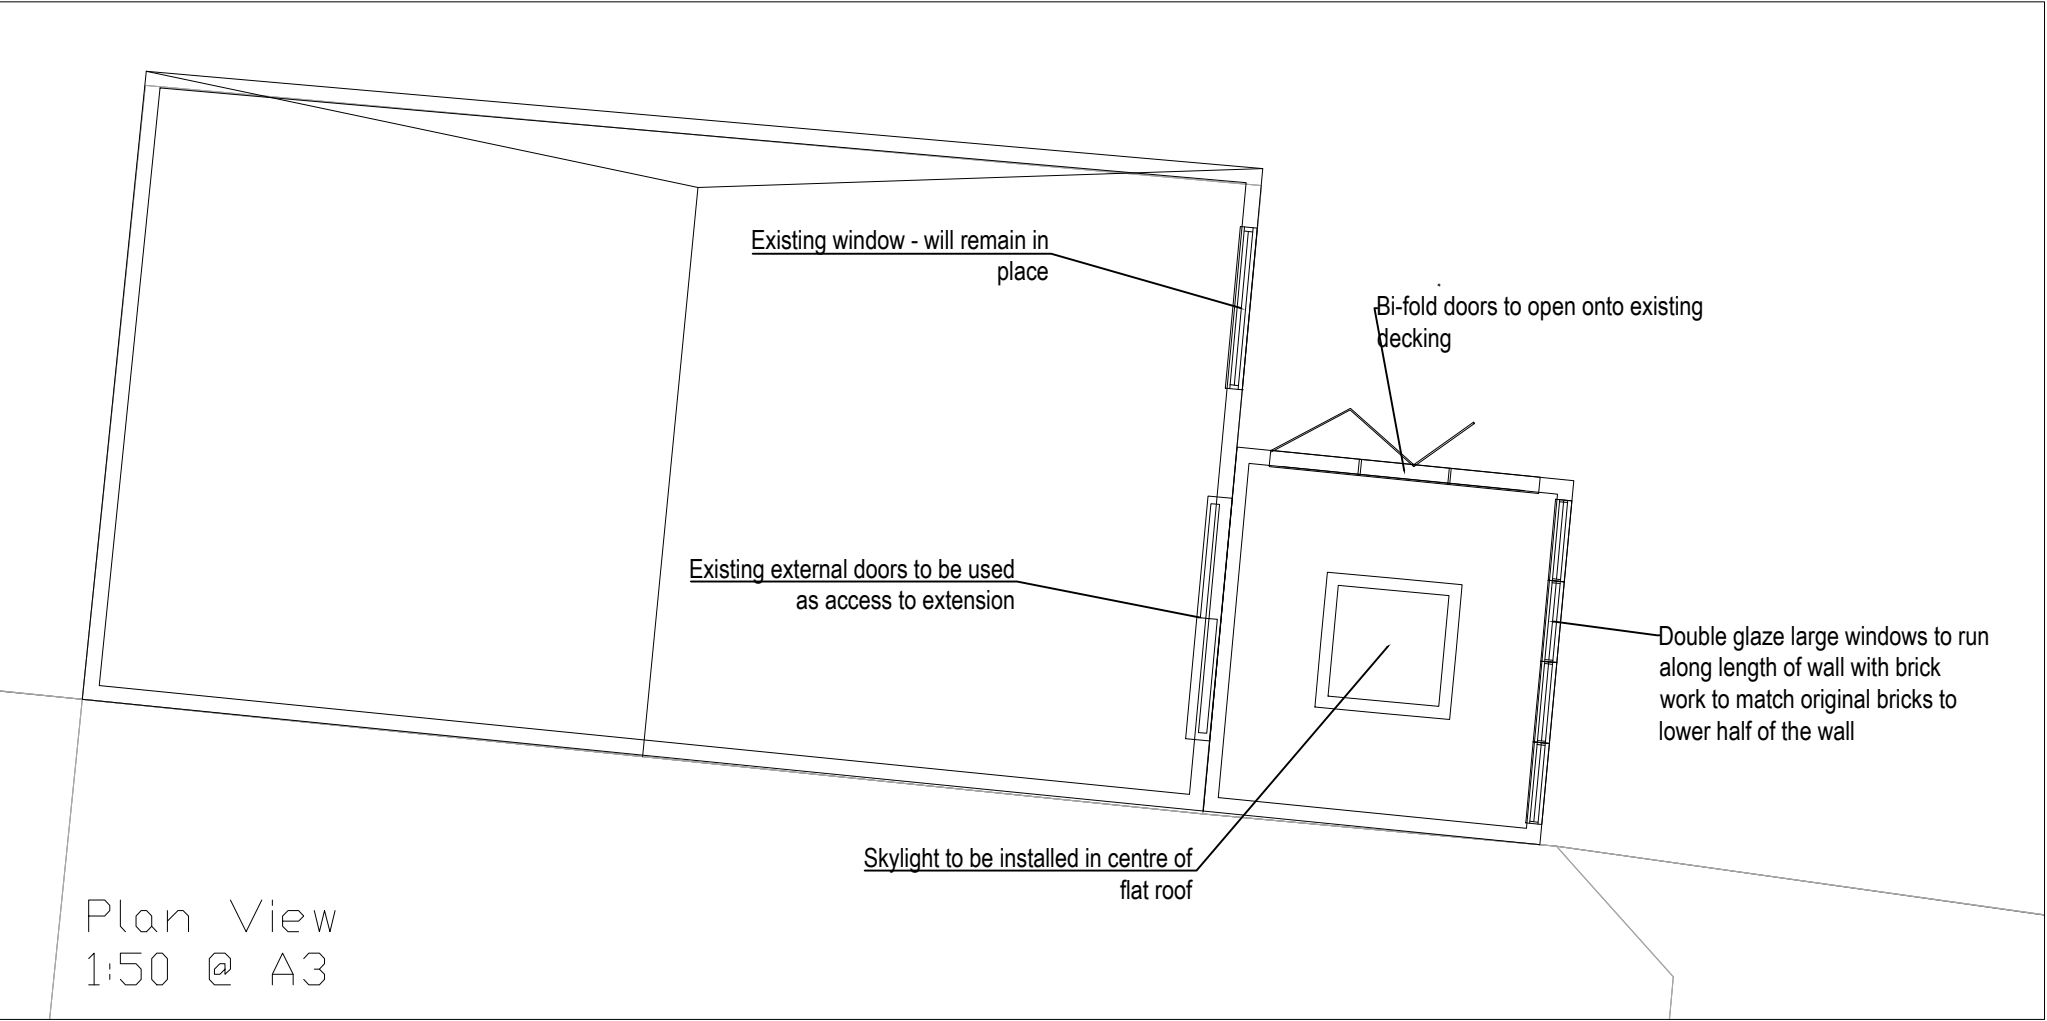

Proposed Extension



Judith Morrison - 53 Broad Hinton, RG10
OLP

Date: 09/10/2025

Scale: 1:500 @ A3

Drawing No: SM-JM102025

Revision: A