



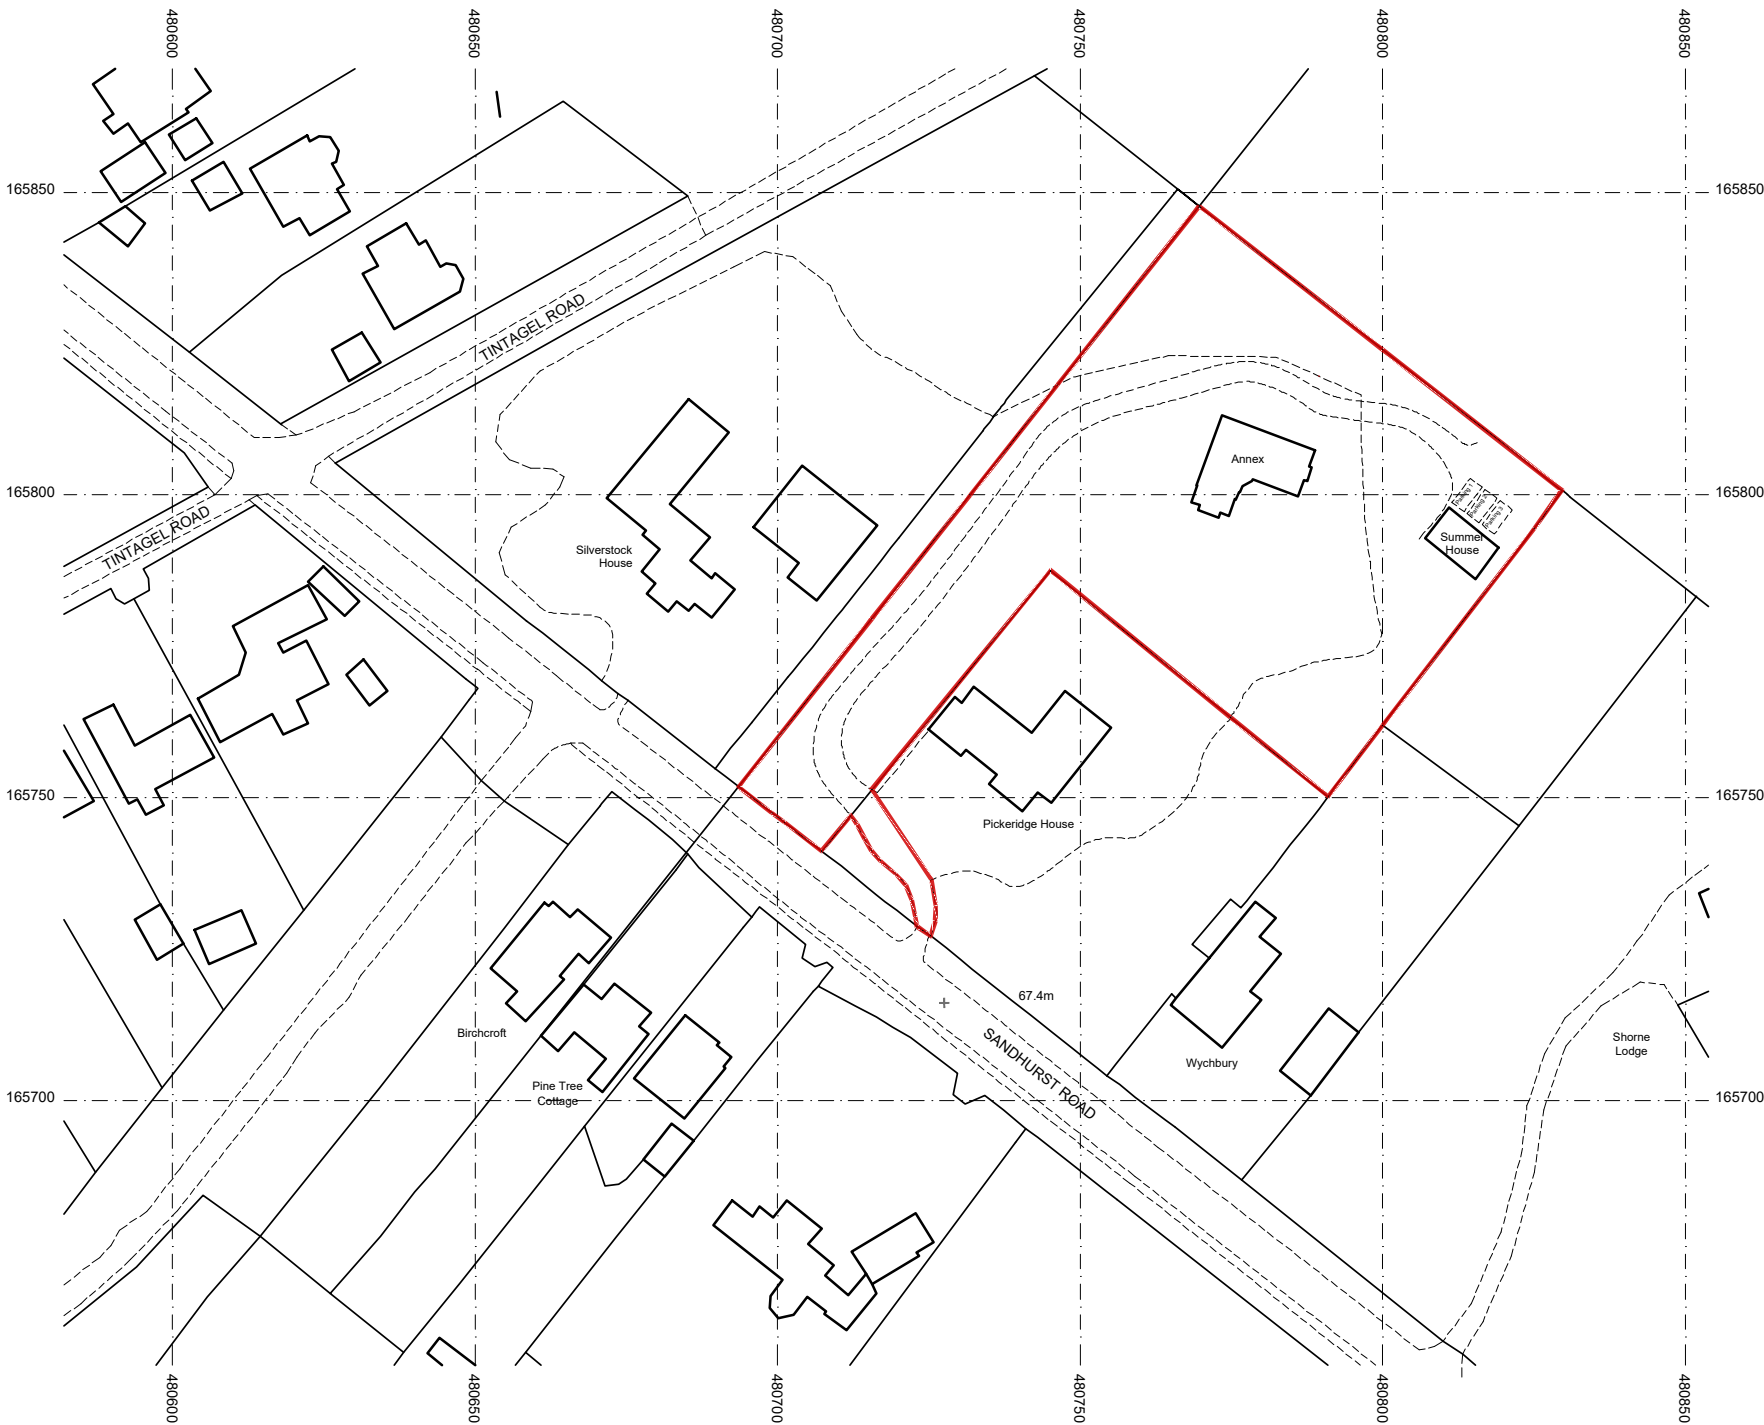

Site Plan 1:500 Scale



Location Plan 1:1250 Scale

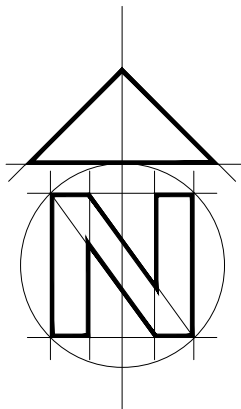

1:1250 scale Bar
This Drawing has been produced for printing onto A2 size paper.
If printing on A3 please use the scale below for reference.

0m 12.5m 25m 50m 100m

1:500 scale Bar
This Drawing has been produced for printing onto A2 size paper.
If printing on A3 please use the scale below for reference.

0m 5m 10m 20m 40m

Rev A - General Updates - April 2026

Bonney Architecture
PLANNING & TECHNICAL SERVICES

CLIENT Mr A Lucarelli

JOB Pickeridge Lodge, Sandhurst Road
Wokingham, RG40 3JE

ORC SITE & LOCATION PLANS

SCALE As Shown DRAWN P Bonney DATE February 2026

BA 0339 | 04 | A